


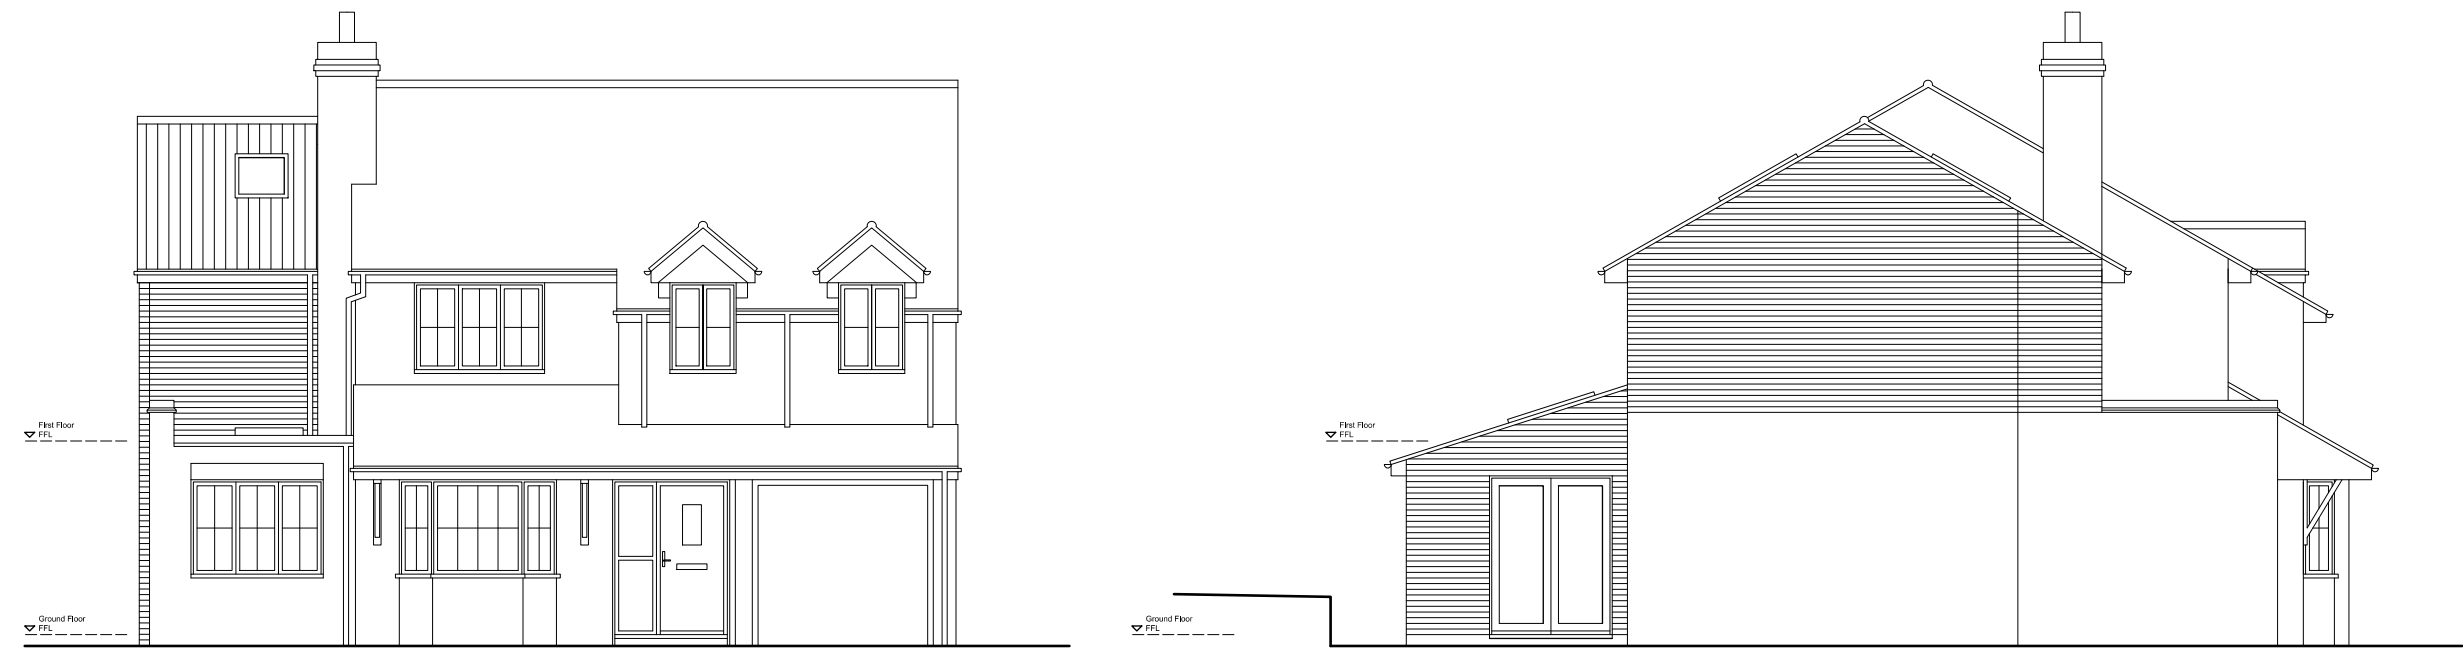


SOUTH EAST ELEVATION (as proposed)

SOUTH WEST ELEVATION (as proposed)





NORTH WEST ELEVATION (as proposed)

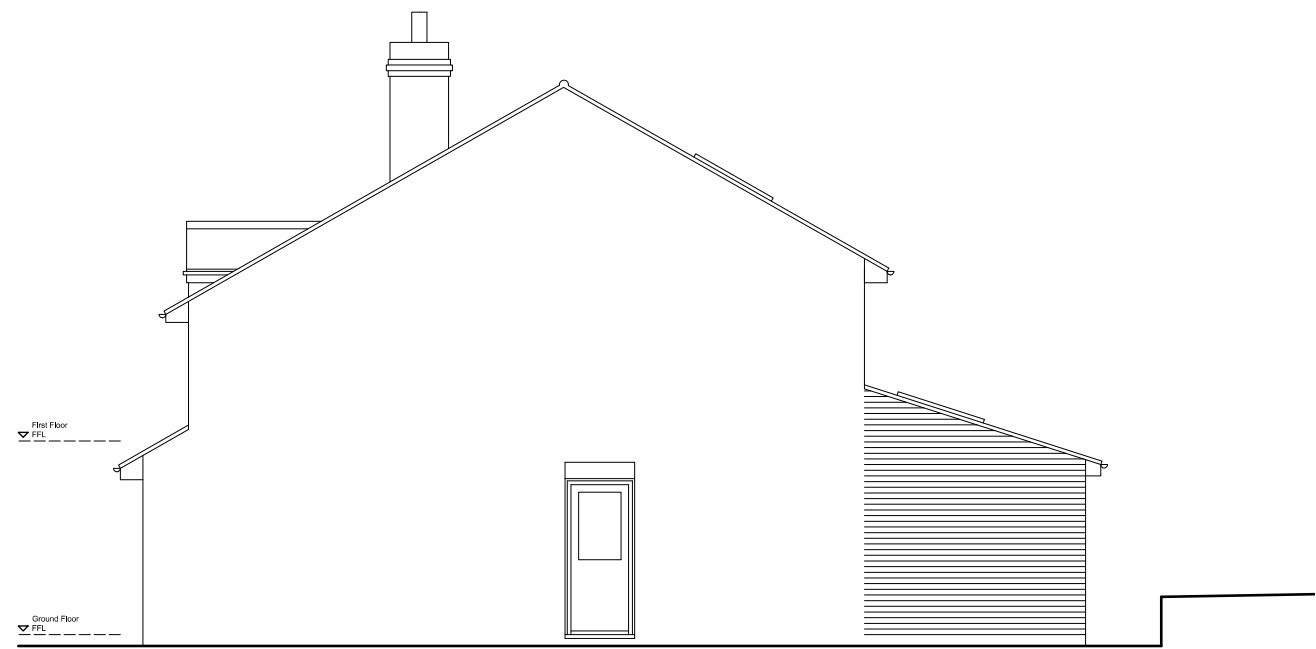

NORTH EAST ELEVATION (as proposed)


0 2 10 METRES @ 1:100 SCALE @ A1

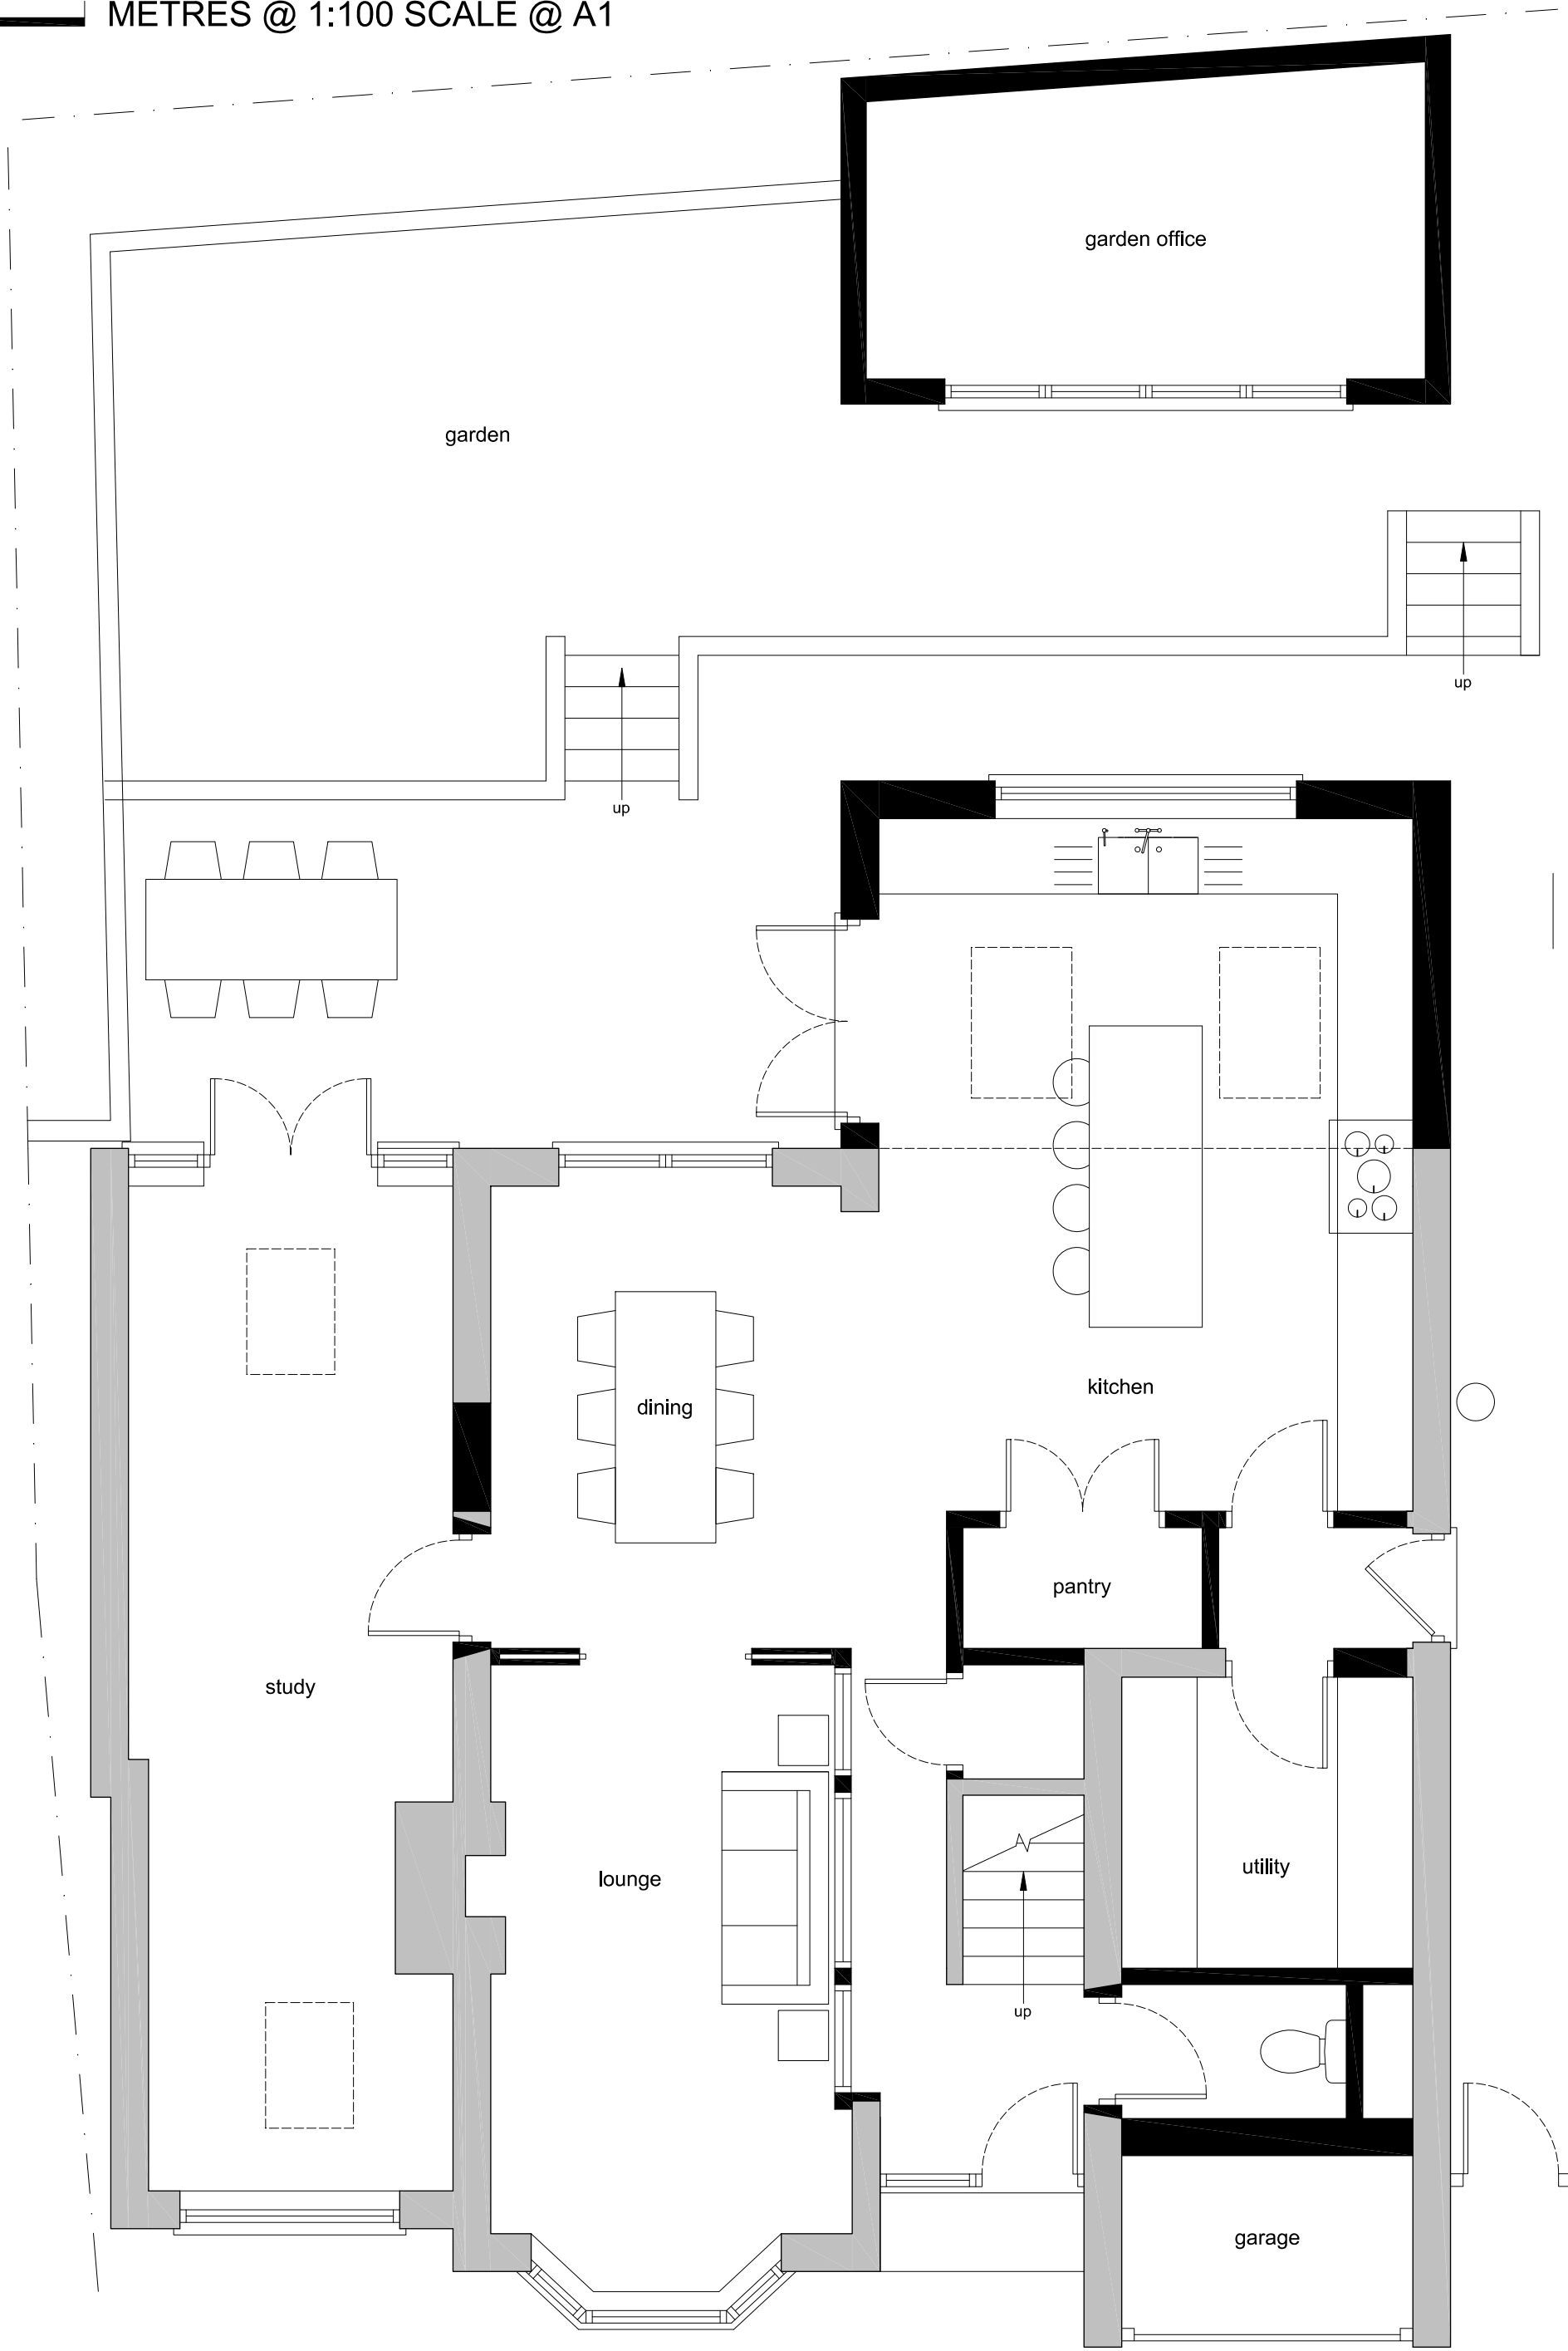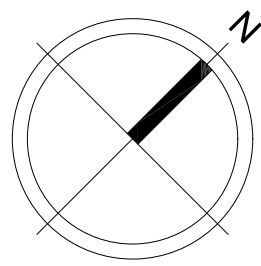

GROUND FLOOR PLAN

(as proposed)

0 1 5 METRES @ 1:50 scale @ A1

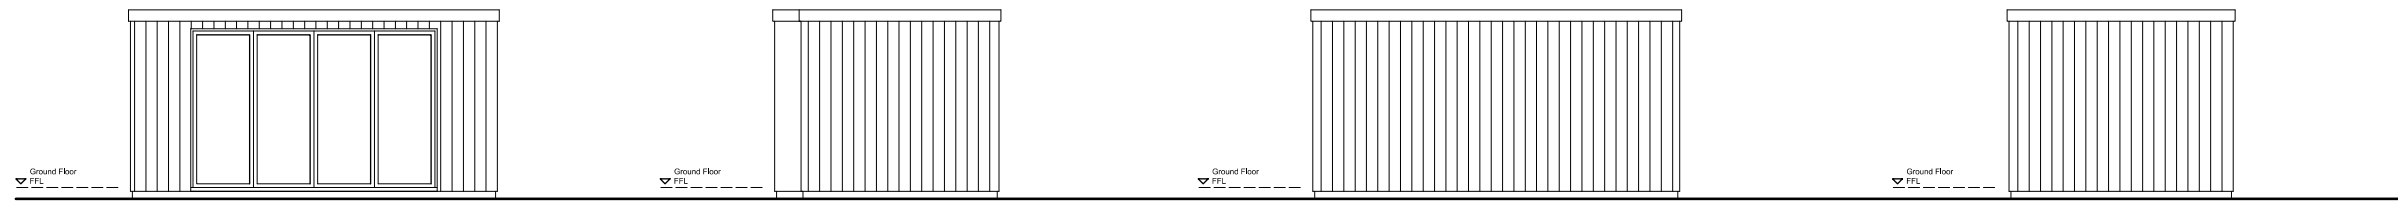

S E ELEVATION

(as proposed)

S W ELEVATION


(as proposed)

N W ELEVATION

(as proposed)

N E ELEVATION

(as proposed)

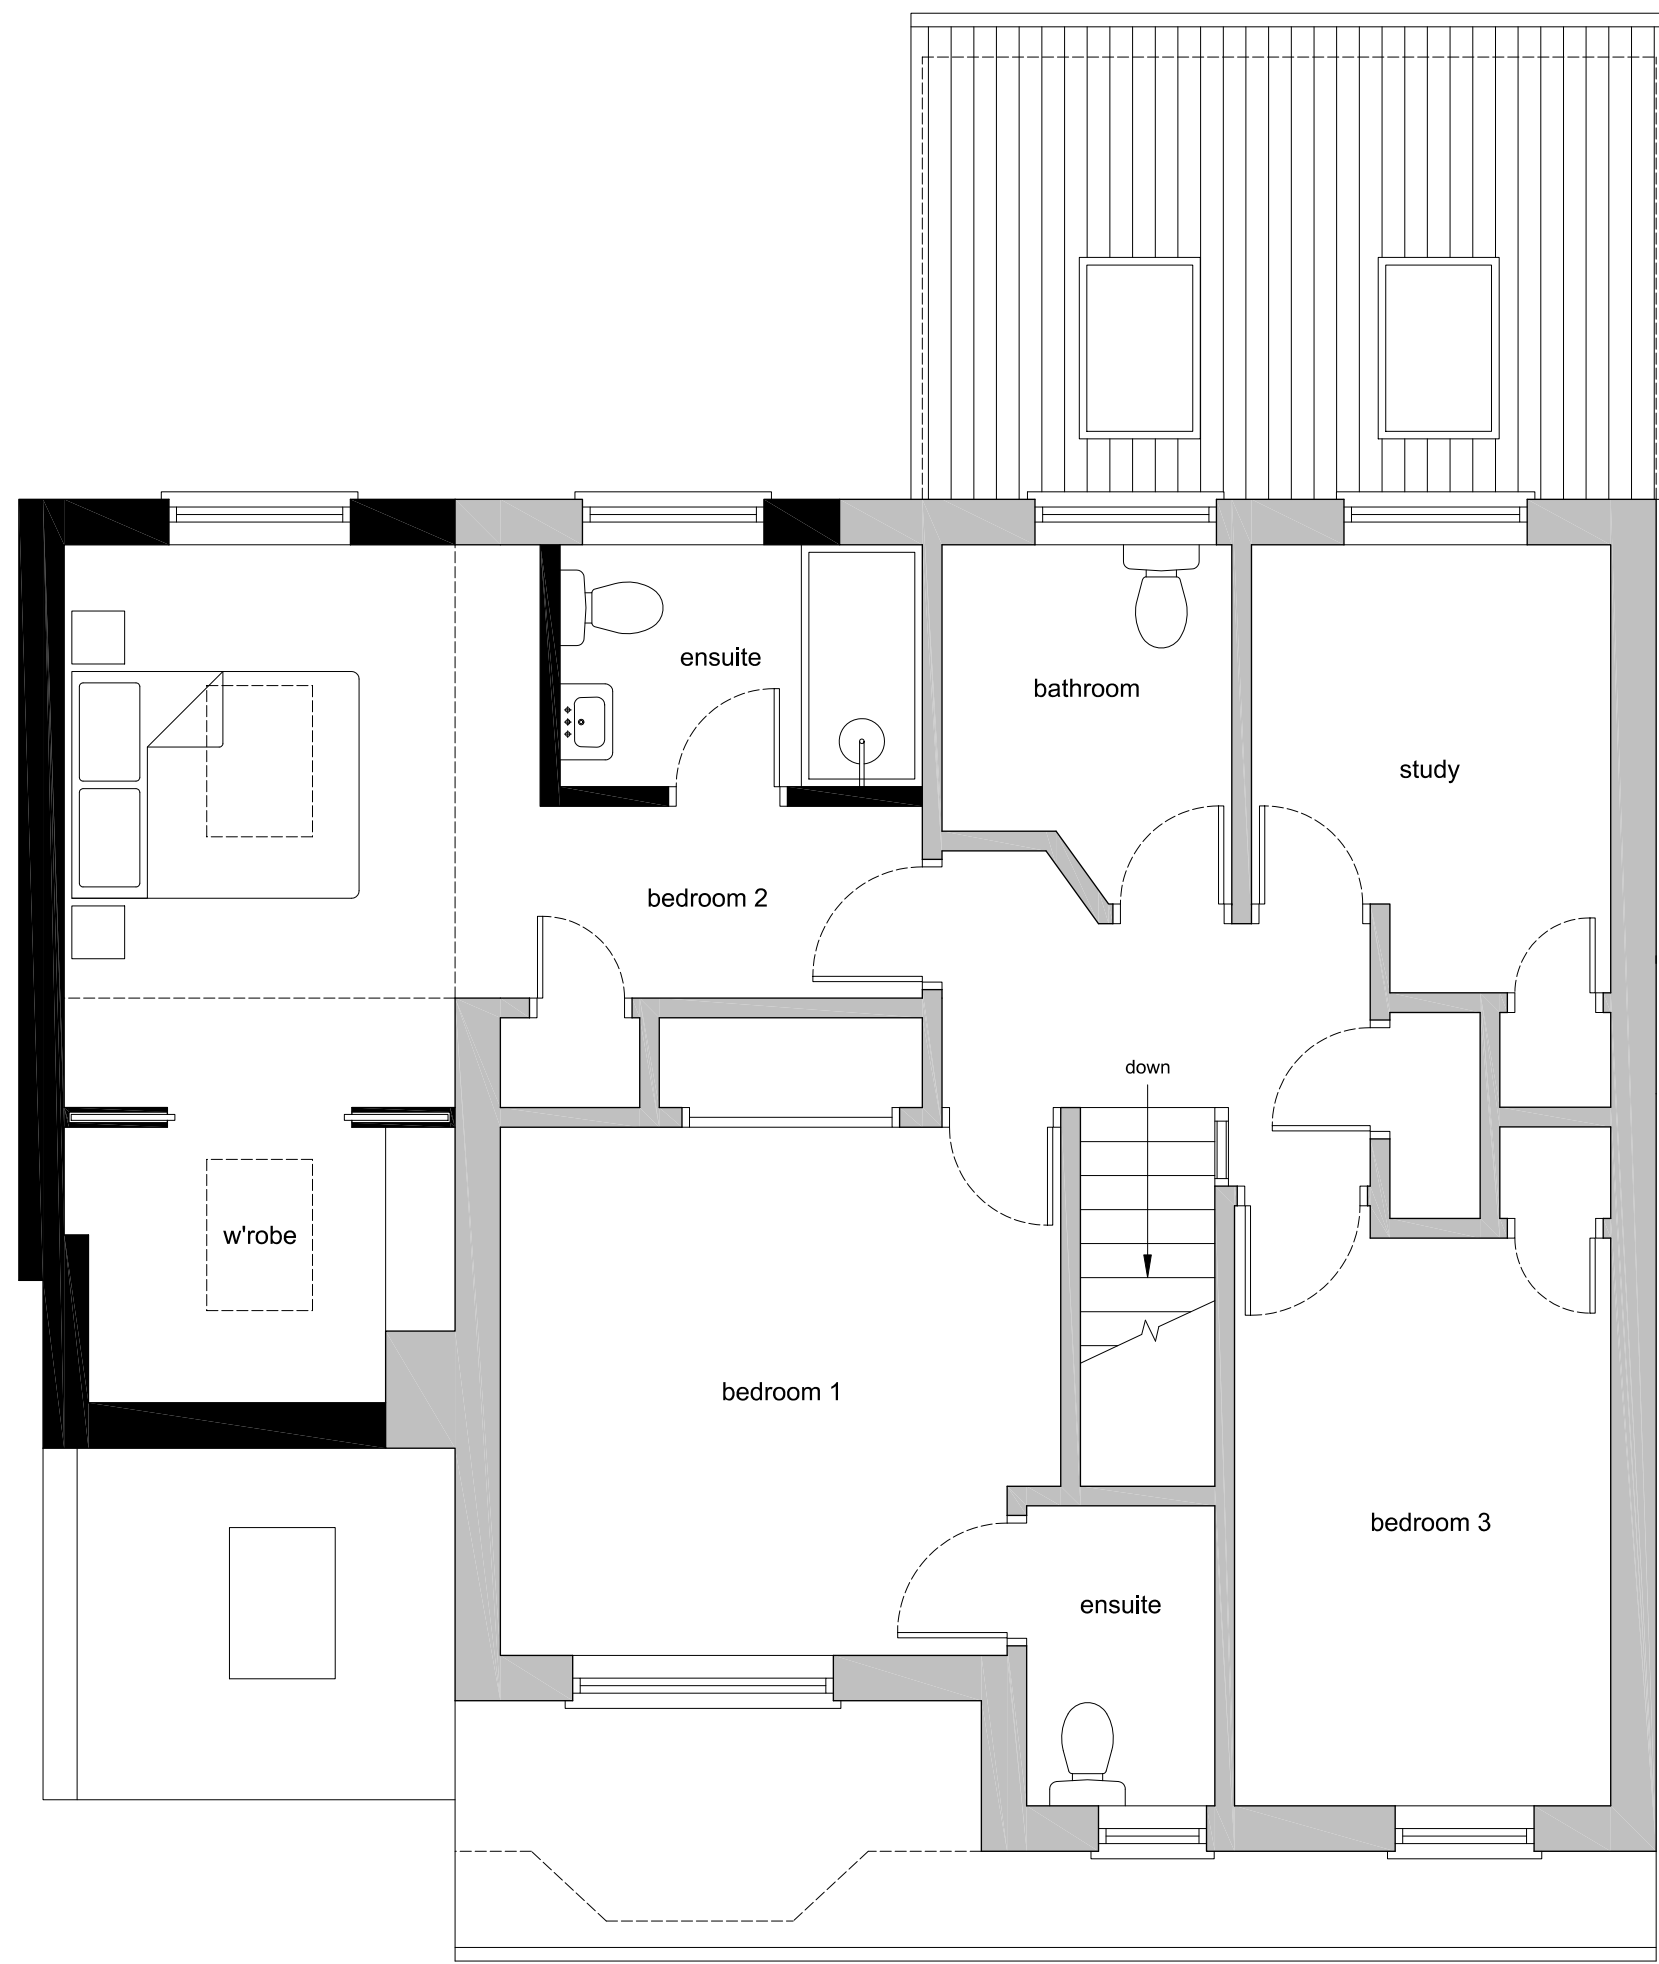

FIRST FLOOR PLAN

(as proposed)

GENERAL NOTES

No.	Description
01	Check all dimensions on site
02	Walls existing
03	Walls proposed
04	EXTERNAL MATERIALS
EXTENSION ROOF: Concrete interlocking tiles. EXTENSION WALLS: Facing brickwork to match existing house. EXTENSION WINDOWS: White uPVC windows with flush casements and equal sight lines. EXTENSION DOORS: Black powder coated aluminium doors with flush casements and equal sight lines. ROOFLIGHTS: Velux style rooflights. RAINWATER GOODS: White uPVC half round gutters and rainwater pipes. OUTBUILDING ROOF: EPDM rubber in black OUTBUILDING WALLS: Vertical cedar cladding OUTBUILDING DOORS: Black powder coated aluminium doors with flush casements and equal sight lines.	

REVISIONS

Rev	Date	Description



WHITEBRICK

29b Hermitage Road,
Hitchin, Hertfordshire, SG5 1BY.
info@whitebrick.studio

CLIENT

Mr and Mrs Whyman

PROJECT

Extension and Alterations at
92 Benslow Lane, Hitchin,
Hertfordshire, SG4 9RA

DRAWING TITLE

Proposed Plans and
Elevations

INFORMATION

Job ref	2405
Drawing no.	2405-02
Scale	1:50, 1:100 @ ISOA1
Date	Aug 24
Drawn	CWM