




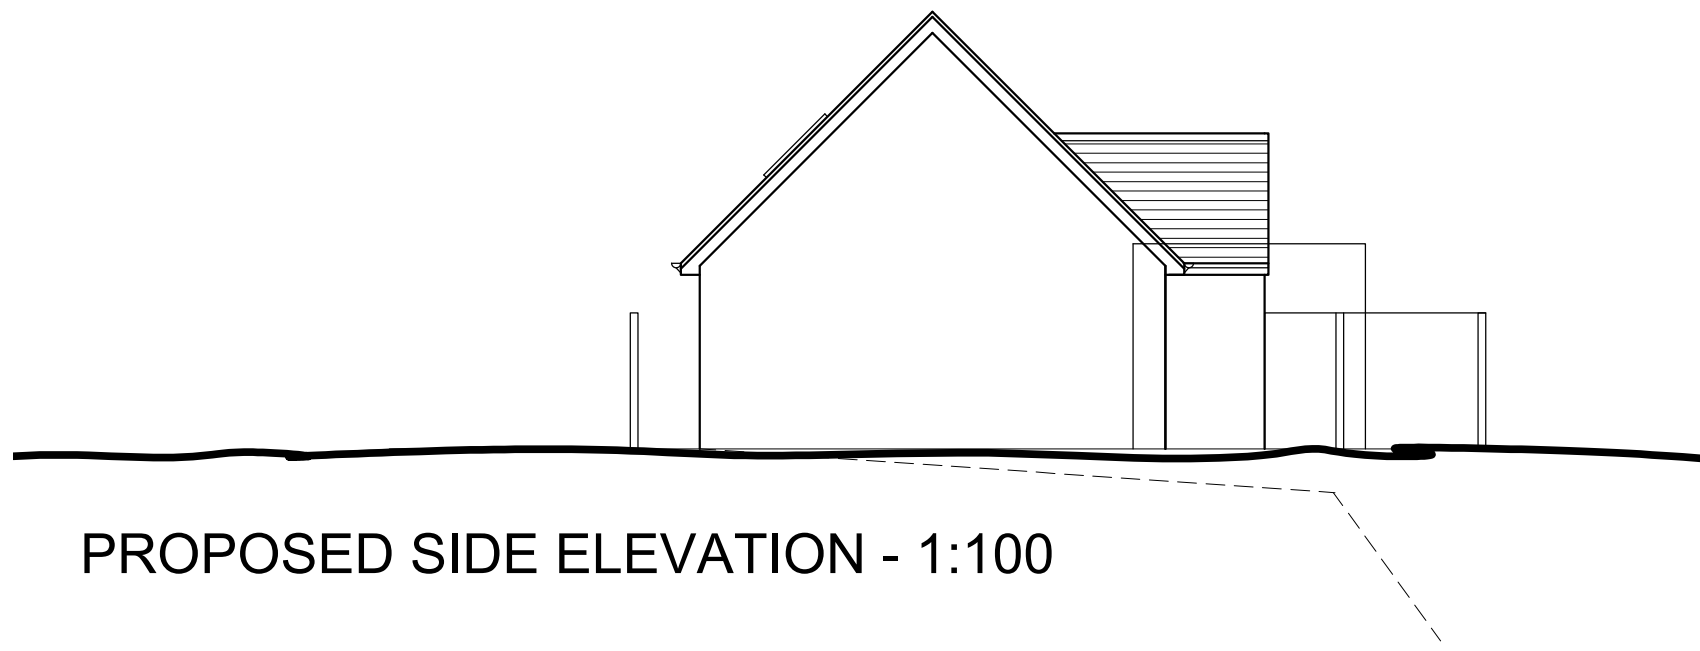


PROPOSED FRONT ELEVATION - 1:100

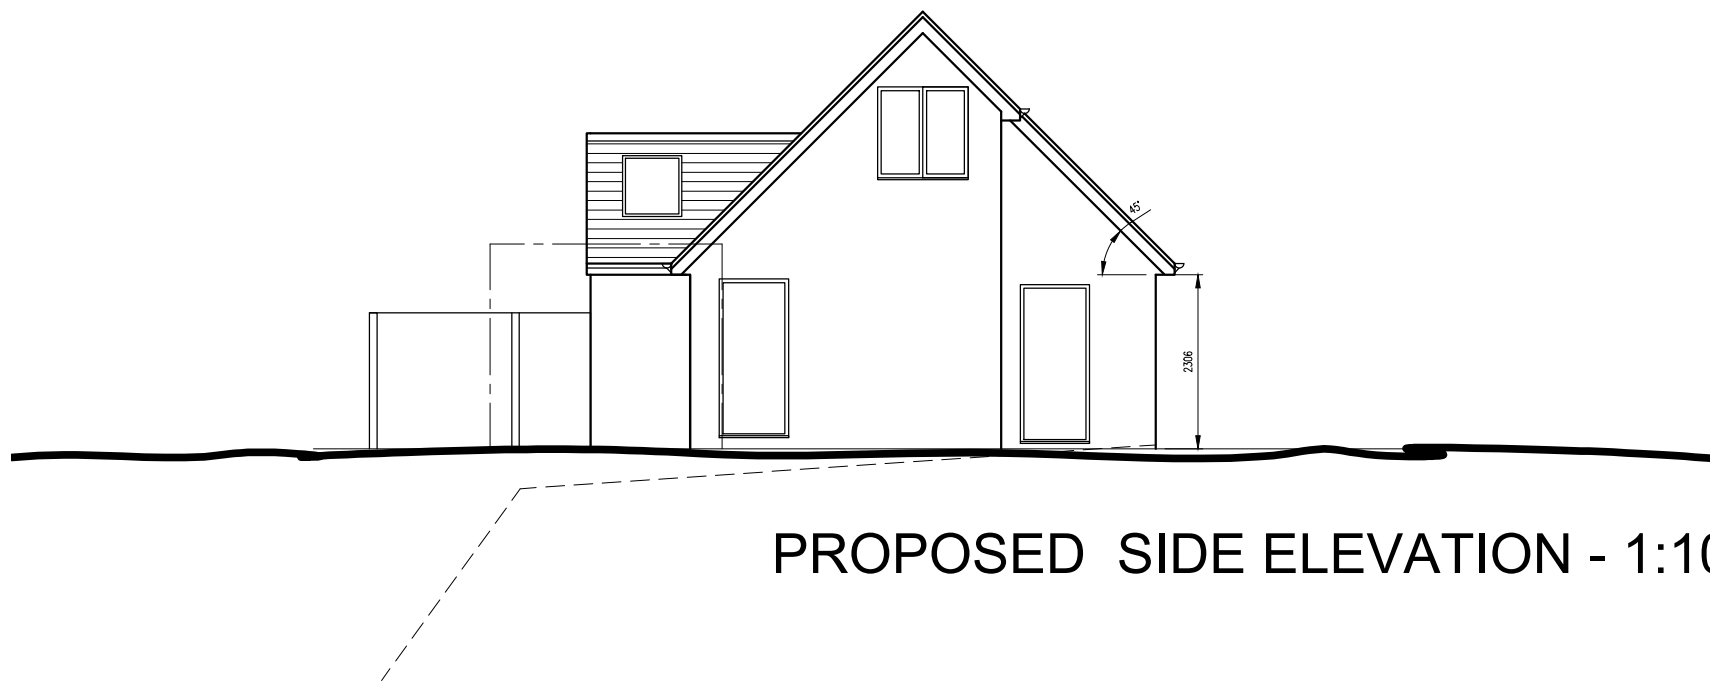



PROPOSED SIDE ELEVATION - 1:100

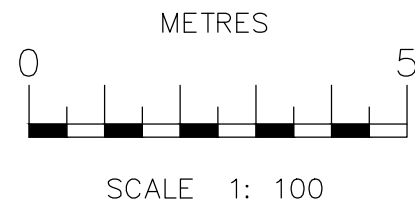


PROPOSED SIDE ELEVATION - 1:100

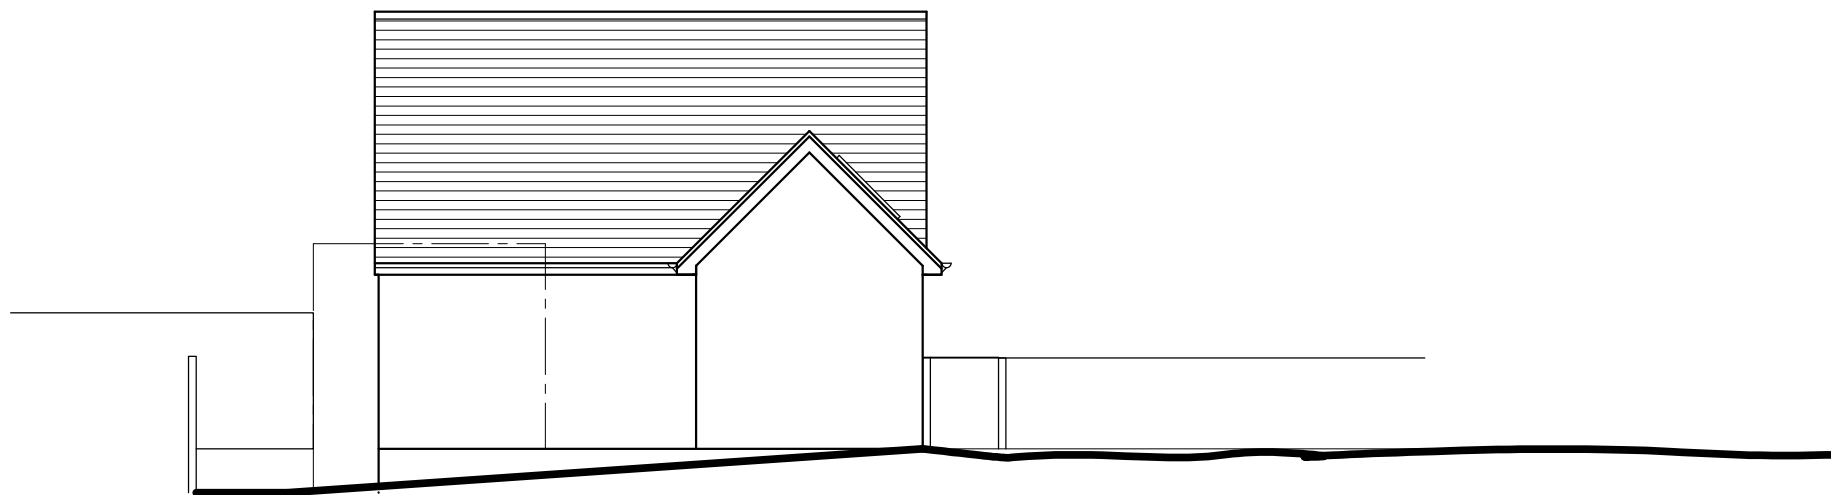


PROPOSED REAR ELEVATION - 1:100

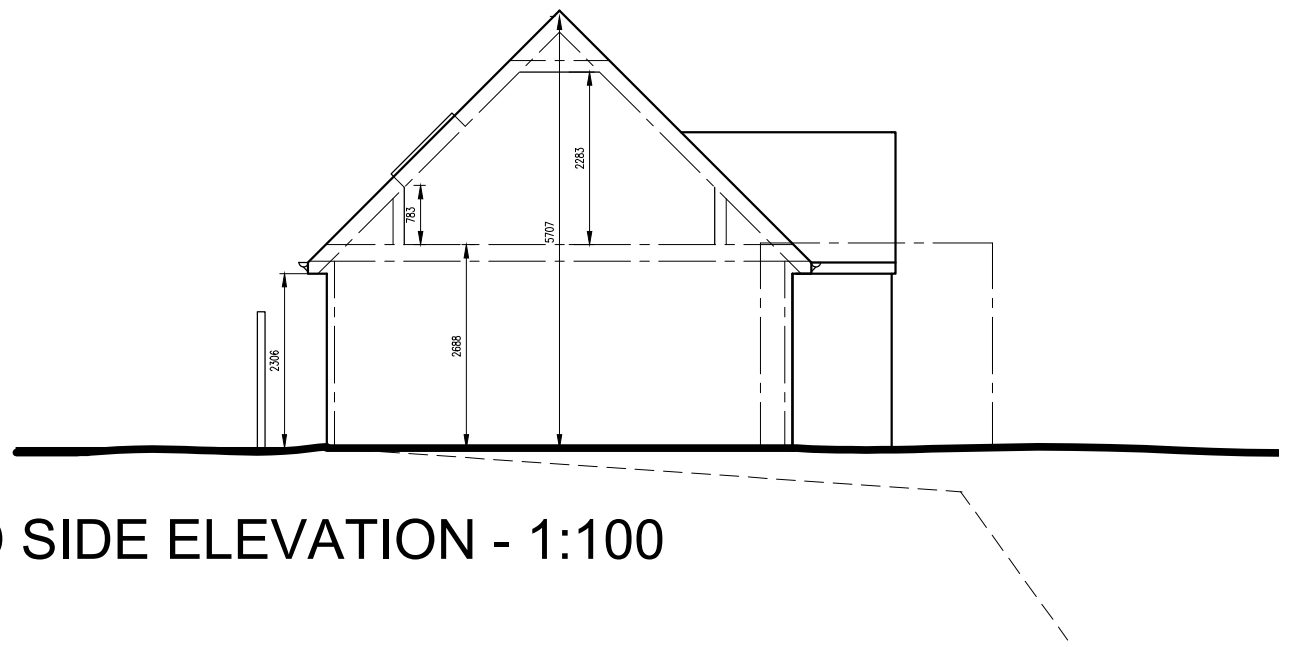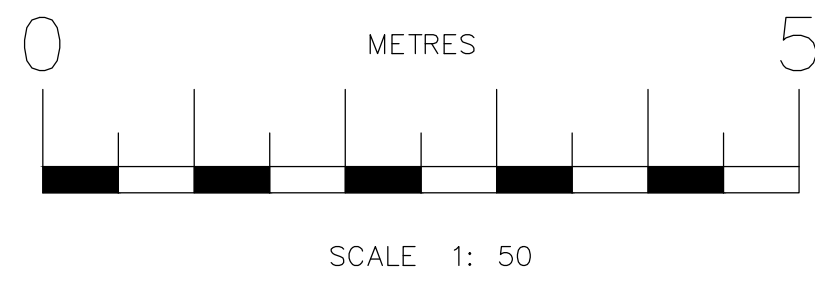


PROPOSED SIDE ELEVATION - 1:100

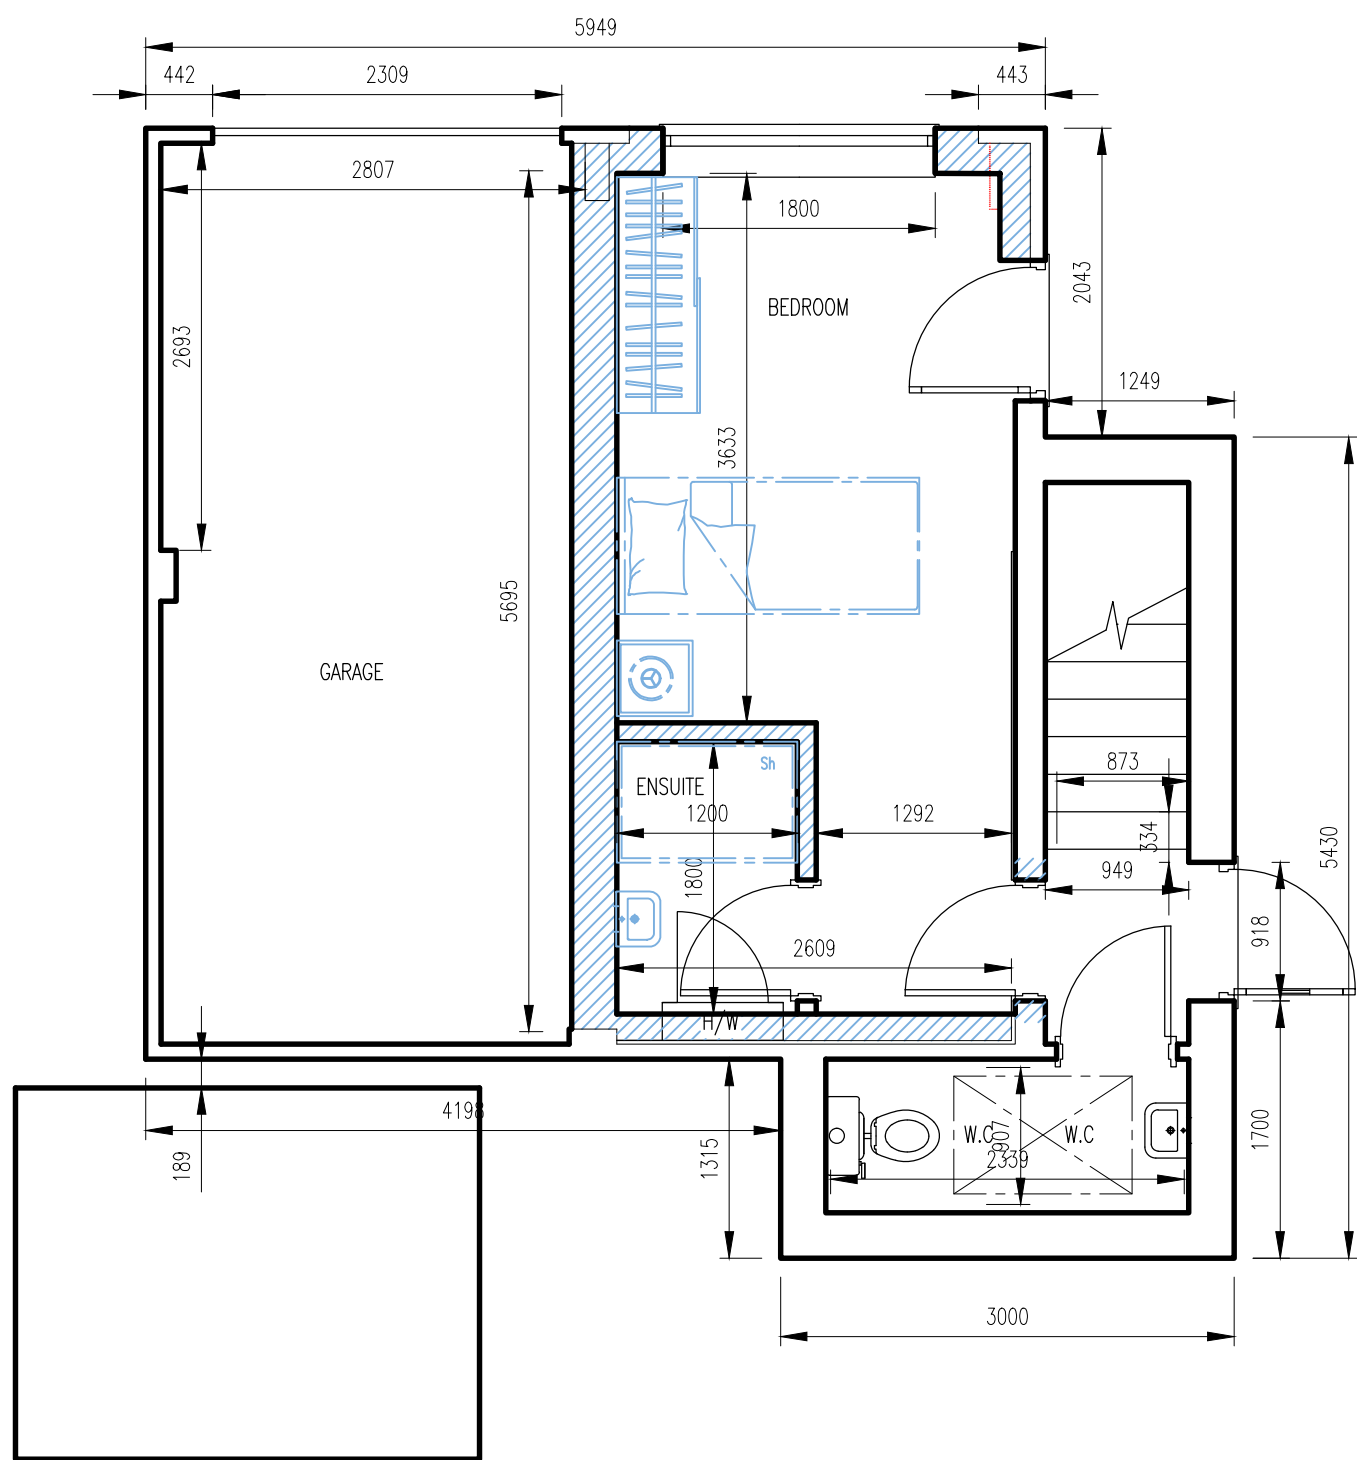

PROPOSED GROUND FLOOR PLAN - 1:50 (ANNEX / OFFICE)

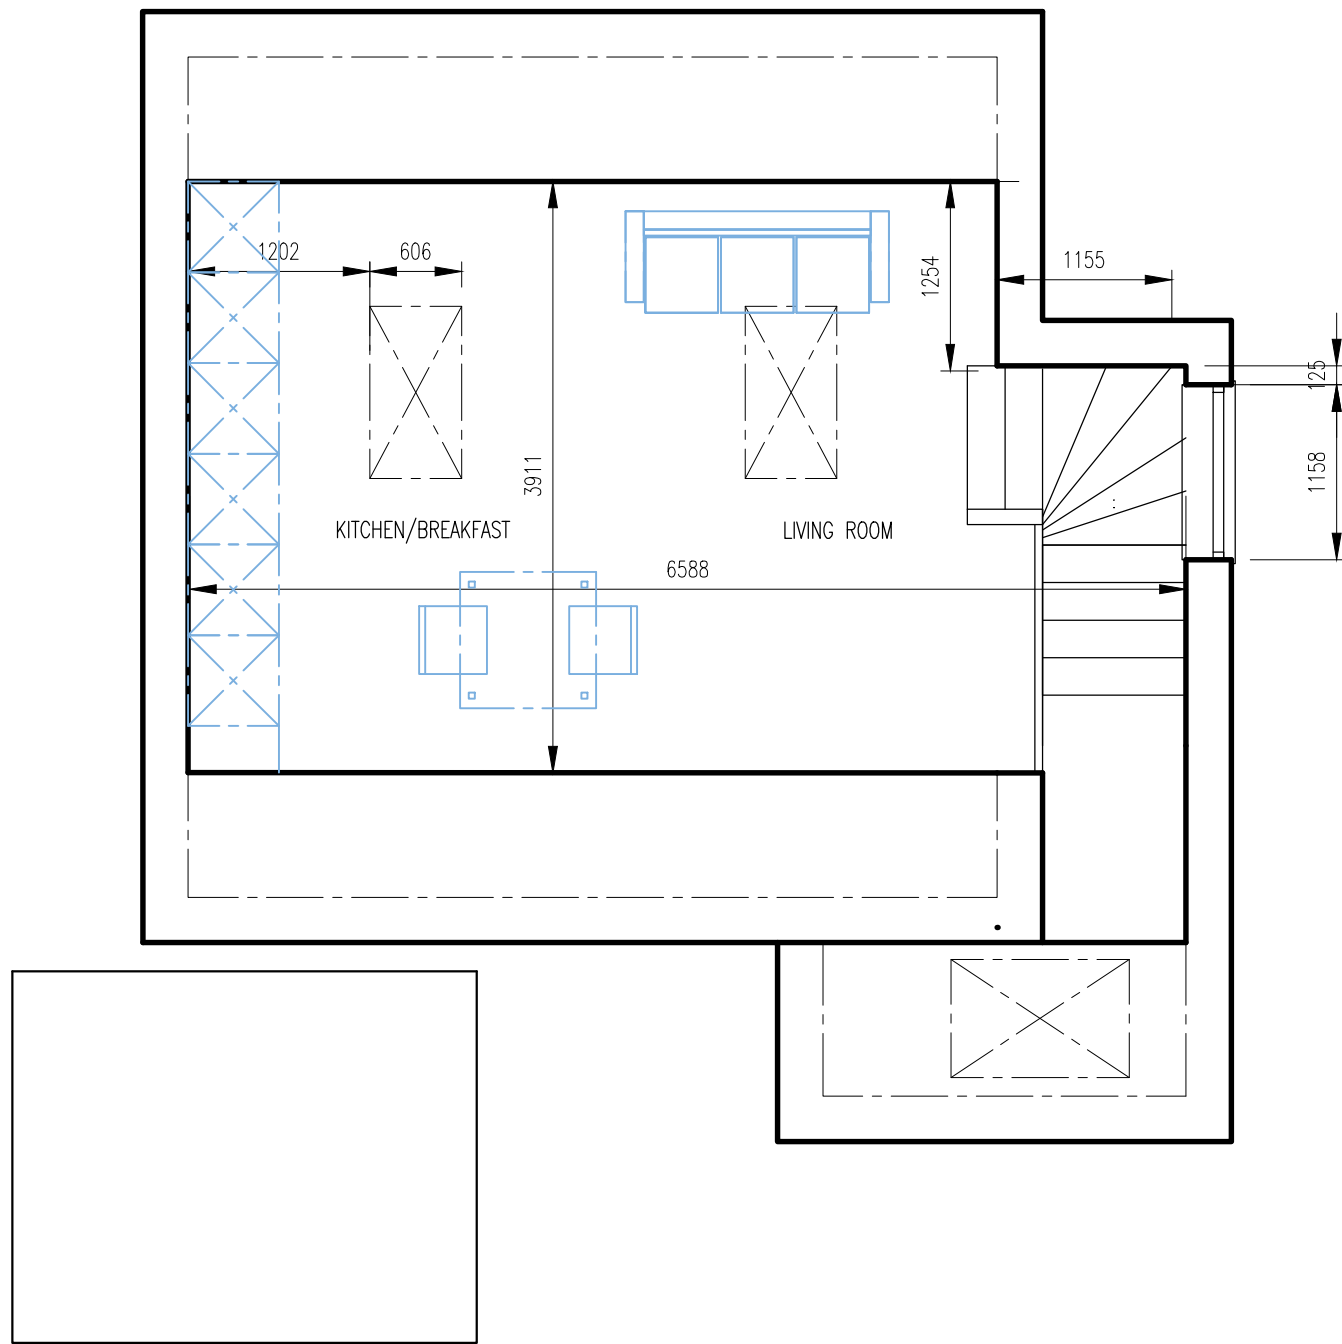

PROPOSED FIRST FLOOR PLAN - 1:50 (ANNEX / OFFICE)

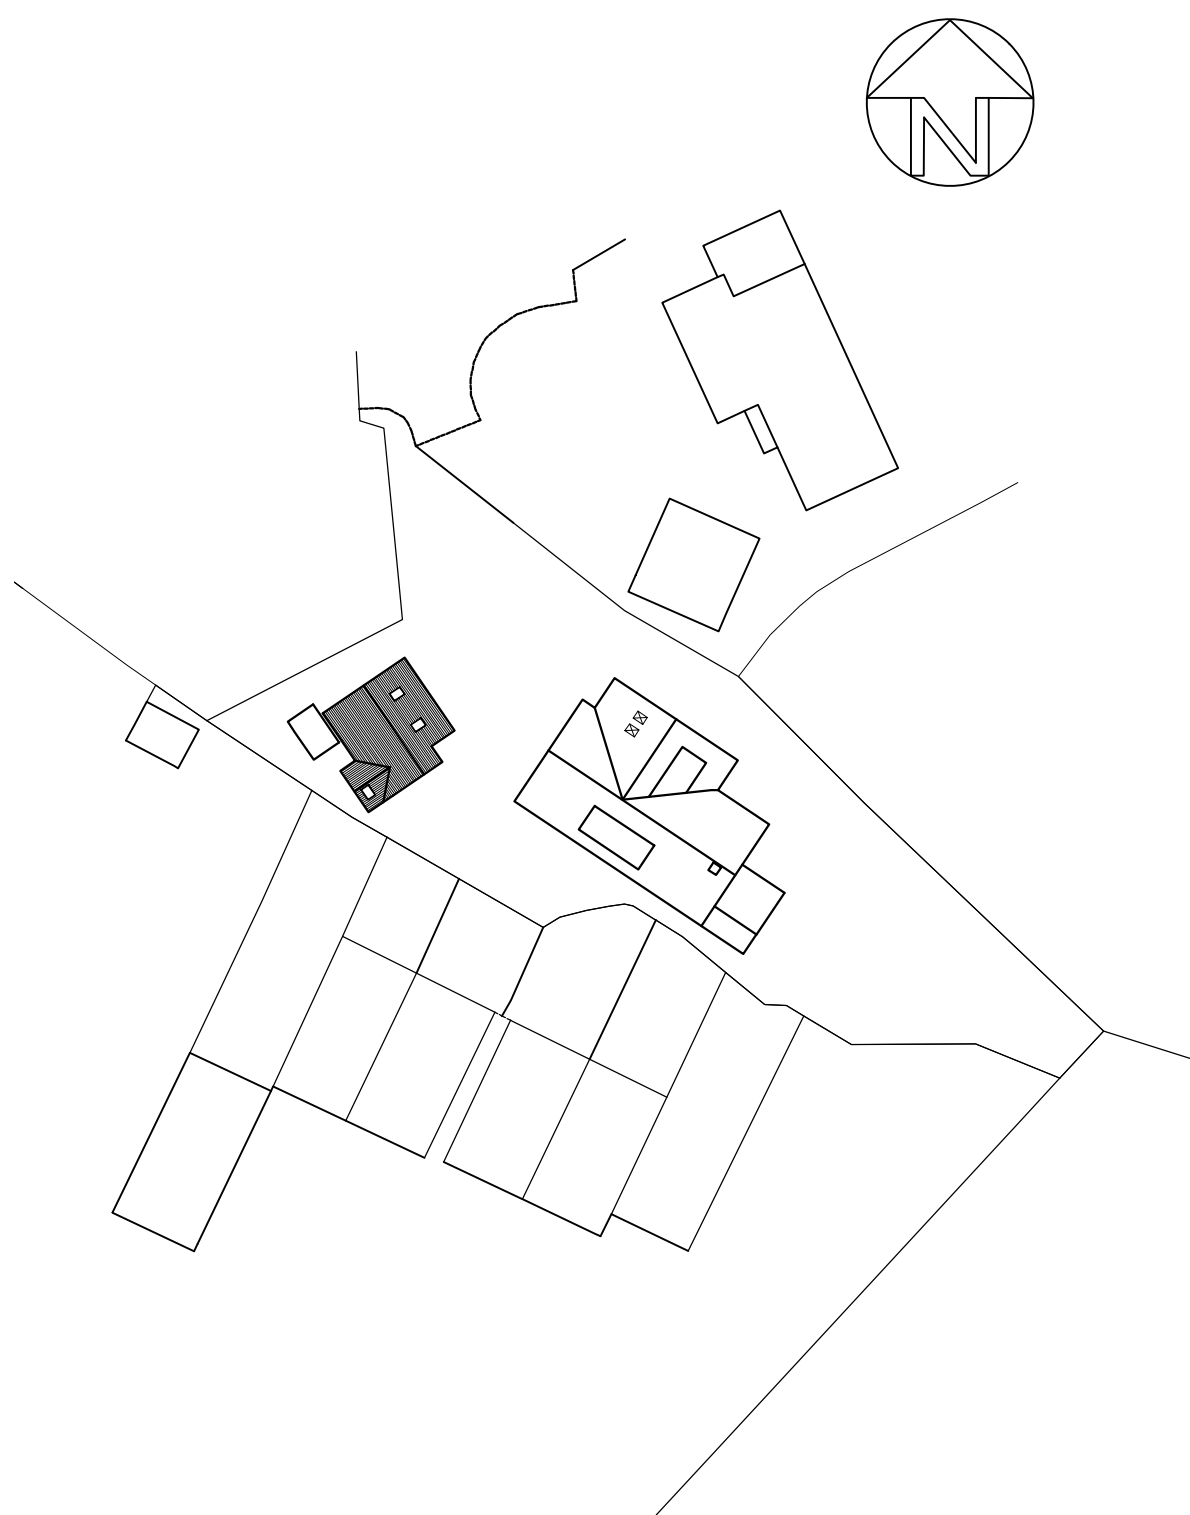

PROPOSED SITE PLAN- 1:500

© COPYRIGHT OF ARCHITECT ALL DIMENSIONS TO BE CHECKED ON SITE AND NOT SCALED FROM THIS DRAWING. ANY DISCREPANCIES FOUND ON SITE TO BE REPORTED TO THE ARCHITECT PRIOR TO CONSTRUCTION. PARTY WALL AGREEMENTS AND C.O.M. REGULATIONS ALL AT THE CLIENTS RISK. COMMENCEMENT OF WORK ON SITE PRIOR TO LA PLANS APPROVAL IS ENTIRELY AT THE OWNERS RISK.		
Rev	Amendment	Date:

Office 1
First Floor
1 Market Hill
Royston
Hertfordshire
SG8 9JL
e: cbarchitect@outlook.com
t: 07908739837

Status:	PRELIMINARY / PLANNING	
Client:	MR & MRS NOYES	
Site Address :	34 PRIORY CLOSE _ ROYSTON	

Drawing Title:	PROPOSAL DRAWING/GARAGE CONVERSION-ANNEX		
Drawing By:	CB	Date:	21/08/24
Drawing Reference:	ROY/CB/24/02	Revision:	Scale: 1:100,1:50