



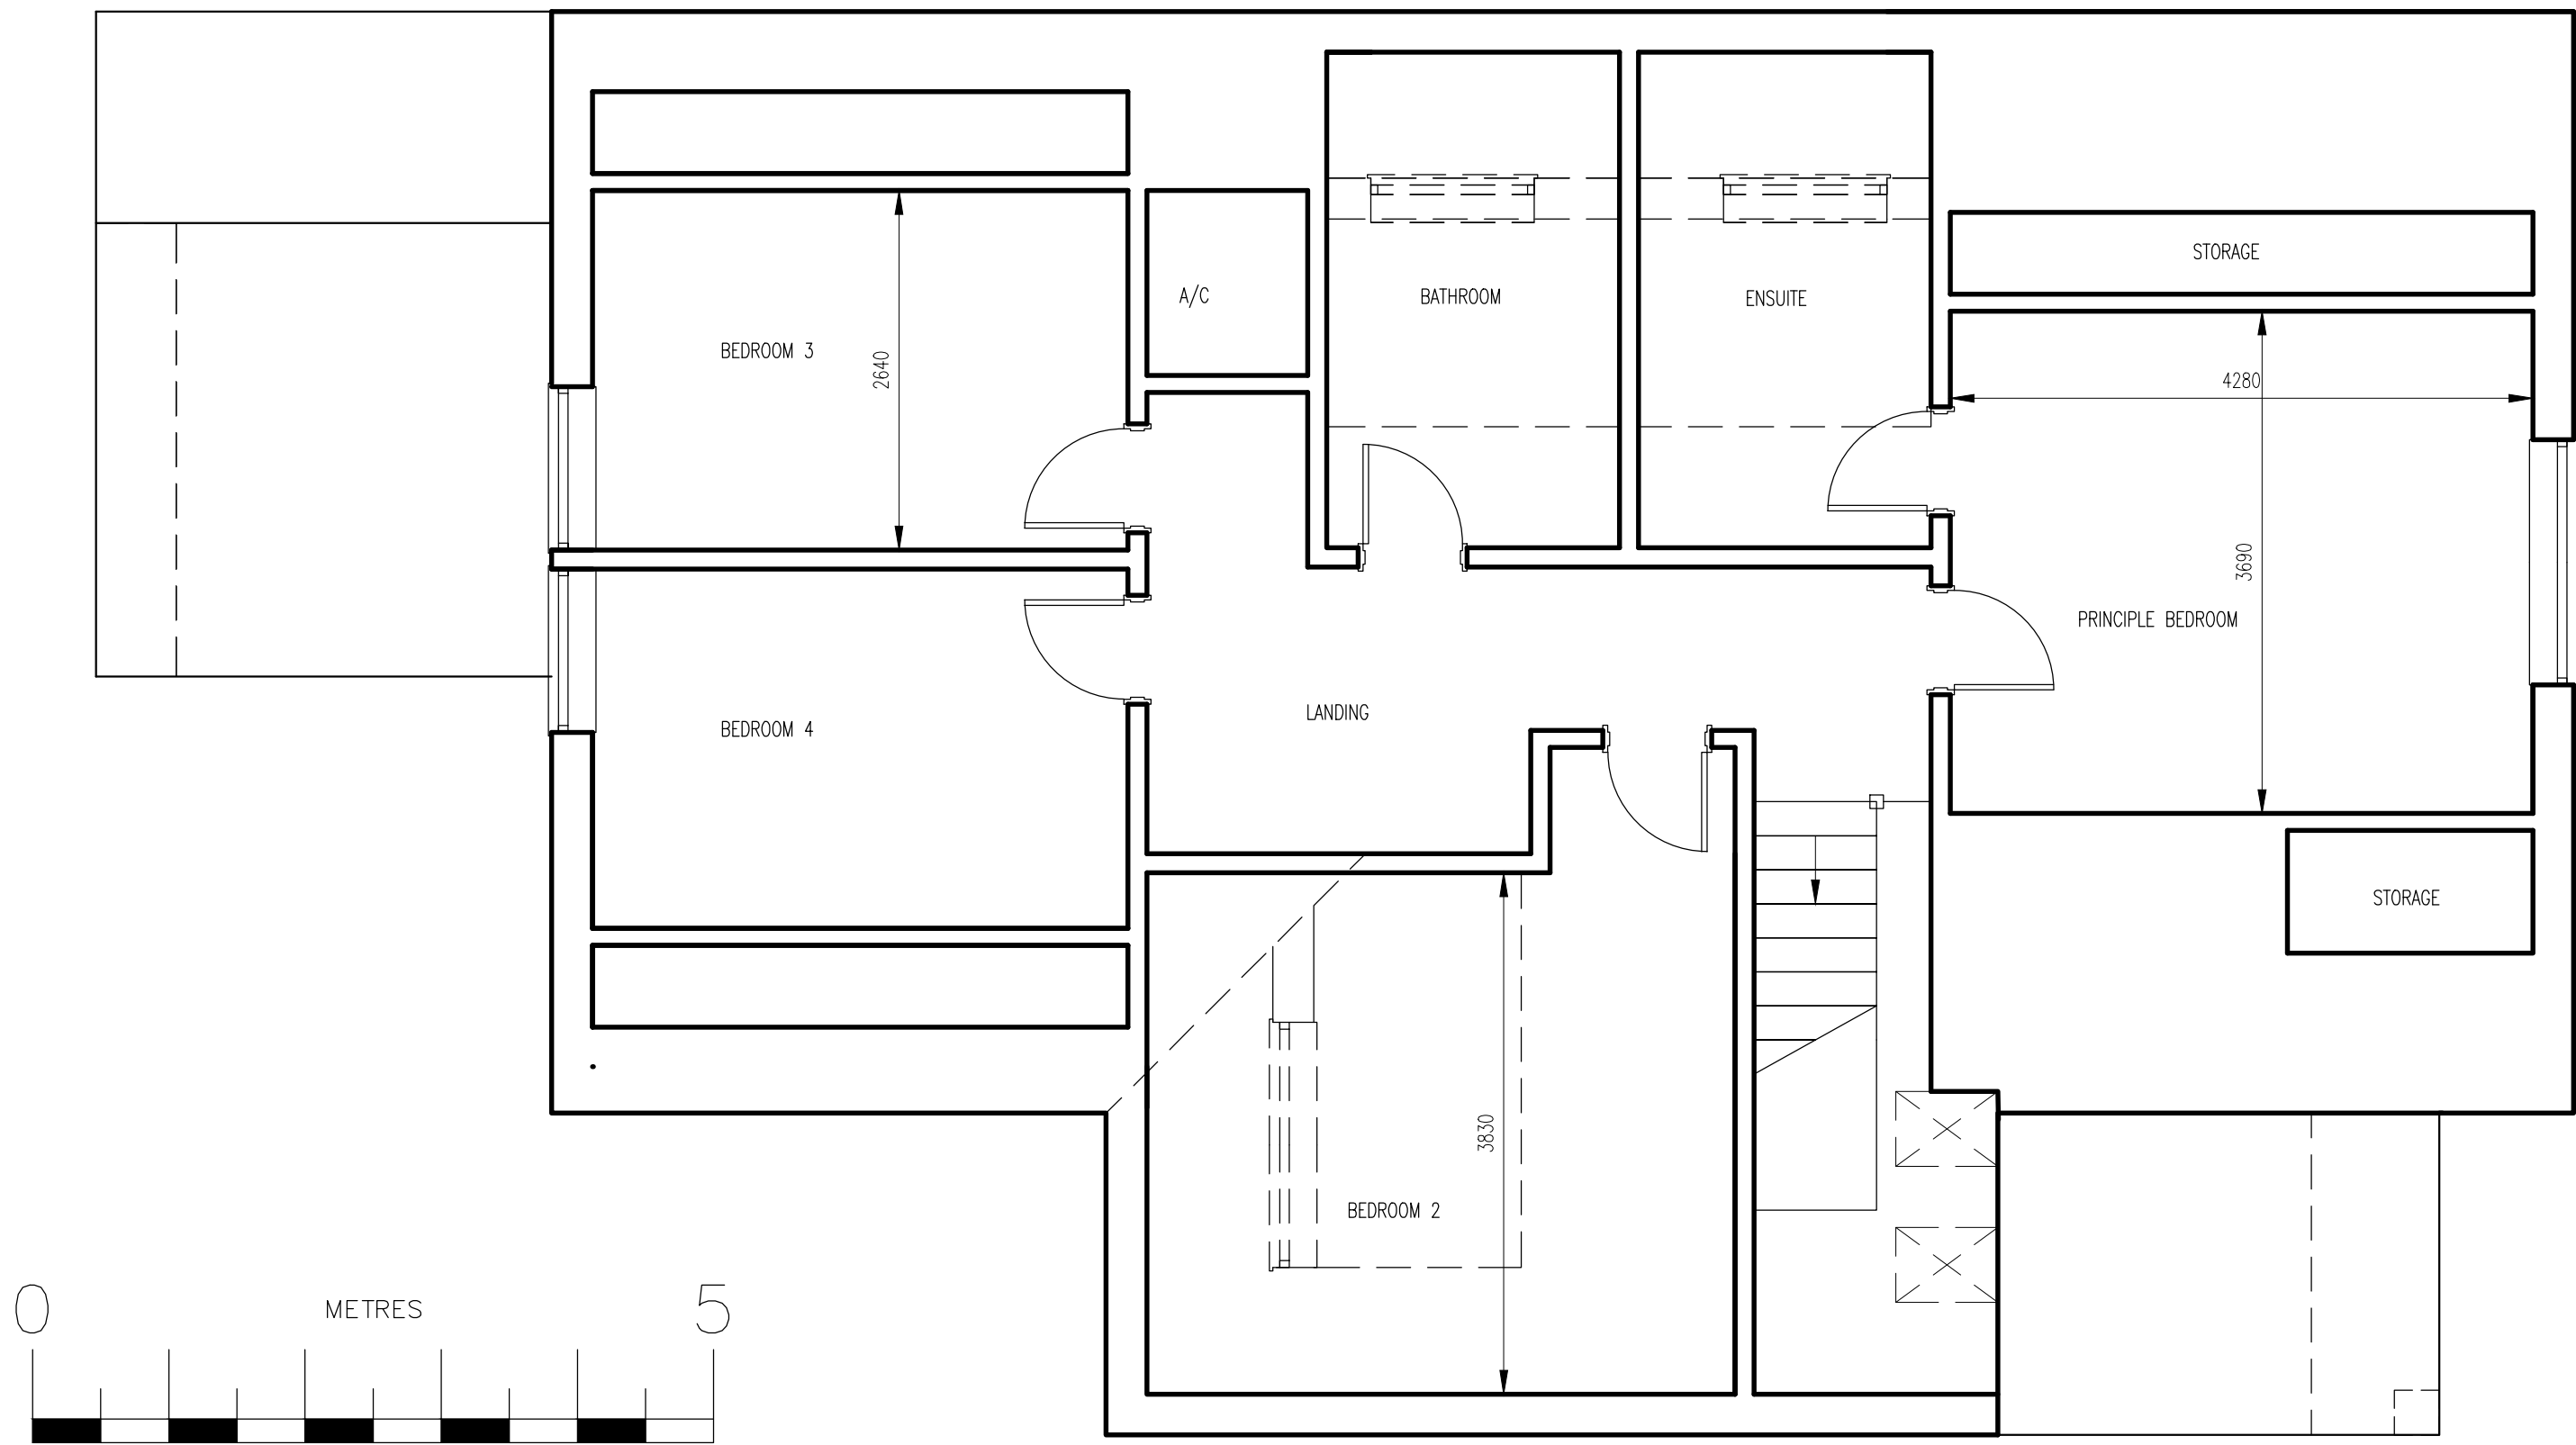


EXISTING FIRST FLOOR PLAN
- 1:50

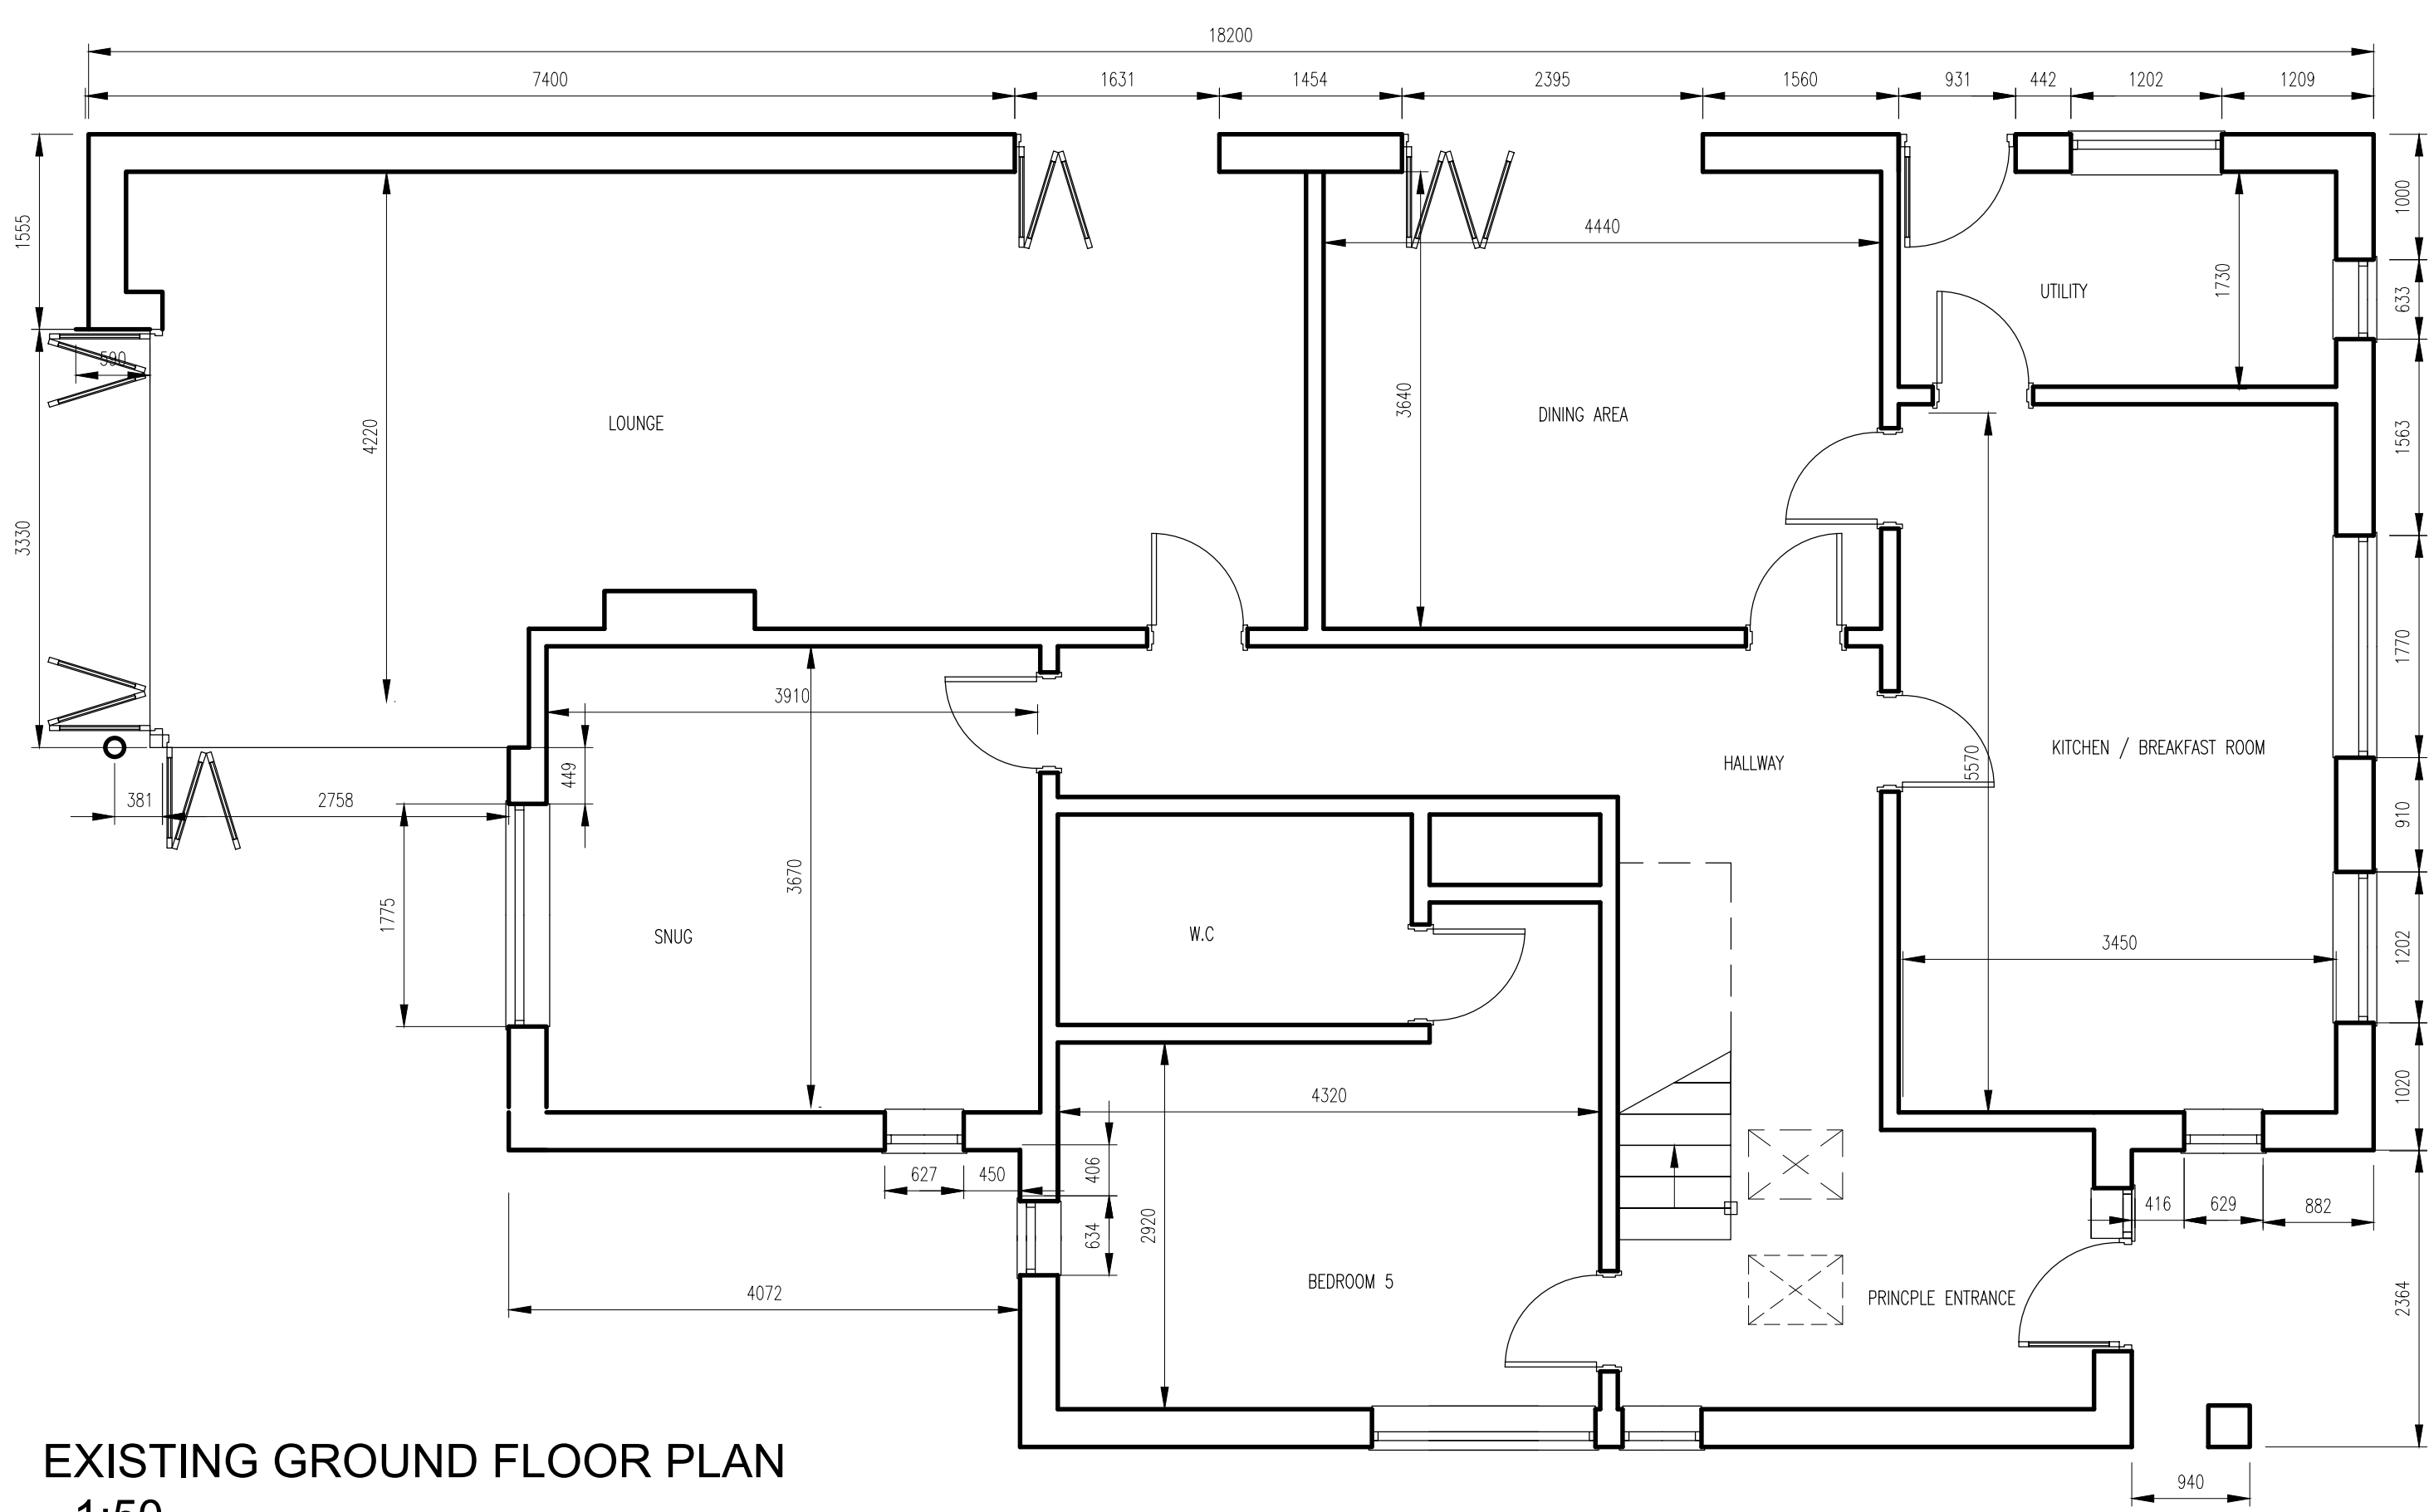


EXISTING GROUND FLOOR PLAN
- 1:50



EXISTING SIDE ELEVATION - 1:100

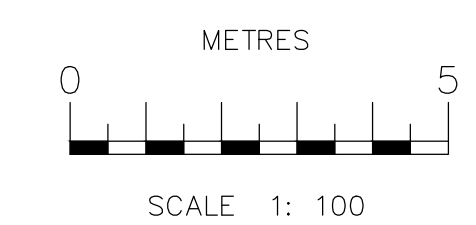

EXISTING FRONT ELEVATION - 1:100

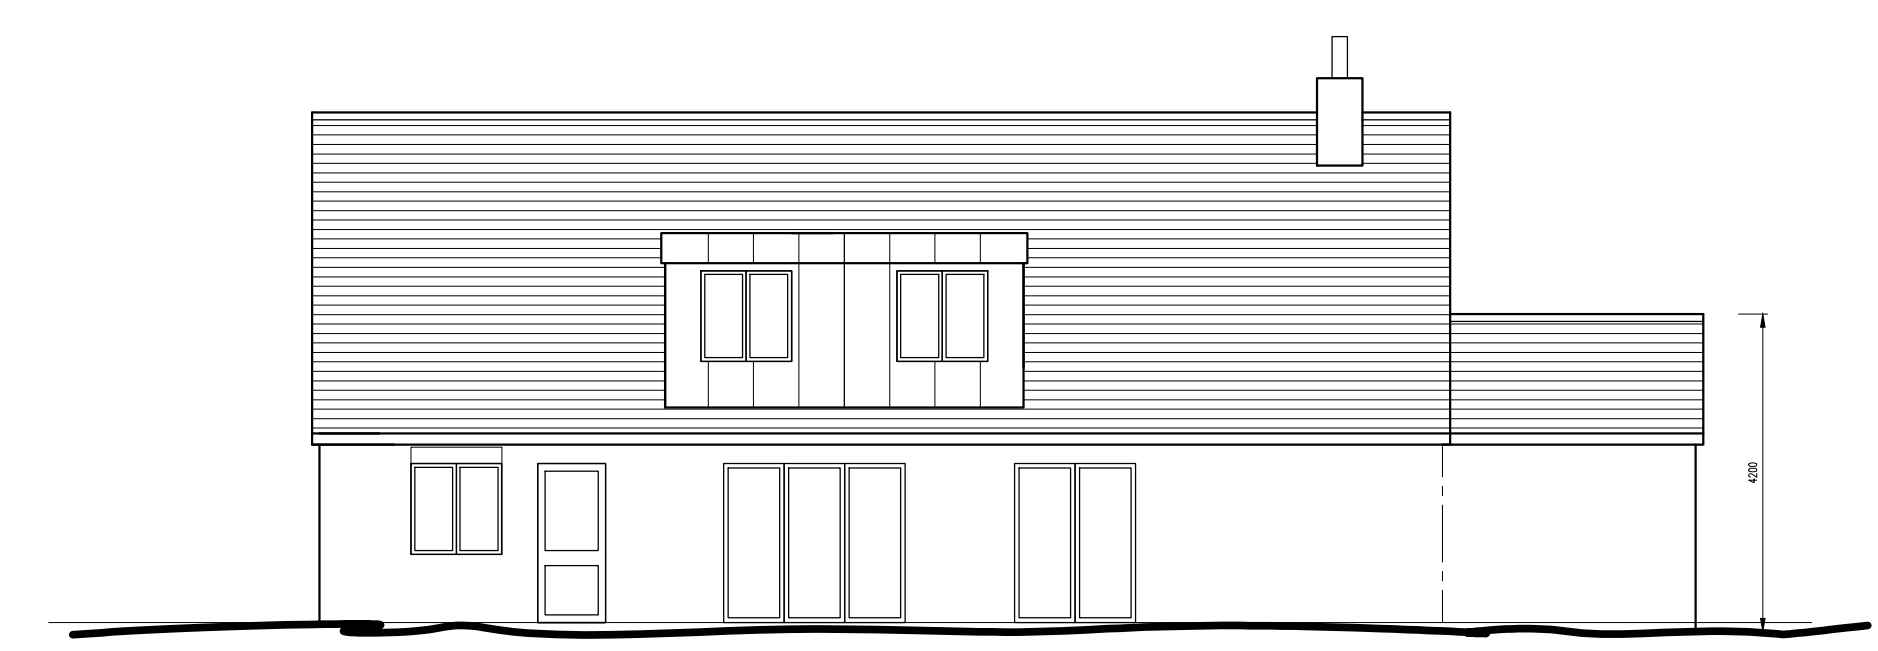

EXISTING SIDE ELEVATION - 1:100



EXISTING REAR ELEVATION - 1:100

© COPYRIGHT OF ARCHITECT		
ALL DIMENSIONS TO BE CHECKED ON SITE AND NOT SCALED FROM THE DRAWING. ANY DISCREPANCIES FOUND ON SITE TO BE REPORTED TO THE ARCHITECT PRIOR TO CONSTRUCTION. PARTY WALL AGREEMENTS AND C.D.M. REGULATIONS ALL AT THE CLIENT'S RISK. COMMENCEMENT OF WORK ON SITE PRIOR TO L.A. PLANS APPROVAL IS ENTIRELY AT THE OWNERS RISK.		
Rev	Amendment	Date:

Office 1
First Floor
1 Market Hill
Royston
Hertfordshire
SG8 9JL
e: cb.architect@outlook.com
t: 07908739837

Status:	PRELIMINARY / PLANNING
Client:	MR & MRS NOYES
Site Address :	34 PRIORY CLOSE _ ROYSTON

Drawing Title:	AS EXISTING DRAWING > DWELLING	
Drawing By:	CB	Date: 21/08/24
Drawing Reference:	ROY/CB/24/03	Revision: Scale: 1:100,1:50