


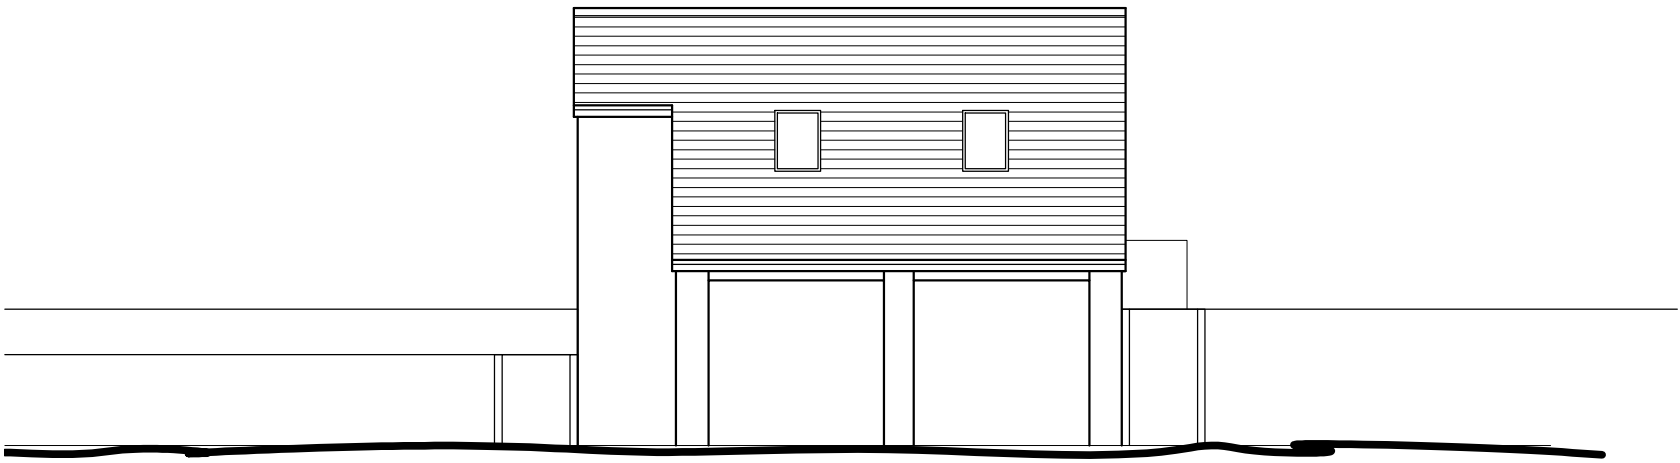


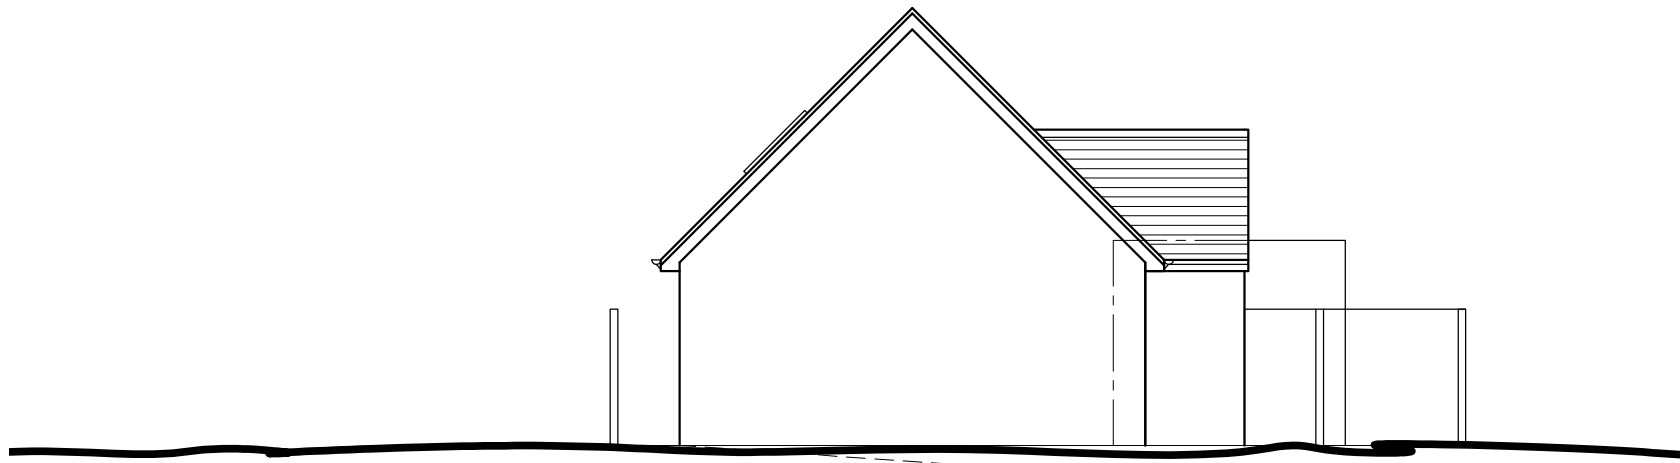


EXISTING FRONT ELEVATION - 1:100

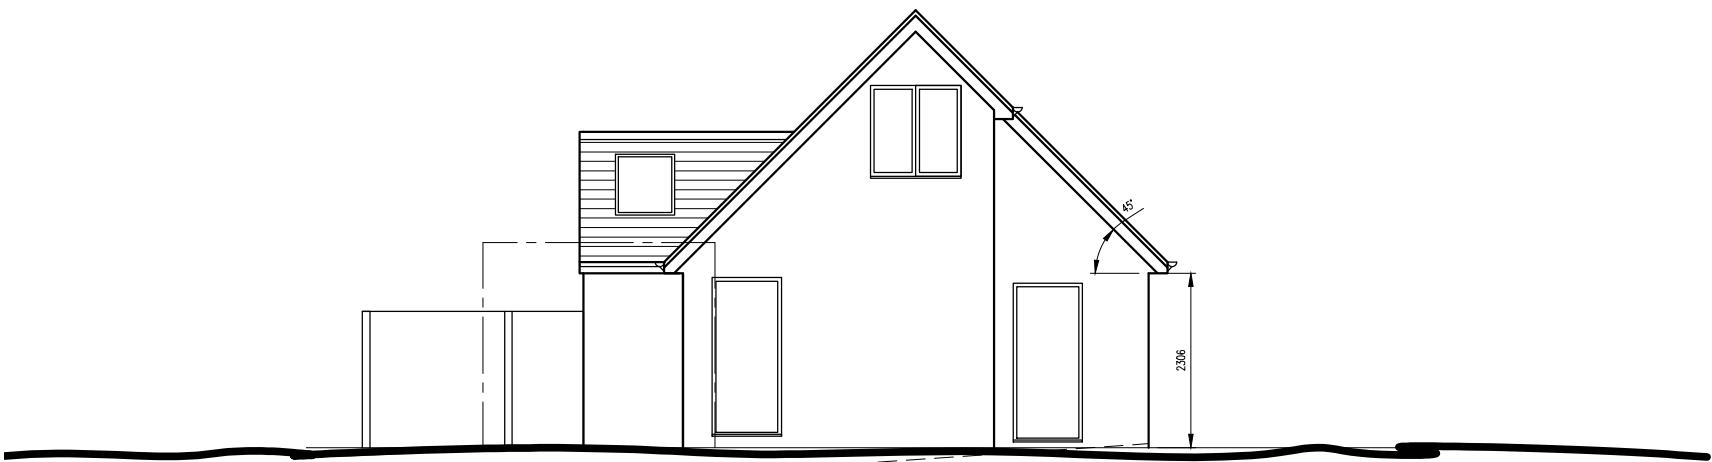



EXISTING SIDE ELEVATION - 1:100

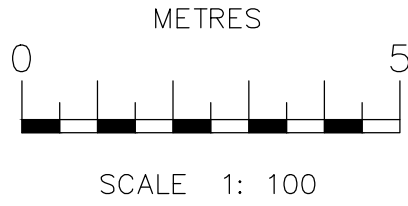


EXISTING SIDE ELEVATION - 1:100

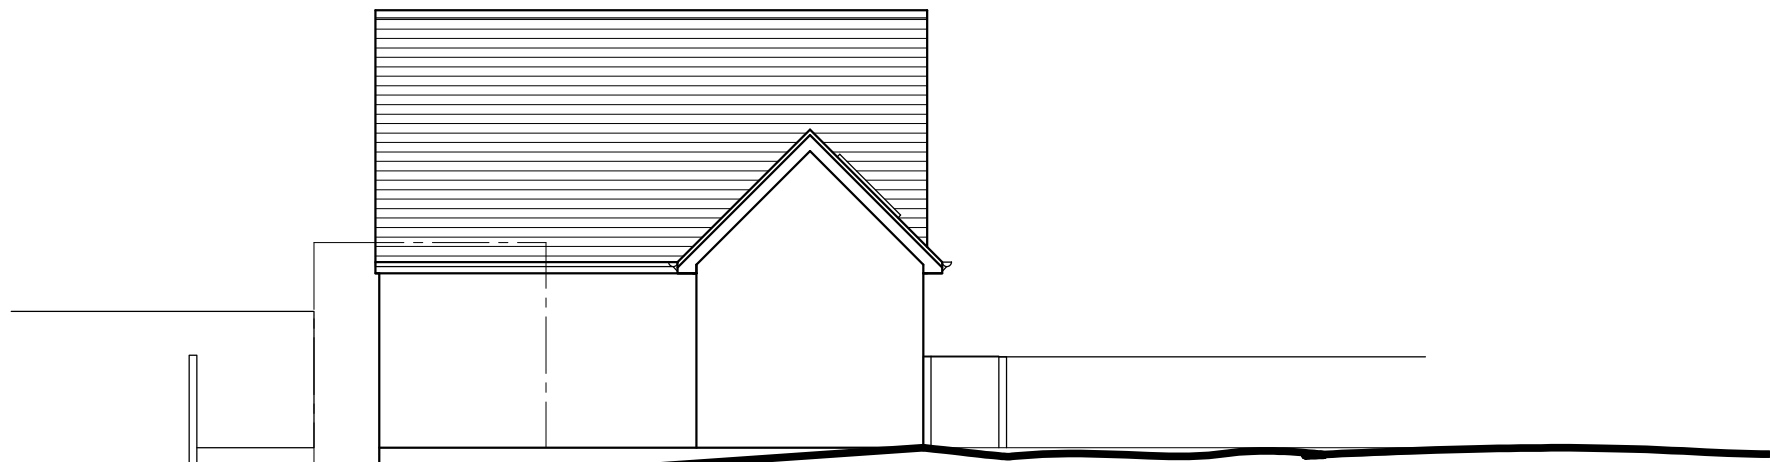


EXISTING REAR ELEVATION - 1:100

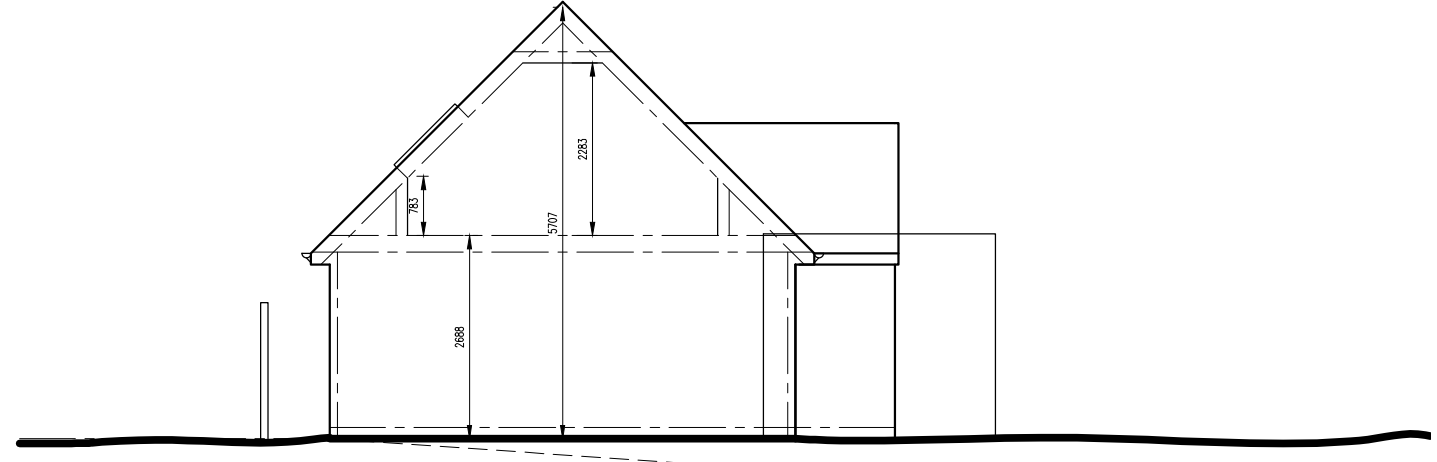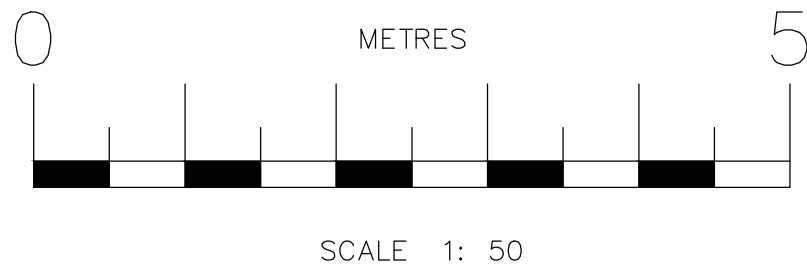


EXISTING SIDE ELEVATION - 1:100

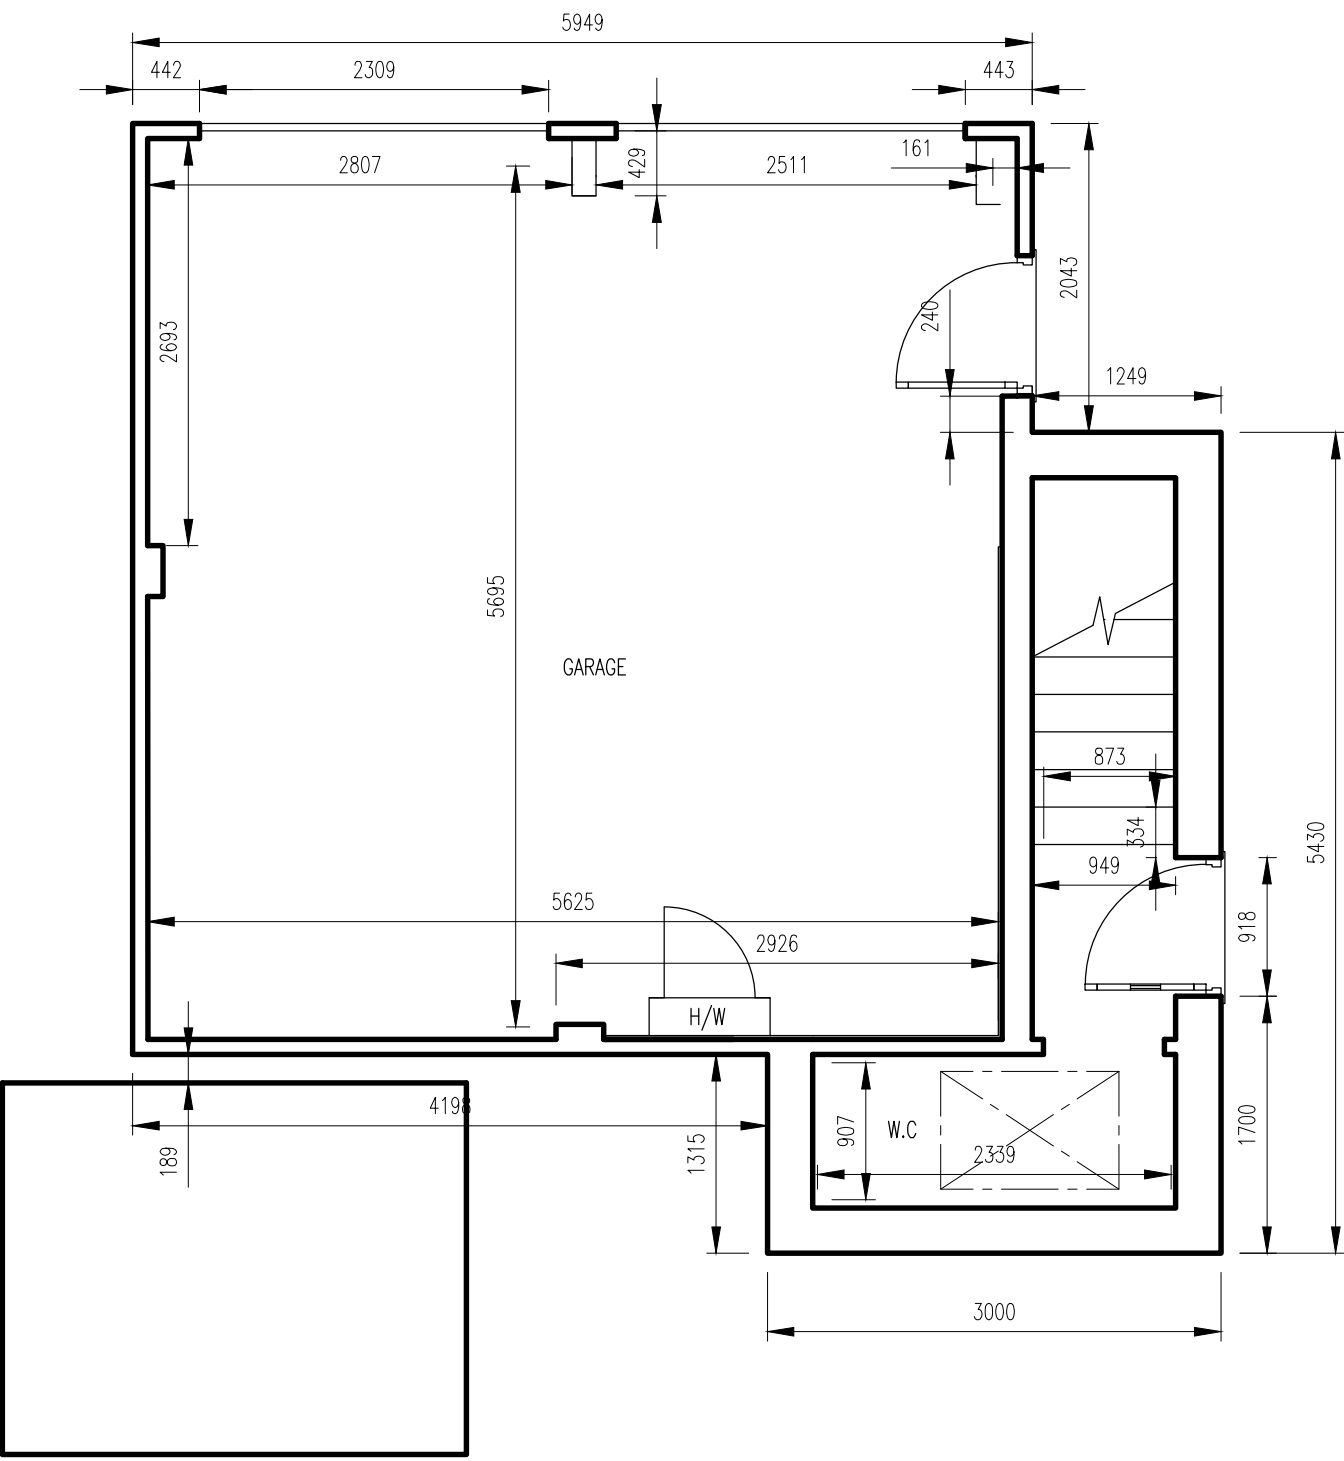

EXISTING GROUND FLOOR PLAN
- 1:50 (ANNEX / OFFICE)

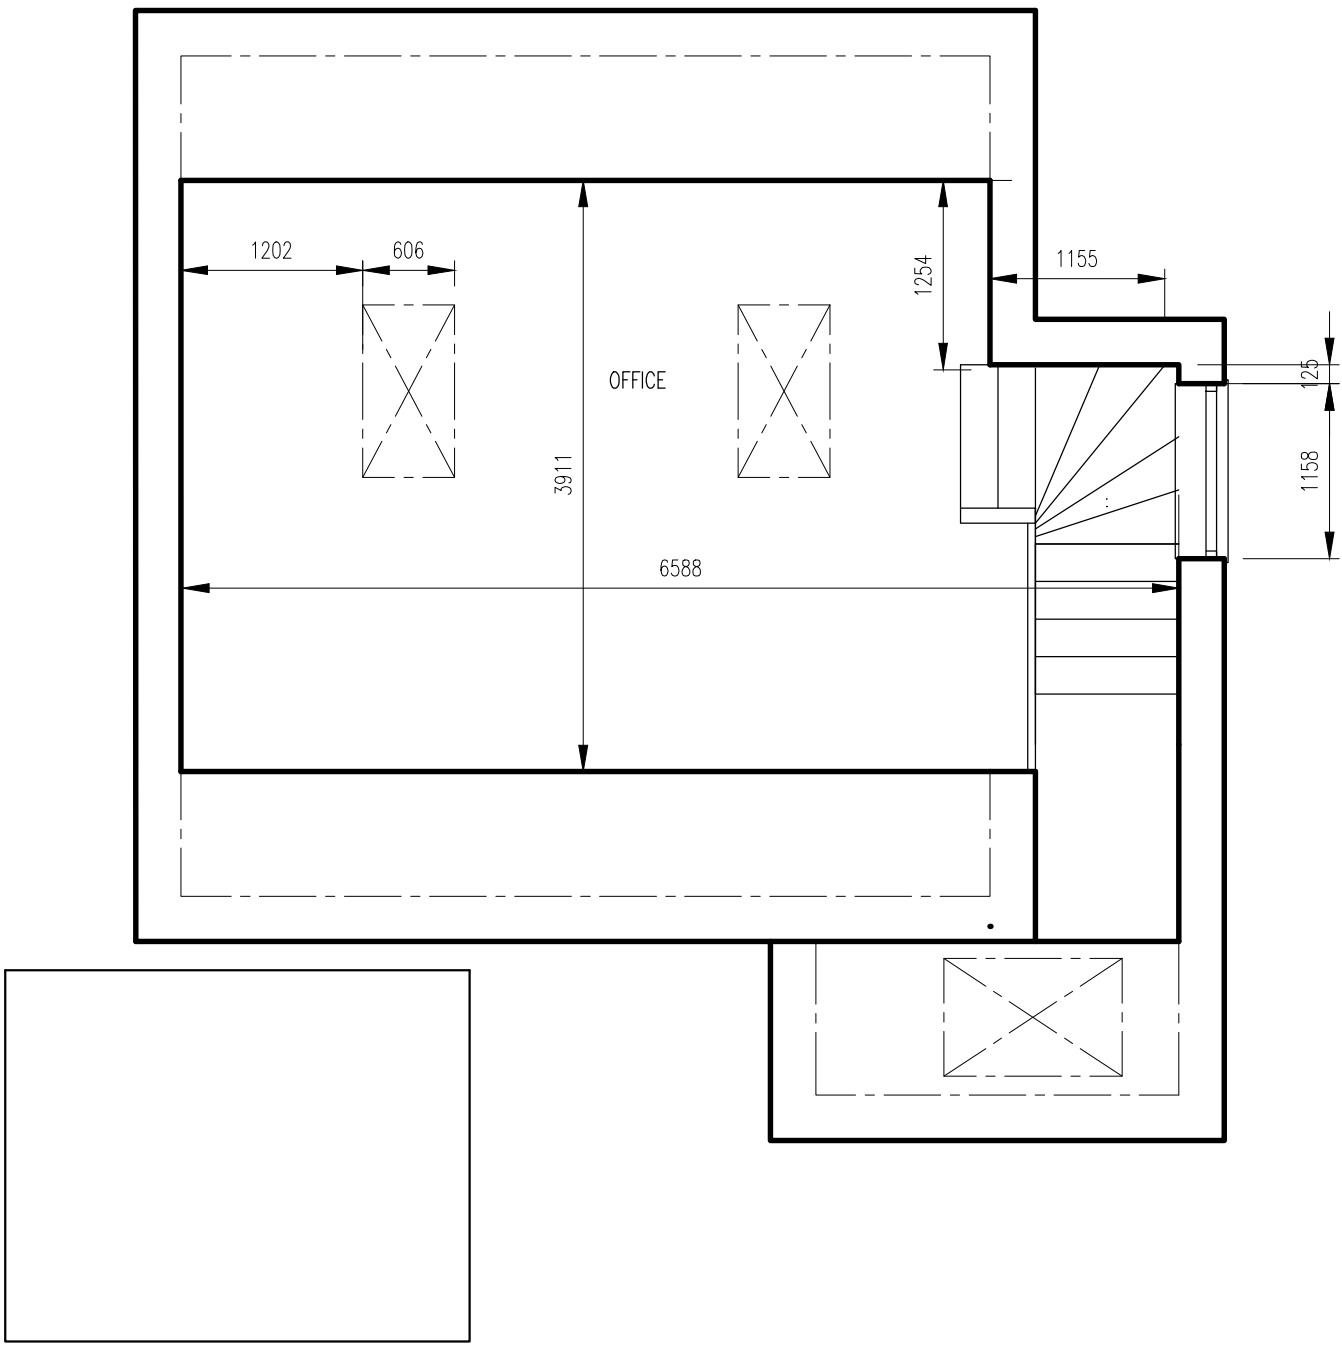

EXISTING FIRST FLOOR PLAN
- 1:50 (ANNEX / OFFICE)

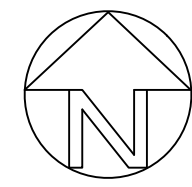


METRES
1 2 3 4 5
SCALE 1:1250

Ordnance Survey (c) Crown Copyright 2024. All rights reserved. Licence number 100022432

LOCATION PLAN 1:1250



EXISTING SITE PLAN- 1:500

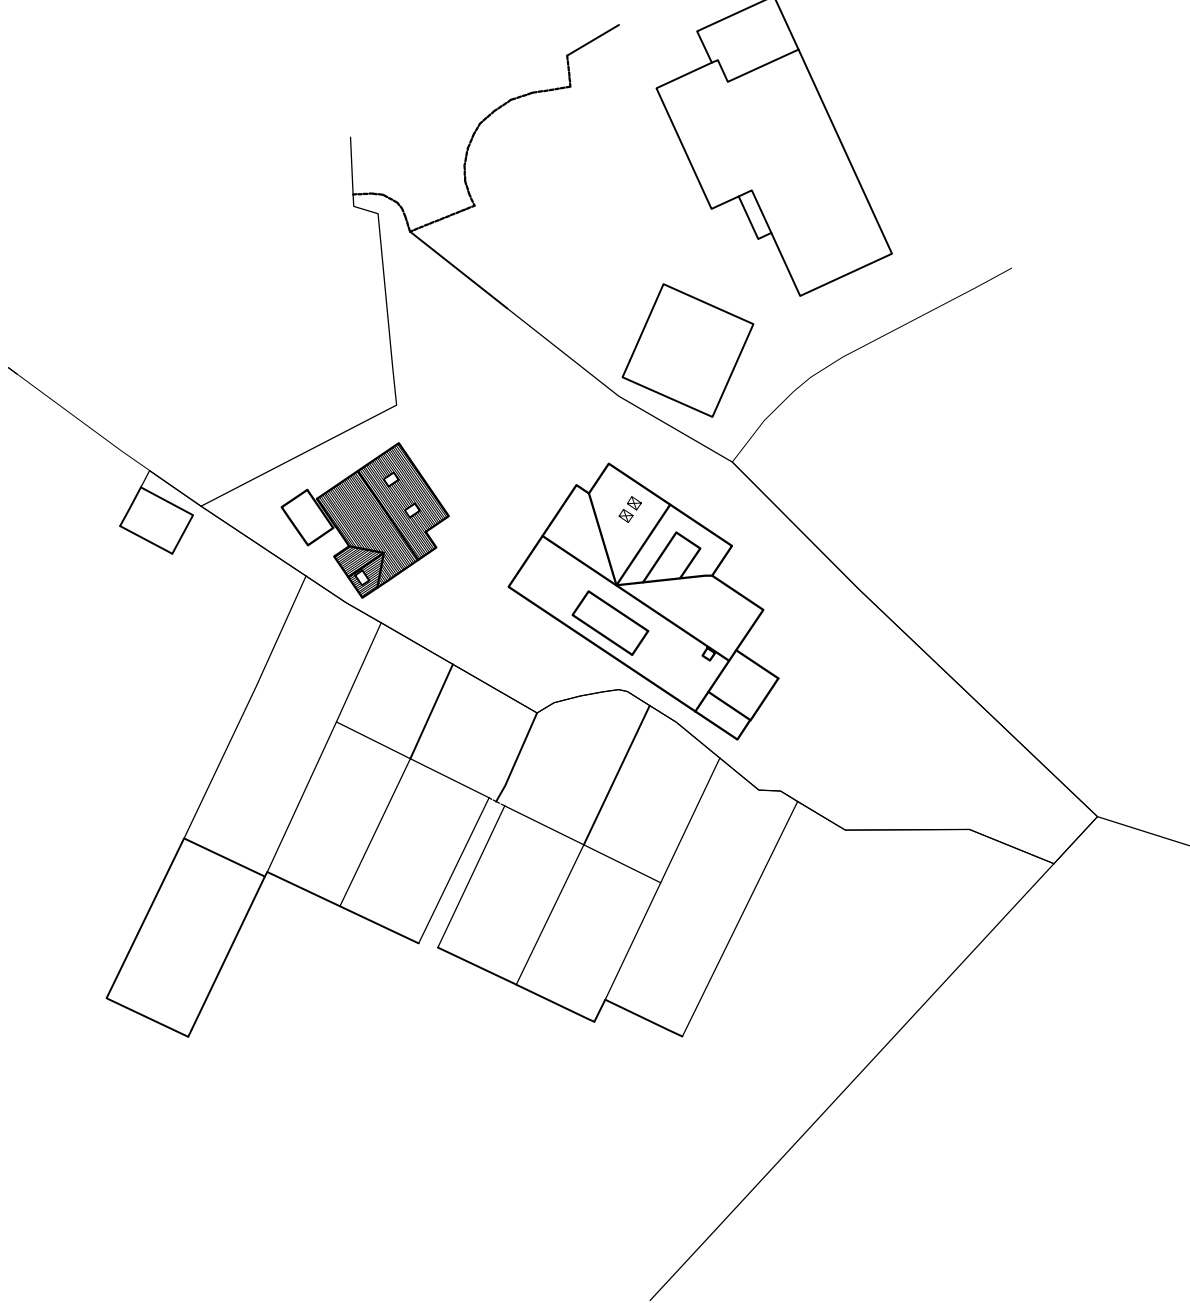

© COPYRIGHT OF ARCHITECT		
ALL DIMENSIONS TO BE CHECKED ON SITE AND NOT SCALED FROM THIS DRAWING. ANY DISCREPANCIES FOUND ON SITE TO BE REPORTED TO THE ARCHITECT PRIOR TO CONSTRUCTION. PARTY WALL AGREEMENTS AND CDM REGULATIONS ALL AT THE CLIENTS RISK. COMMENCEMENT OF WORK ON SITE PRIOR TO LIA PLANS APPROVAL IS SOLELY AT THE OWNERS RISK.		
Rev	Amendment	Date:

Office 1 First Floor 11 Market Hill Royston Hertfordshire SG8 9JL e: cb.architect@outlook.com t: 07908739837	
---	--

Status:	PRELIMINARY / PLANNING
Client:	MR & MRS NOYES
Site Address :	34 PRIORY CLOSE _ ROYSTON

Drawing Title:	AS EXISTING DRAWING/GARAGE CONVERSION-ANNEX	
Drawing By:	CB	Date: 21/08/24
Drawing Reference:	ROY/CB/24/01	Revision: Scale: 1:100,1:50