



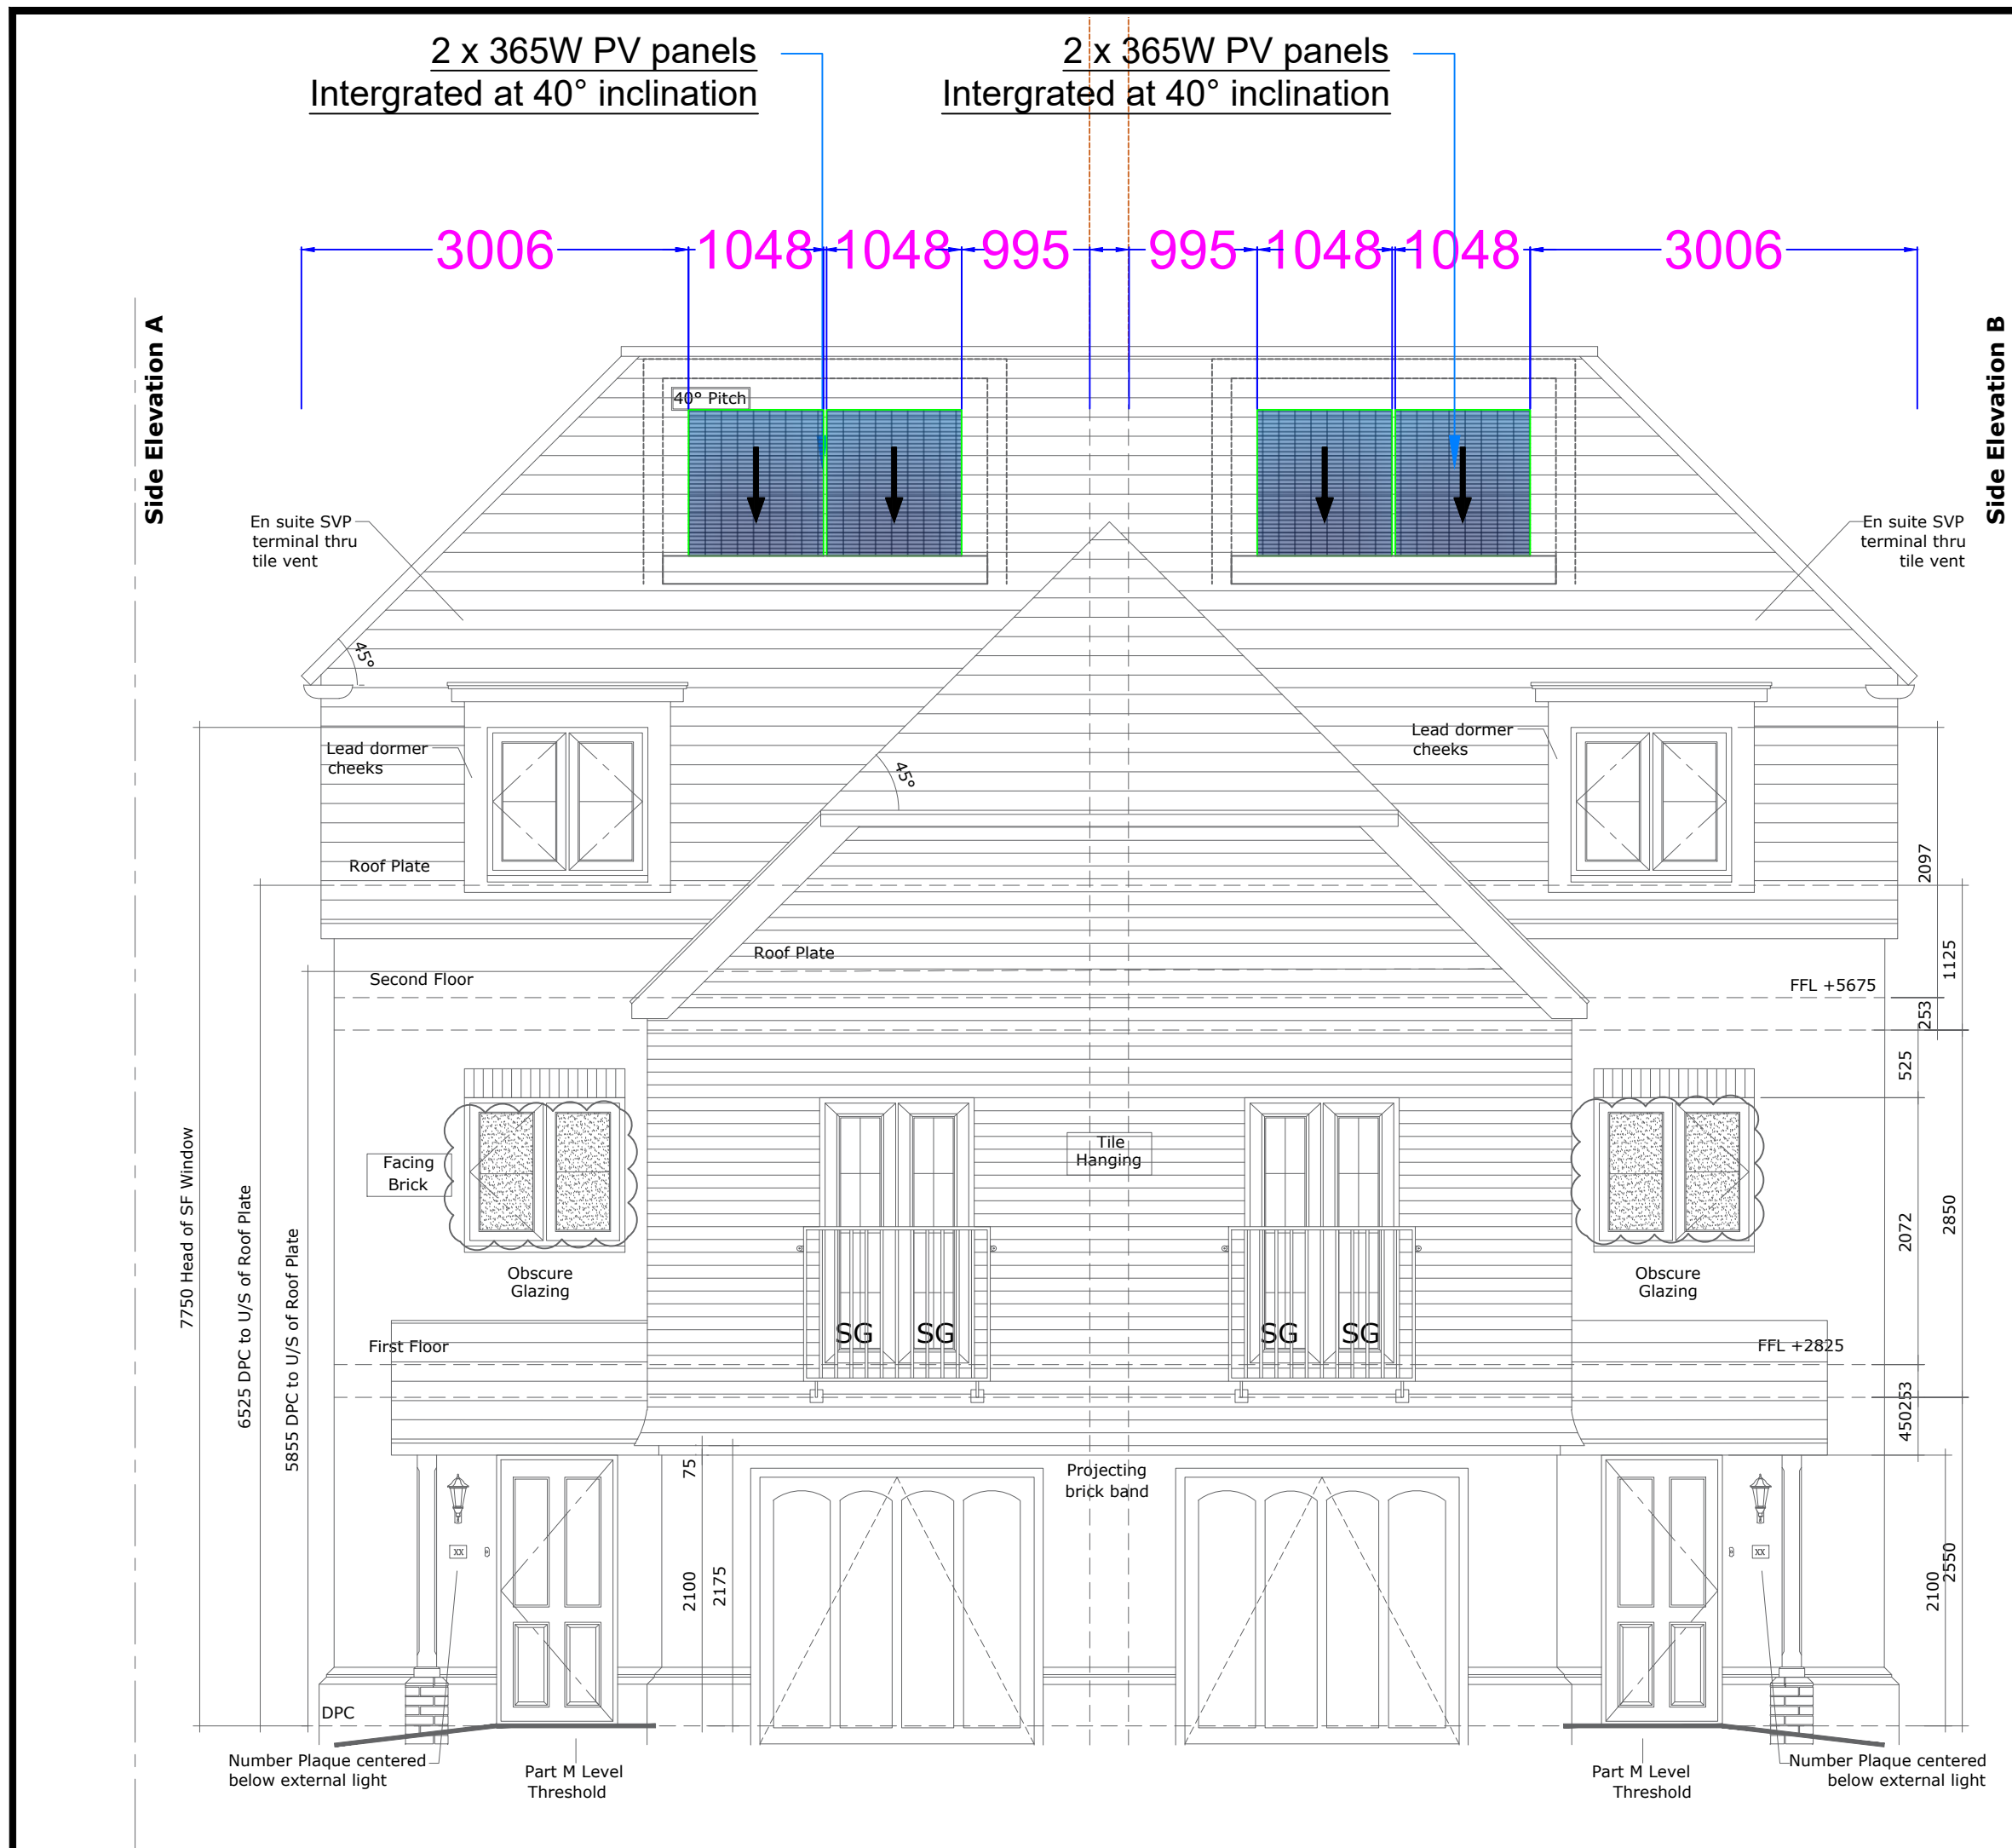


Front Elevation  
HT6 - PLOTS 23-24, 25-26 & 29-30

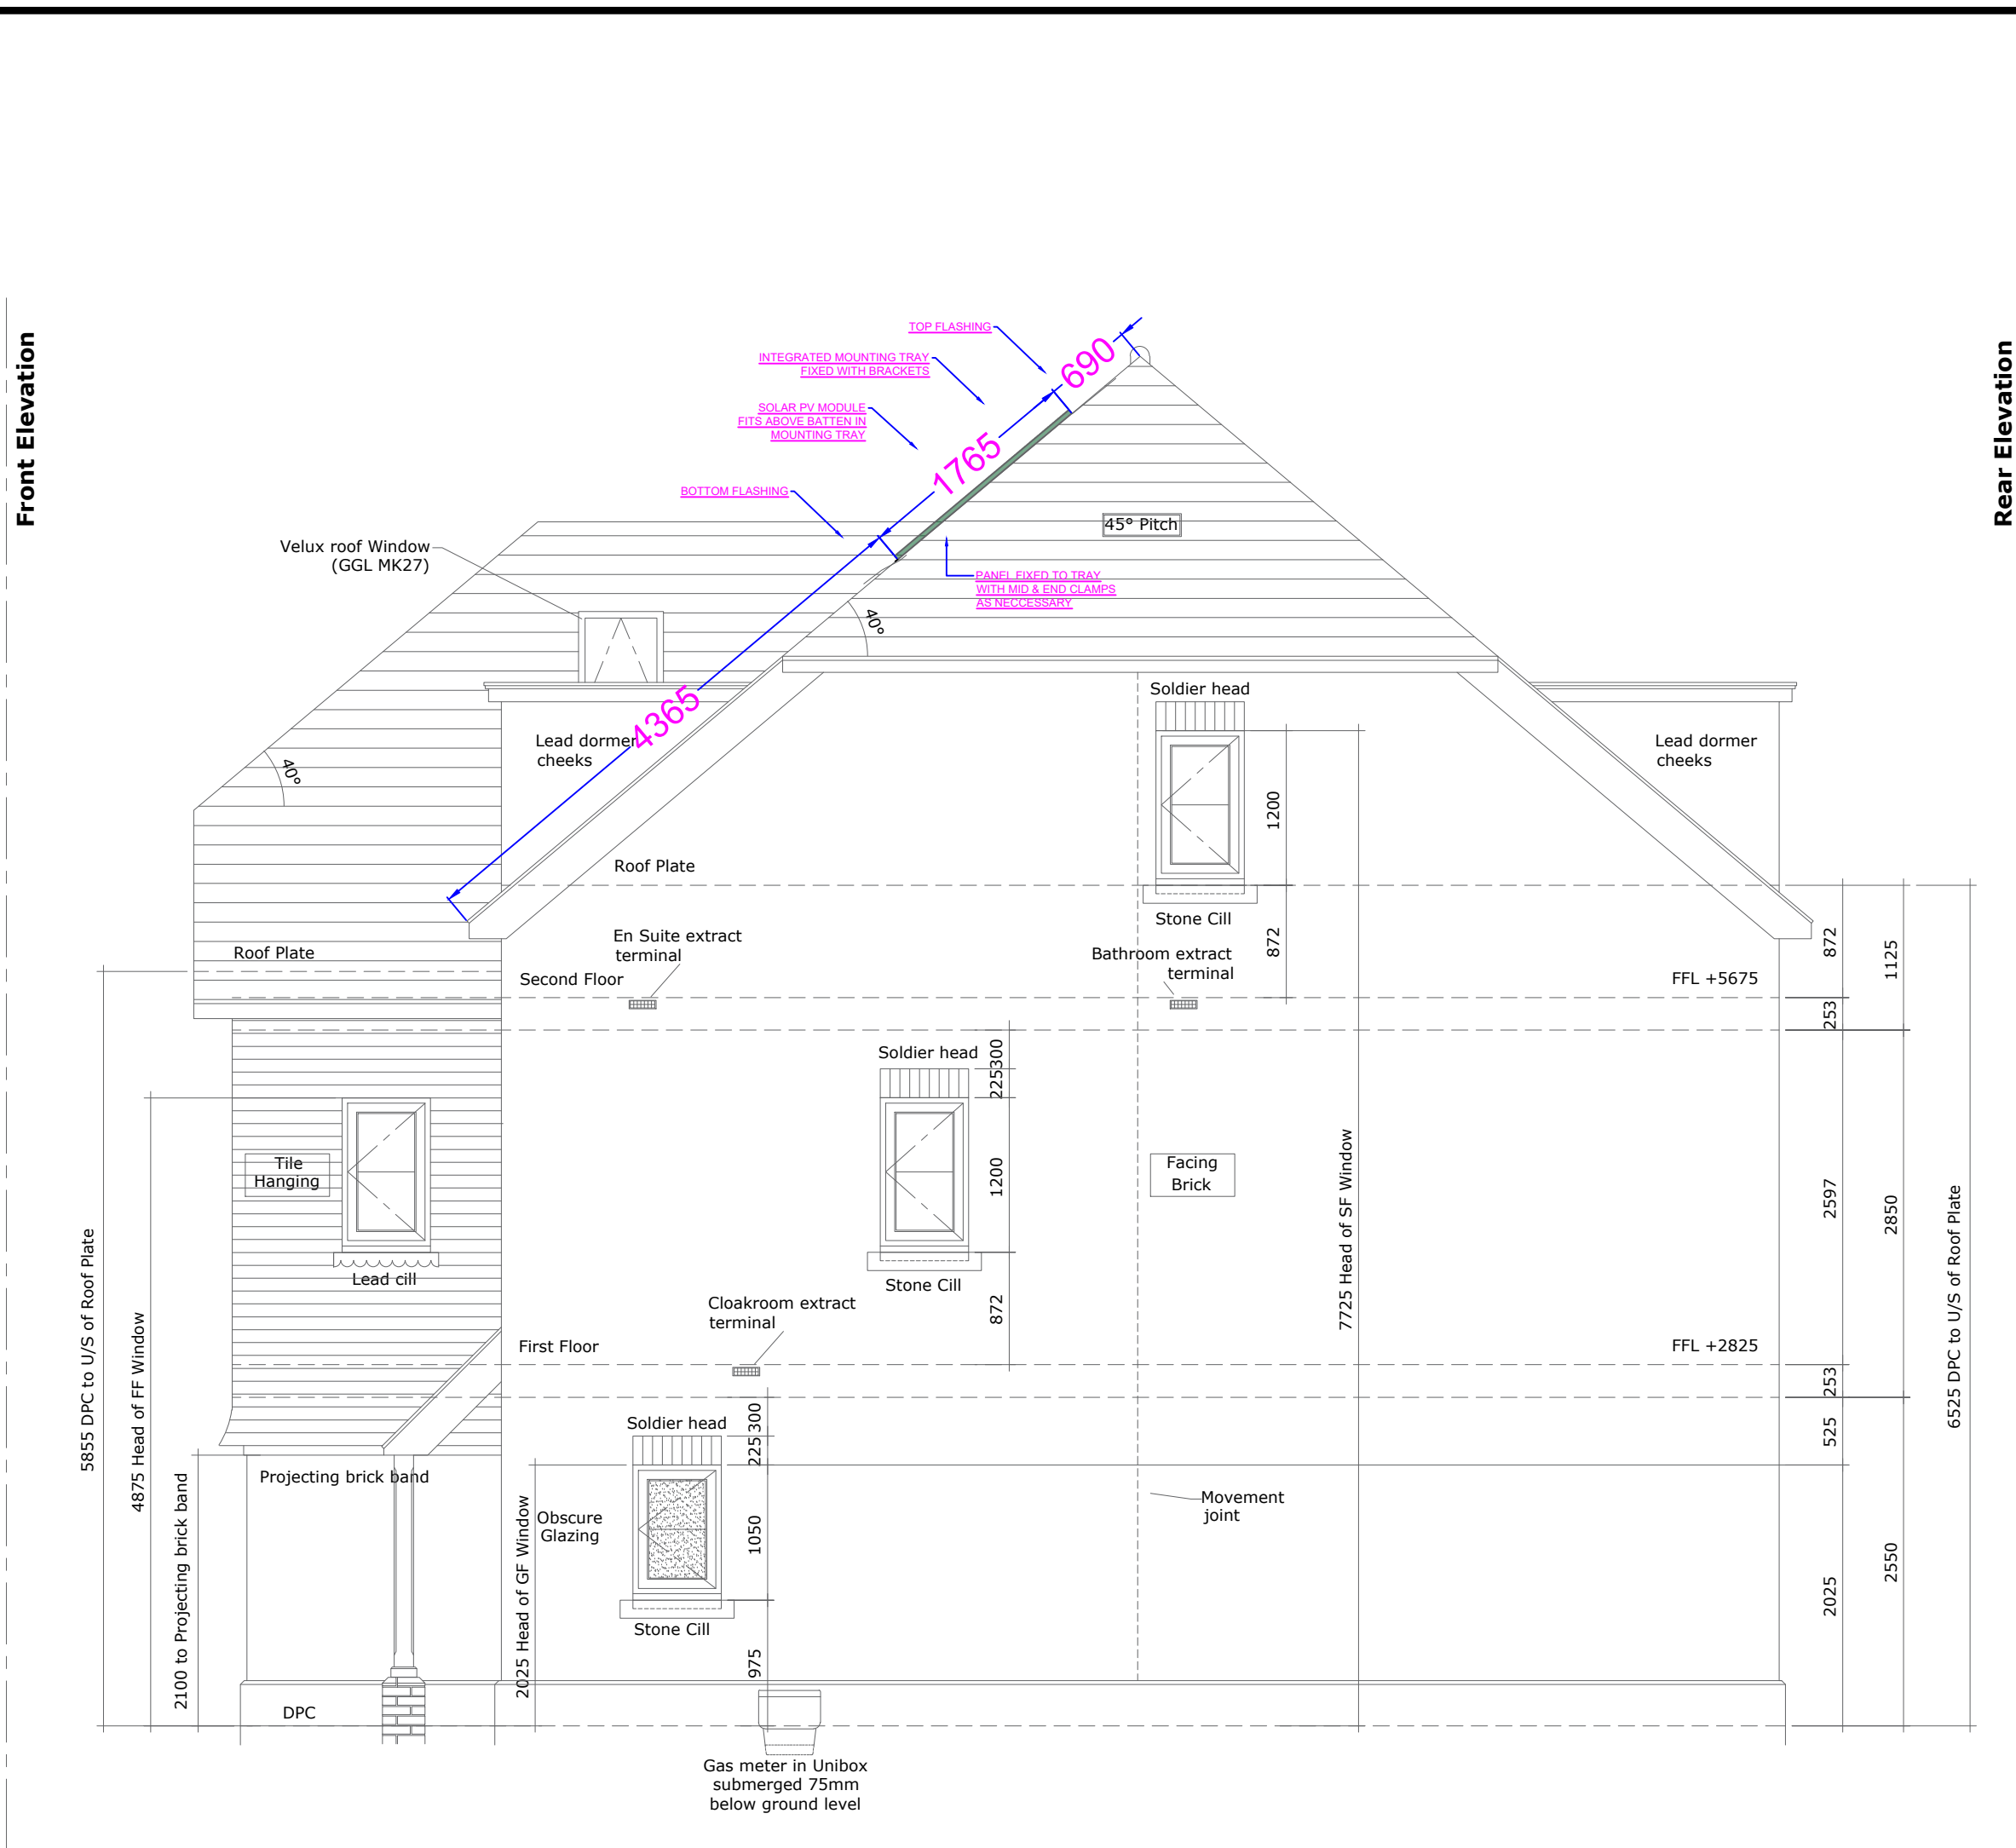


Side Elevation B



Rear Elevation

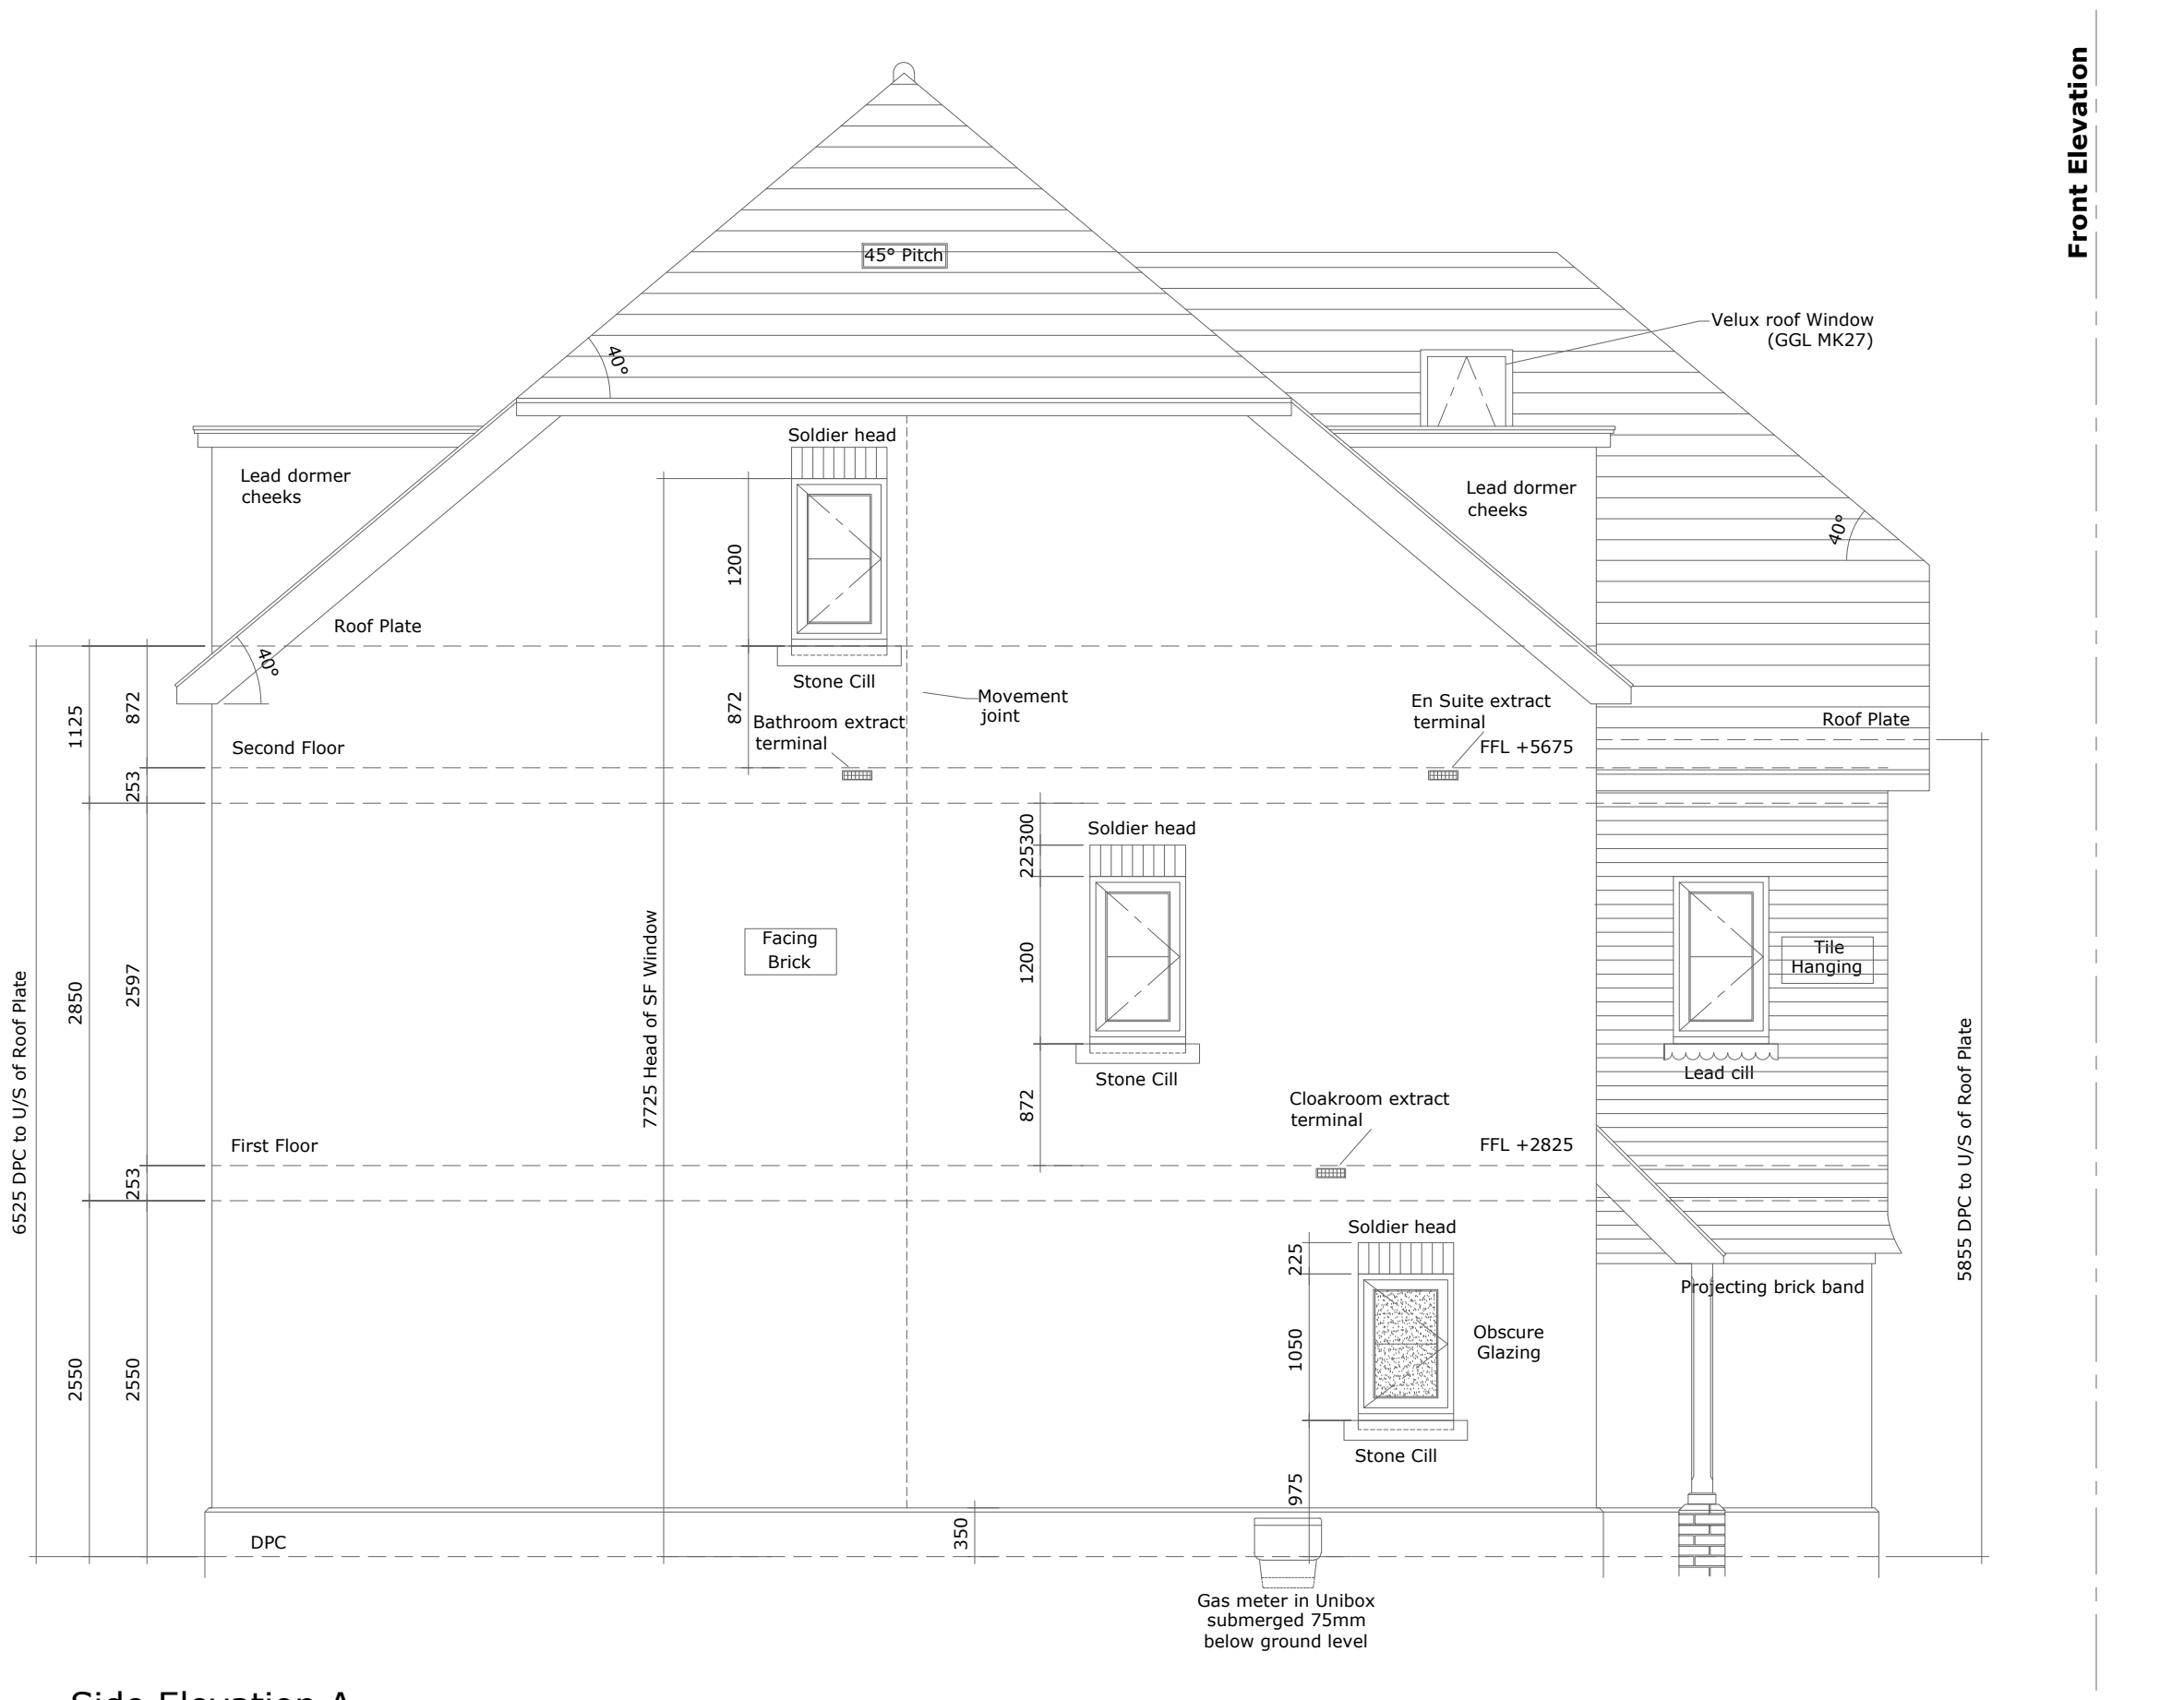

Side Elevation A

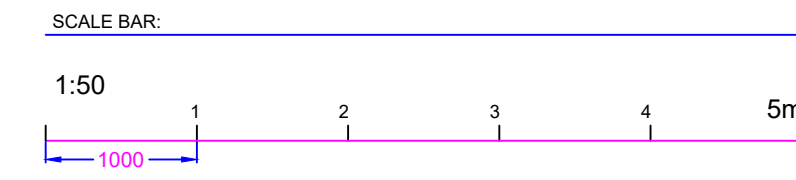

|   |           |                     |                    |
|---|-----------|---------------------|--------------------|
| C2   | 19/03/25  | R.K.                | CONSTRUCTION ISSUE |
| C1   | 01/06/23  | R.K.                | CONSTRUCTION ISSUE |
| REV   | DATE      | DRAWN BY            | DESCRIPTION        |
| Issue Status   |           |                     |                    |
| CONSTRUCTION   |           |                     |                    |
| Project   |           |                     |                    |
| KNEBWORTH<br>HT6 - PLOTS 23-24, 25-26 & 29-30                                                                                       |           |                     |                    |
| Title   |           |                     |                    |
| SOLAR PV ROOF LAYOUT   |           |                     |                    |
| Scale   | A1 - 1:50 | Designed By<br>R.K. | Checked By<br>JS   |
|   |           | DATE<br>01/06/23    |                    |
| Envirolec Smart Energy Solutions<br>Unit 6,<br>Murray Business Centre,<br>Murray Road, Orpington<br>BR5 3RE<br>@envirolec-ses.co.uk |           |                     |                    |
| KWR   | PV        | 007                 | C2                 |
| THIS DRAWING IS THE COPYRIGHT OF ENVIROLEC SES LTD. AND SHALL NOT BE USED WITHOUT PERMISSION                                        |           |                     |                    |