




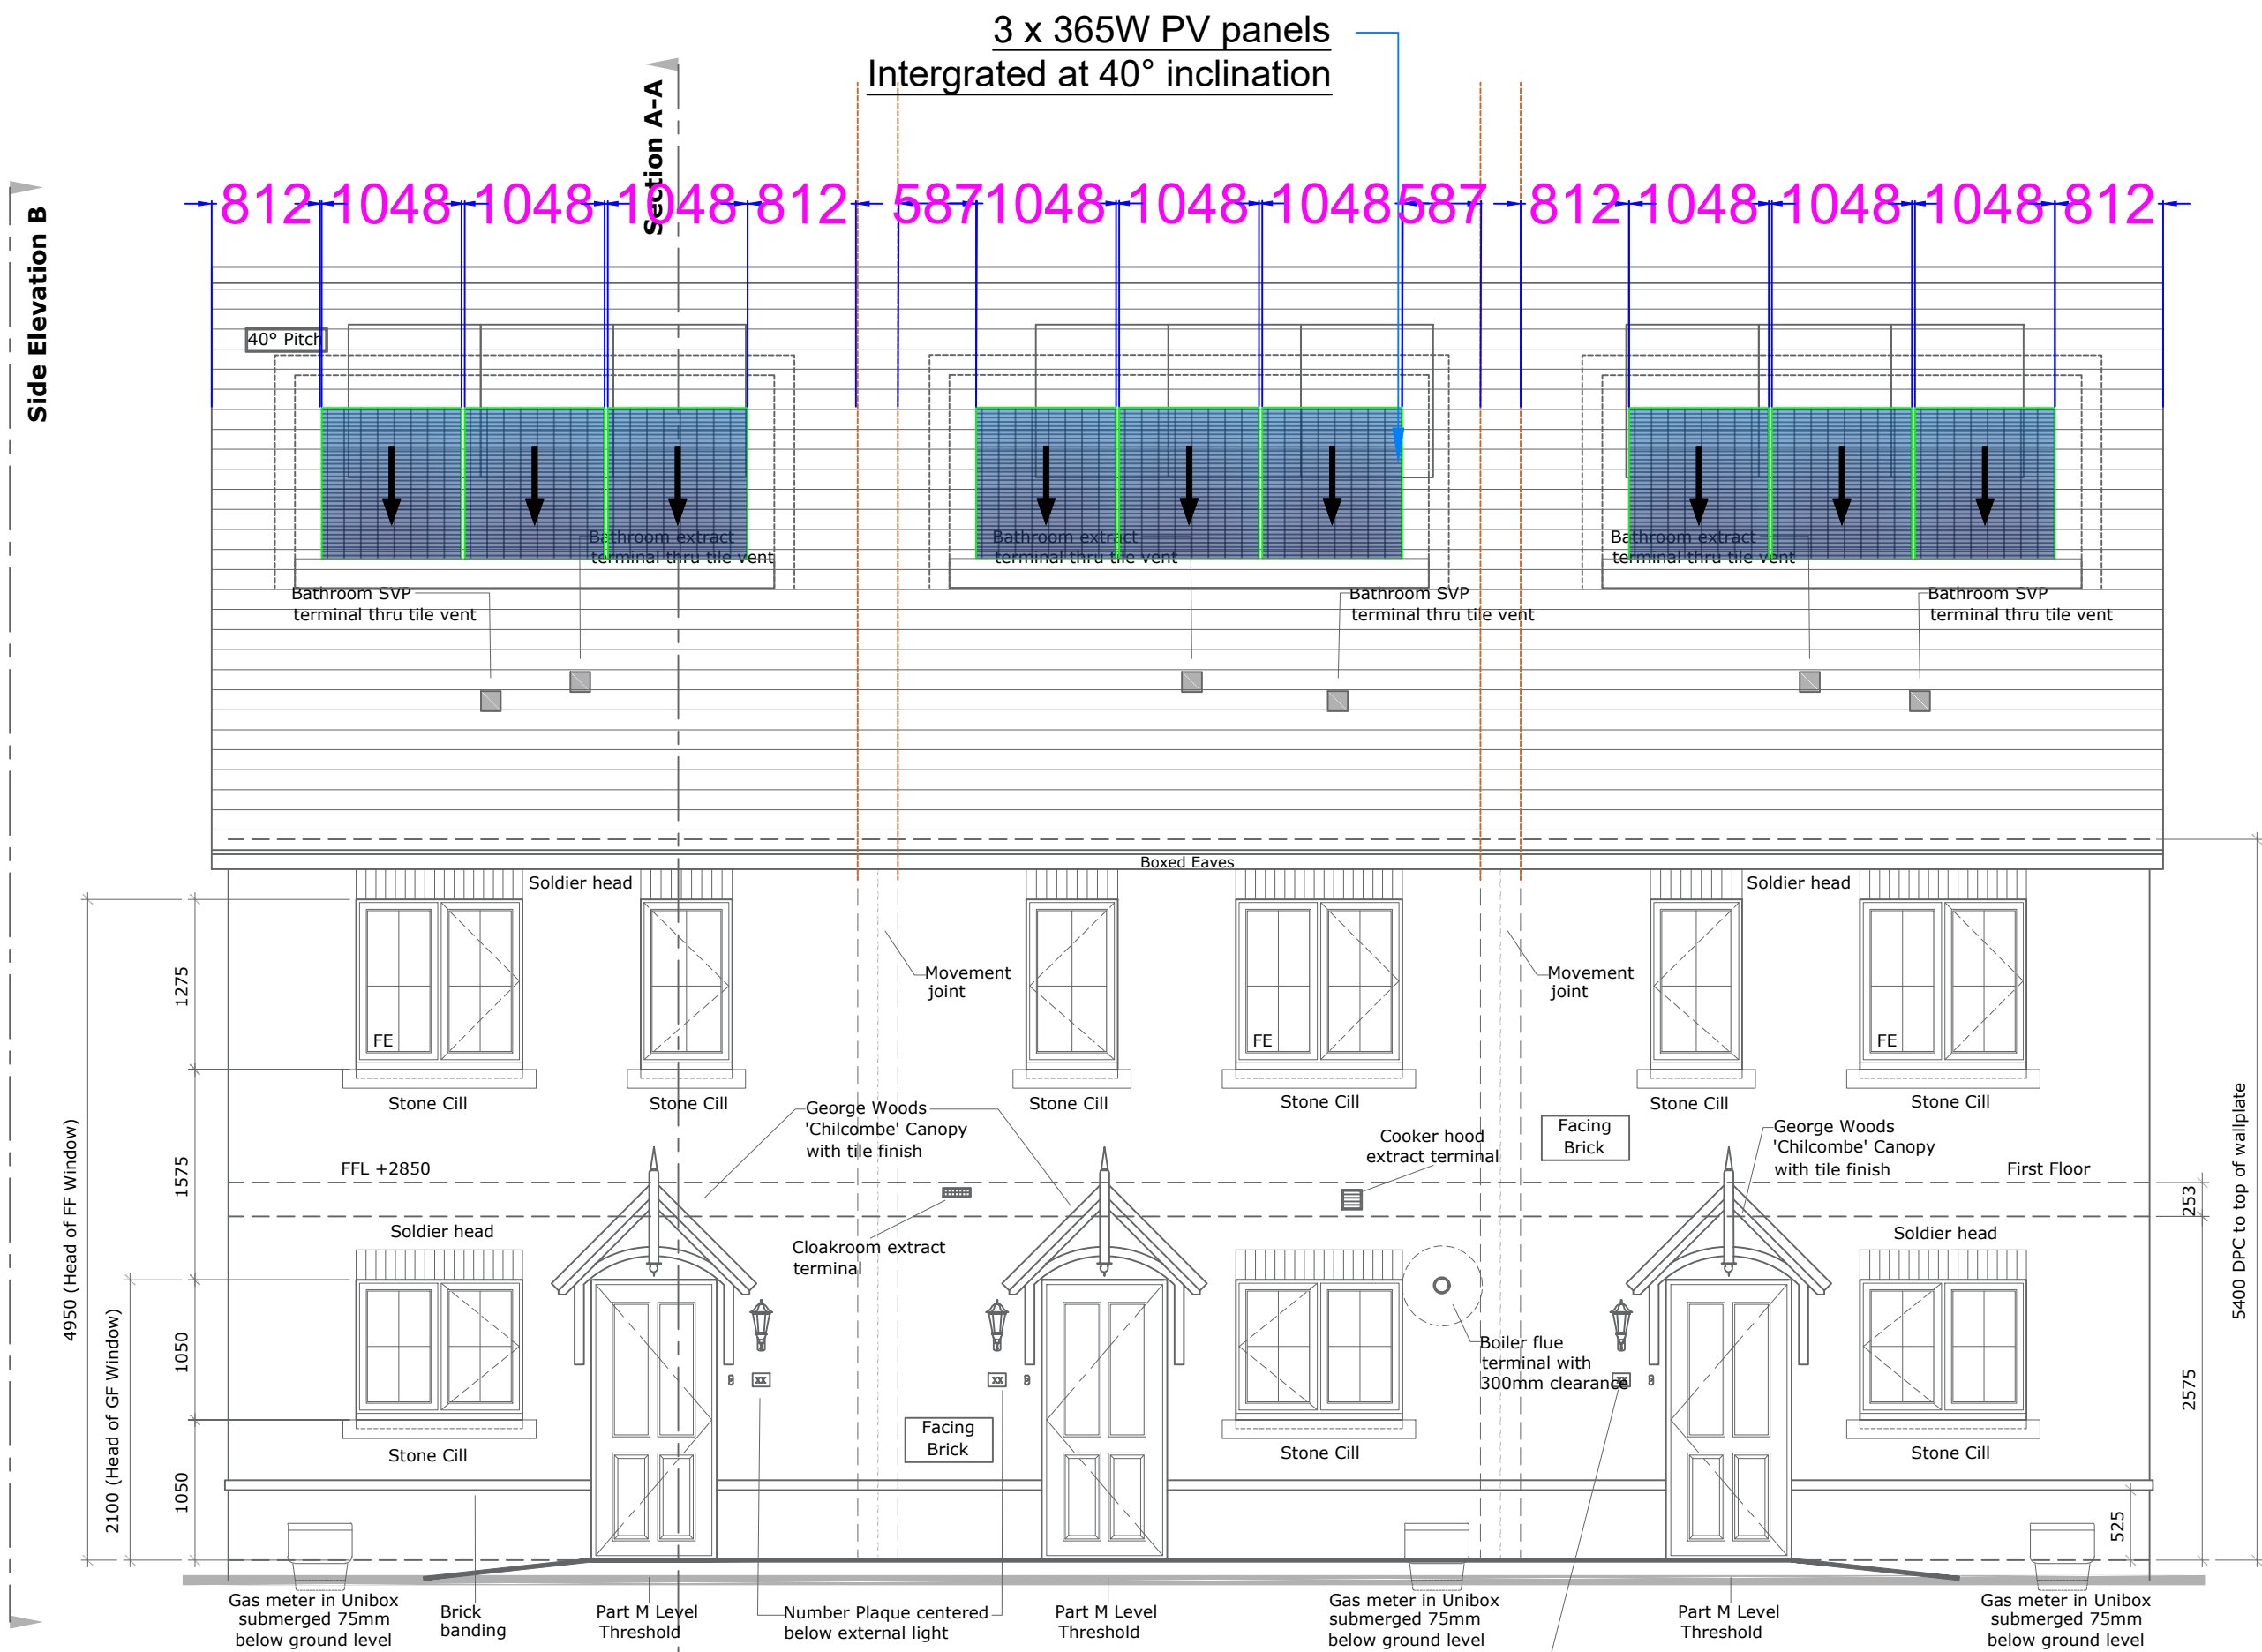


Front Elevation
HT4 - PLOTS 34-36

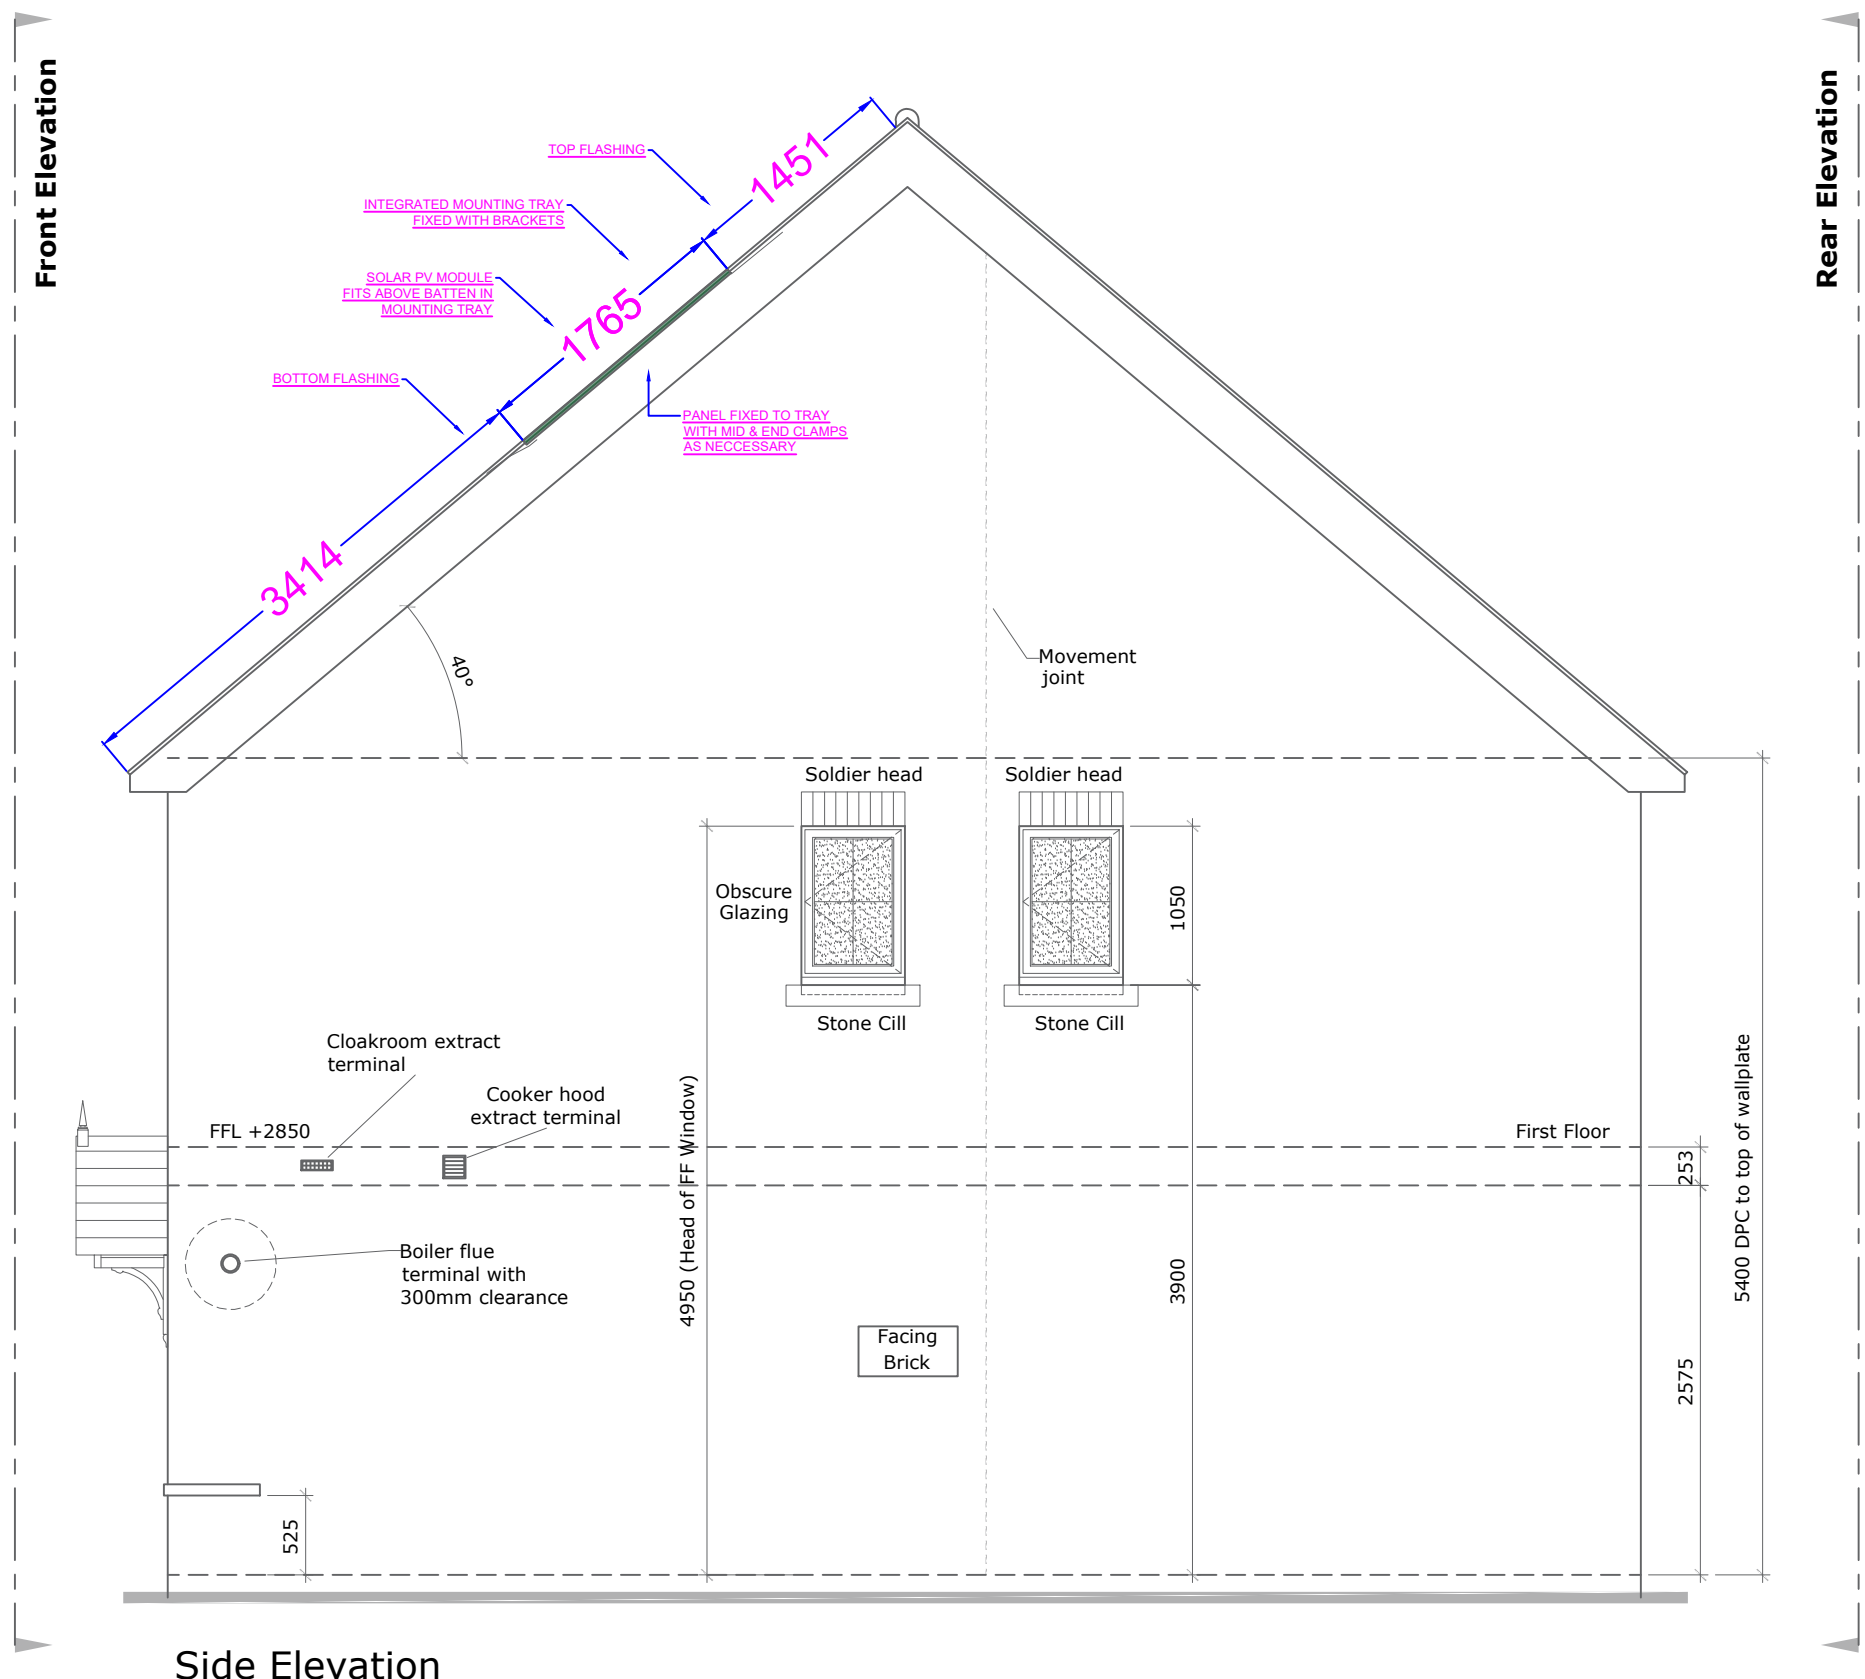

Side Elevation

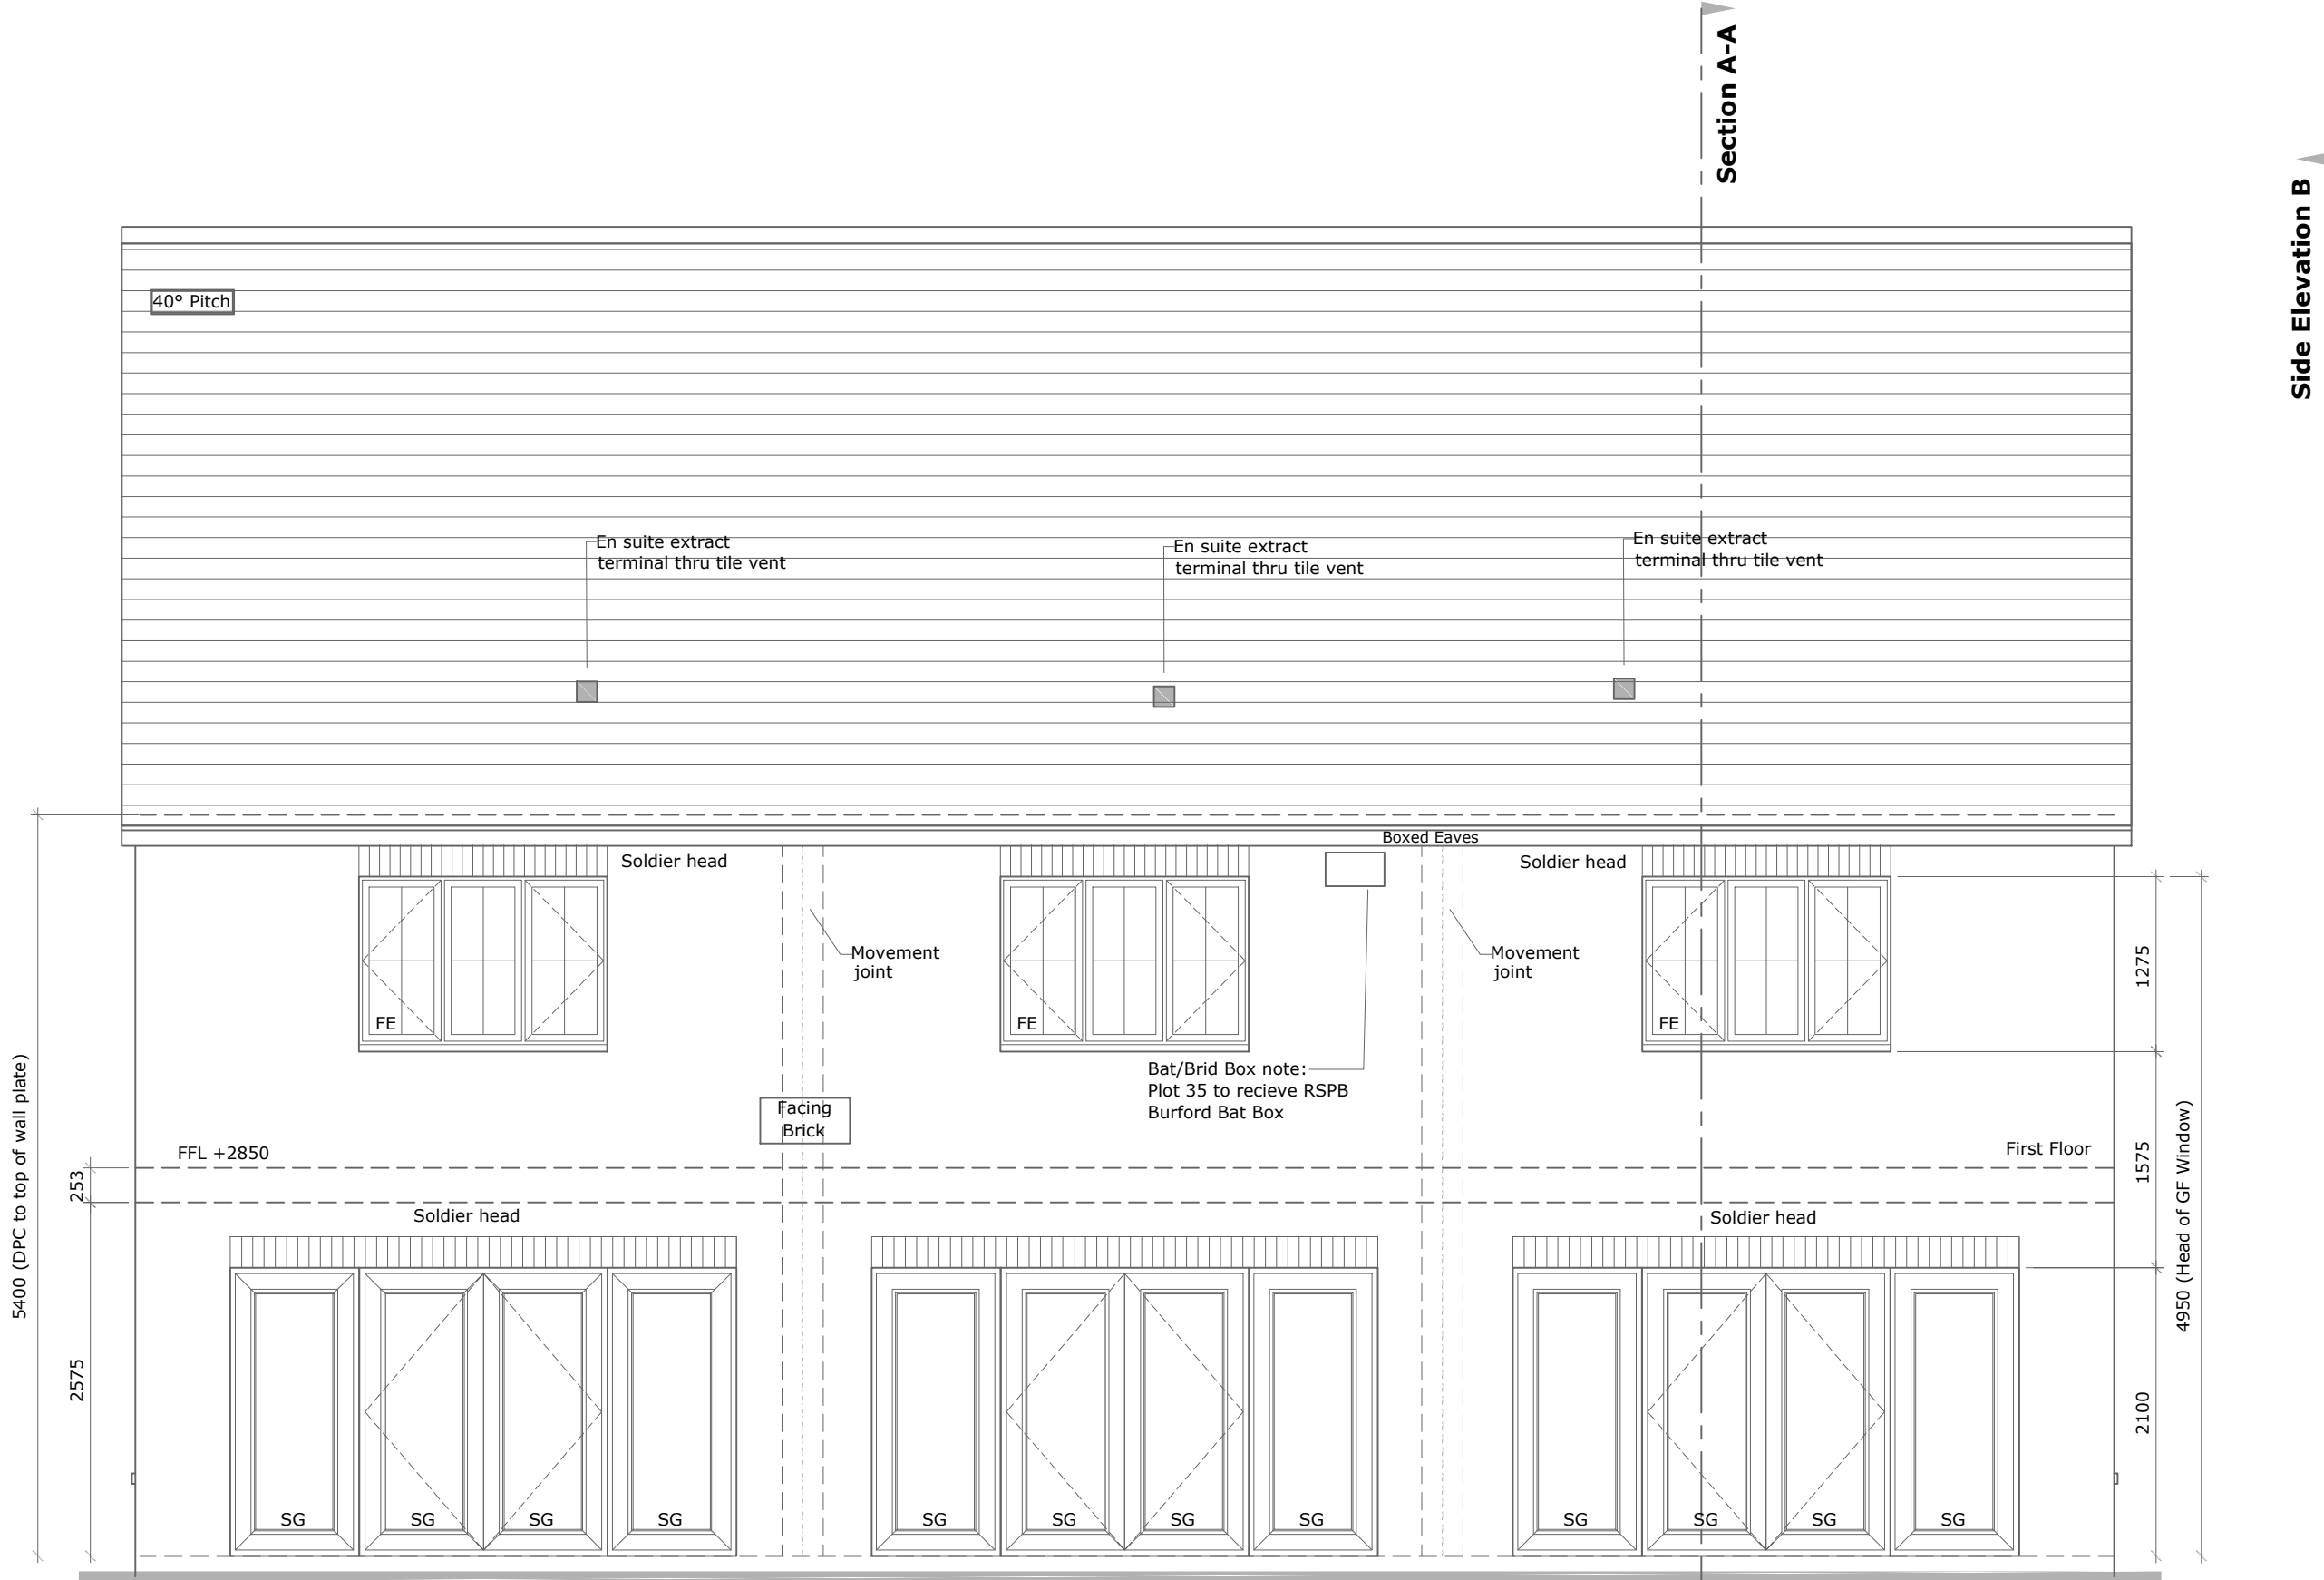

Rear Elevation

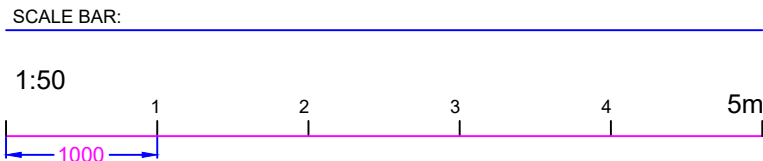

C2	19/03/25	R.K	CONSTRUCTION ISSUE
C1	20/06/24	R.K	CONSTRUCTION ISSUE
REV	DATE	DRAWN BY	DESCRIPTION

Issue Status	CONSTRUCTION
--------------	--------------

Project	KNEBWORTH HT4 - PLOTS 34-36
---------	--------------------------------

Title	SOLAR PV ROOF LAYOUT
-------	----------------------

Scale	A1 - 1:50	Designed By	R.K	Checked By	JS	DATE	20/06/24
-------	-----------	-------------	-----	------------	----	------	----------

	Envirolec Smart Energy Solutions Unit 6, Murray Business Centre, Murray Road, Orpington BR5 3RE @envirolec-ses.co.uk
---	---

KWR	PV	105	C2
-----	----	-----	----

THIS DRAWING IS THE COPYRIGHT OF ENVIROLEC SES LTD. AND SHALL NOT BE USED WITHOUT PERMISSION