




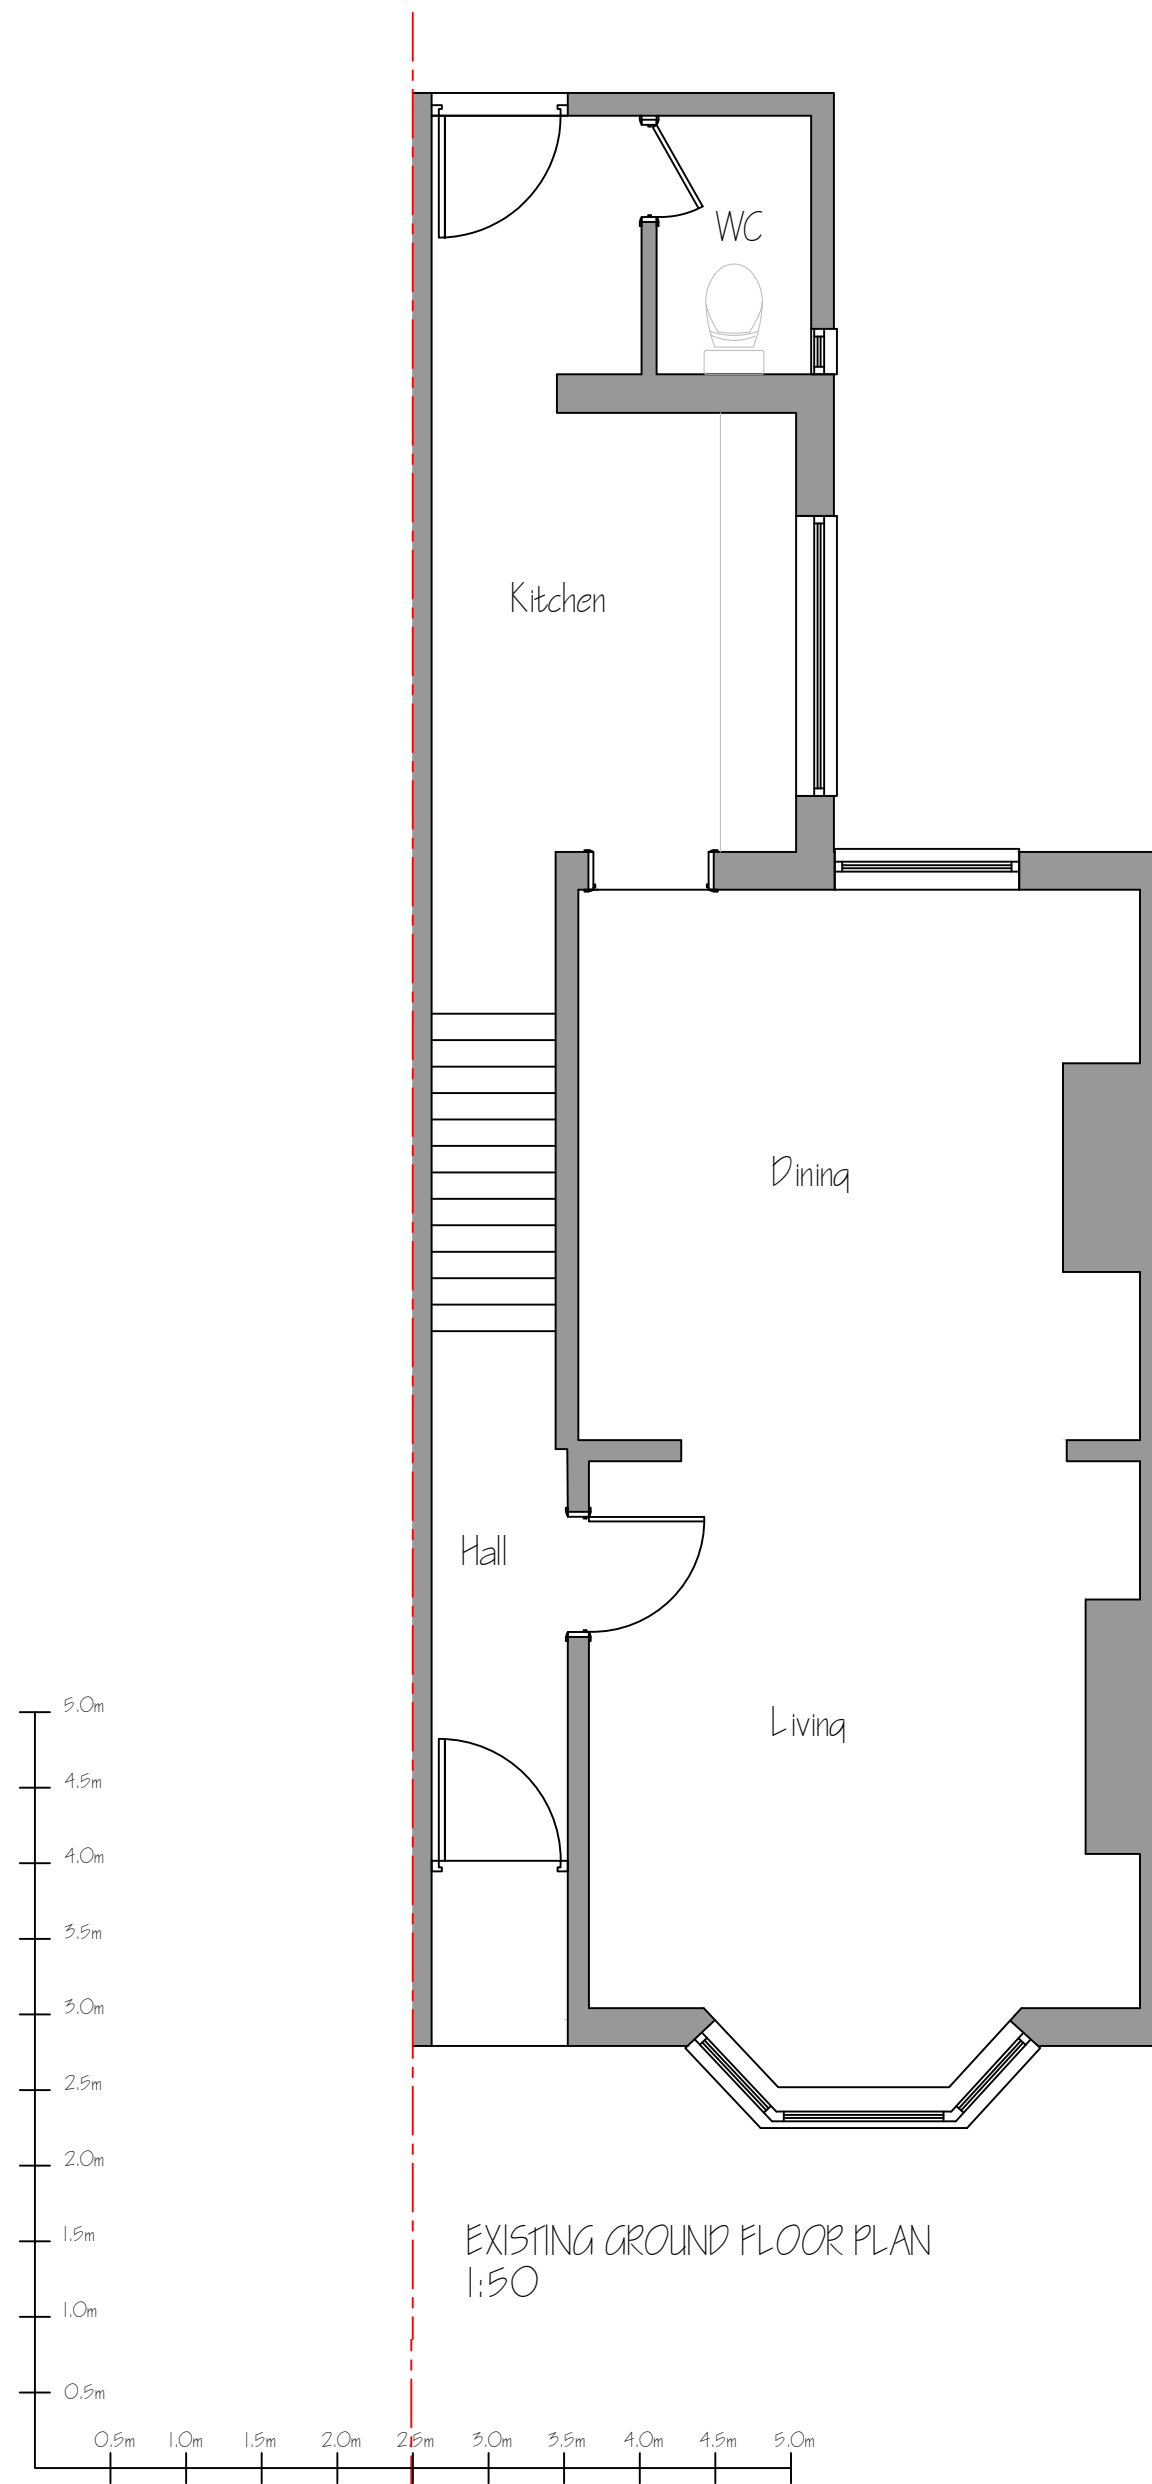


EXISTING GROUND FLOOR PLAN
1:50

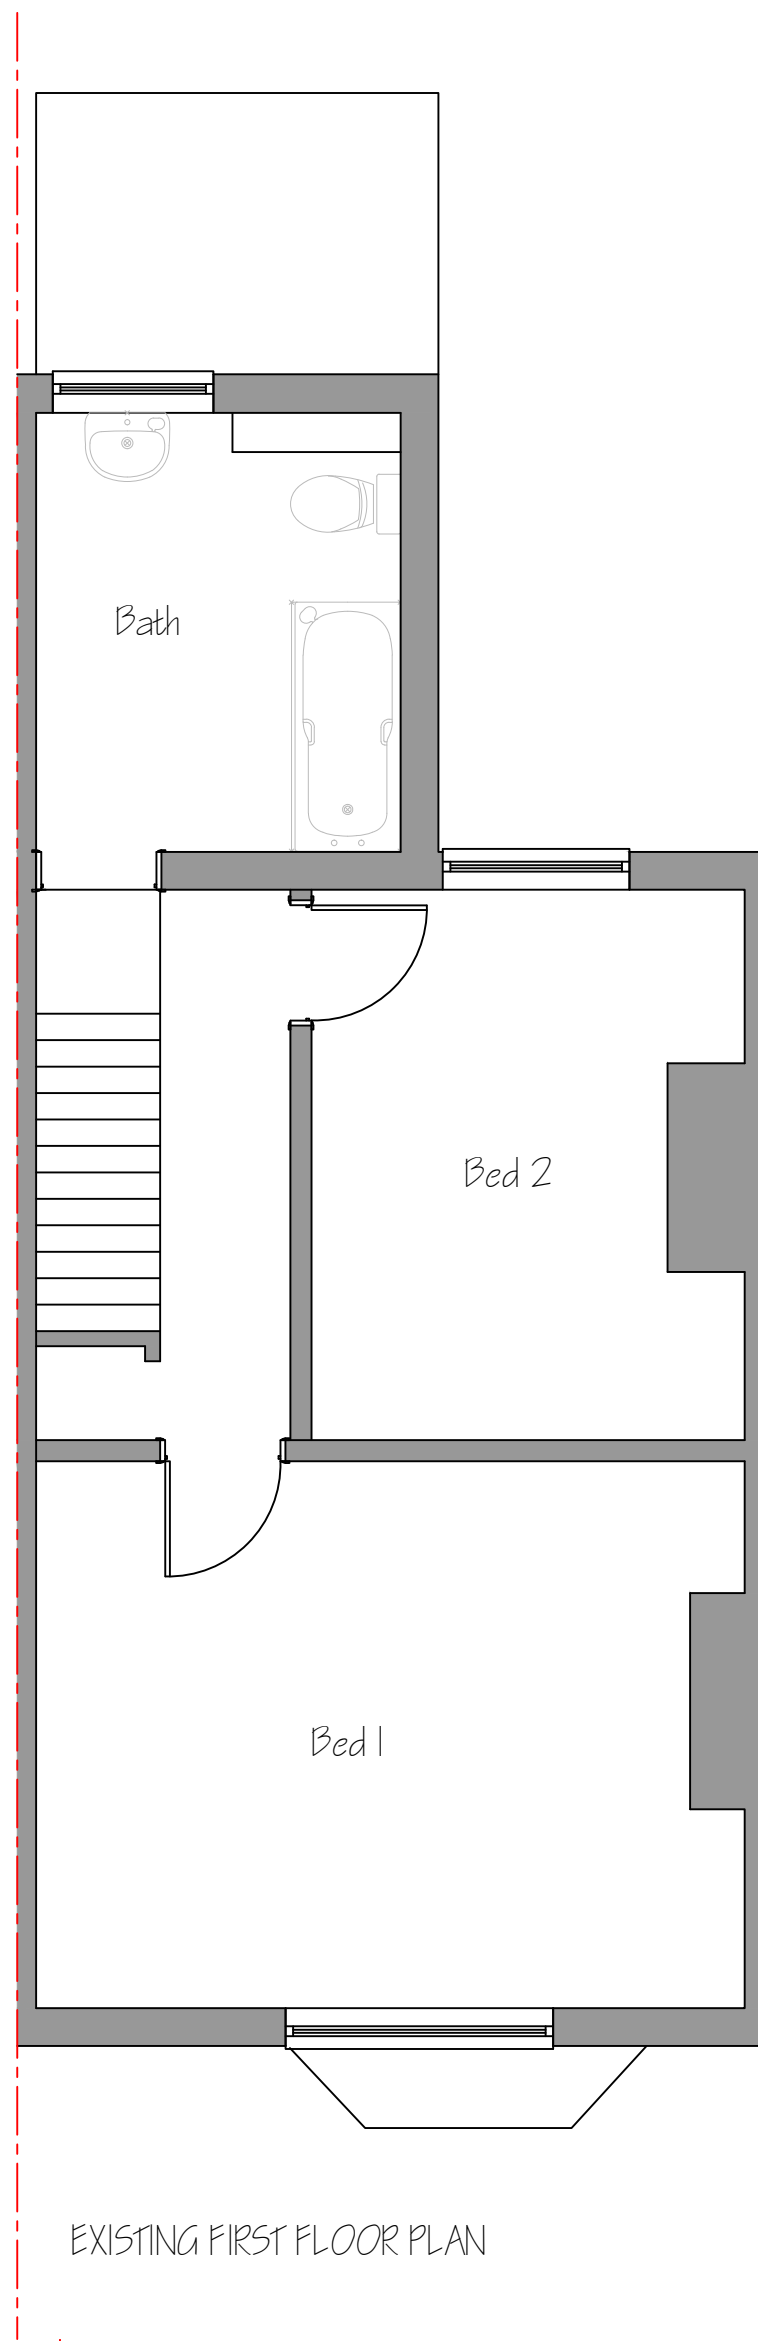

EXISTING FIRST FLOOR PLAN

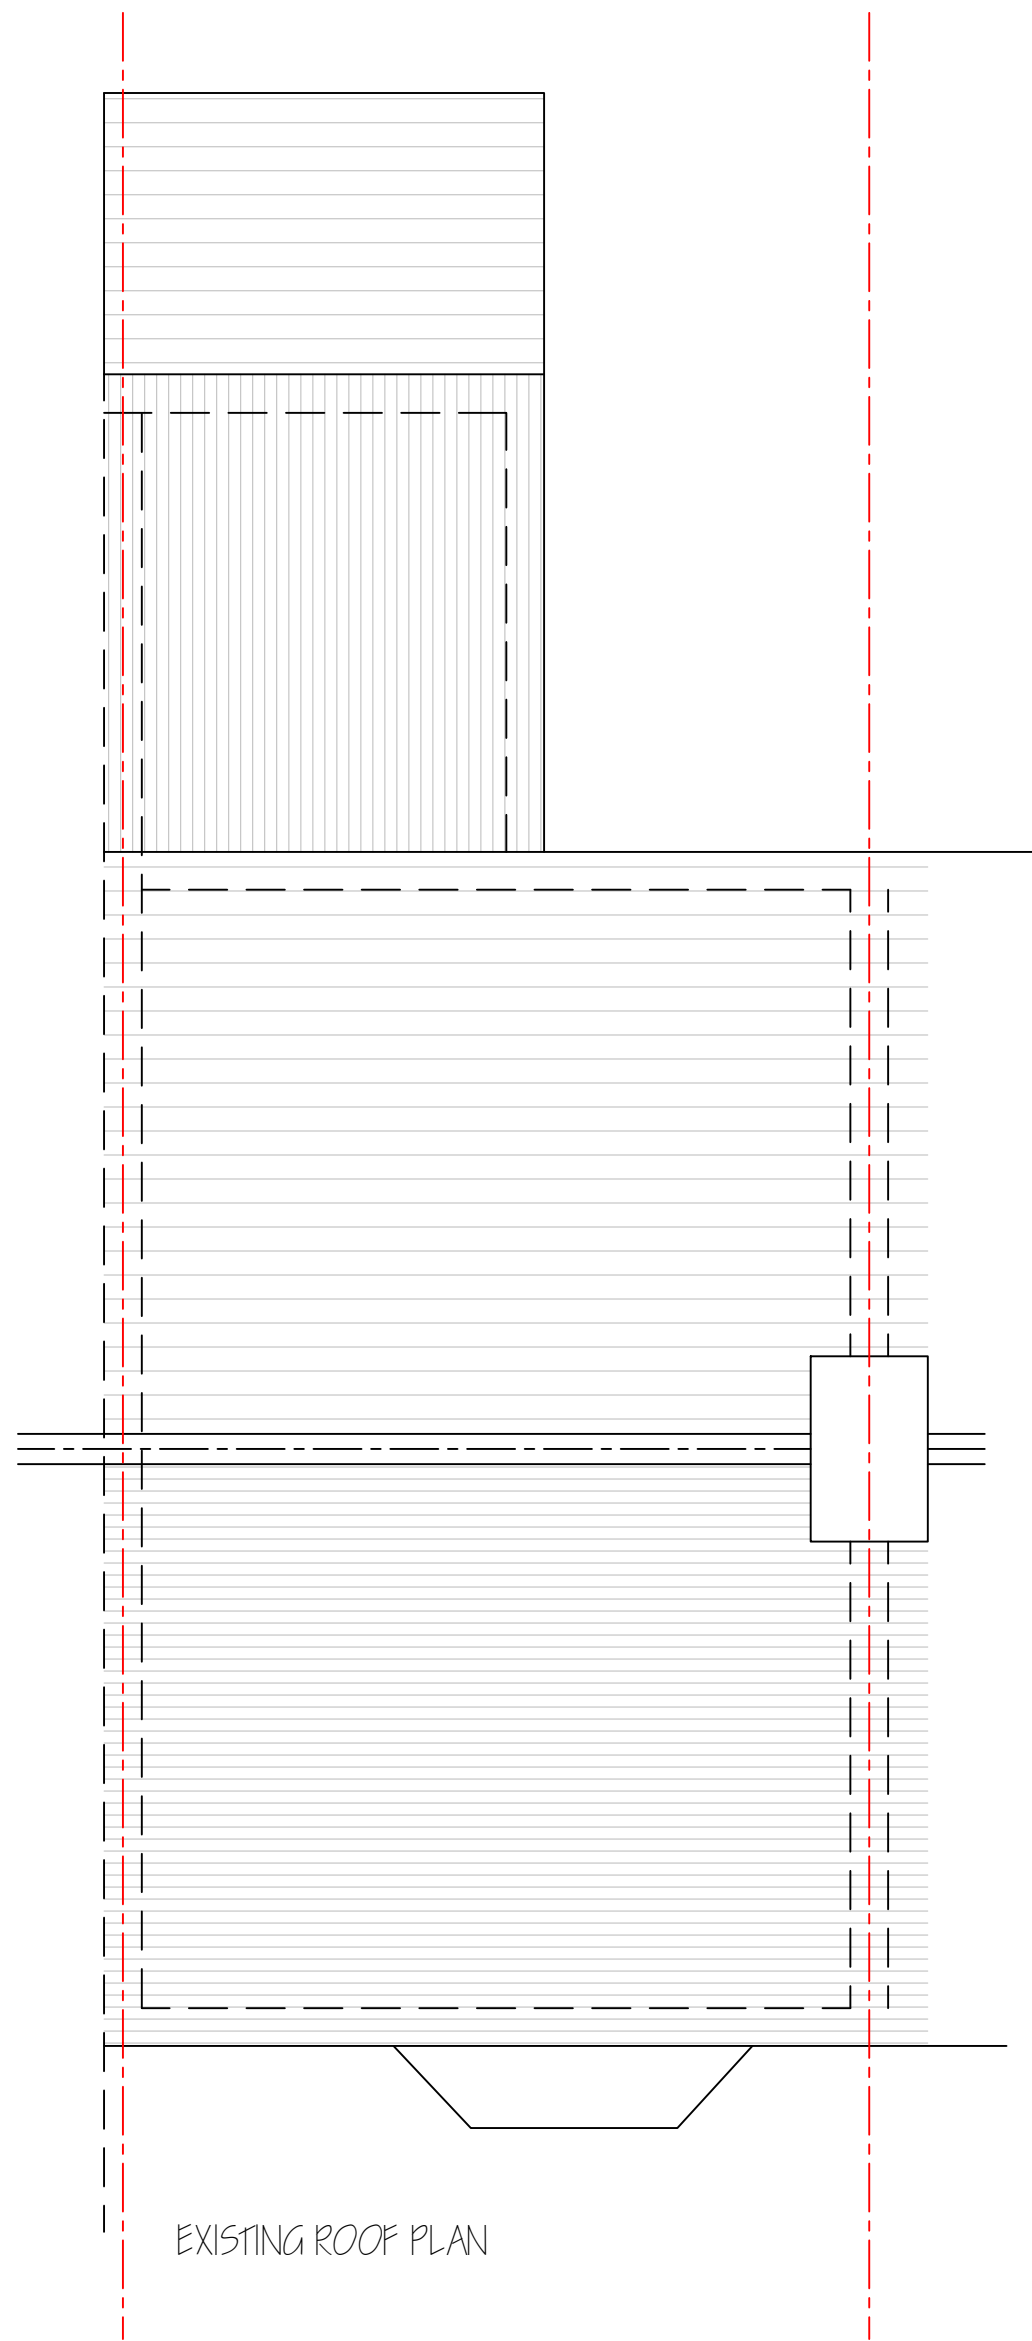


EXISTING ROOF PLAN

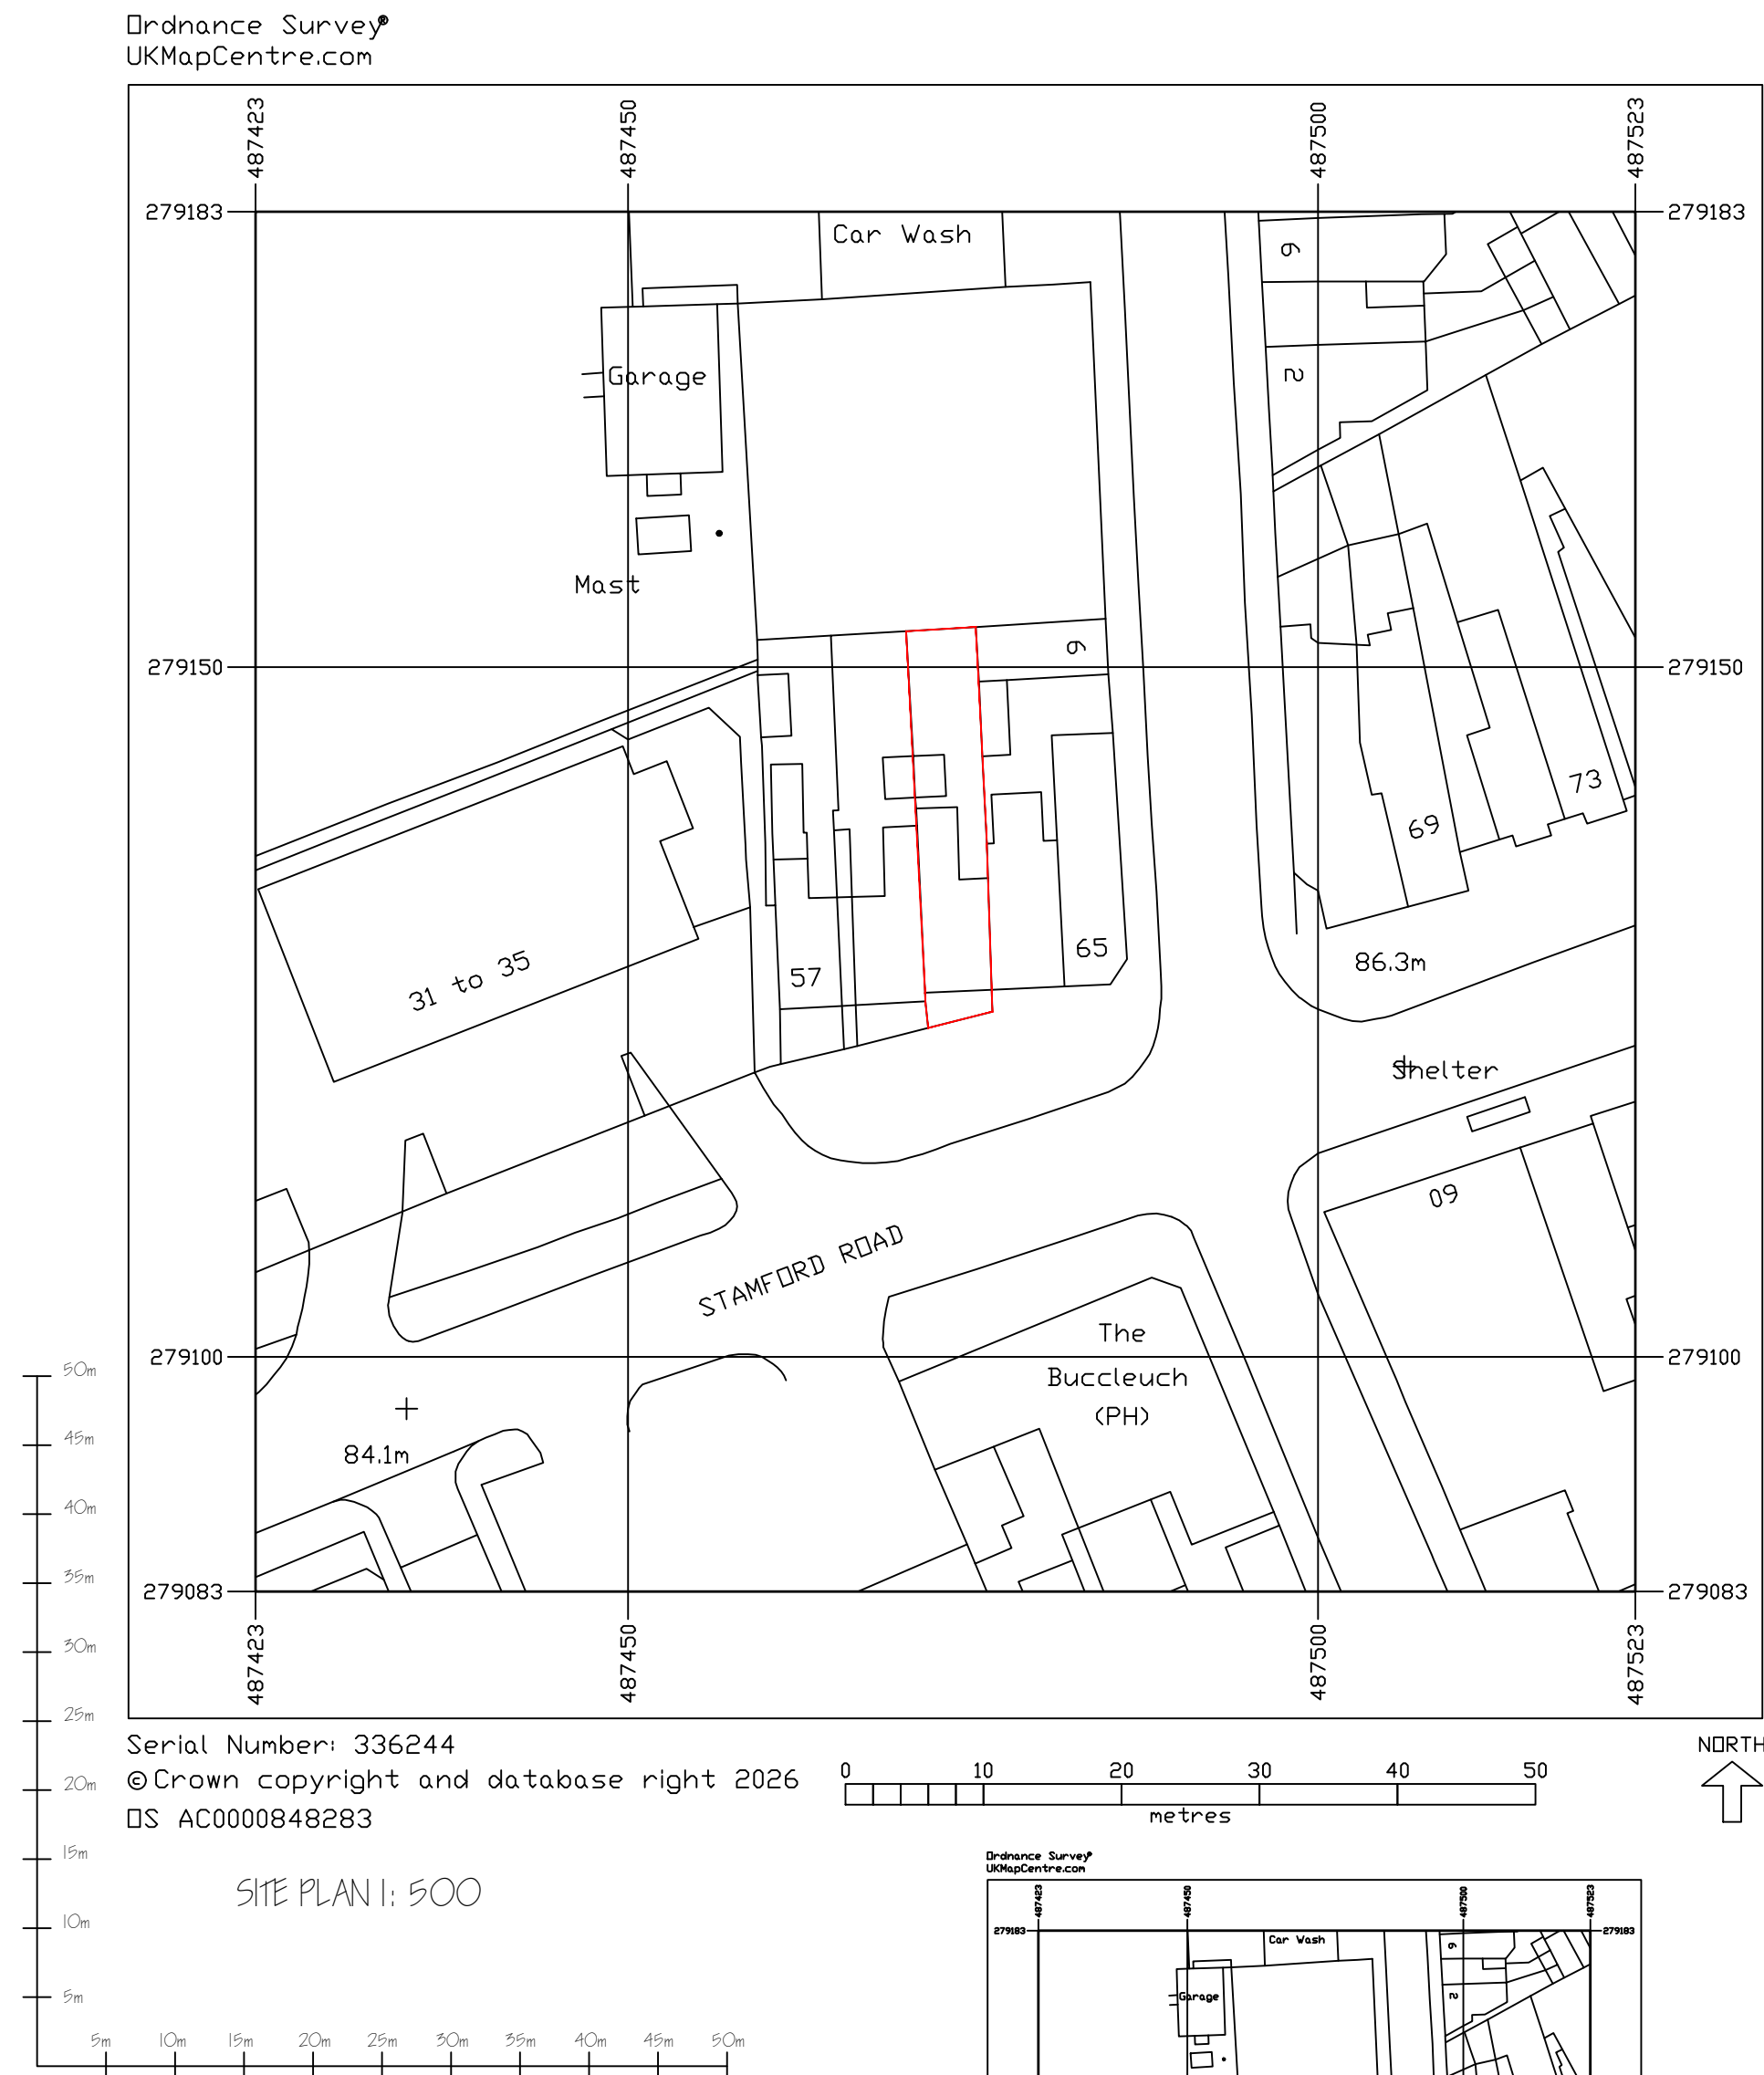


Serial Number: 336244
© Crown copyright and database right 2026
OS AC0000848283


SITE PLAN 1: 500

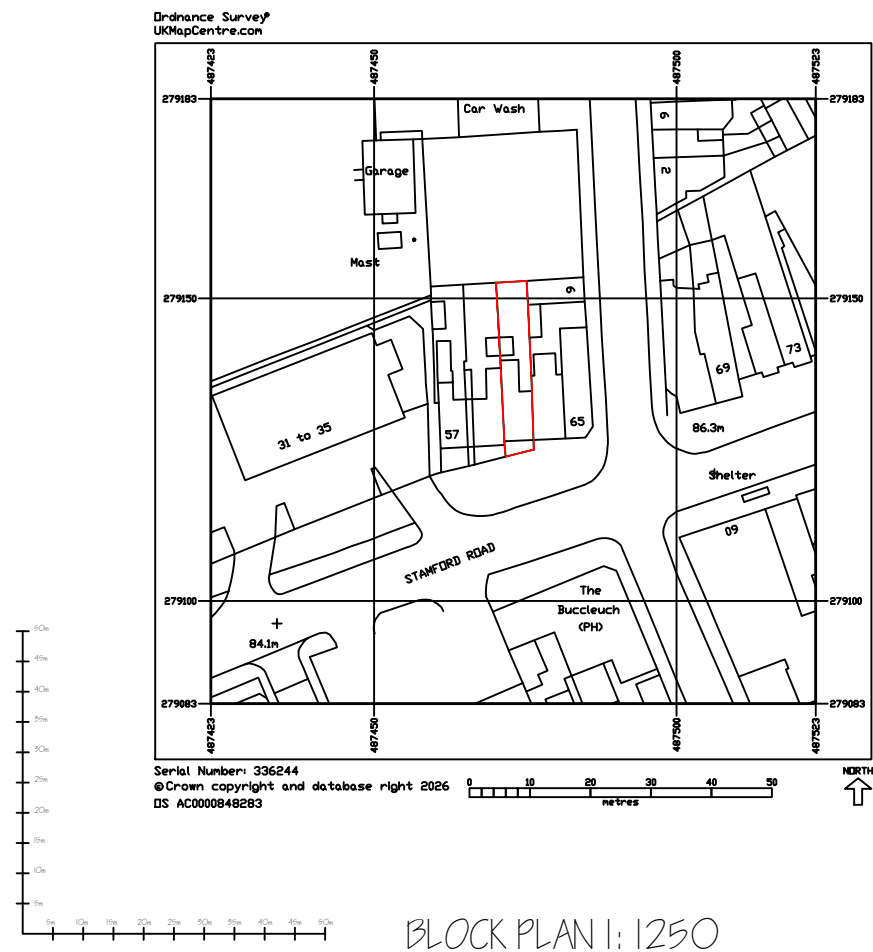


BLOCK PLAN 1: 1250

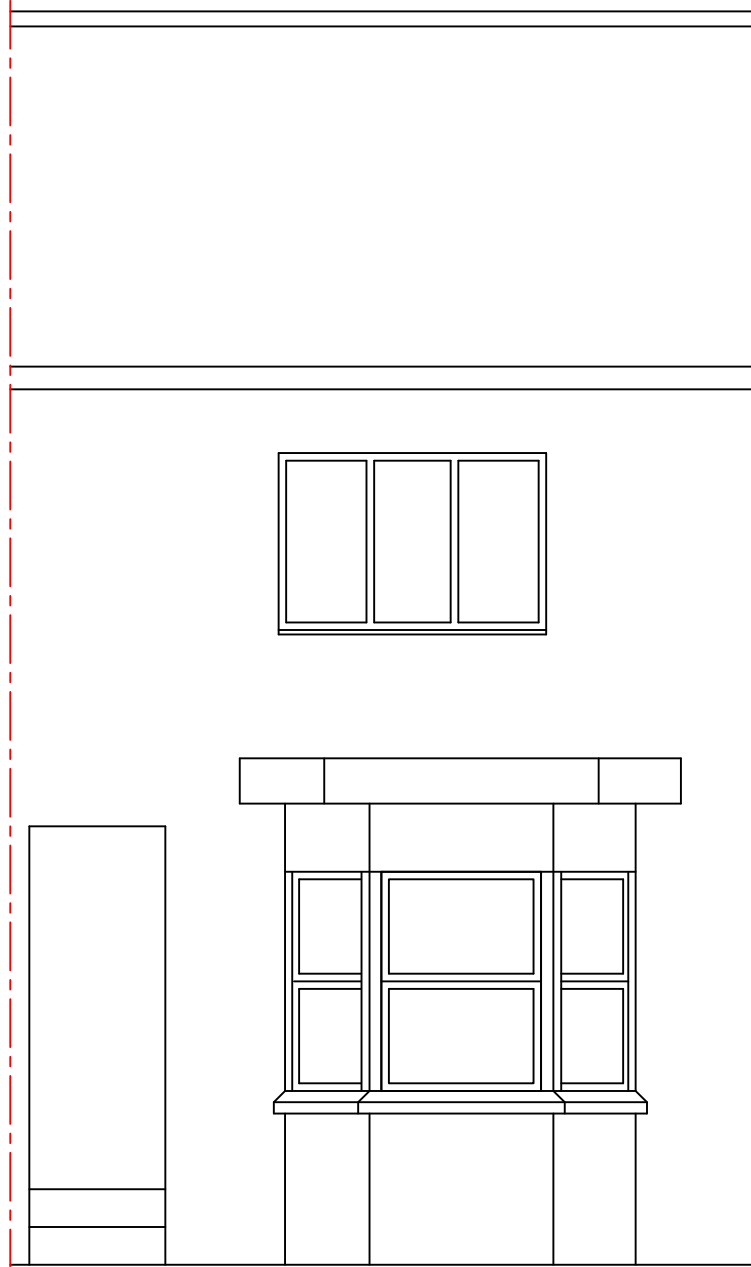

EXISTING FRONT ELEVATION
1:50

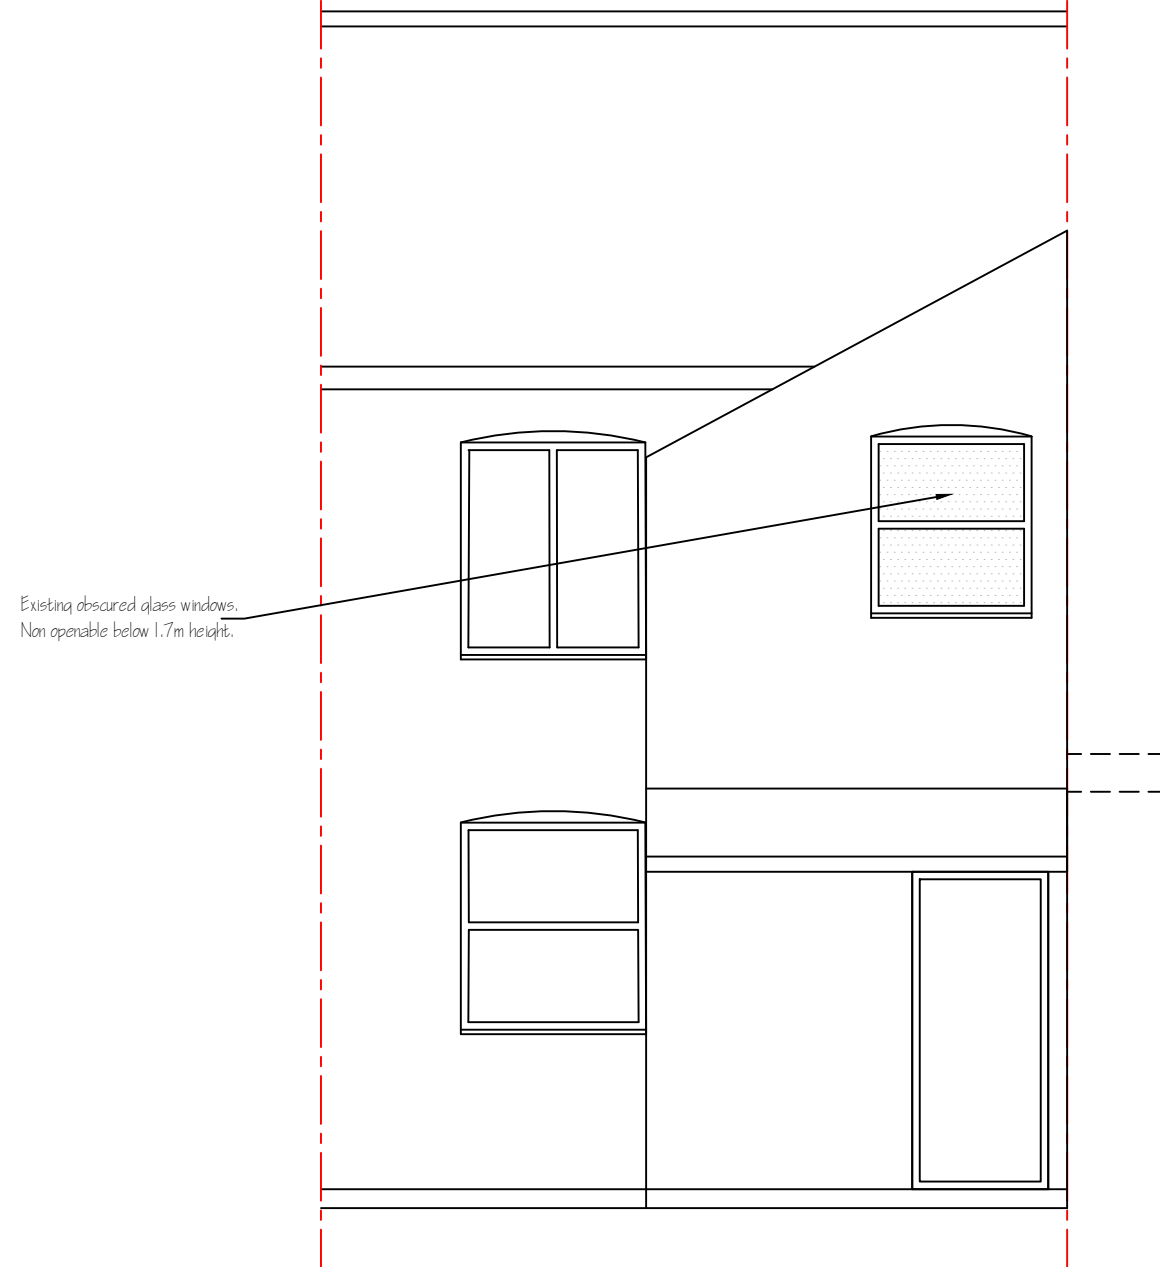

EXISTING REAR ELEVATION

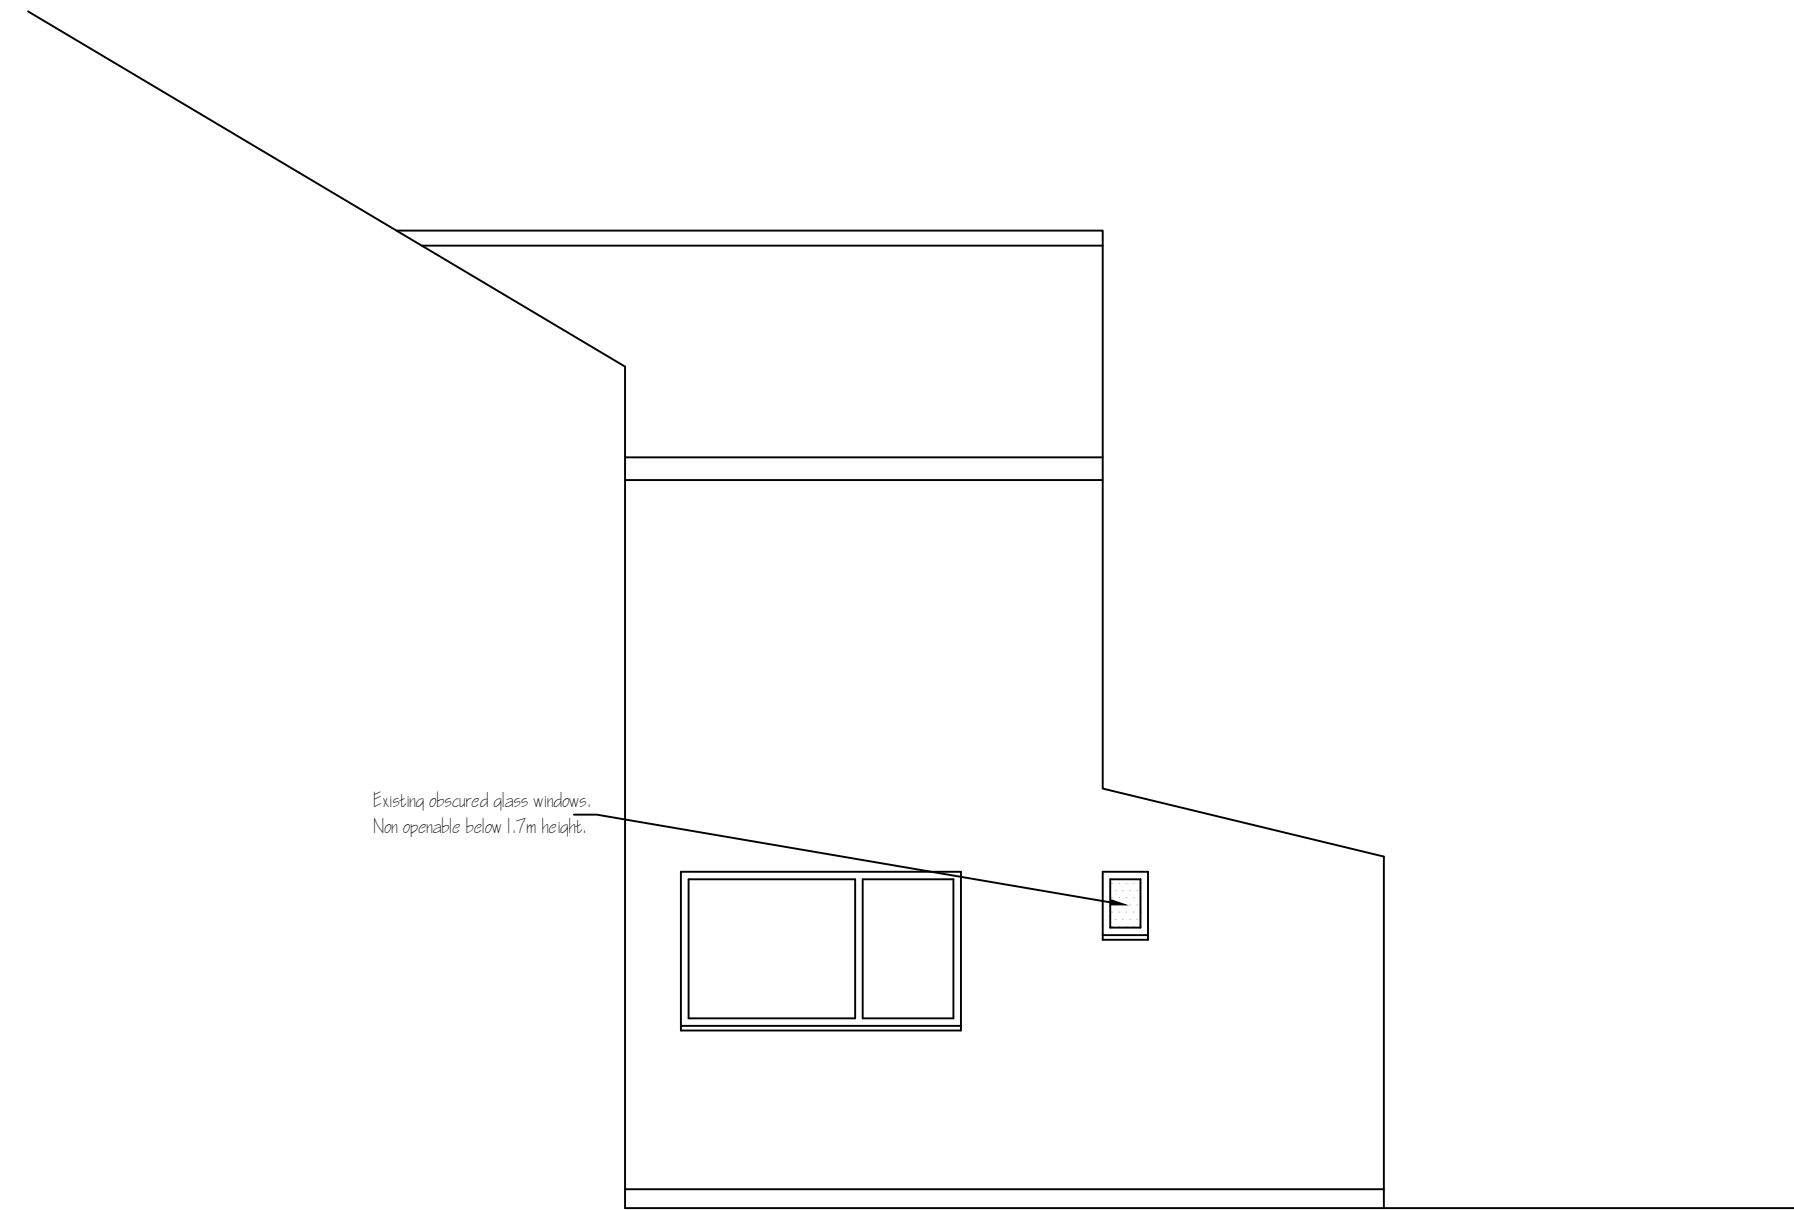

EXISTING REAR/ SIDE ELEVATION

PLANNING SUBMISSION

A Scale bar added		22 07 2026
Rev.	Amendment	Date
Title		
Conversion of house to 2 apartments.		
Drawings		
Existing Floor plans & Elevations		
Job		Client
61 Stamford Road		Werrington developments ltd
Date	Scale	Drawn
July 2026	Various @A1	PP, 01 07 26
Drawn by	Rev.	A
asg developments - herts		
14 Old rectory drive, Hatfield, Herts, AL10 8AF		
M: 07894 761012		