


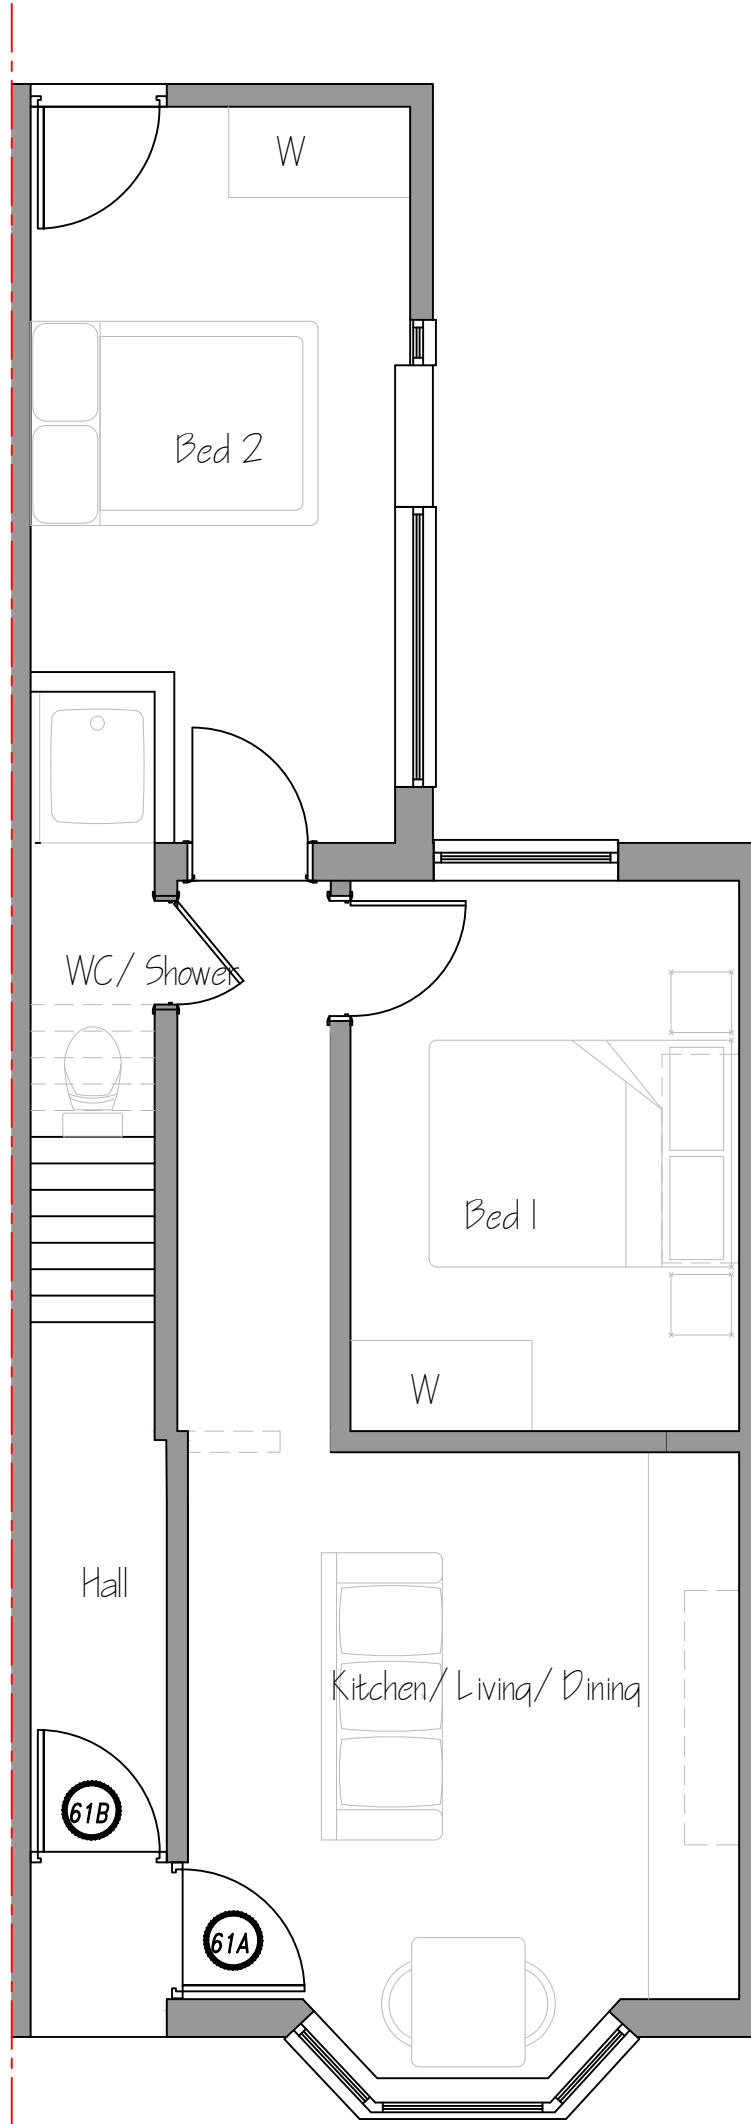
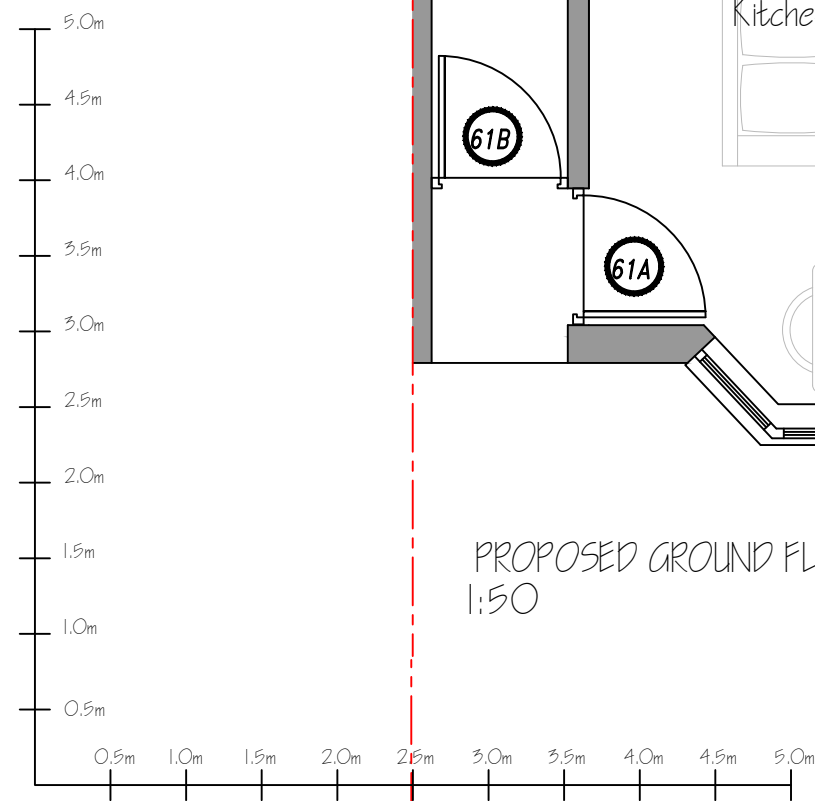
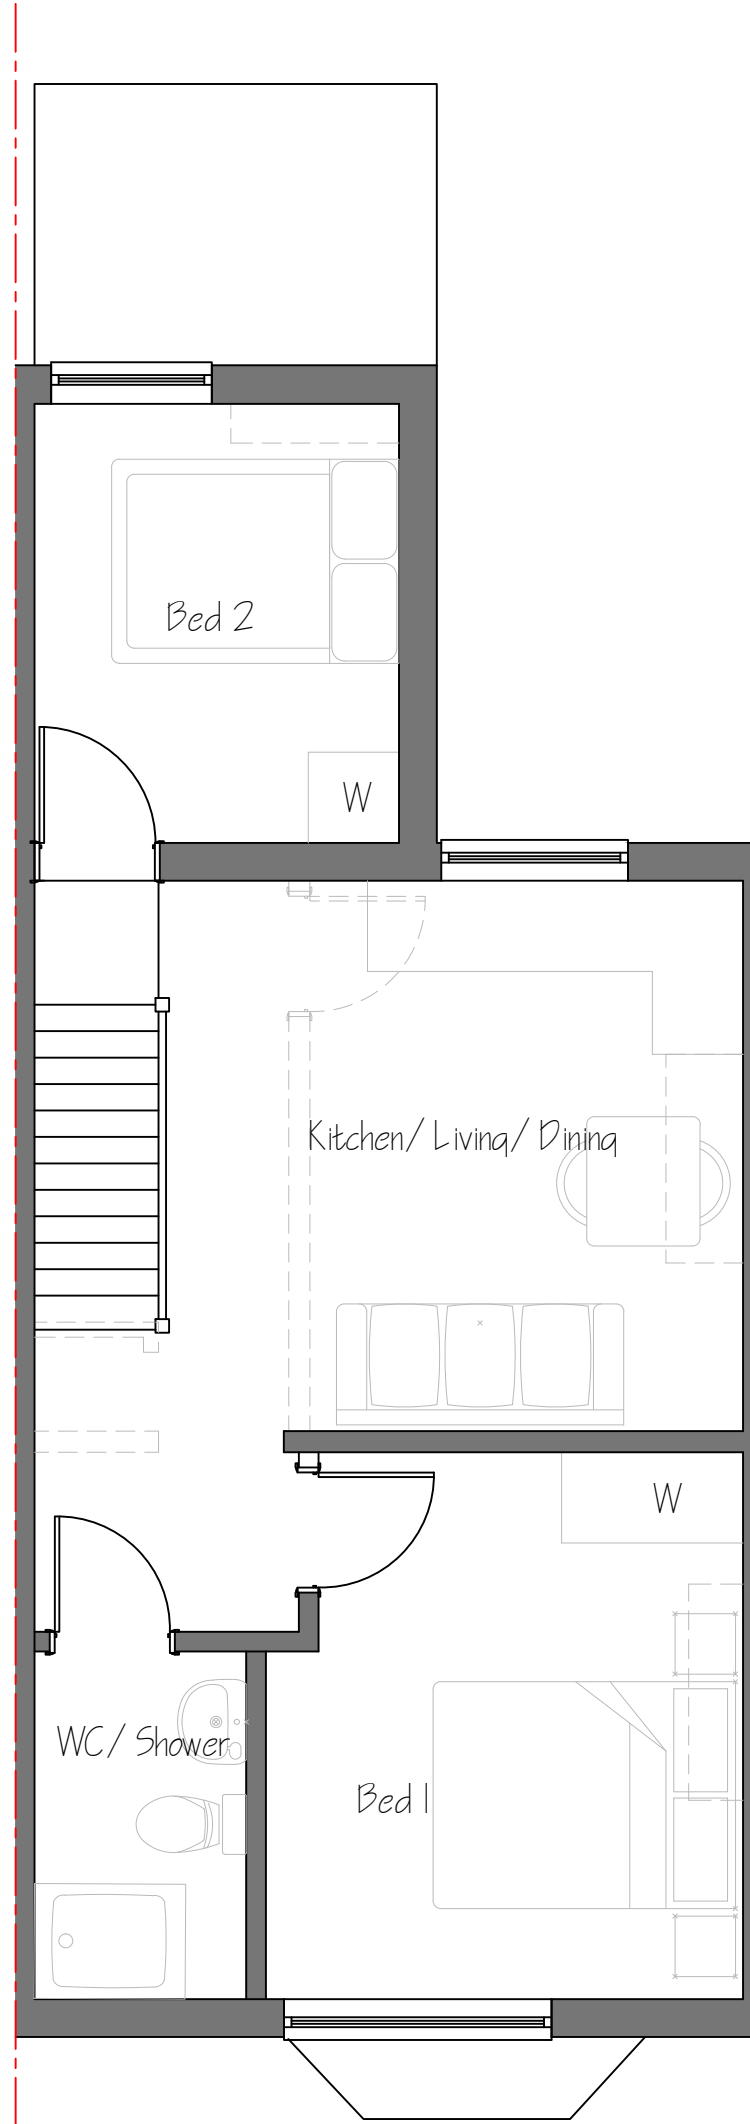


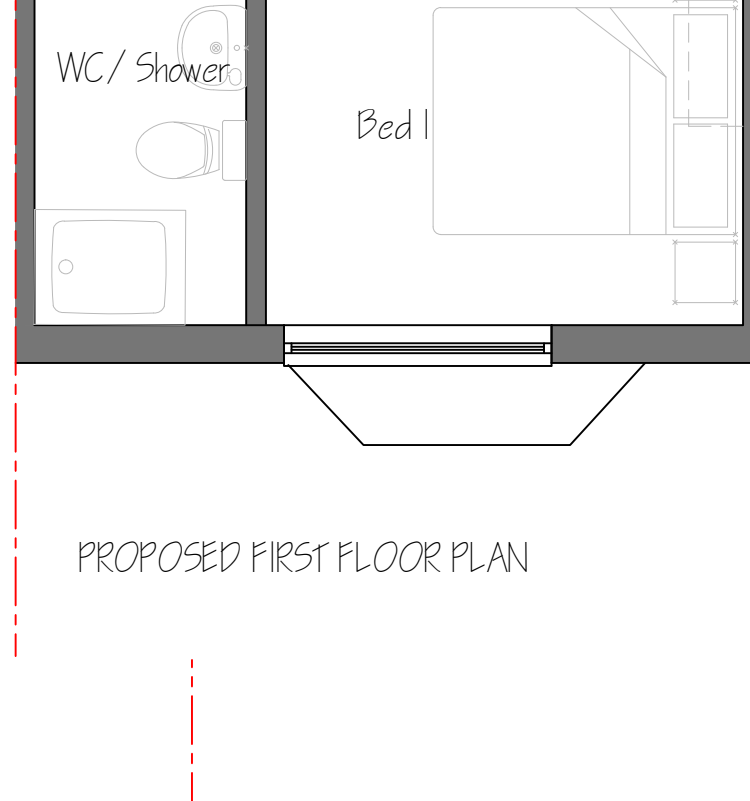


PROPOSED GROUND FLOOR PLAN
1:50

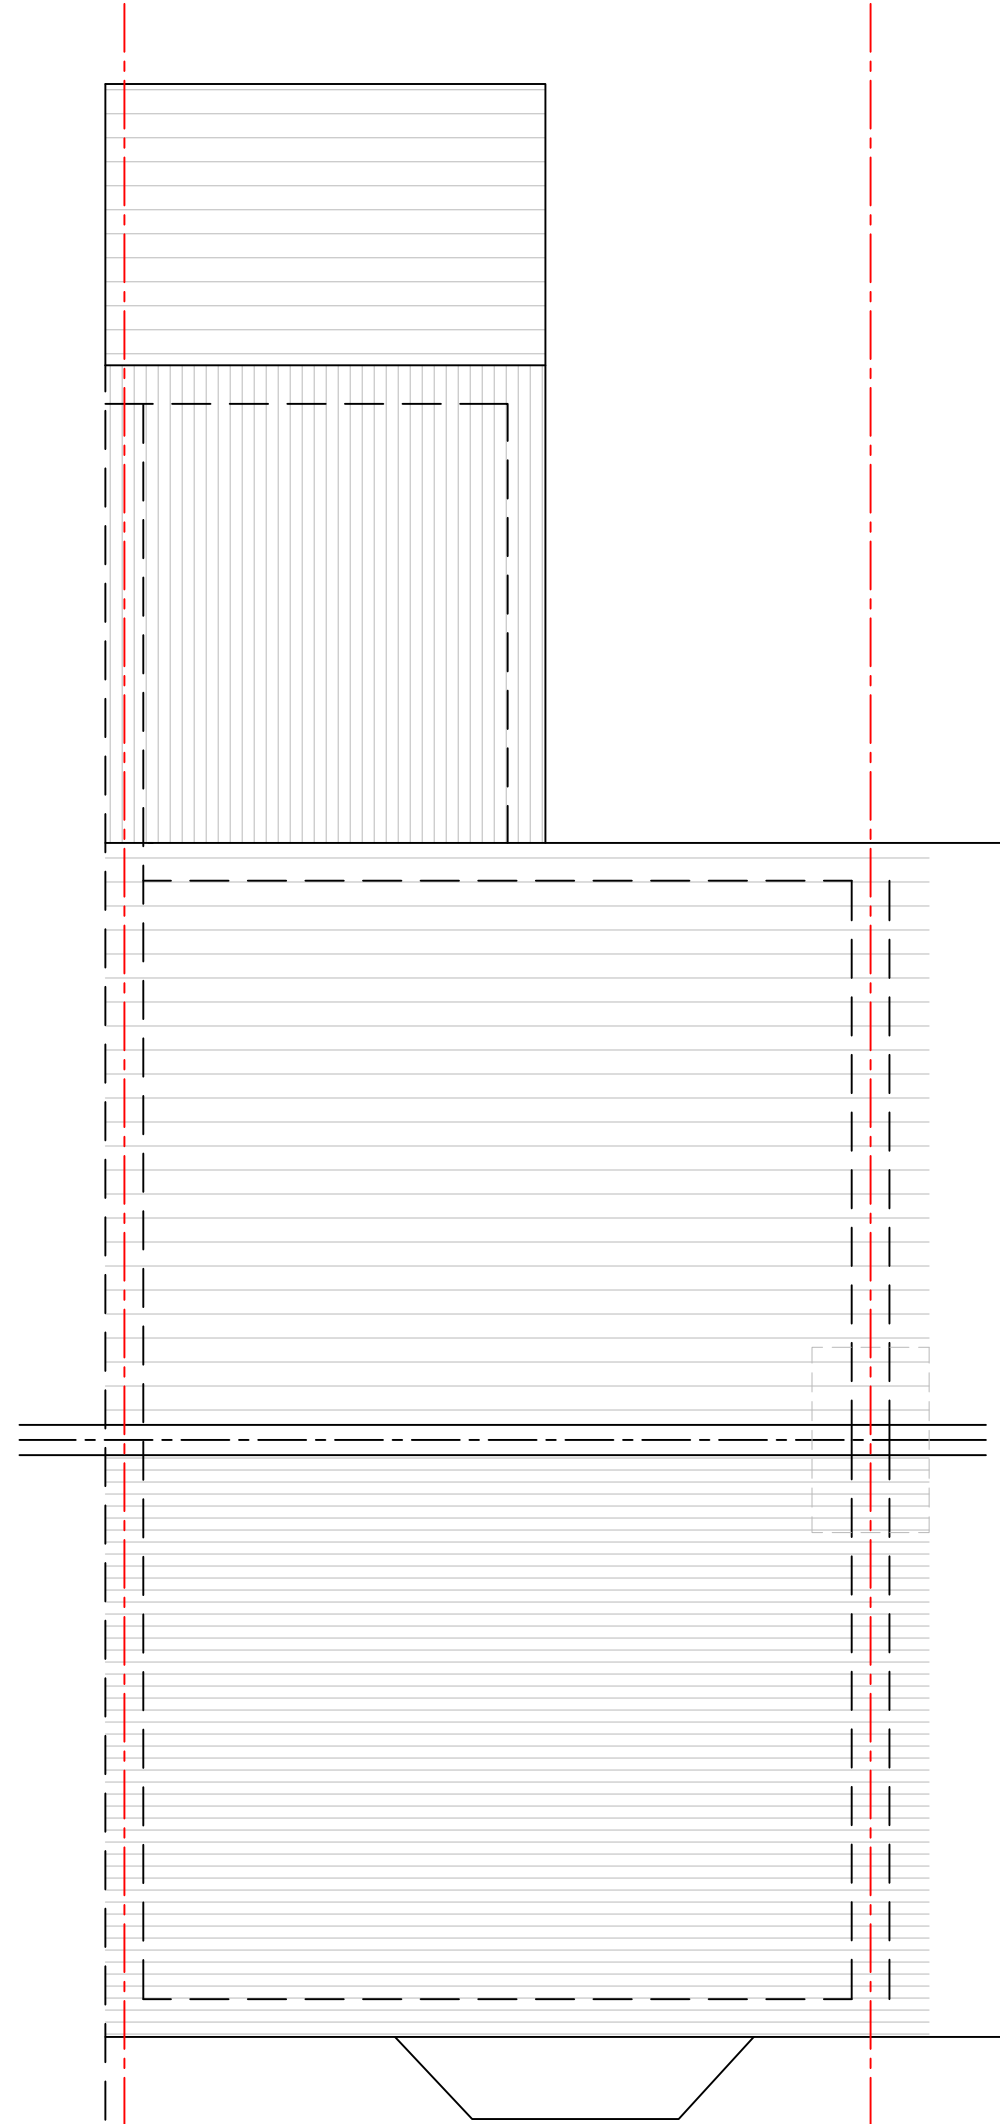

PROPOSED FIRST FLOOR PLAN

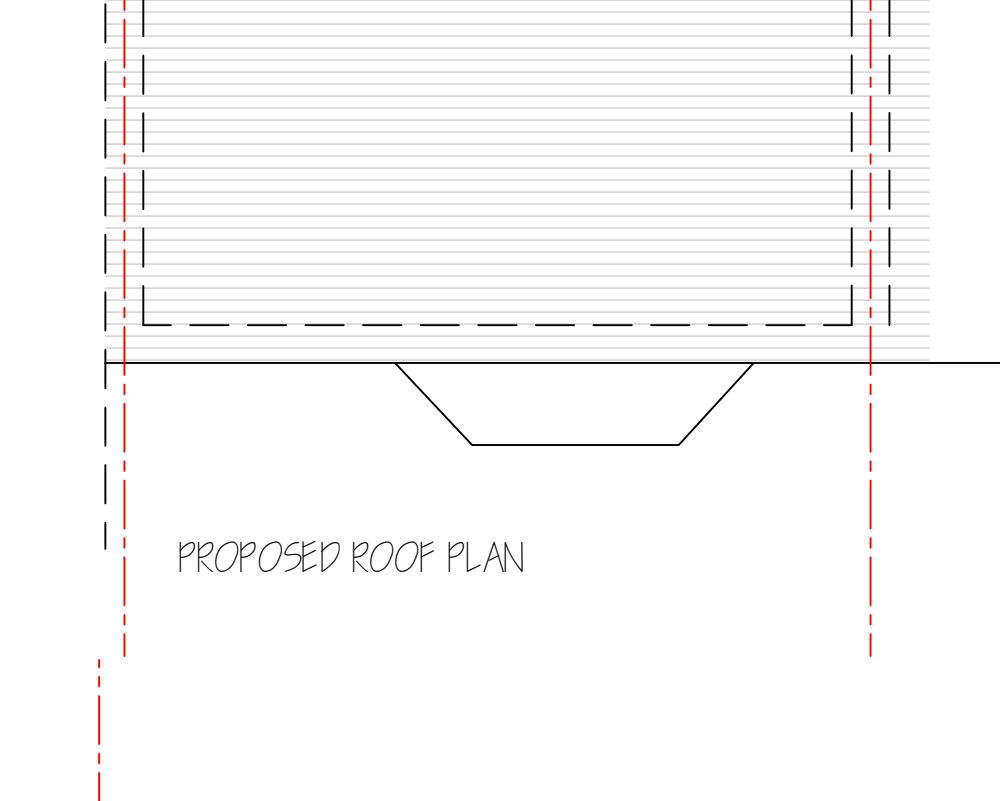


PROPOSED ROOF PLAN

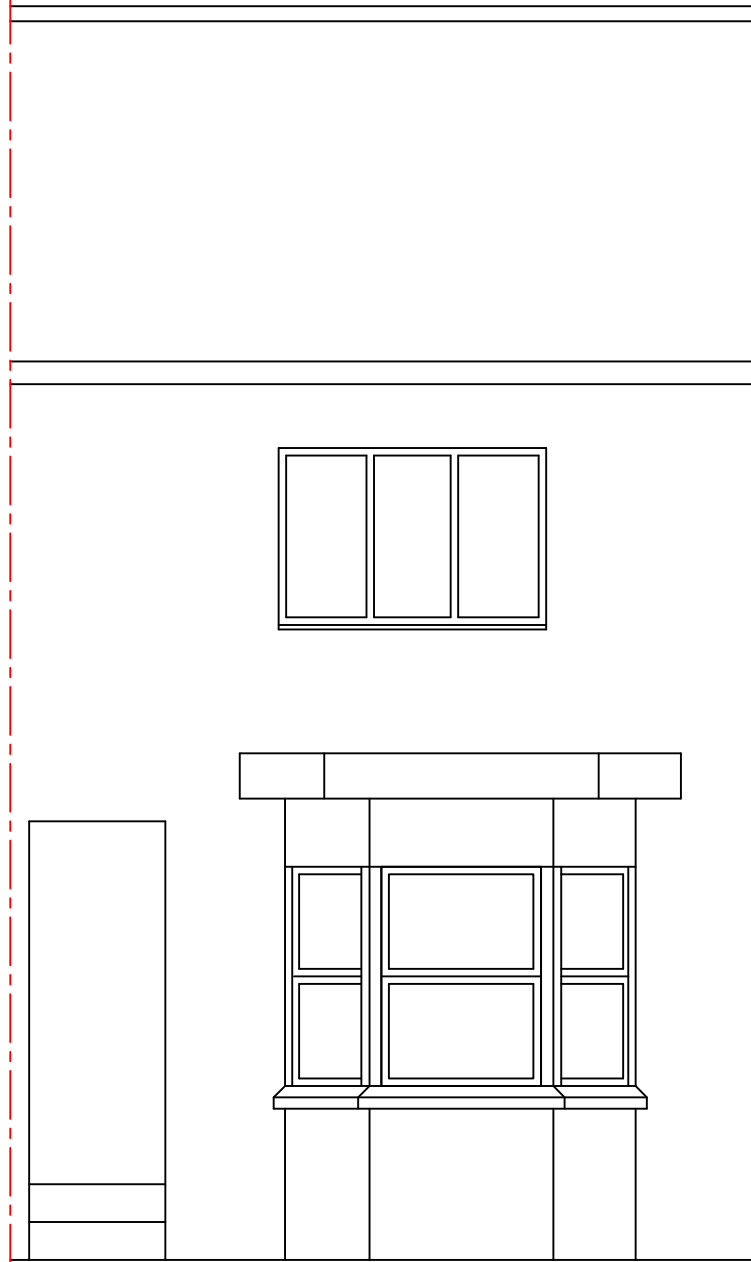


PROPOSED FRONT ELEVATION
1:50

Obscured glass windows.
Not openable below 1.7m height.

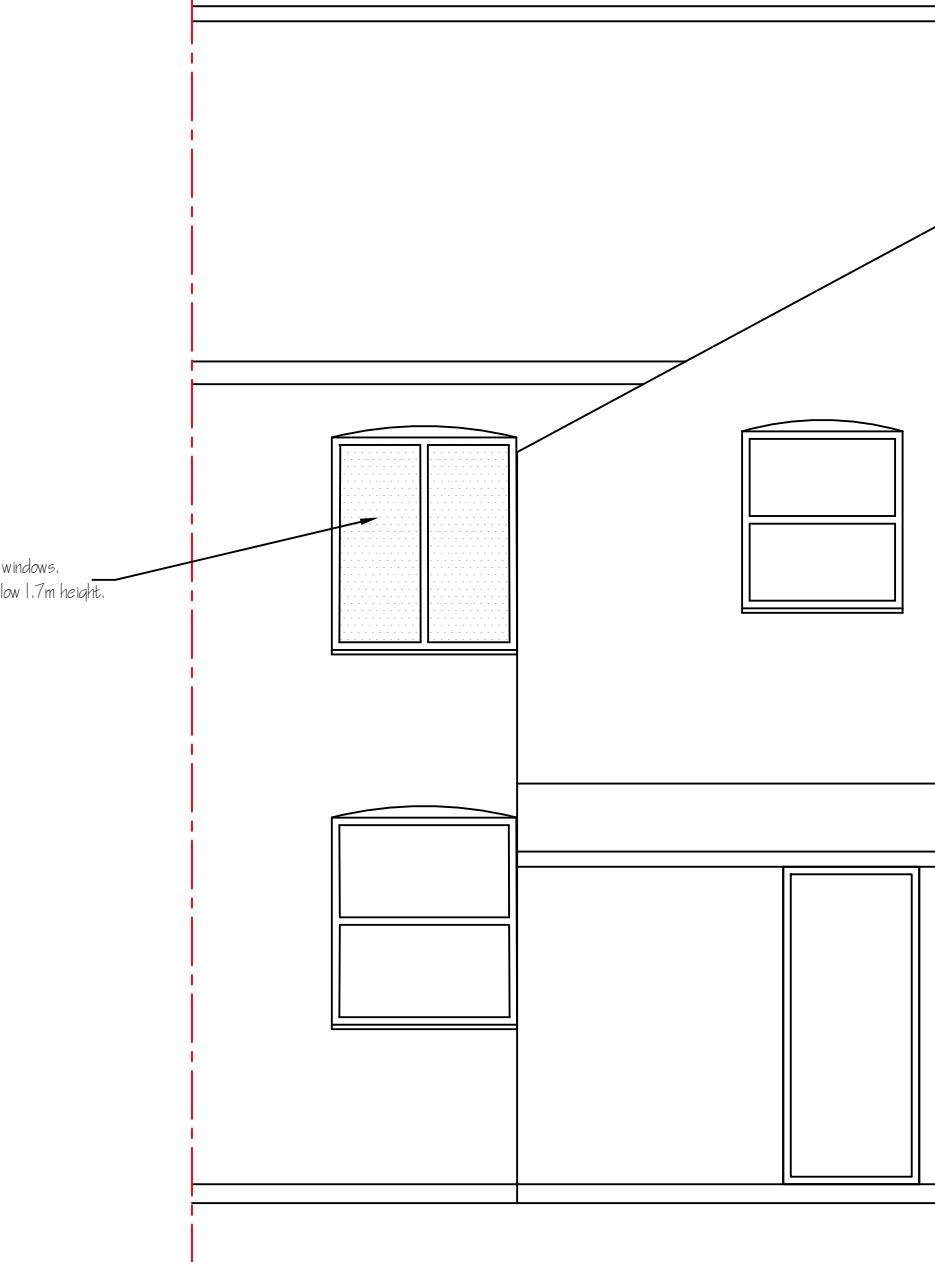


PROPOSED REAR ELEVATION

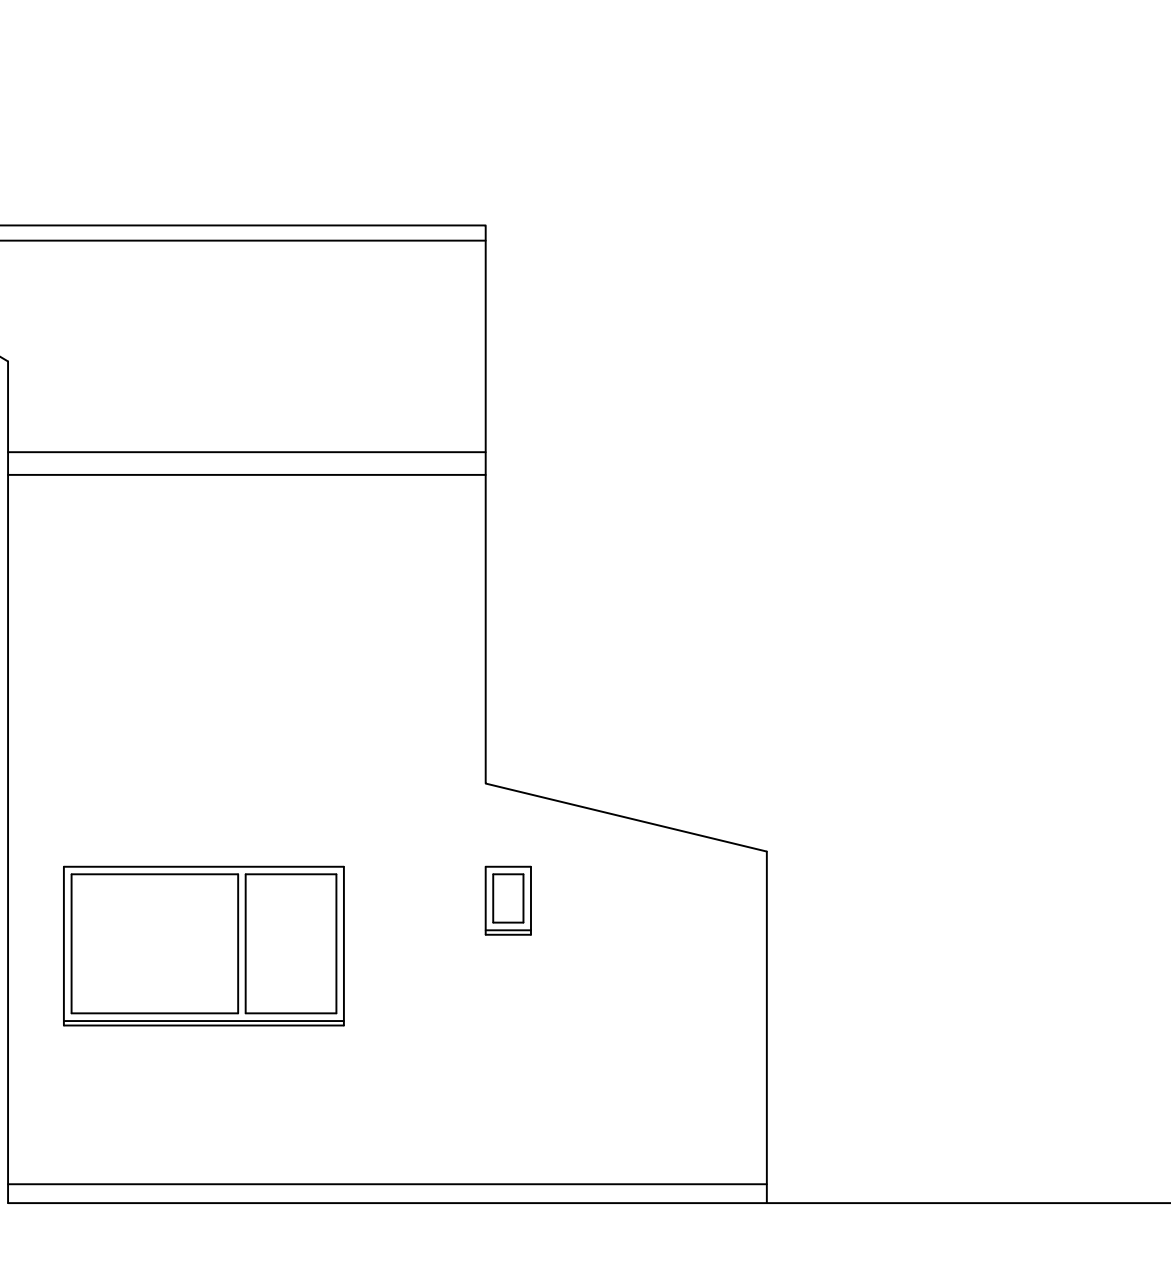


PROPOSED REAR/ SIDE ELEVATION

Ordnance Survey®
UKMapCentre.com

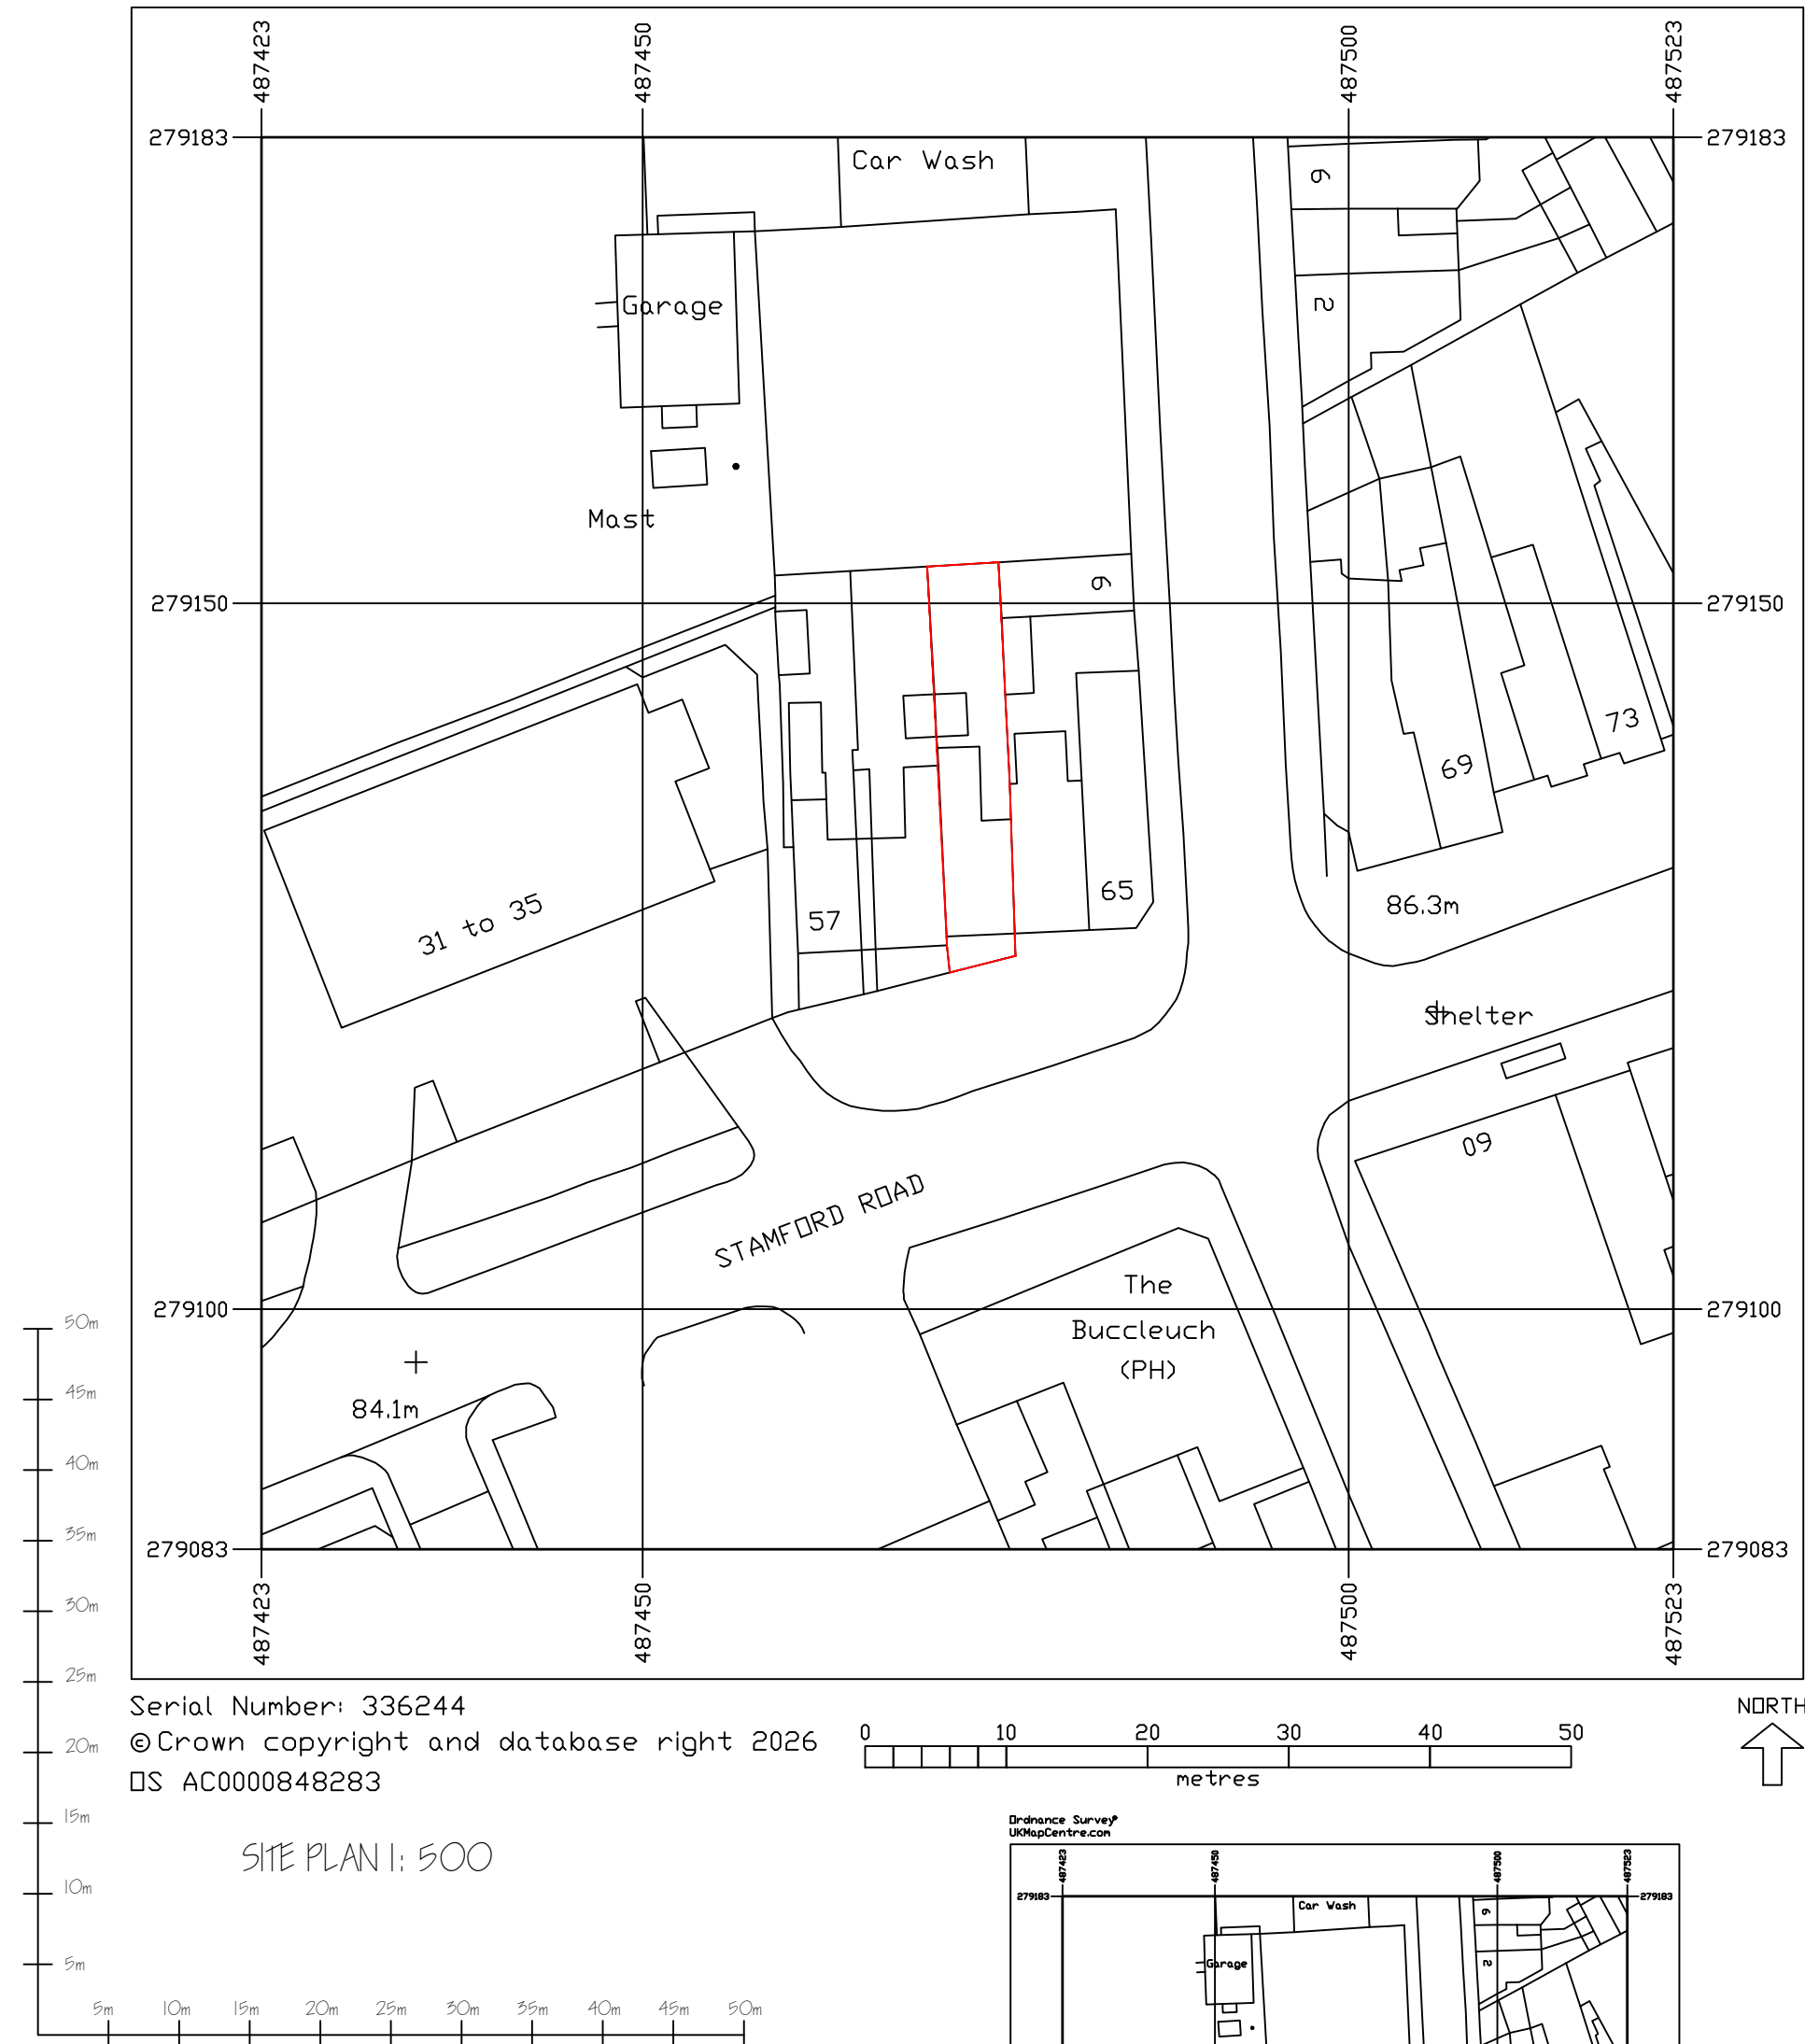

Serial Number: 336244
© Crown copyright and database right 2026
OS AC0000848283

SITE PLAN 1: 500

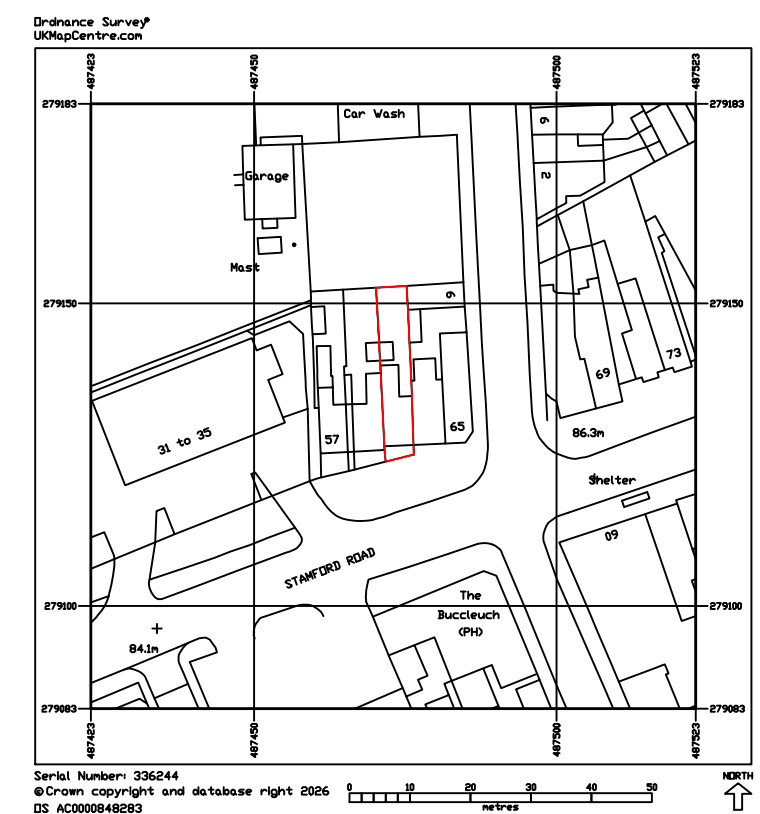

Serial Number: 336244
© Crown copyright and database right 2026
OS AC0000848283

BLOCK PLAN 1: 1250

PLANNING SUBMISSION

A		Scale bar added		22 07 2026	
Rev.	Amendments			Date	
title					
Conversion of house to 2 apartments.					
drawings					
Proposed Floor plans & Elevations					
job	61 Stamford Road			client	Warrington developments ltd
date	July 2026		scale	Various @A1	rev. A
drawn by			drafter	PP, 02 07 26	
			asg developments - herts 14 Old rectory drive, Hatfield, Herts, AL10 8AF		
					
ARCHITECTURE CONSTRUCTION			M: 07894 761012		