


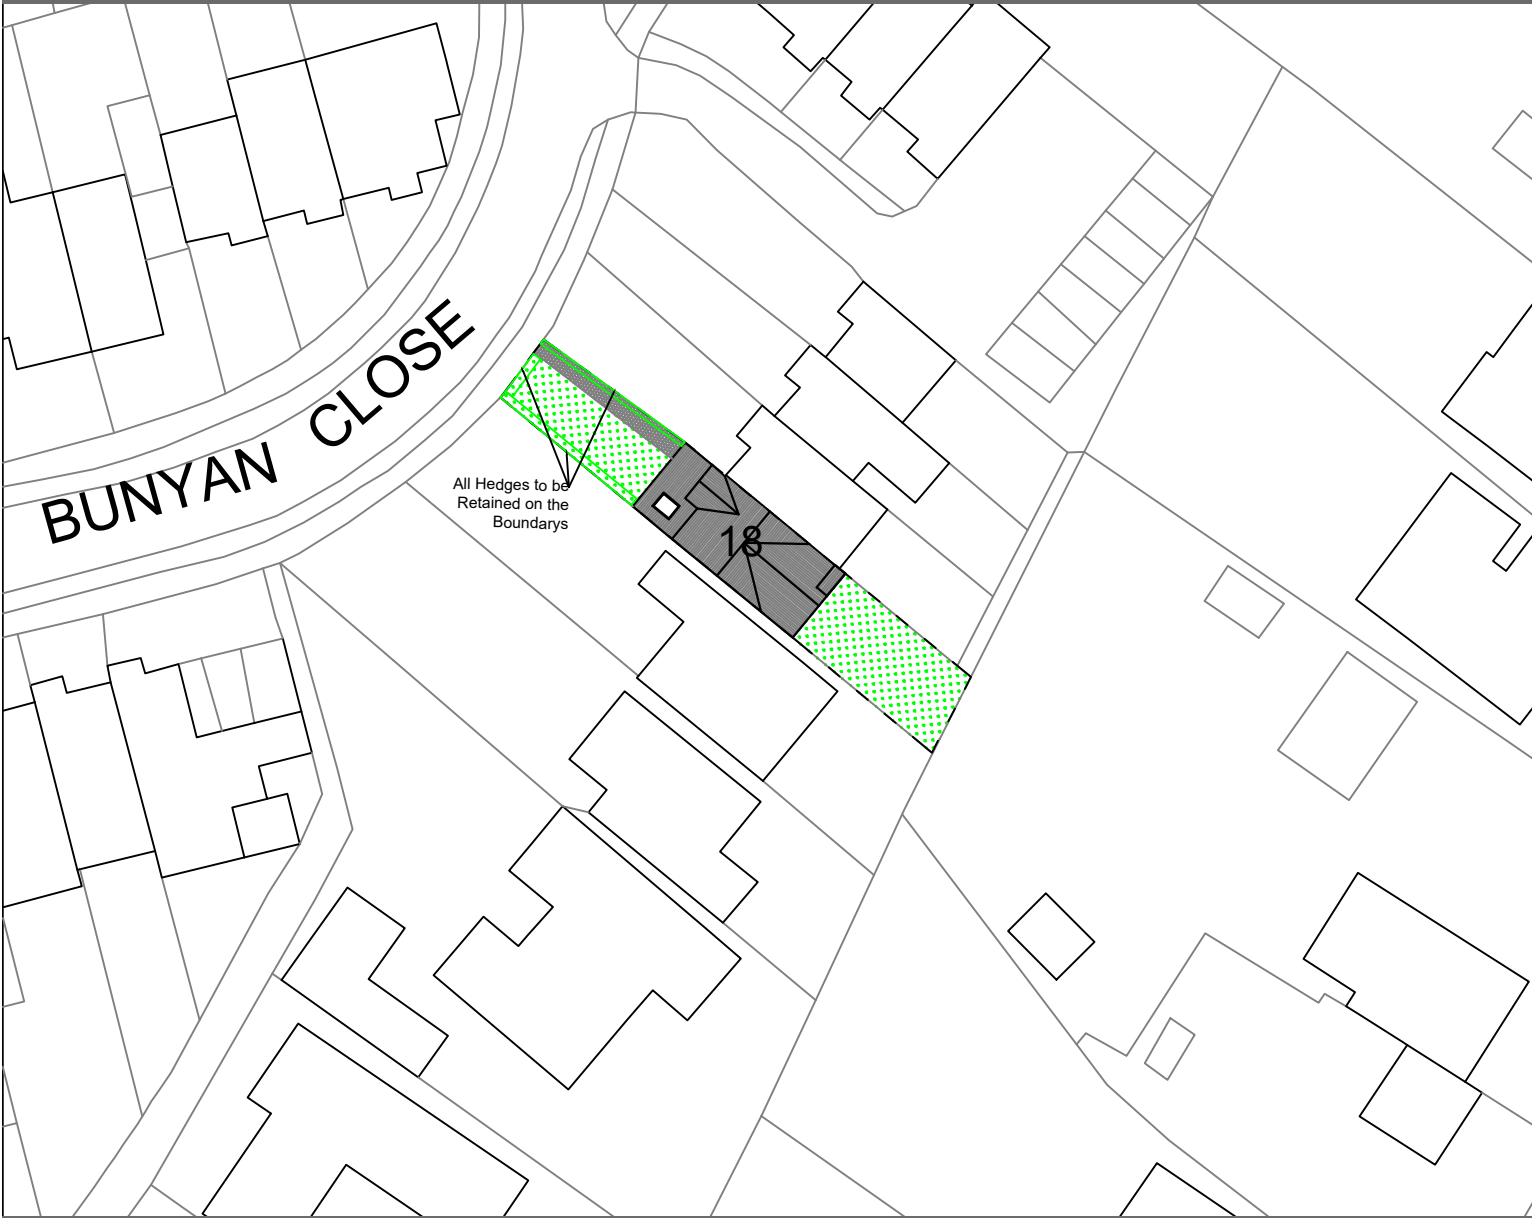

Charlotte Fausset Architect
MFA ARB RIBA
41 Bunyan Close, Pirton, Hitchin,
Herts, SG5 3RE Tel : 07815570717

client
Anne & Paul Fryer
address
**18 Bunyan Close
Pirton
SG5 3RE**

title
Site Plan

dwg no & revision
CROM03-10-002
date
02.10.24
scale
0 5m 10m 15m 20m
Scale 1 : 500 at A4

