



VIEW 1




VIEW 2


- A

previously installed roof panels as part of "Hertfordshire County Council Solar Together scheme." (See GP/01/25)
- B


Proposed retention of three solar panels
-Black 400W solar panels (1640mm x 1140mm) each (See GP/01/25)

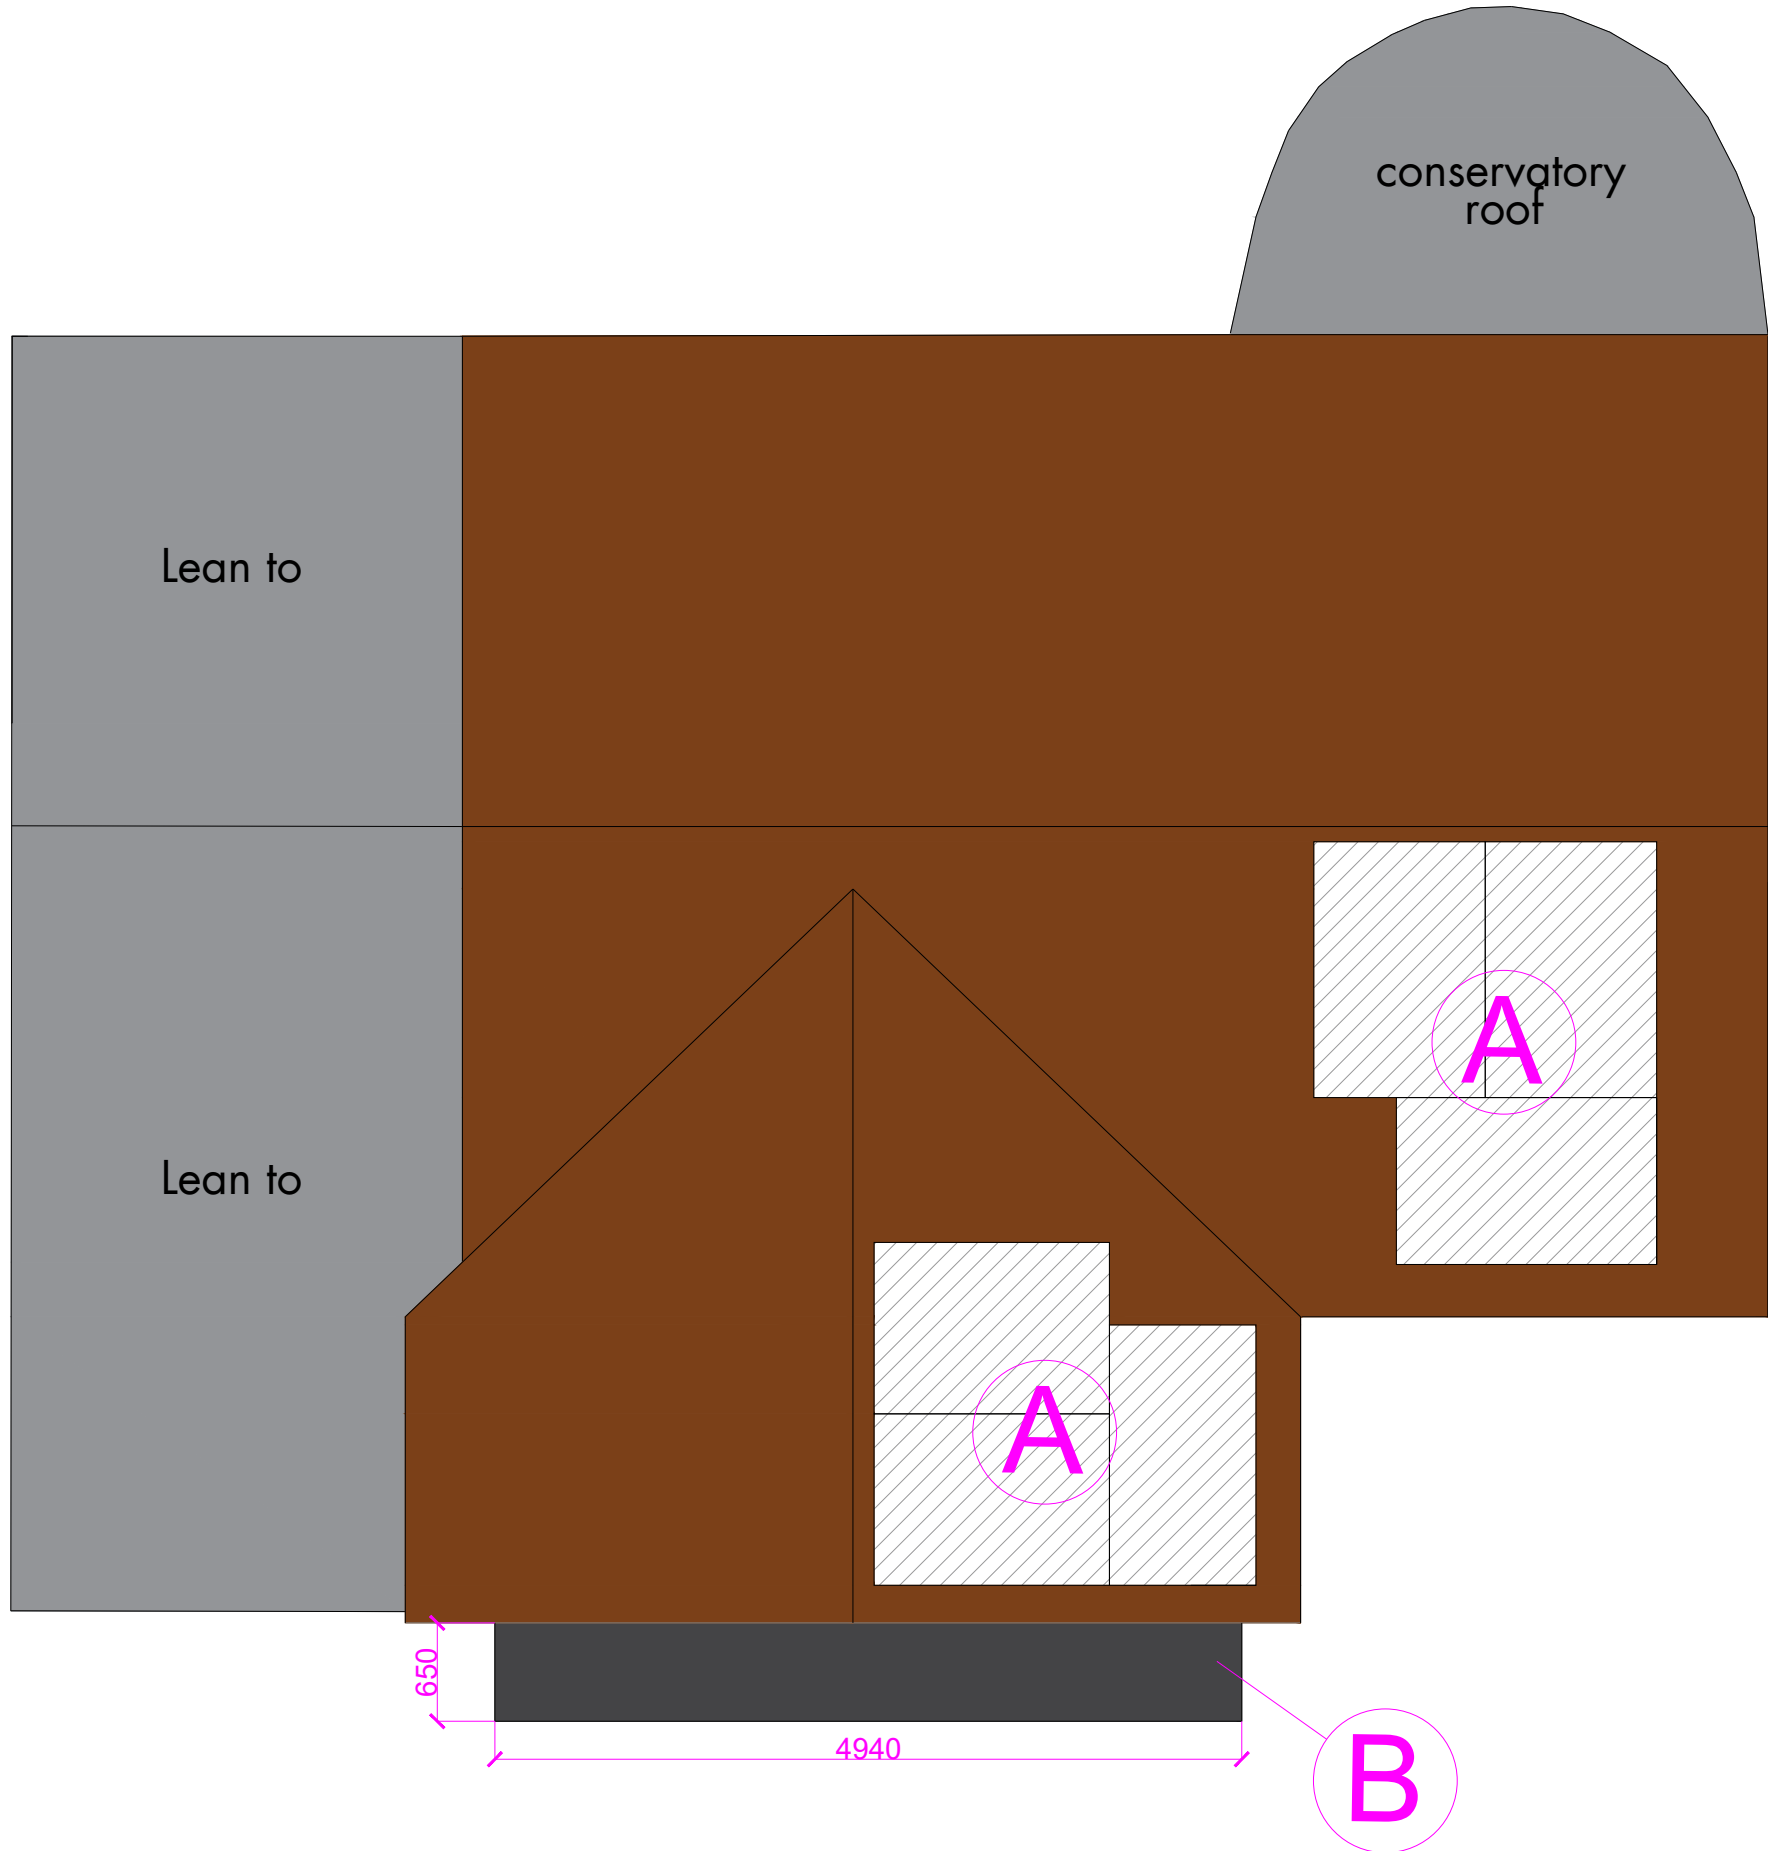

Existing / Proposed roof plan @1:50

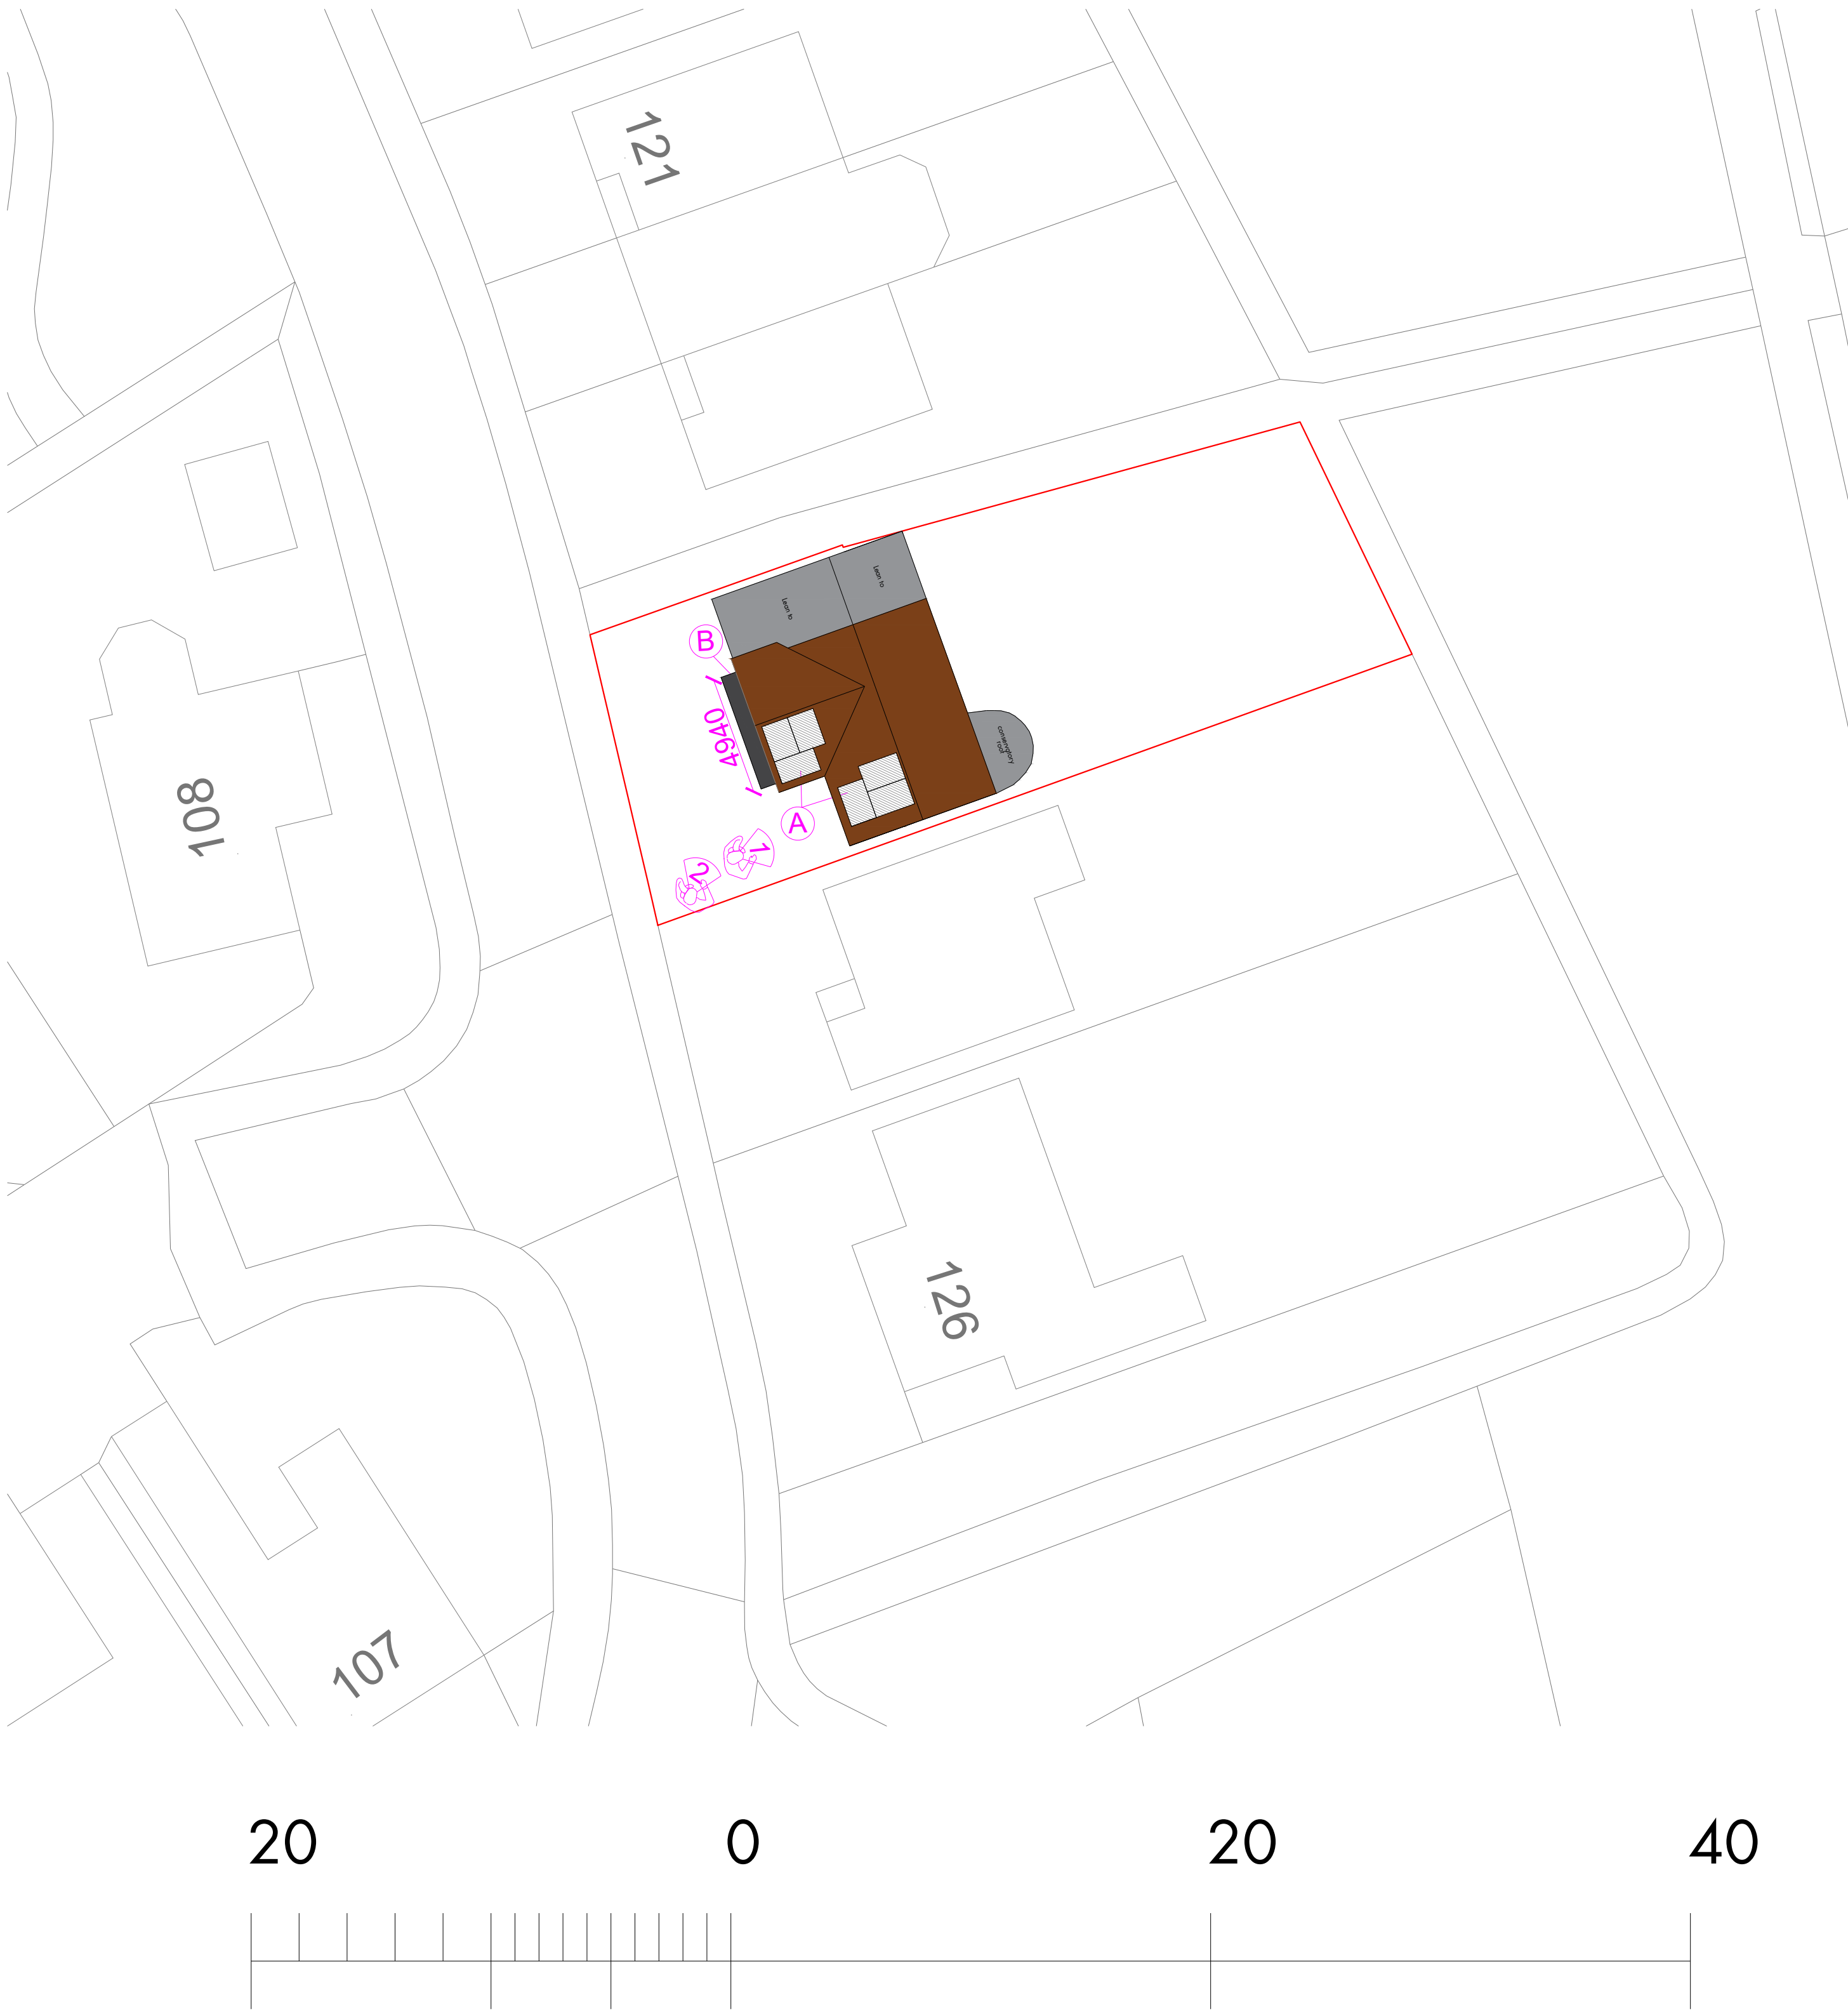

Metres

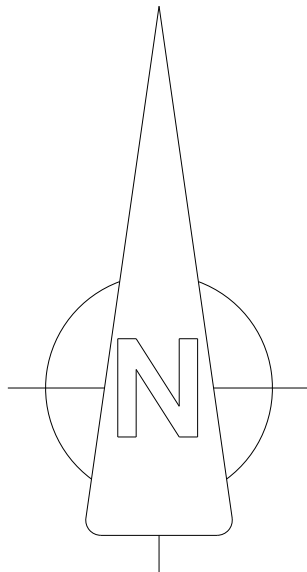

Drawing title	Existing/Proposed block plan and roof plan
Project	Retention of three solar panels to the ground floor front elevation.
Address	124 Laysan Park, SG8 9DY
Client	
Scales	1:200 and 1:50
Date	April 2025
Drawing Number:	GP/03/25 Rev C
Architectural elements Imageon Designs Ltd La Garenne, Morville-la-Claye, Normandy, France - 27200 Tel: office 0033 232412289 / mobile 07711122129 email: imageondesigns@live.co.uk Registered Company no. 711067 8009 Address: Suite 2, Rosehill, 180 Luttrell Road, Luton, LU3 5DY © 2025 Imageon Designs Ltd. All rights reserved.	