


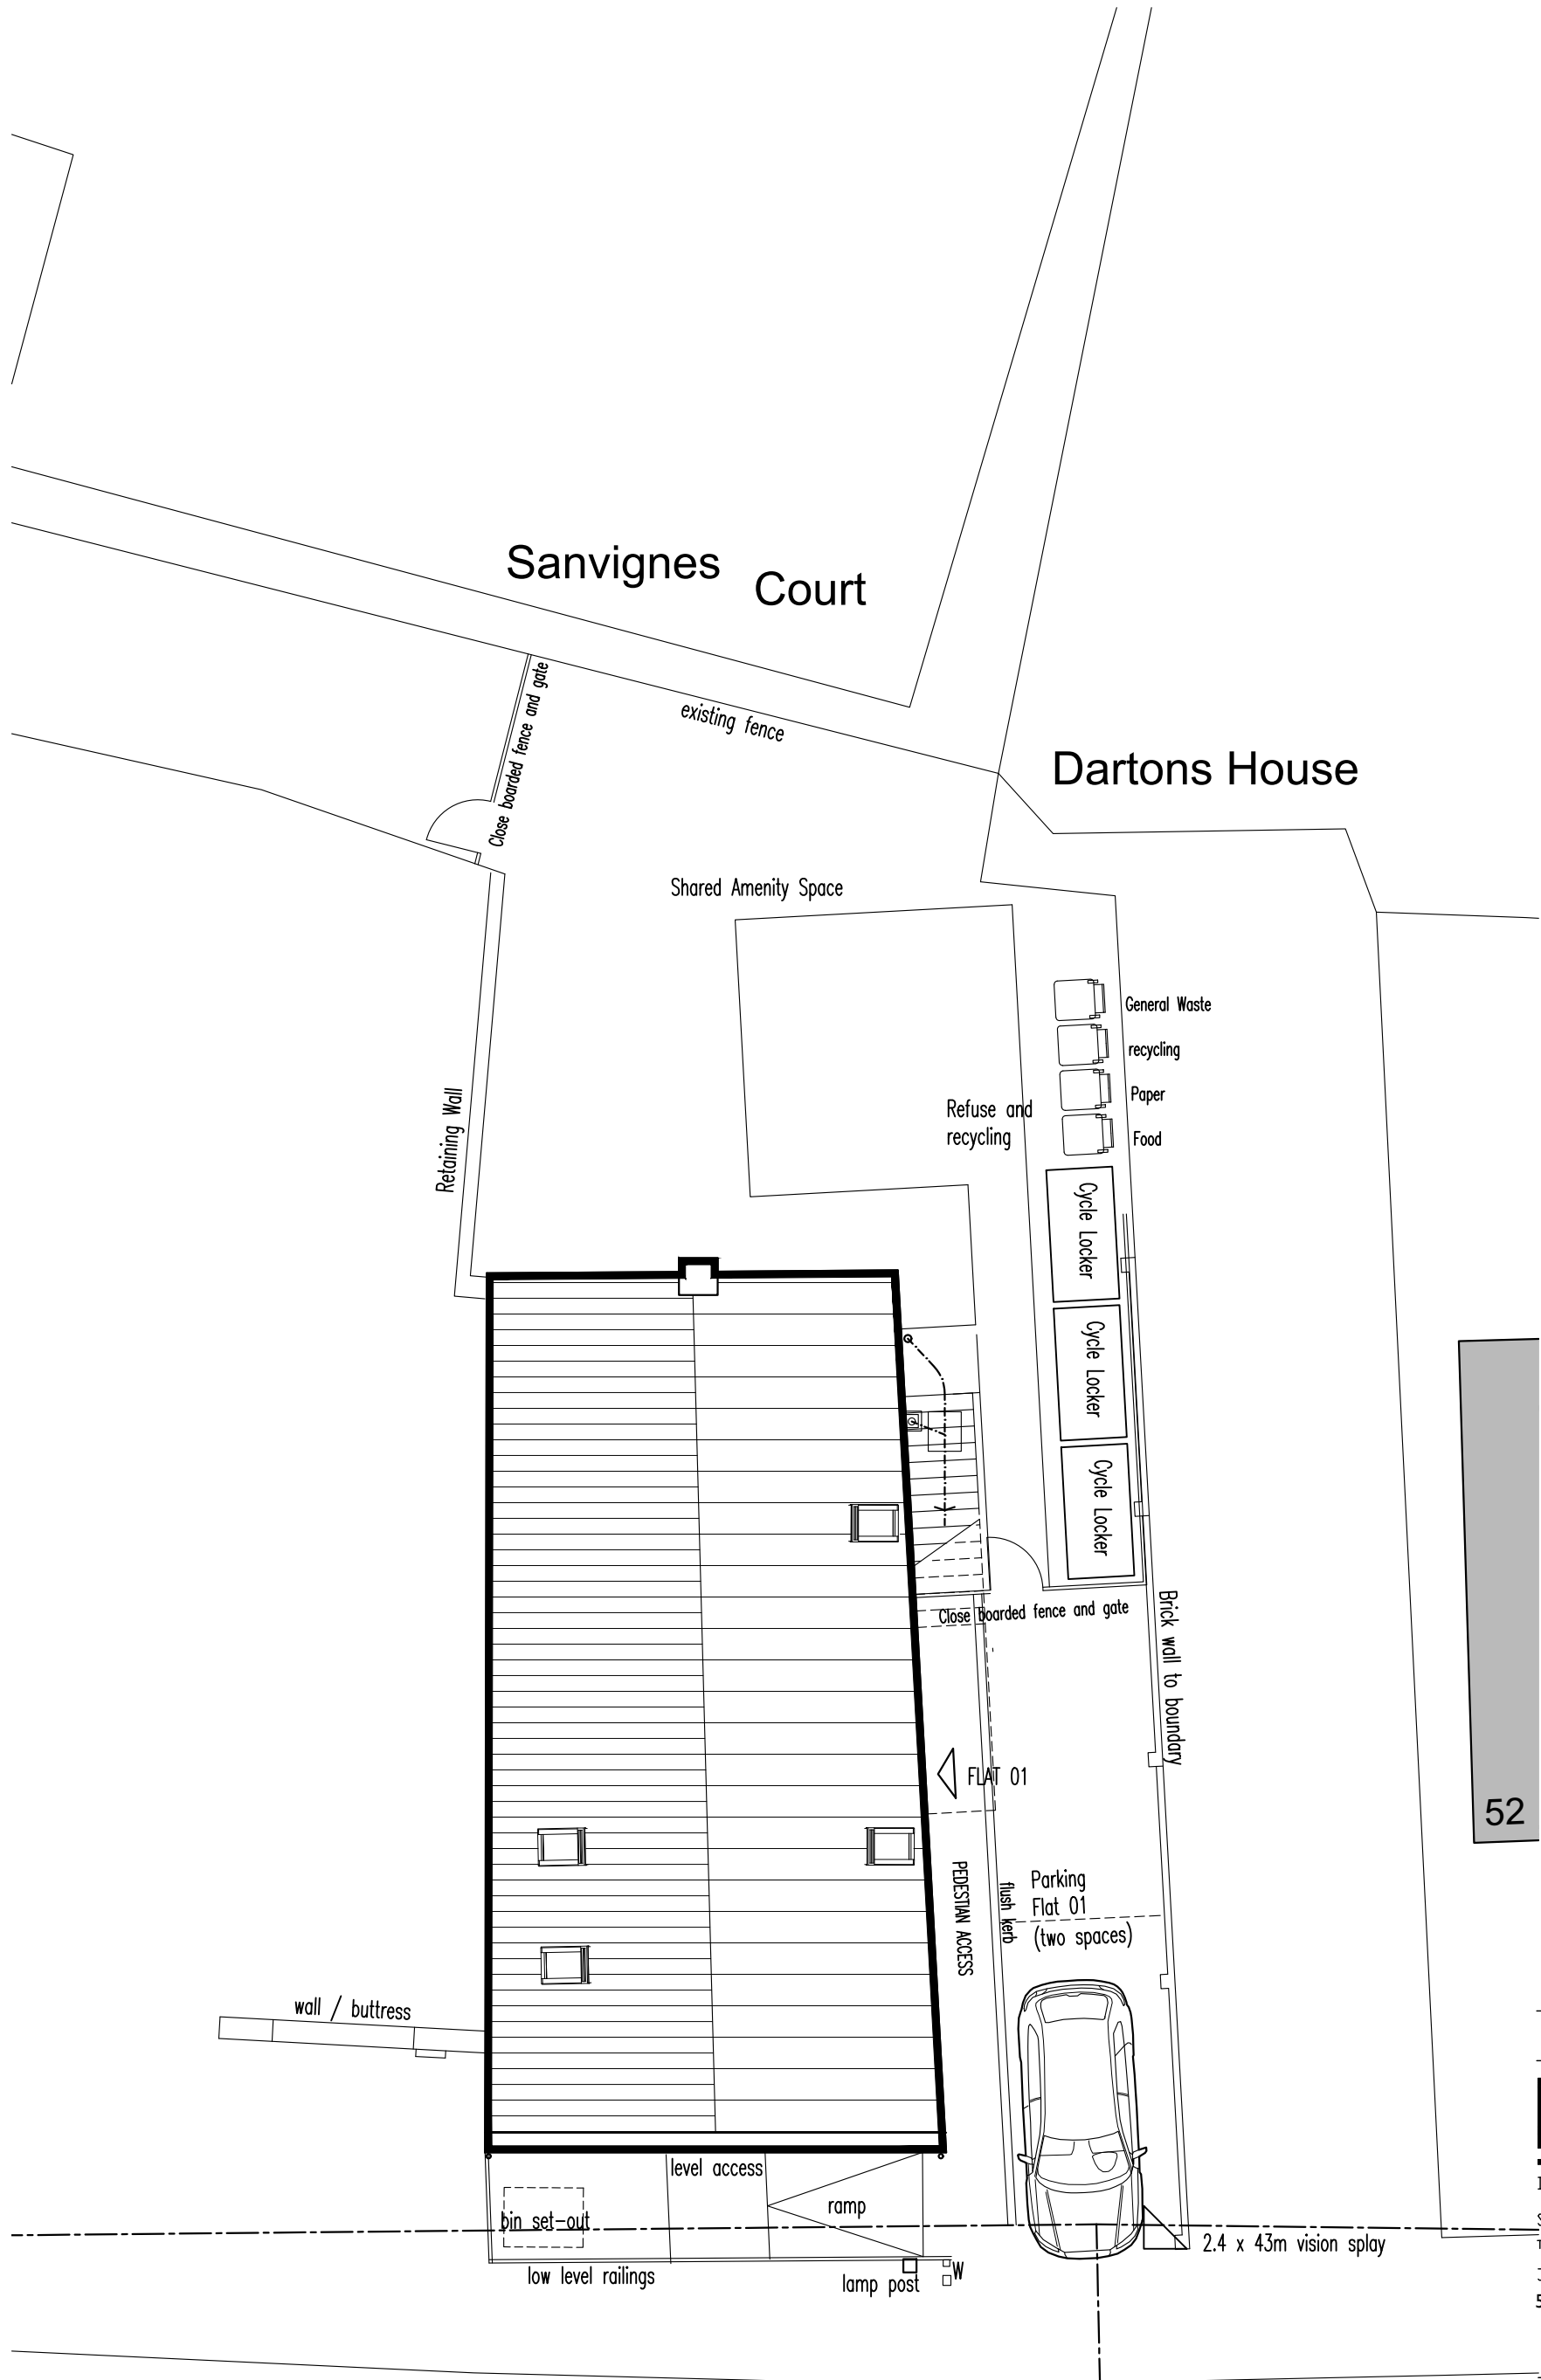

NOTES

PLANNING

PENTANGLE

DESIGN GROUP

SUITE 1, 21 BANCROFT HITCHIN HERTS SG5 1JW
TEL: 01462 431133 E: PDG@PENTANGLEDESIGN.CO.UK

JOB TITLE
54 Church Street, Baldock

DRAWING TITLE
Site Plan as Proposed

SCALE	DRAWING NUMBER	REVISION
1:100		
DATE May '25		
Sheet A2		
JOB NUMBER 3938		

ARCHITECTS & INTERIOR DESIGNERS

Site Plan as Proposed
1:100 scale

CHURCH STREET

0 5 10 m

