




The measured areas and drawings within this scheme relate to the current state of design and are reliant upon the information available at the time. Any decisions to be made on the basis of these predictions should include due allowance for variations in the design development and construction process. Please note that this drawing is compiled with existing information available. All dimensions to be checked on site.			
revision	date	author	revision notes
-	-	-	-
-	-	-	-

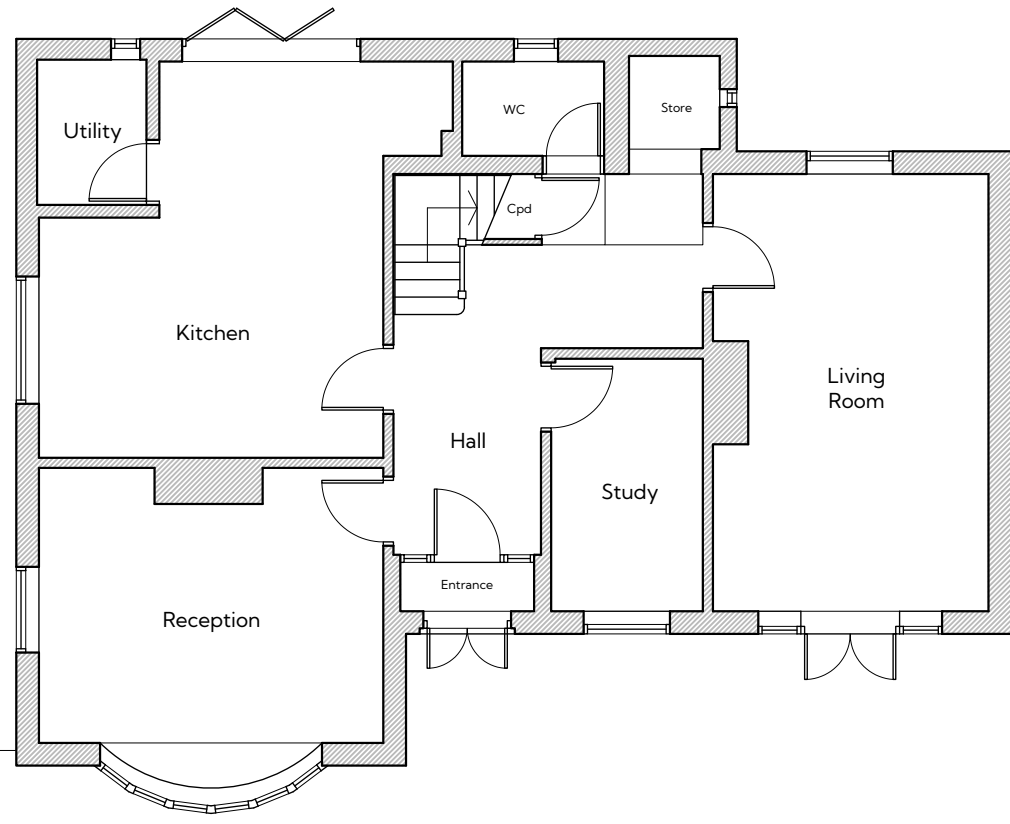

Existing Ground Floor Plan

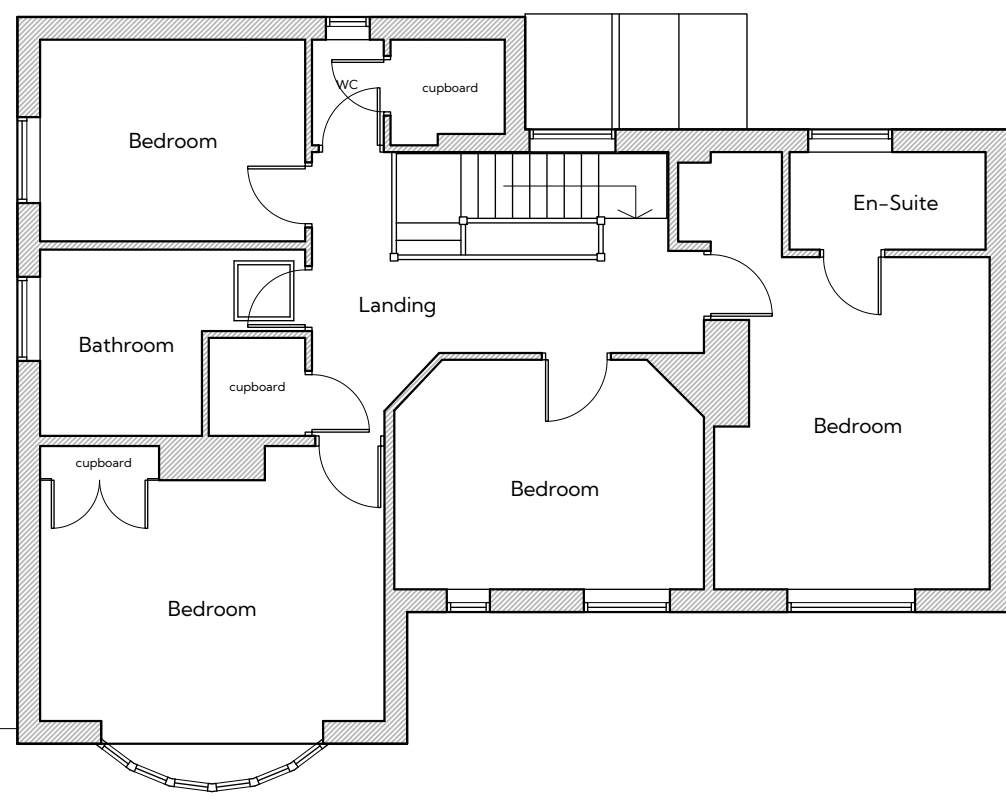


Existing First Floor Plan

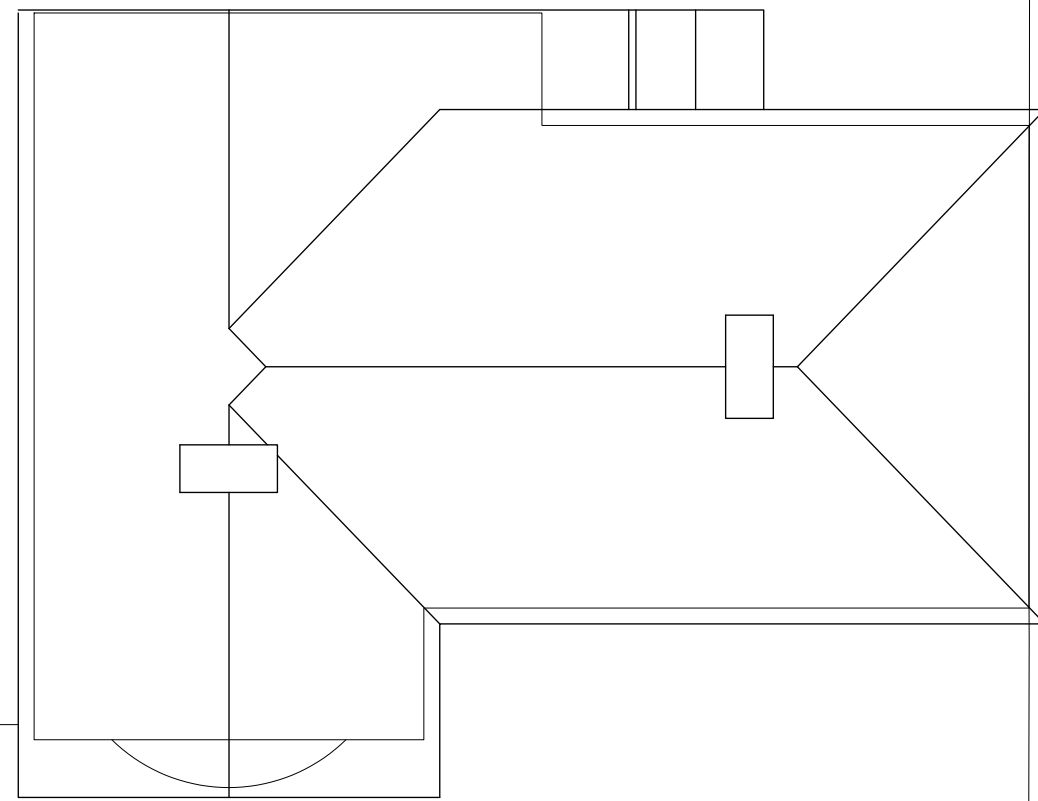

Existing Roof Plan



Existing Front Elevation

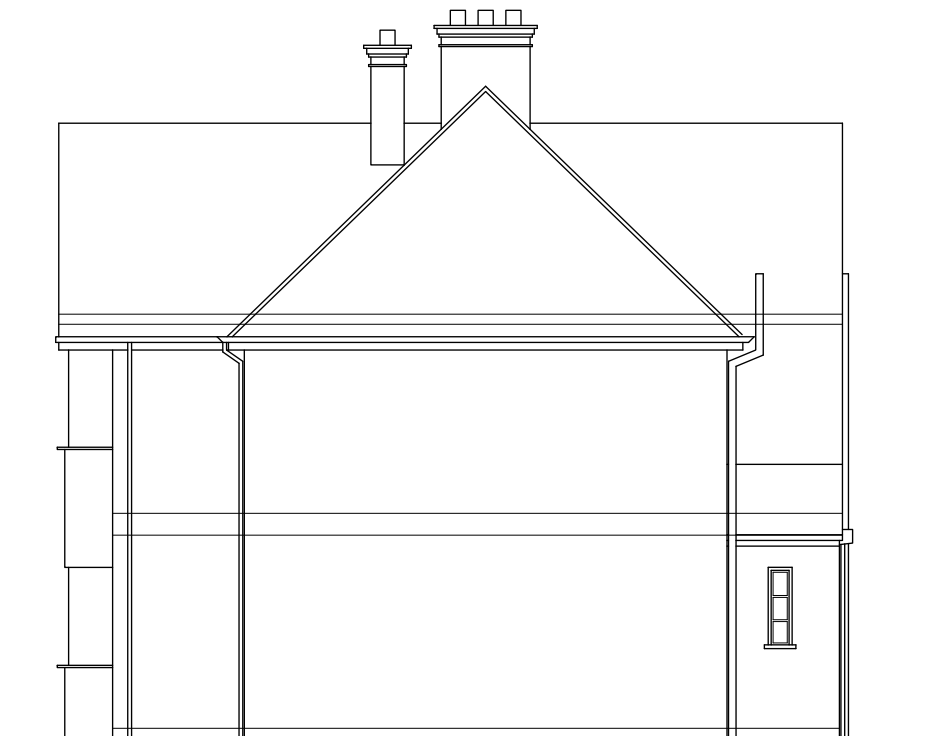

Existing Side Elevation




Existing Rear Elevation



Existing Side Elevation

Key plan:

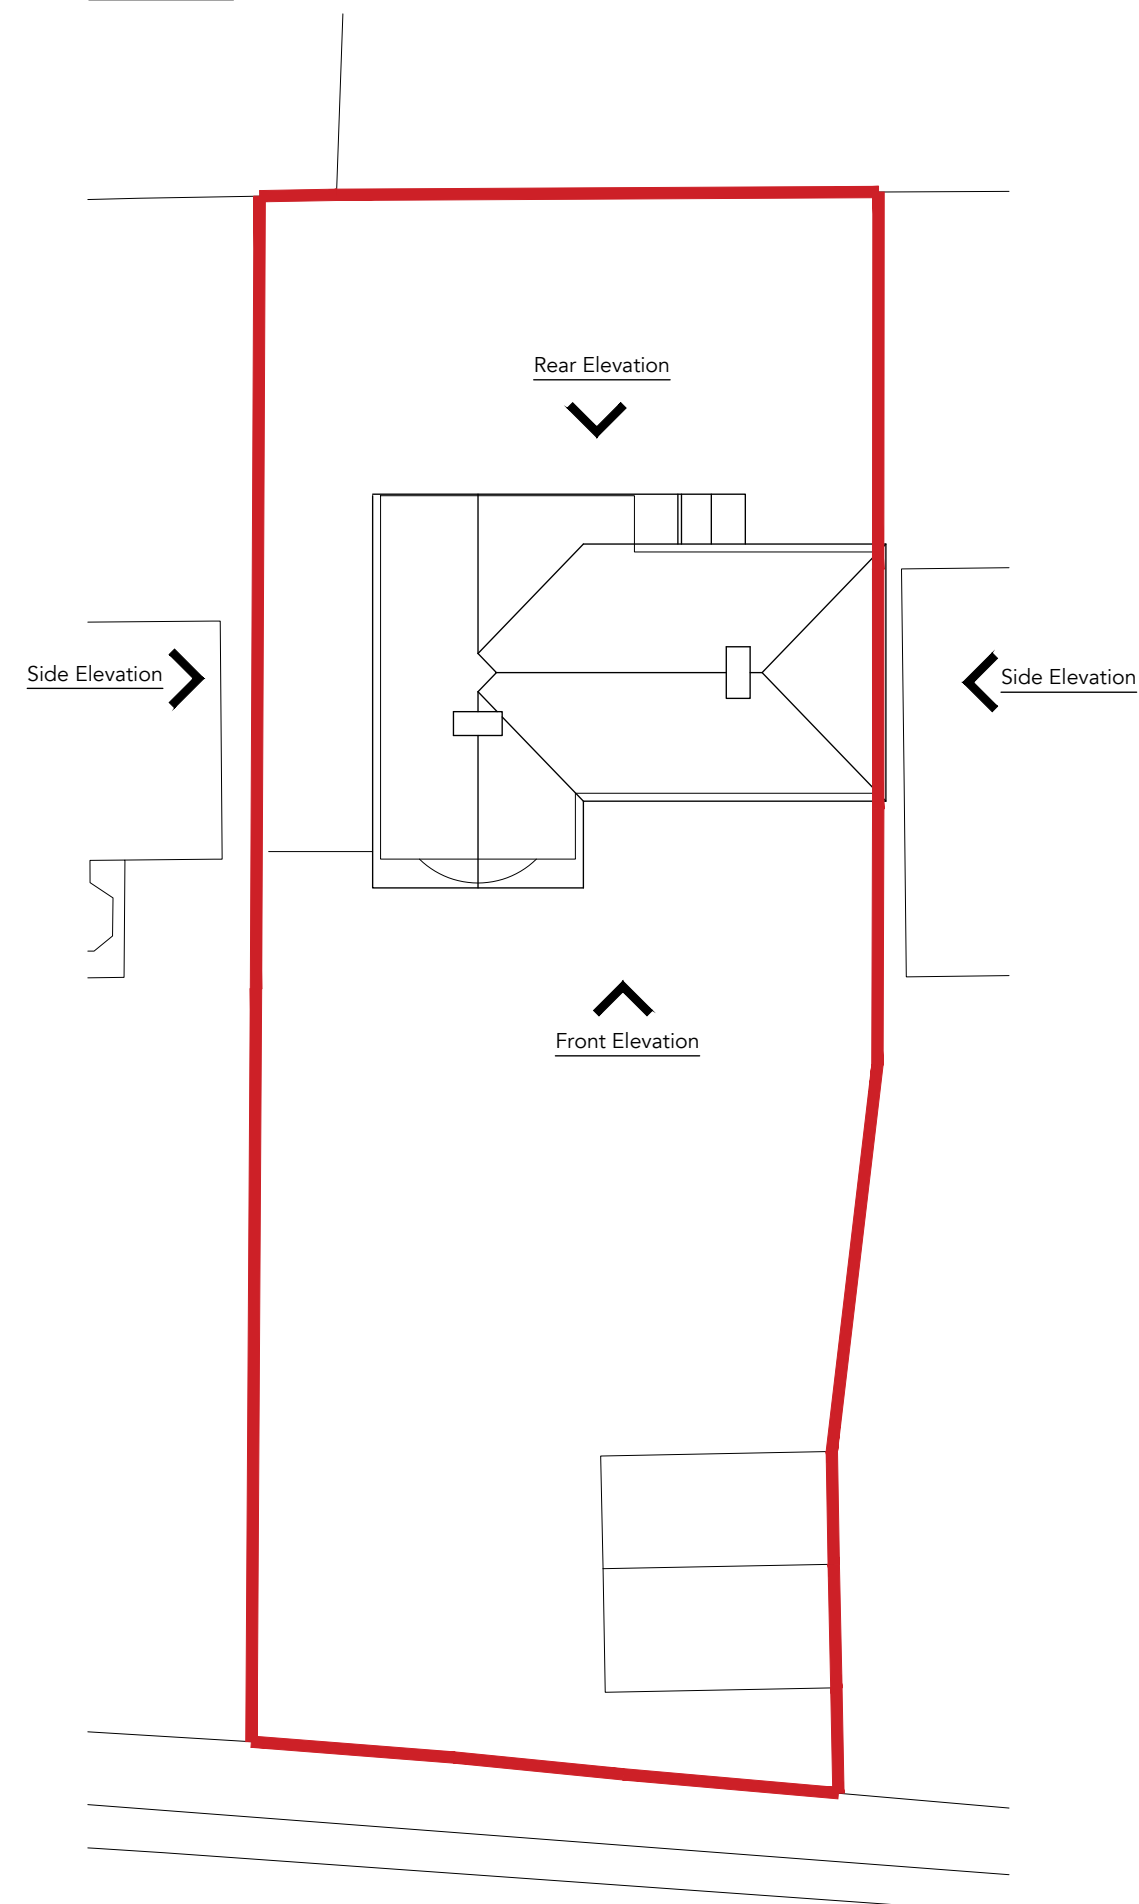

STUDIO LUNET

ARCHITECTURE / INTERIOR DESIGN

27-28 Sun Street, Hitchin SG5 1AH

site

Southlands, 56 Blackhorse Lane,
Hitchin SG4 9EN

client

Jackie and Mike Burns

title

PLANNING APPLICATION
Existing Drawings

information

job no.	2502-BLAC56
drawing no.	A2-01
scale	1:100 @ A1
date	June 2025
author	LM

DO NOT SCALE FROM THIS DRAWING : Verify all dimensions on site