


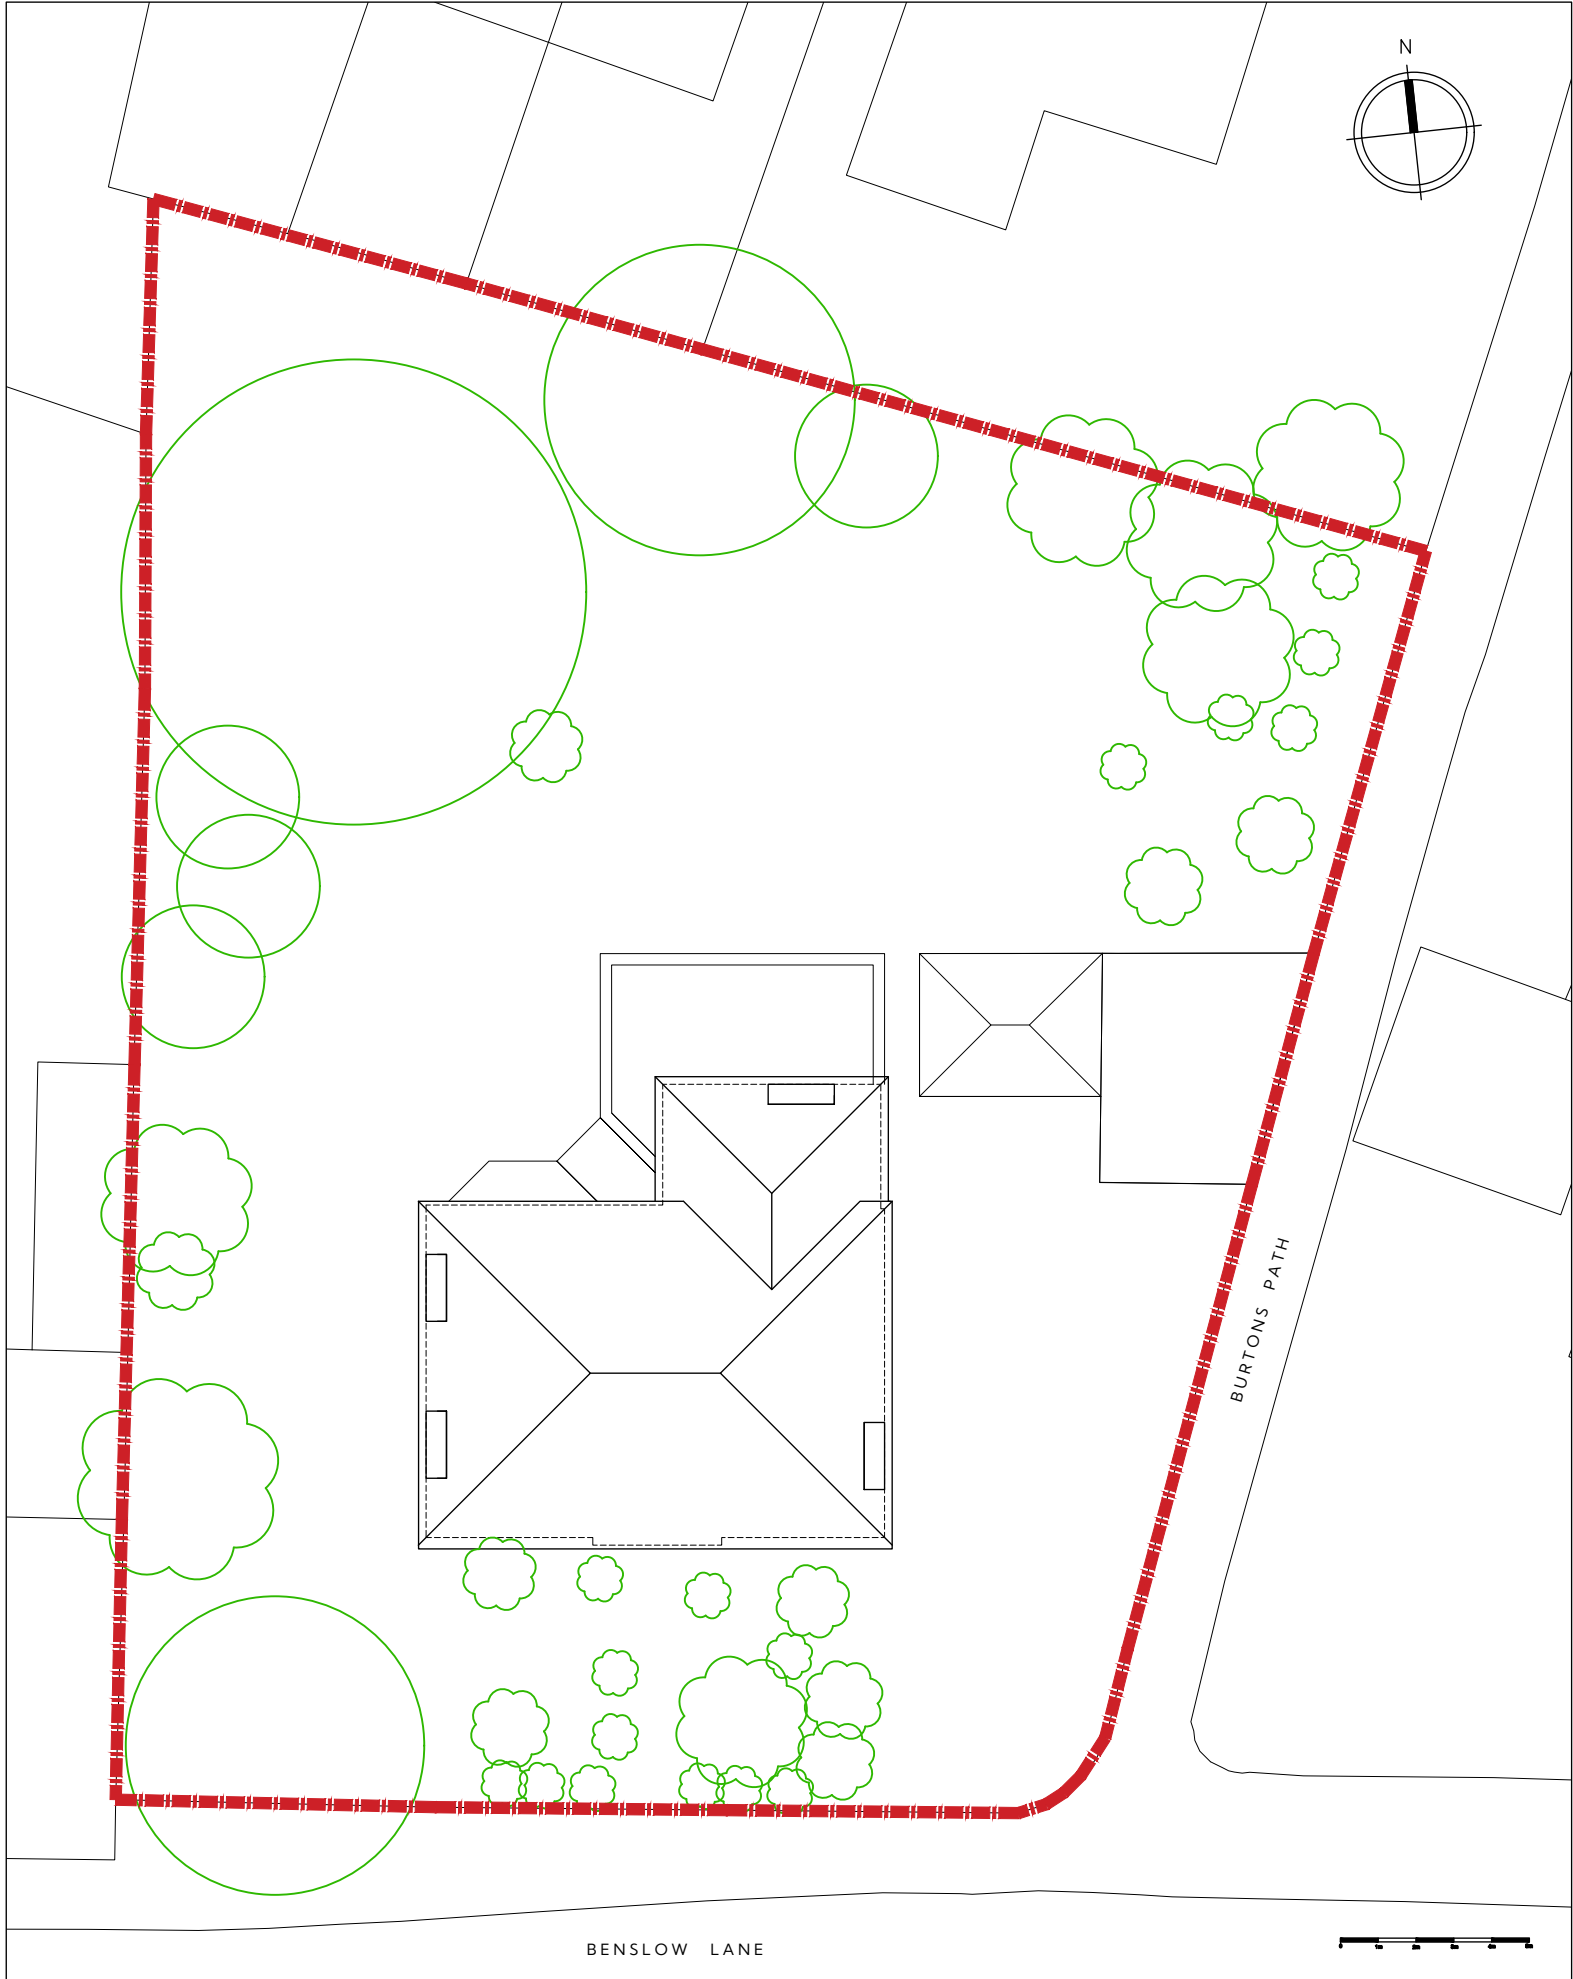

Please note that this drawing is compiled with existing information available. All dimensions to be checked on site.

Revisions		
rev	date	notes
-	-	-
-	-	-
-	-	-

STUDIO LUNET
ARCHITECTURE / INTERIOR DESIGN
27-28 Sun Street, Hitchin SG5 1AH

site
Elm Garth, 45 Benslow Lane,
Hitchin SG4 9RE
client
Nicole and Toby Pearce
title

PLANNING APPLICATION
Proposed Site Plan

information	
job no.	Elm Garth
drawing no.	A2-00
scale	1:200 @ A3
date	June 2025
author	T.M.