





1 Front Elevation - Proposed  
1 : 50

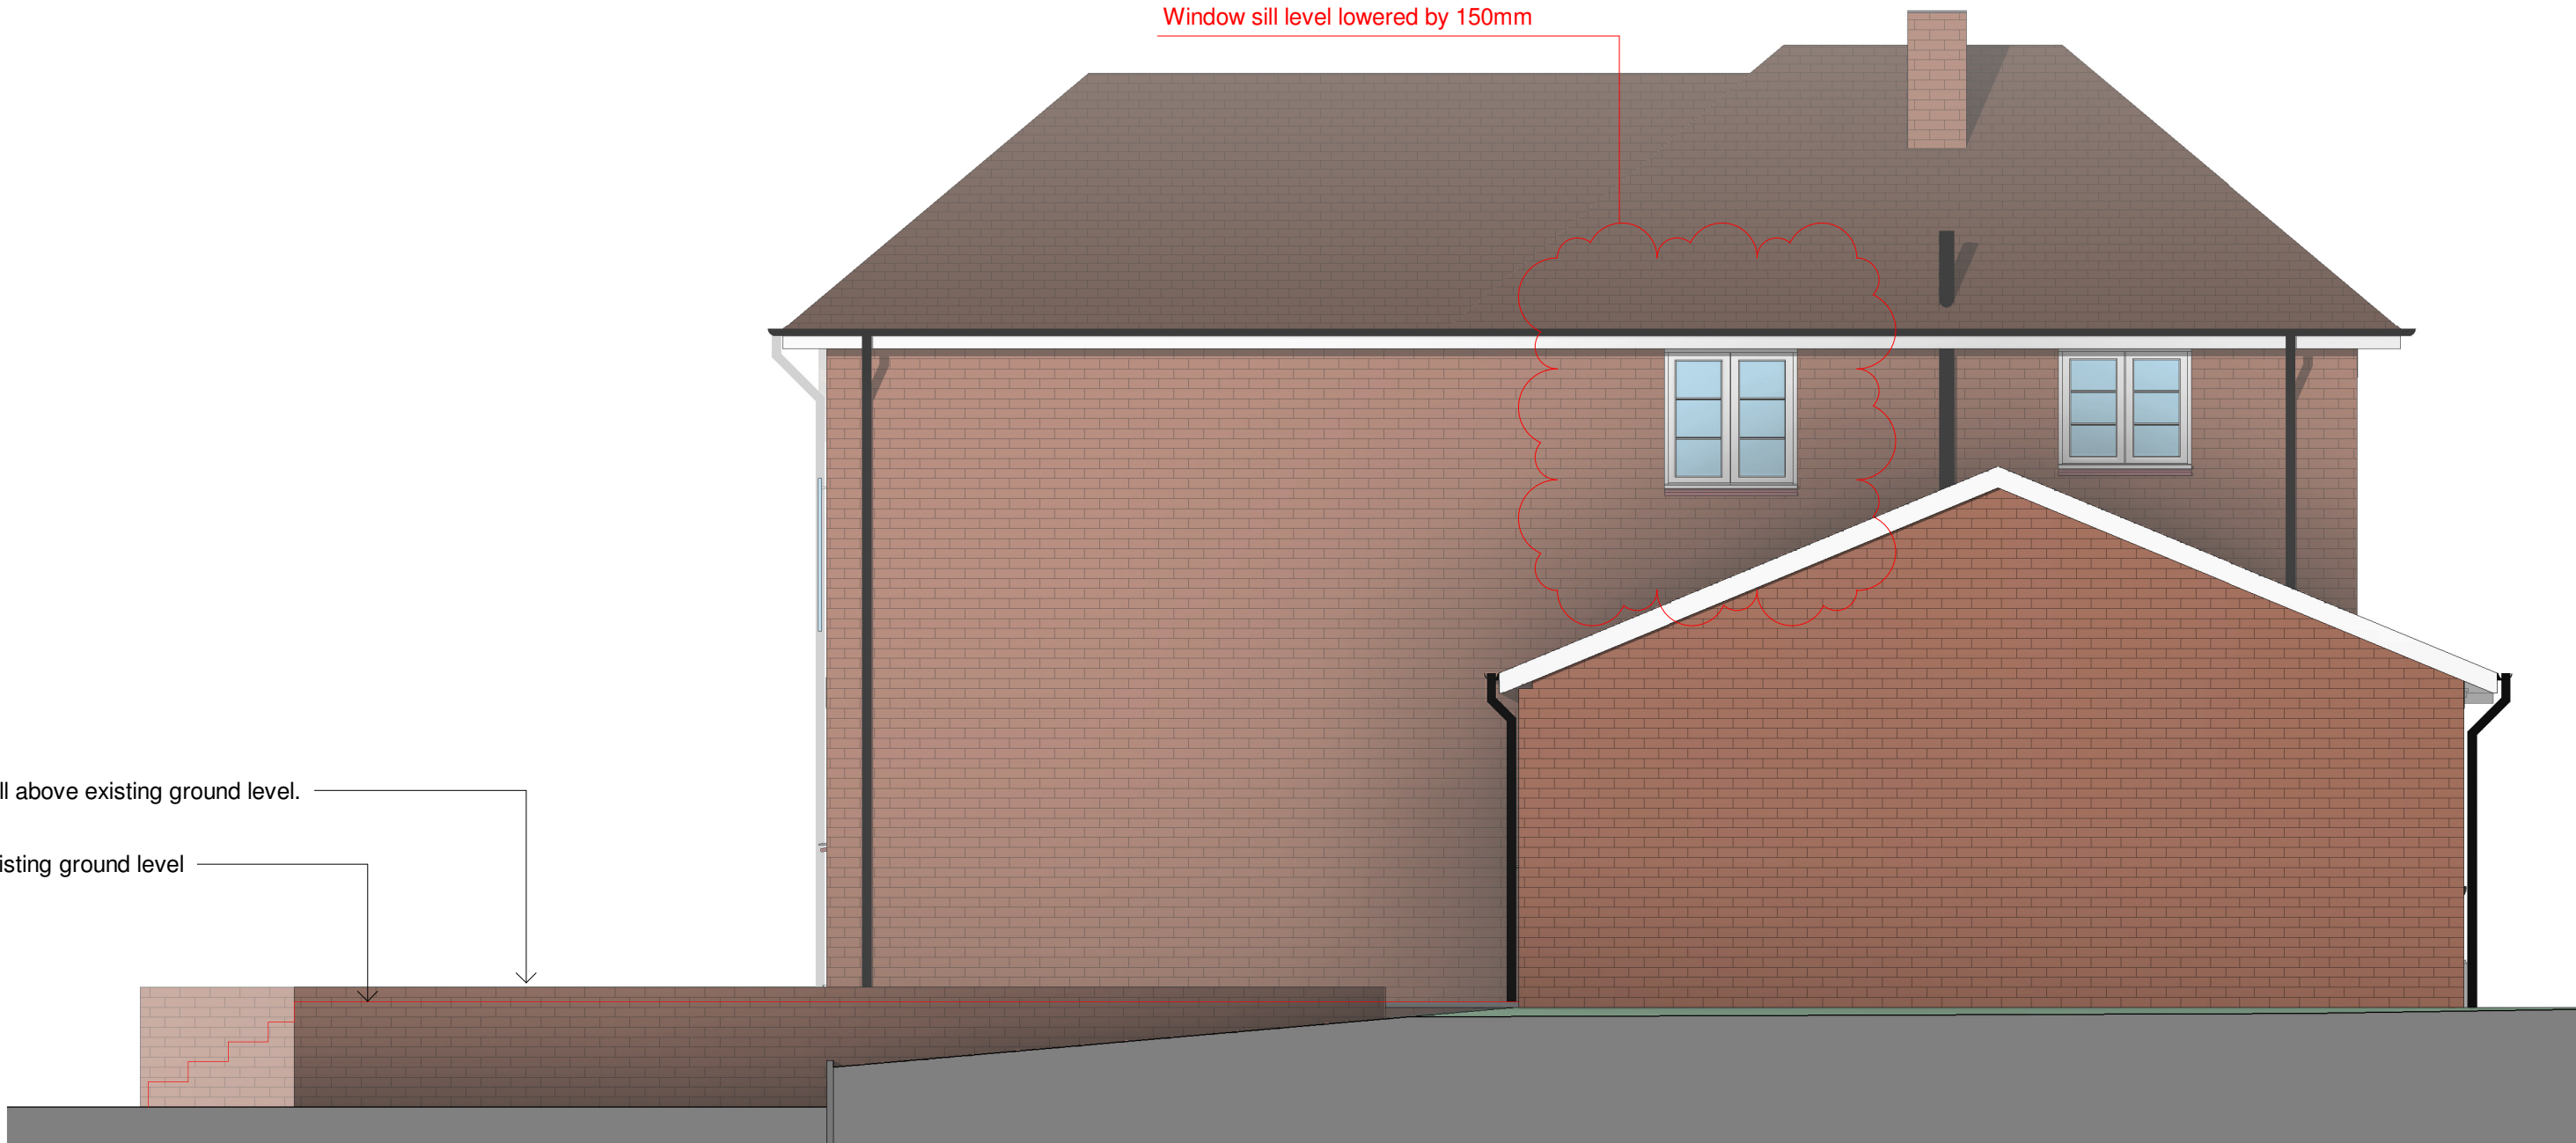

2 Side 1 Elevation - Proposed  
1 : 50



3 Rear Elevation - Proposed  
1 : 50

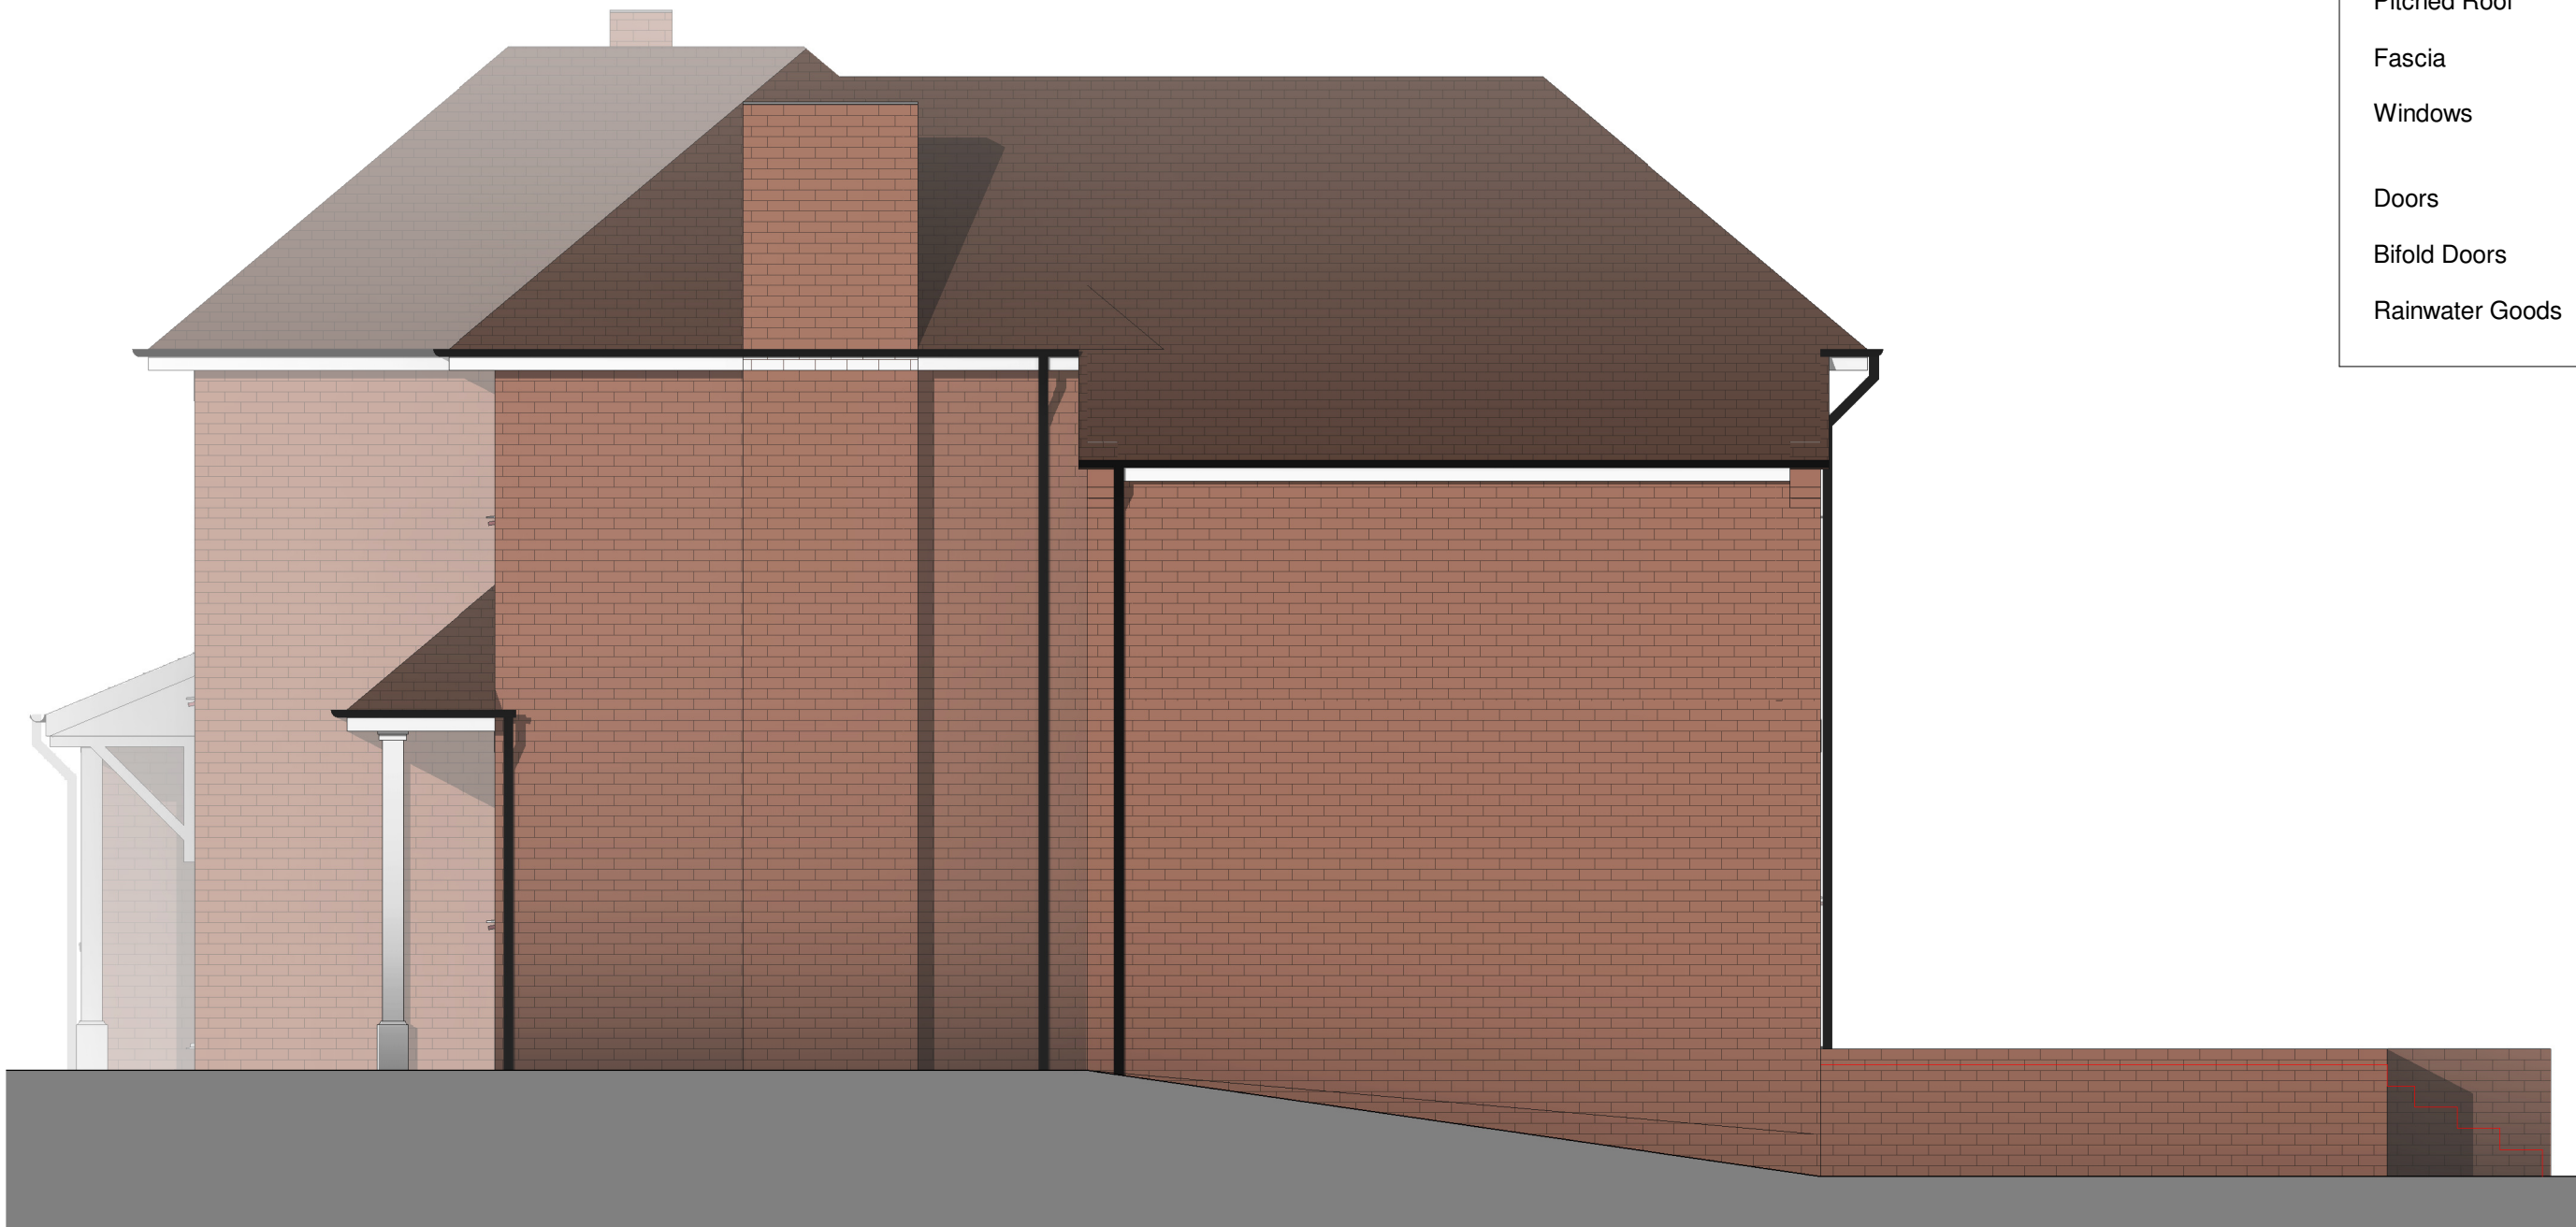

4 Side 2 Elevation - Proposed  
1 : 50

| EXTERNAL MATERIALS:  |                                                                |
|----------------------|----------------------------------------------------------------|
| External Walls       | - Facing brick to match existing                               |
| Patio Retaining Wall | - Facing brick to match existing                               |
| Flat Roof            | - Dark grey EPDM membrane                                      |
| Pitched Roof         | - Plain tiles with bonnet hip tiles to match existing.         |
| Fascia               | - White UPVC                                                   |
| Windows              | - White UPVC with equal sight lines and external glazing bars. |
| Doors                | - UPVC / Composite                                             |
| Bifold Doors         | - Powder coated aluminium                                      |
| Rainwater Goods      | - Black UPVC to match existing.                                |

0 1 to 50 5m

| Rev | Date     | Details                            | Drawn | Checked |
|-----|----------|------------------------------------|-------|---------|
| 2   | 10.06.25 | Side facing window height updated. |       |         |
| 1   | 29.07.24 | Patio levels added.                |       |         |

Issued for:

|                     |                   |
|---------------------|-------------------|
| Project/Client:     | Project No:       |
| 10 Whitethorne Lane | Project Number    |
|                     | Dwg No:           |
|                     | A106              |
|                     | Rev:              |
|                     | 2                 |
| Drawing:            | Scale:            |
| Proposed Elevations | 1 : 50 @A1        |
|                     | Drawn By: Date:   |
|                     | Author            |
|                     | Checked By: Date: |
|                     | Checker           |



D.Chandler Architectural Design Ltd  
Devonshire Business Centre, Works Rd, Letchworth, SG6 1GJ  
Tel : 07901 864 742 - Email : daniel@dcarchitectural.org