



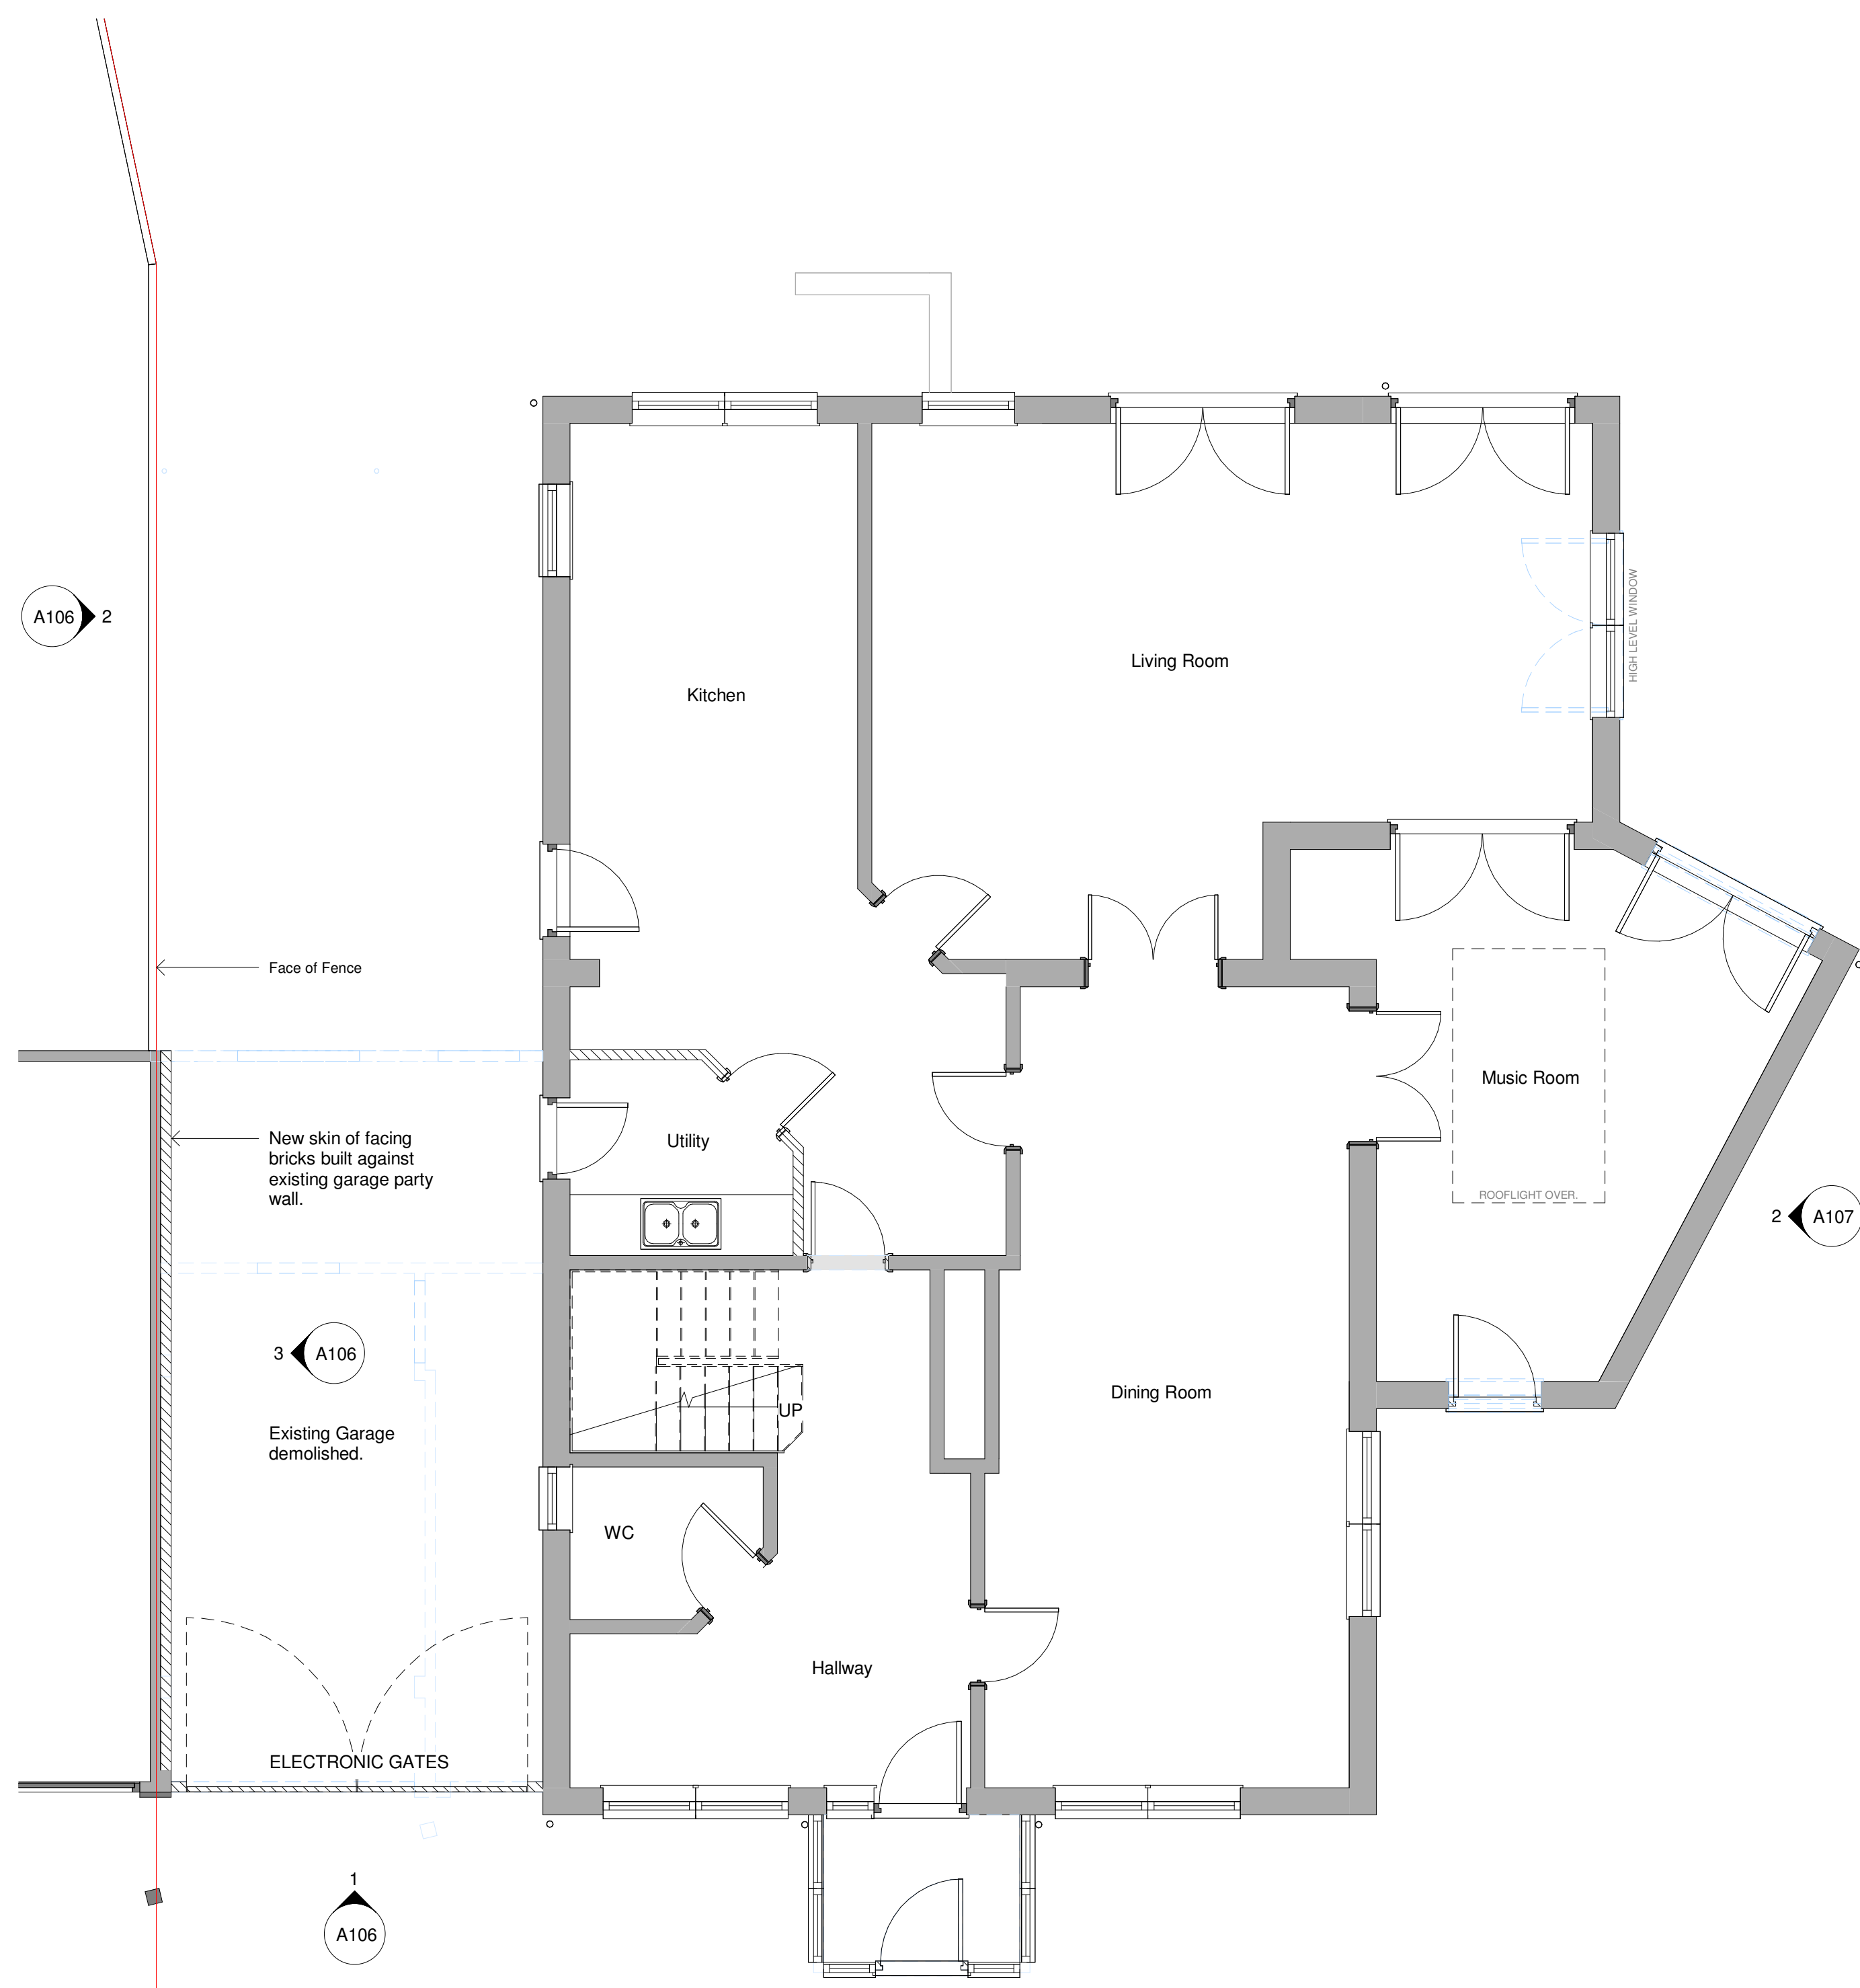

1 Level 0 - Proposed Ground Floor Plan
1 : 50

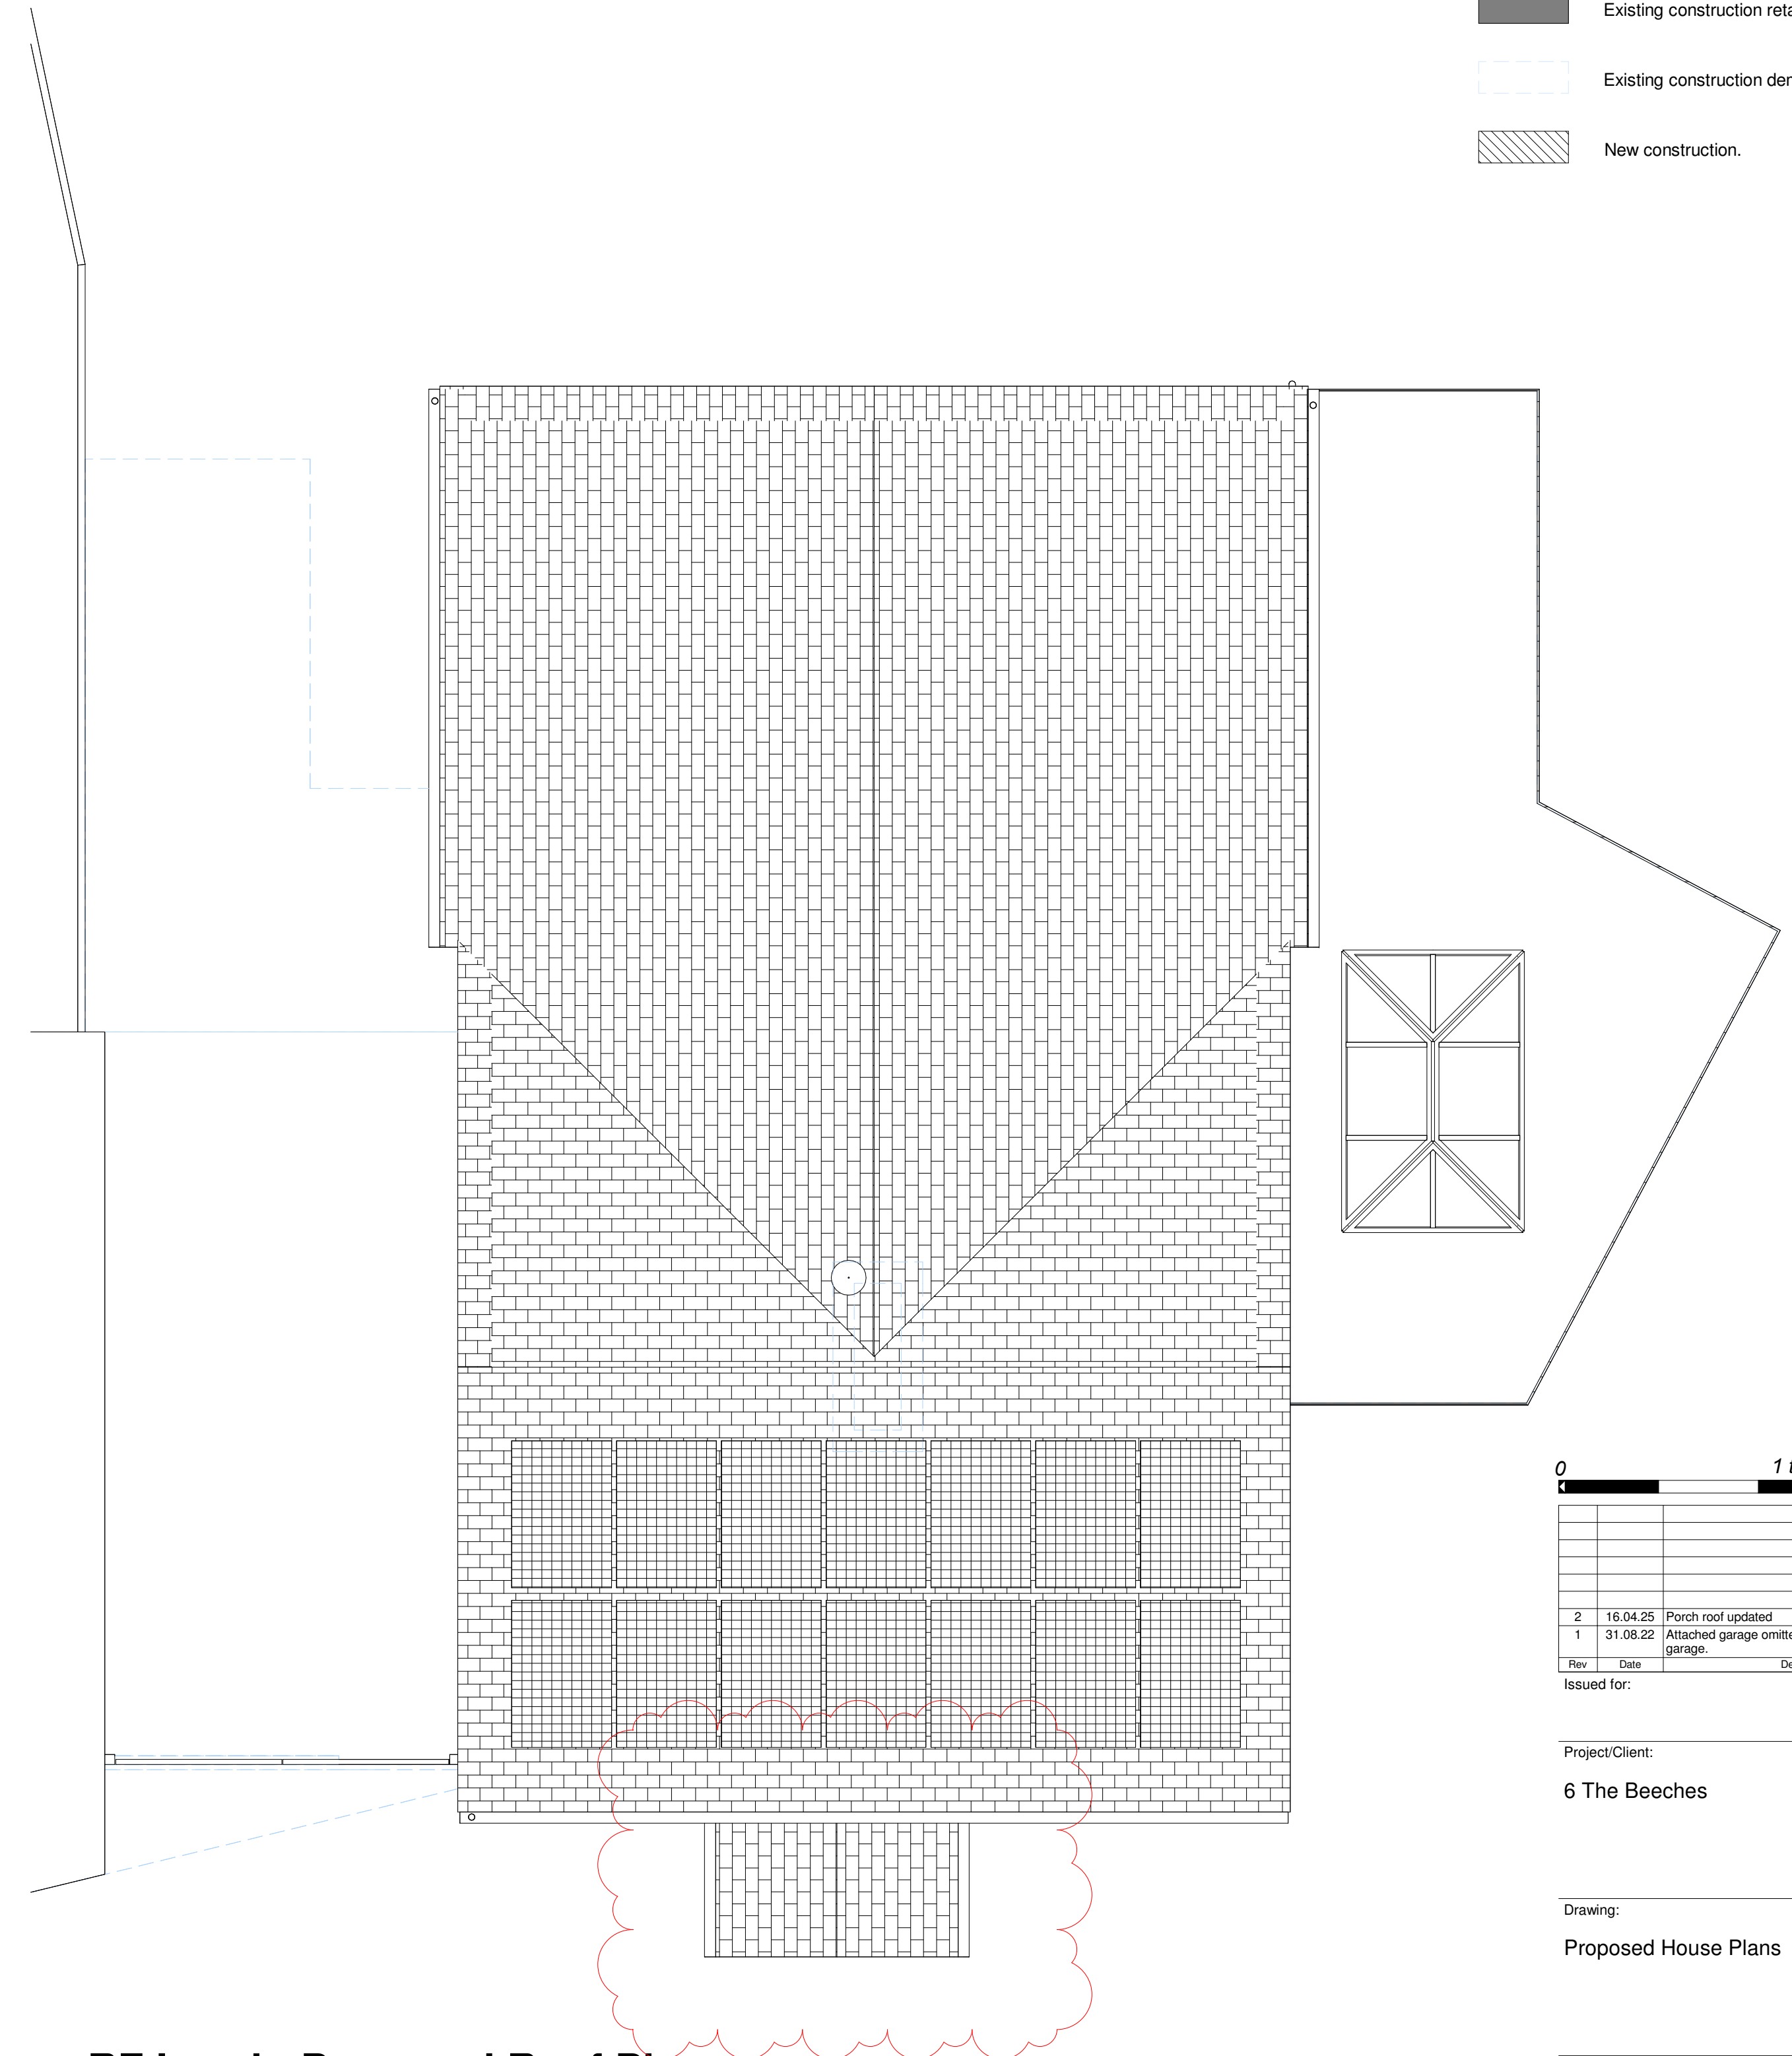

2 RF Level - Proposed Roof Plans
1 : 50

PROPOSED MATERIALS:

External Walls -	Facing brickwork to match existing. Wood effect UPVC horizontal cladding.
Pitched Roof -	Existing roof tiles removed and replaced with Marley Duo edgemere smooth grey.
Windows -	UPVC to match existing.
Roof Lantern -	Aluminium framed lantern rooflight by 'Just Roof lanterns' or similar.
Rain Water Goods -	White UPVC.

LEGEND:

	Existing construction retained.
	Existing construction demolished.
	New construction.

0 1 to 50 5m

Rev	Date	Details	Drawn	Checked
2	16.04.25	Porch roof updated		
1	31.08.22	Attached garage omitted in lieu of detached garage.		

Issued for:

Project/Client:	Project No:
6 The Beeches	Project Number
	Dwg No:
	A105
	Rev:
	2
Drawing:	Scale:
Proposed House Plans	1 : 50 @A1
	Drawn By: Date:
	Author
	Checked By: Date:
	Checker

