



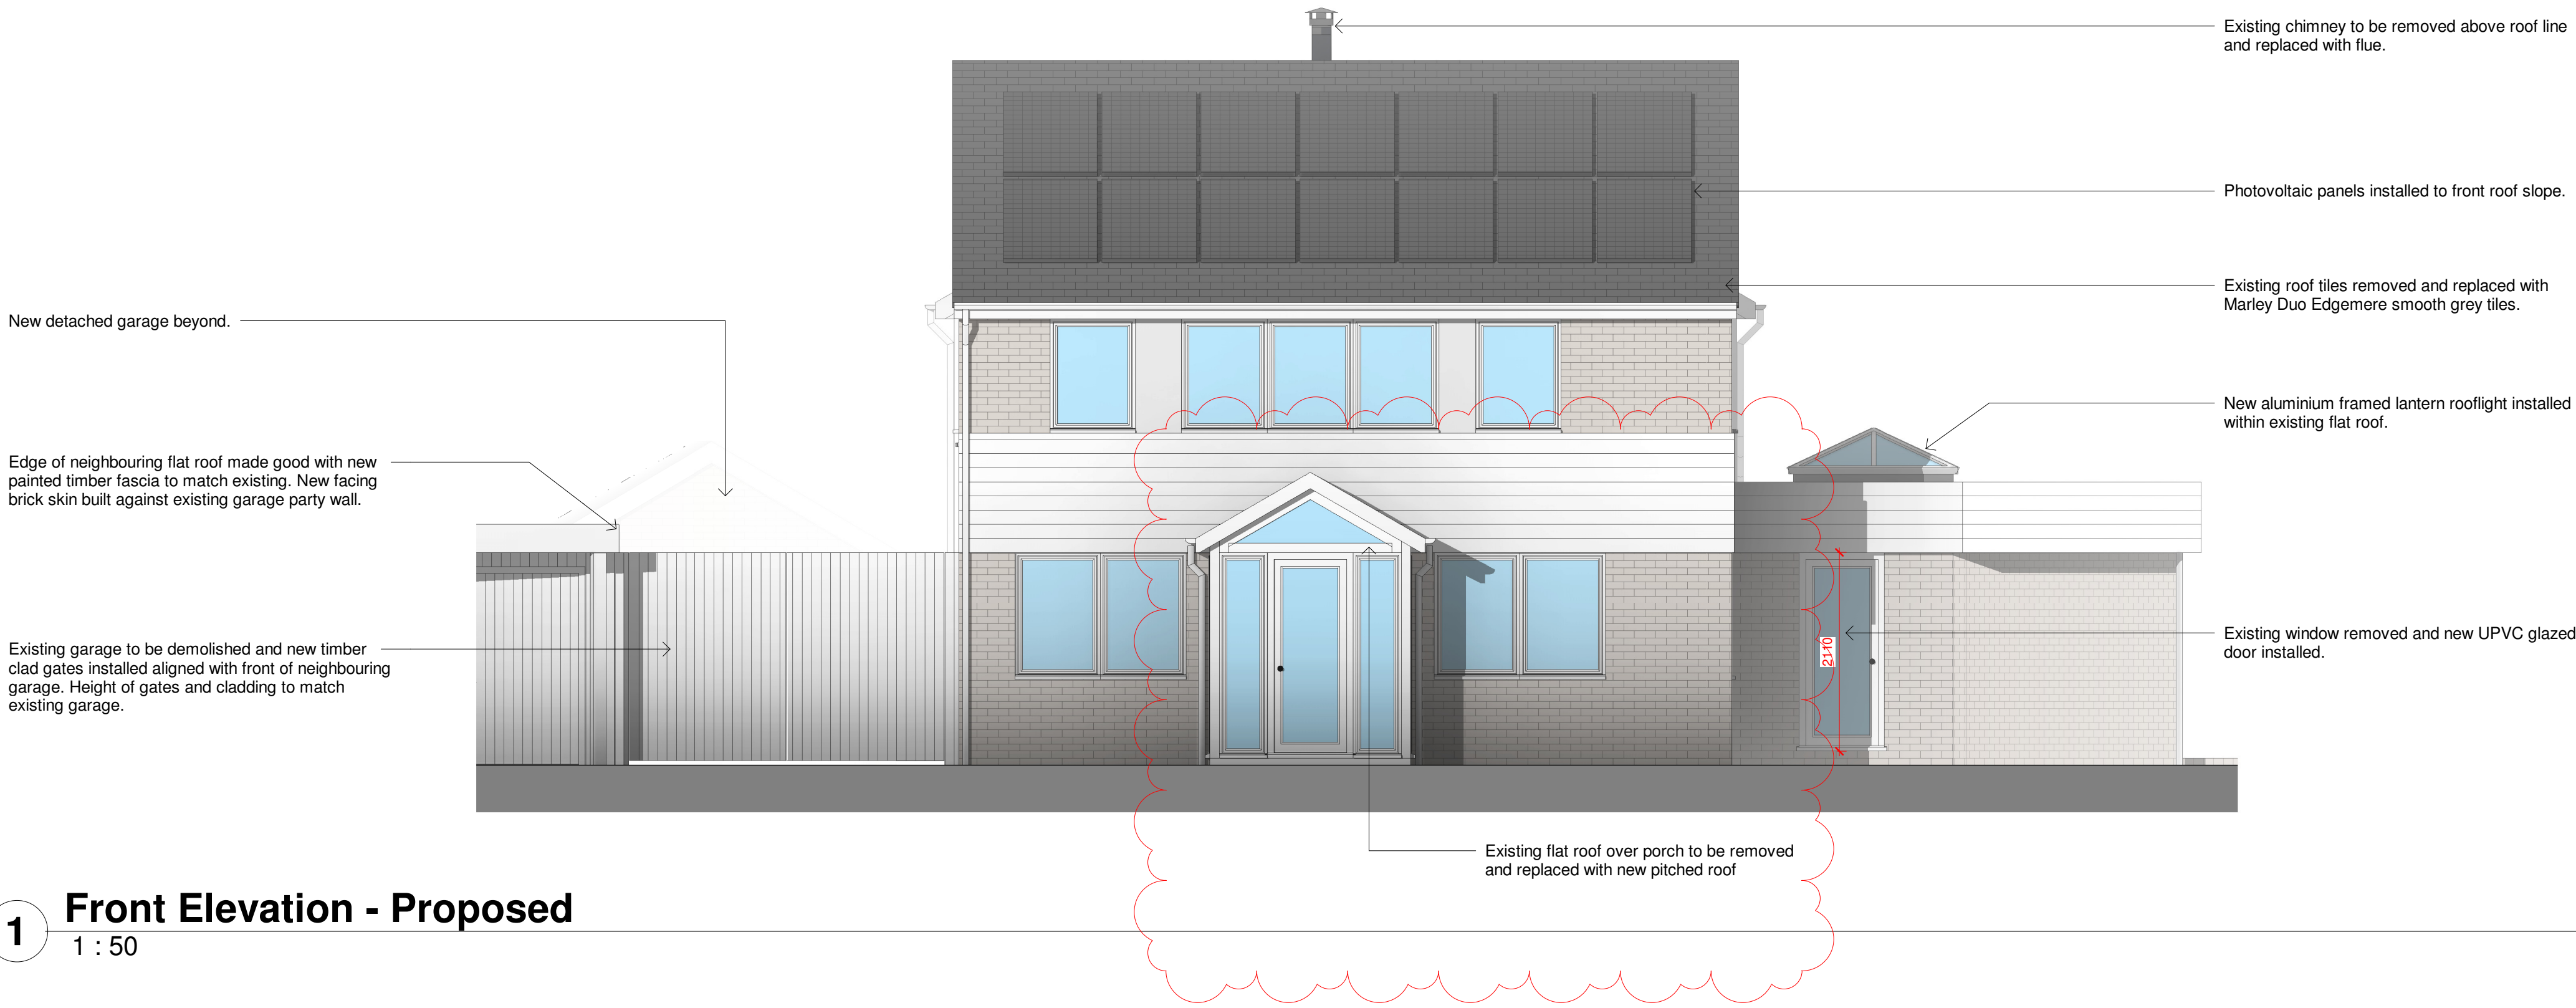

1 Front Elevation - Proposed
1 : 50



2 Side 1 Elevation - Proposed
1 : 50

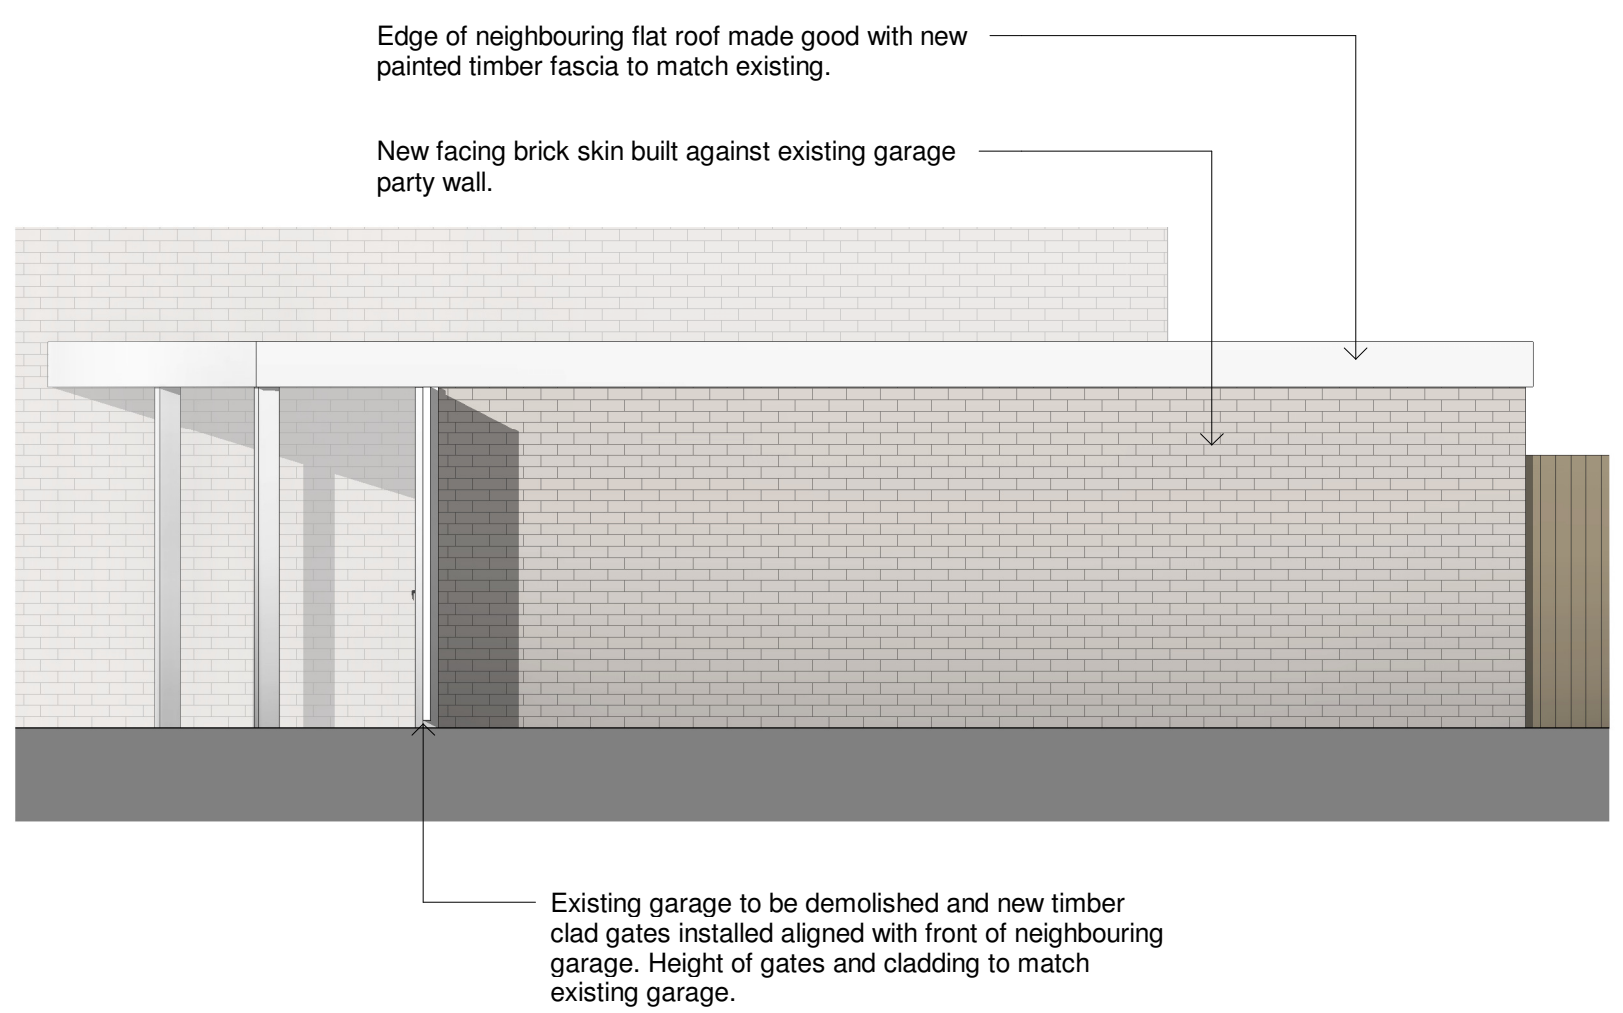

3 Retained Garage / Party Wall Elevation.
1 : 50

EXTERNAL MATERIALS (HOUSE ALTERATIONS):	
External Walls -	Facing brickwork to match existing. Wood effect UPVC horizontal cladding.
Pitched Roof -	Existing roof tiles removed and replaced with Marley Duo edgemere smooth grey.
Windows -	UPVC to match existing.
Roof Lantern -	Aluminium framed lantern rooflight by 'Just Roof lanterns' or similar.
Rain Water Goods -	White UPVC.

0		1 to 50		5m	
2	16.04.25	Porch roof updated			
1	31.08.22	Attached garage omitted in lieu of detached garage.			
Rev	Date	Details	Drawn	Checked	

Project/Client:	Project No:
6 The Beeches	Project Number
	Dwg No:
	A106
	Rev:
	2
Scale:	1 : 50 @A1
Drawn By:	Date:
Proposed House Elevations Sheet 1 of 2	Author
	Checked By: Date:
	Checker