


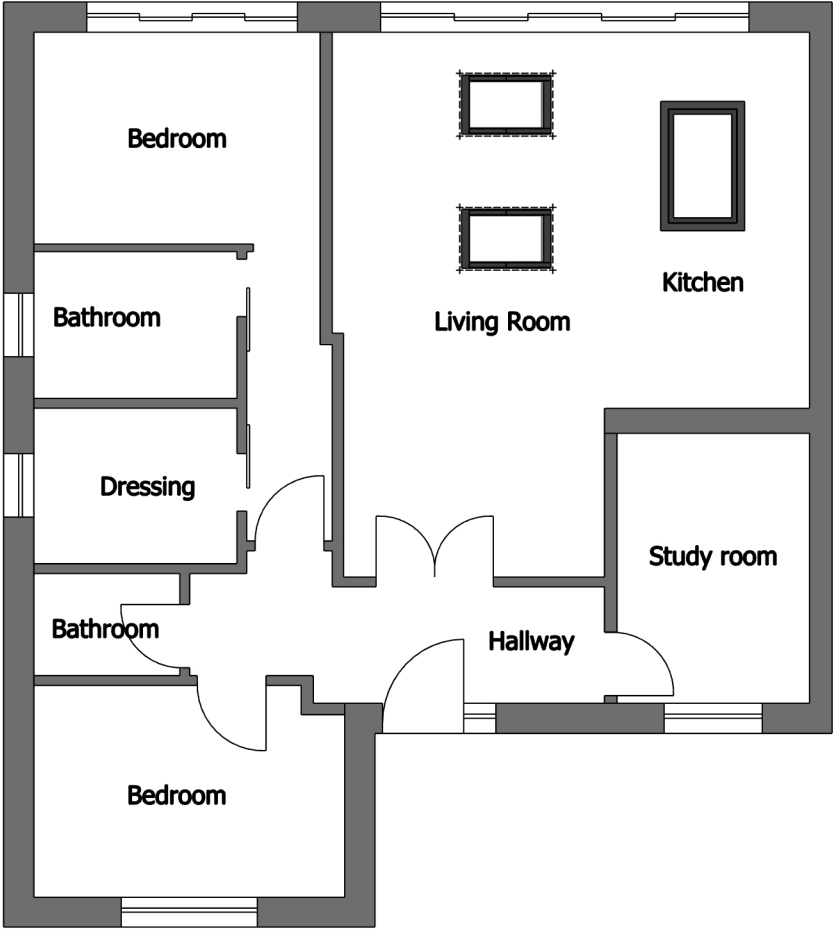

Proposed Floor Plan

A	001
---	-----

scale: 1mm:100mm



ARDELEAN Group Limited
125 Park Avenue, Gravesend, DA11 8DQ

Project/Client: 20 Longmead
Drawing: Proposed Floor Plan
Scale: 1:100

Project No:
Dwg No:
Rev:
Drawn By: **Checked By:**

