





Proposed Front Elevation

A	001	scale: 1mm:100mm
---	-----	------------------

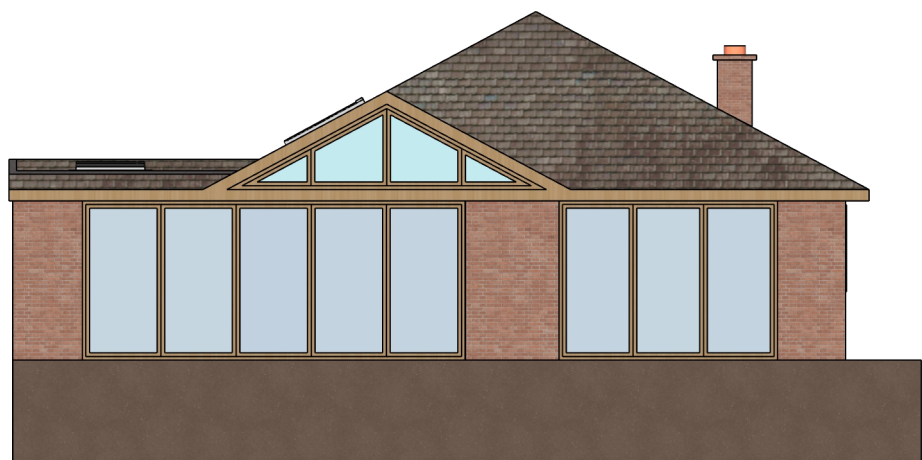


Proposed Rear Elevation

C	001	scale: 1mm:100mm
---	-----	------------------

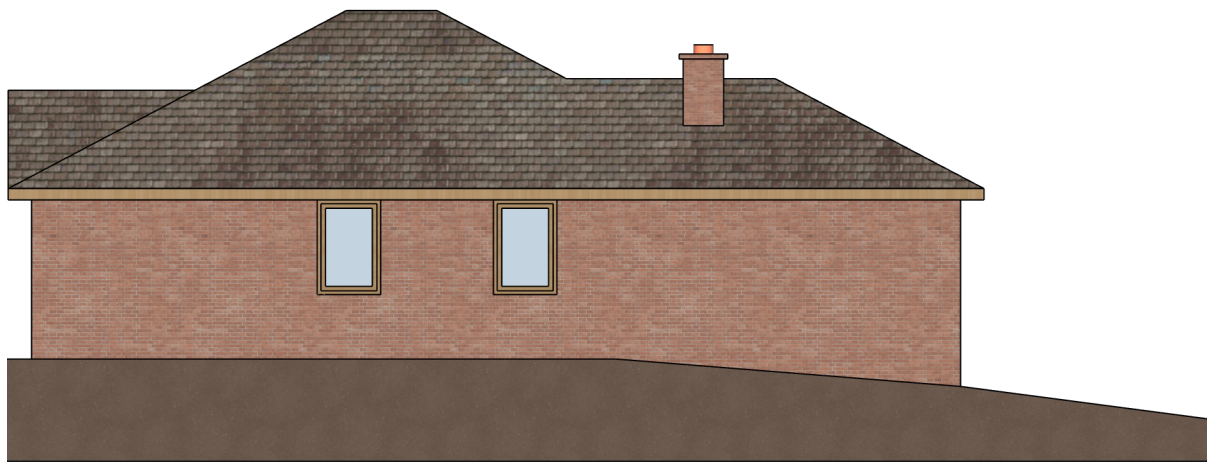

Proposed Side 1 Elevation

B	001	scale: 1mm:100mm
---	-----	------------------

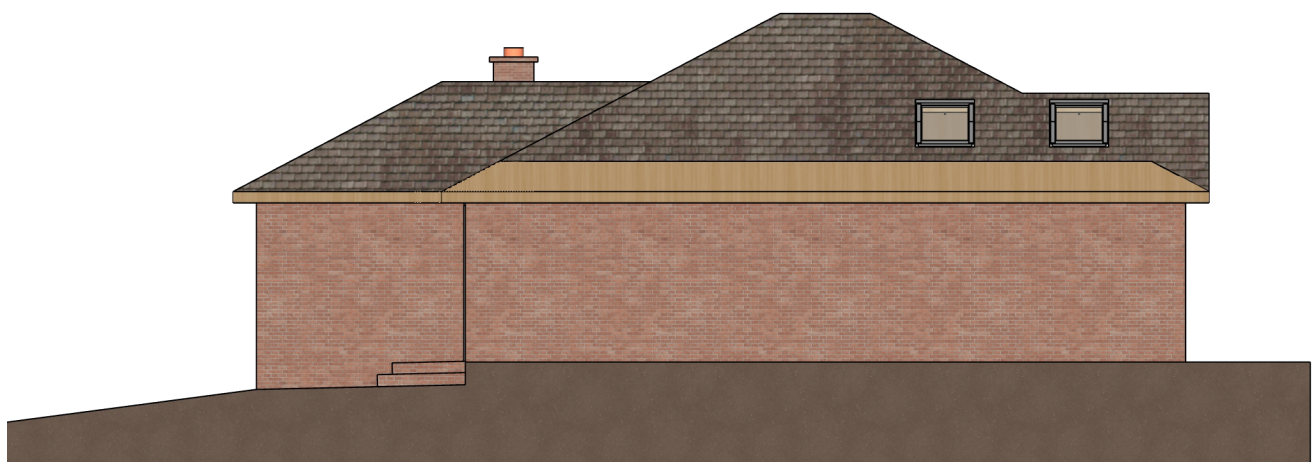

Proposed Side 2 Elevation

D	001	scale: 1mm:100mm
---	-----	------------------



ARDELEAN Group Limited
125 Park Avenue, Gravesend, DA11 8DQ

Project/Client: 20 Longmead
Drawing: Proposed Elevations
Scale: 1:100

Project No:
Dwg No:
Rev:
Drawn By: **Checked By:**

