


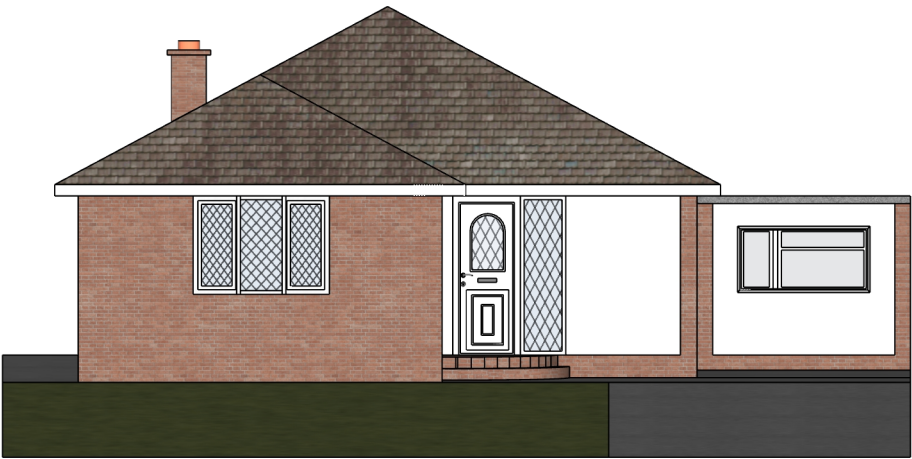

Existing Front Elevation

A	OO1	scale: 1mm:100mm
---	-----	------------------




Existing Rear Elevation

C	OO1	scale: 1mm:100mm
---	-----	------------------



Existing Side 1 Elevation

B	OO1	scale: 1mm:100mm
---	-----	------------------

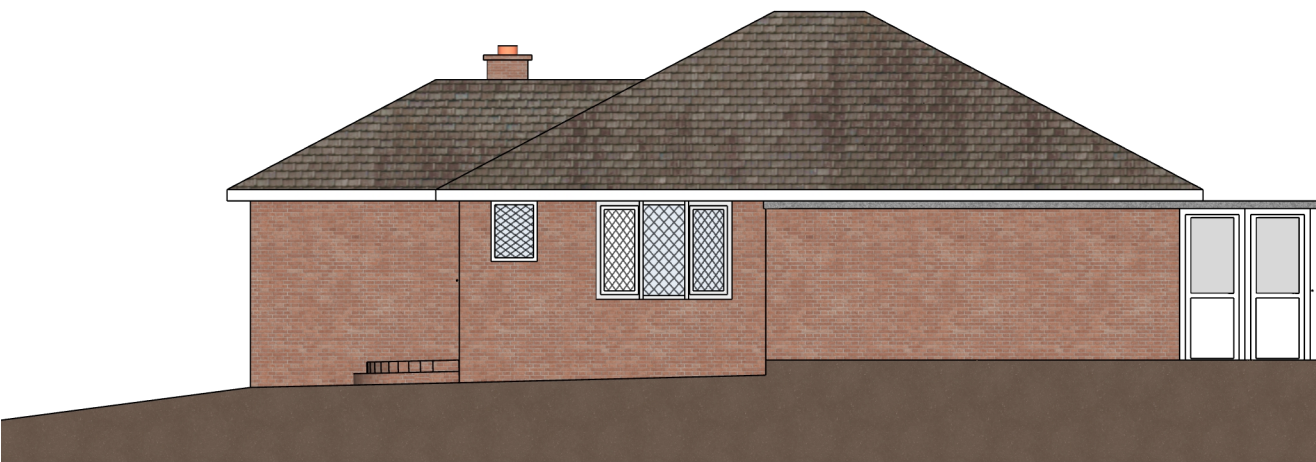

Existing Side 2 Elevation

D	OO1	scale: 1mm:100mm
---	-----	------------------



ARDELEAN Group Limited
125 Park Avenue, Gravesend, DA11 8DQ

Project/Client: 20 Longmead
Drawing: Existing Elevations
Scale: 1:100

Project No:
Dwg No:
Rev:
Drawn By: **Checked By:**

