





Existing front (northwest) elevation

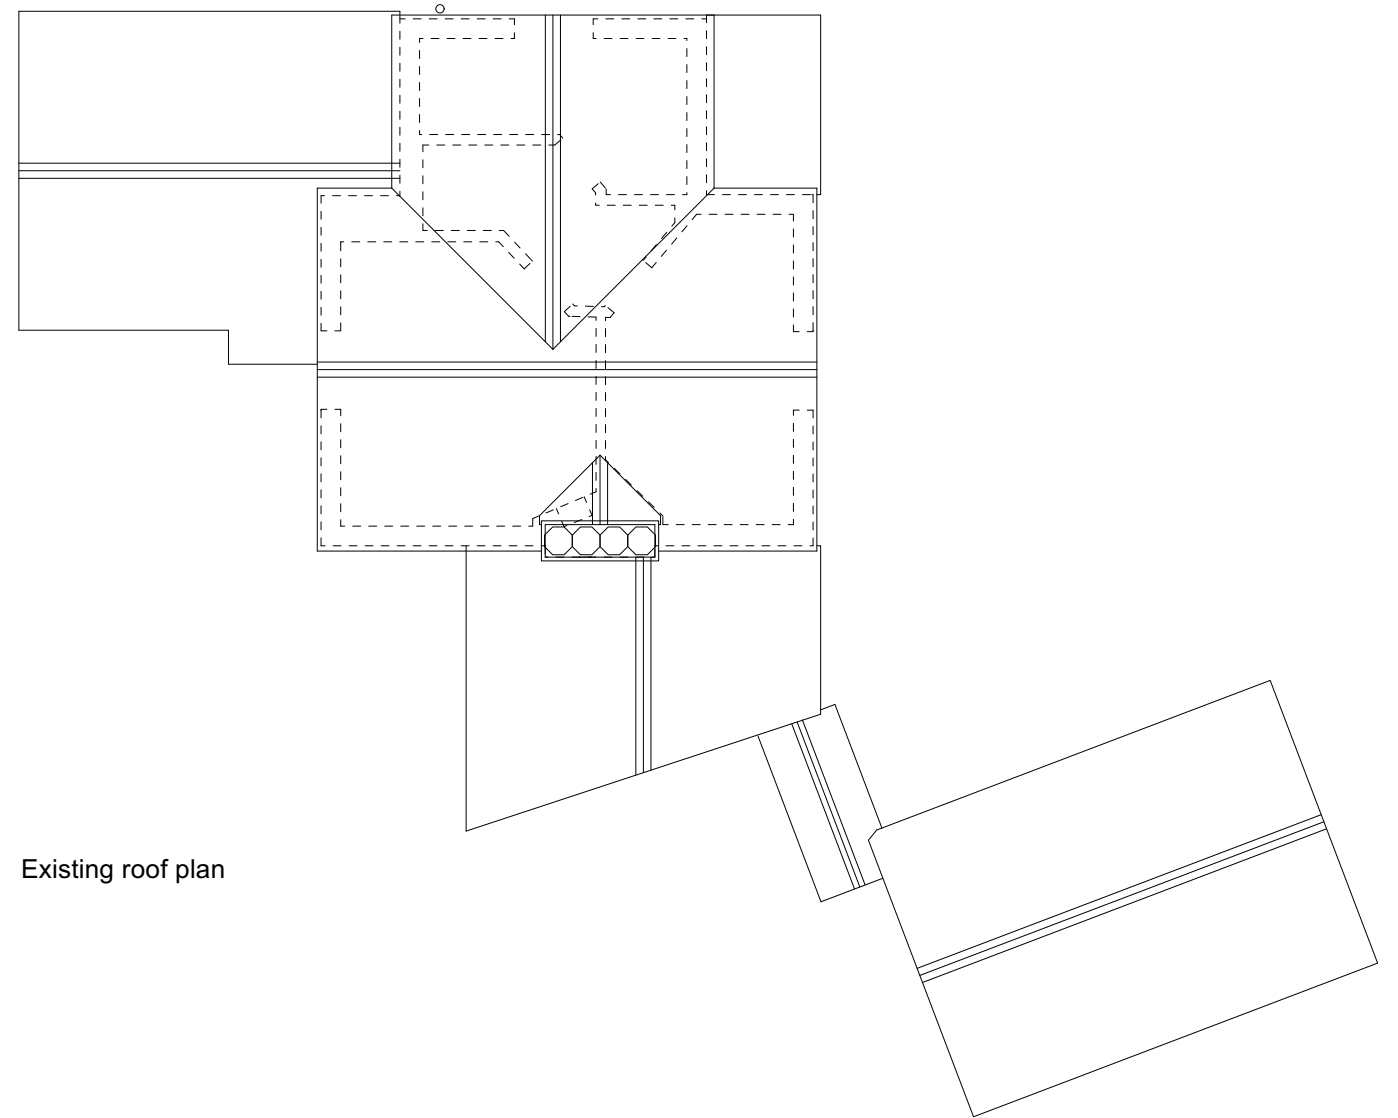

Existing roof plan



Existing side (northeast) elevation

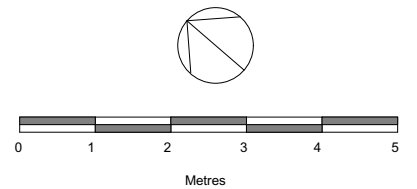

Revision	Date	Notes	Client:		Drawing No: EVN148_02	Purpose of Issue: Survey
			Project: Proposed Extension & Internal Alterations The Lodge, Preston Road, Gosmore		Drawing Title: Existing Details	Alison Akester Architects 1 RIDGEWAY, LITTLE HADHAM, WARE, SG11 2BT Tel: 07914 676114 E: alison@aakarchitects.co.uk 
			Scale: 1:100 @ A3	Date: 24/06/2024	Rev: -	

