

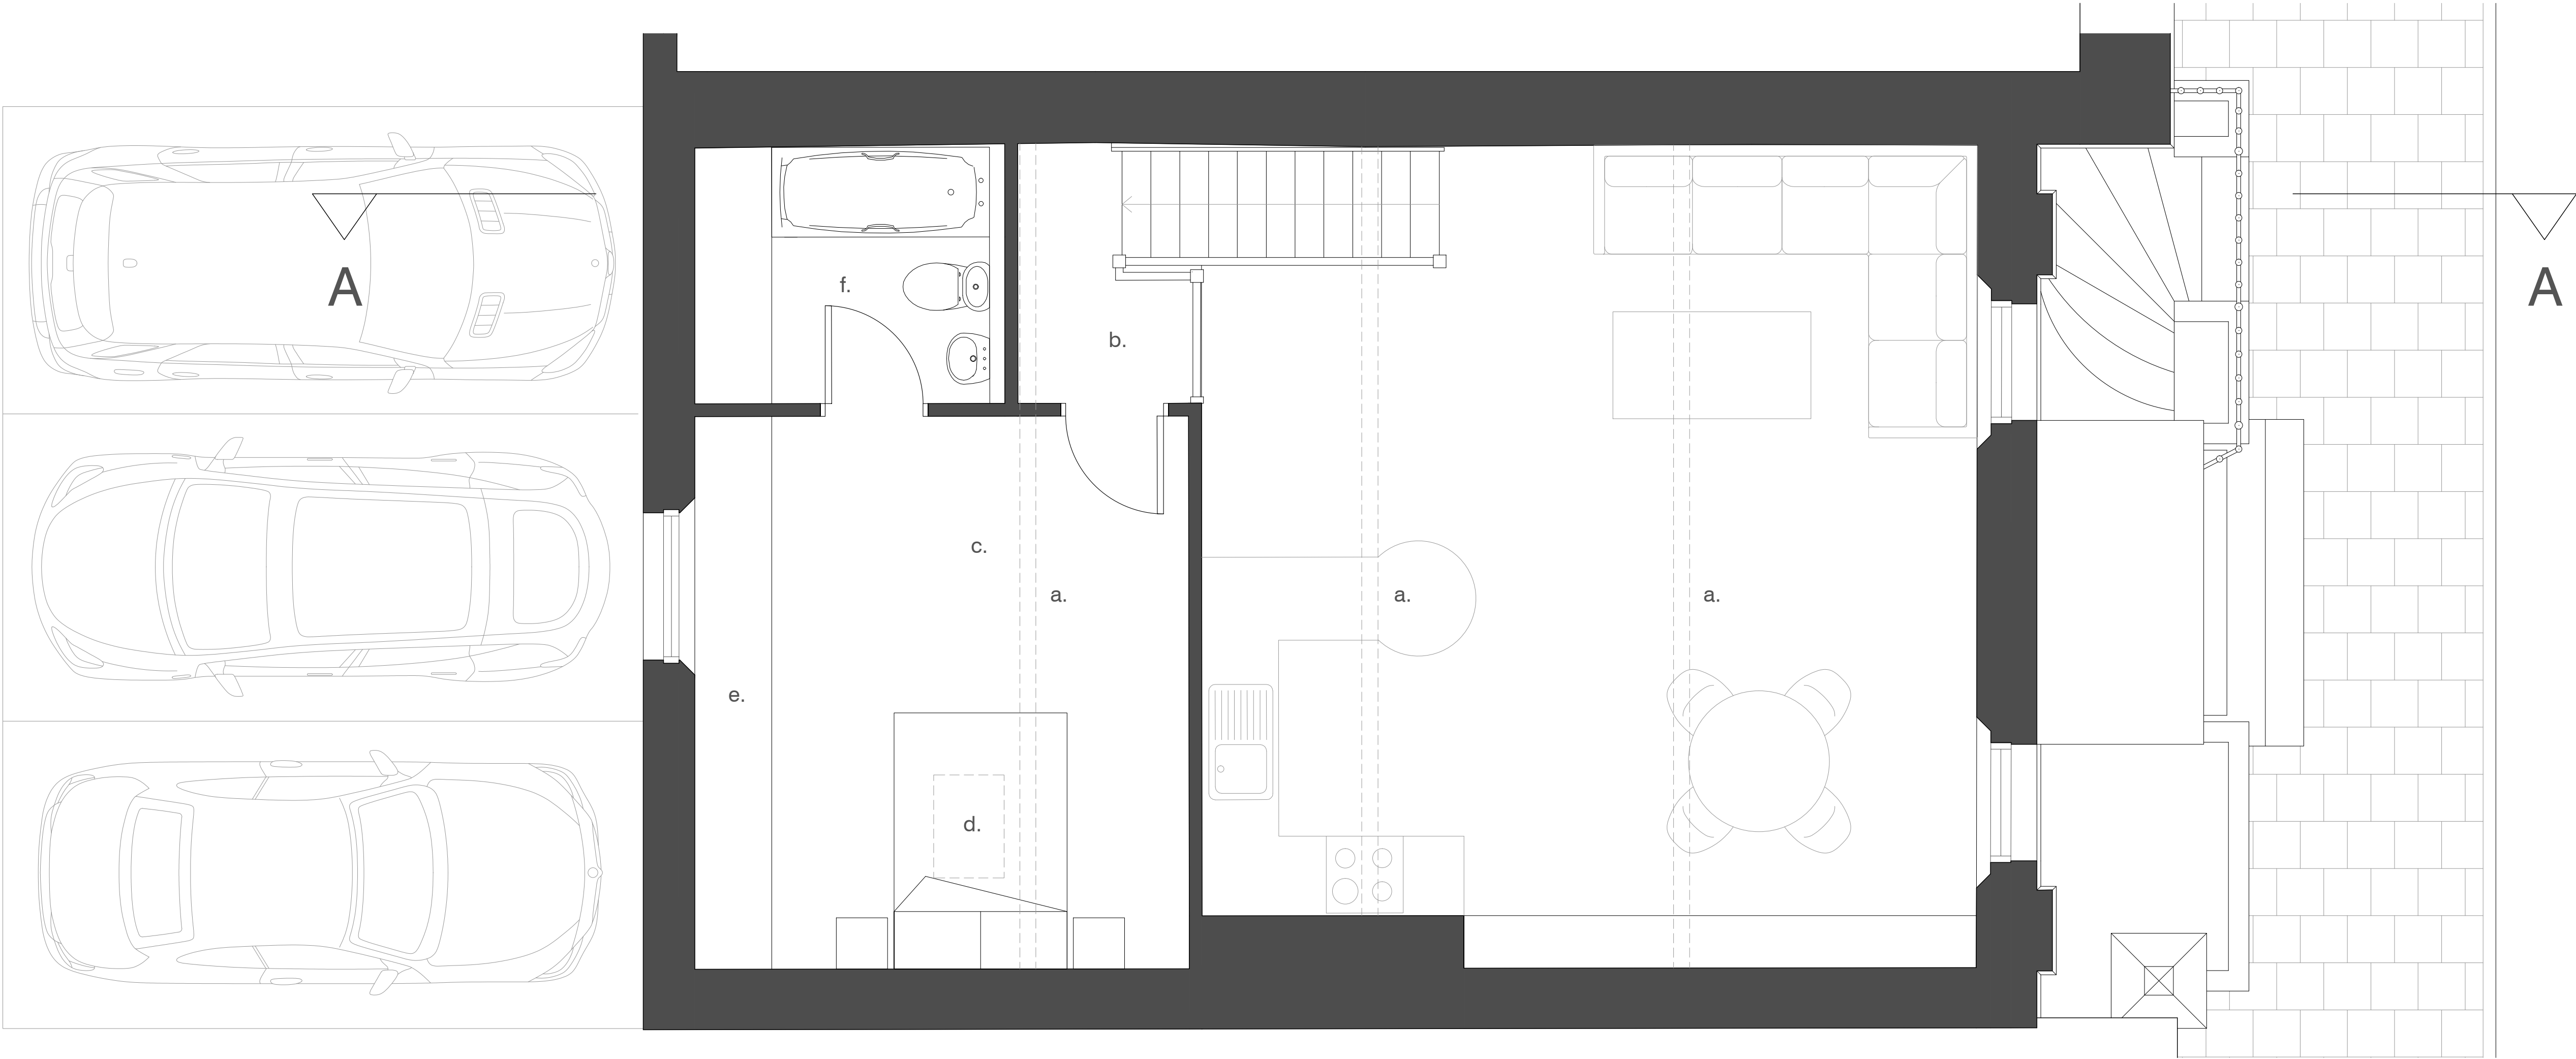


Existing First Floor Plan

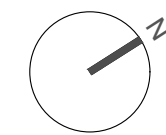

- a. Line of truss over
- b. Landing
- c. Bedroom
- d. Rooflight over
- e. Shelf
- f. Ensuite bathroom

 

Suite 4a, 30 Bancroft
Hitchin, SG5 1LE
01462 236966
michael@michaelcollinsarchitects.com
www.michaelcollinsarchitects.com

Note:
- This drawing is copyright.
- These layouts are preliminary until further surveys are undertaken.
- Scale and boundaries are indicative.
- Ownership boundary indicative based on OS data.
- Red dotted line is shown as site boundary.

Michael Collins Architect LLP

The Library
Job No. 208
Existing First Floor Plan
Stage: Stage 2
Status:

004

REVISION: Scale 1:30 @:A1