

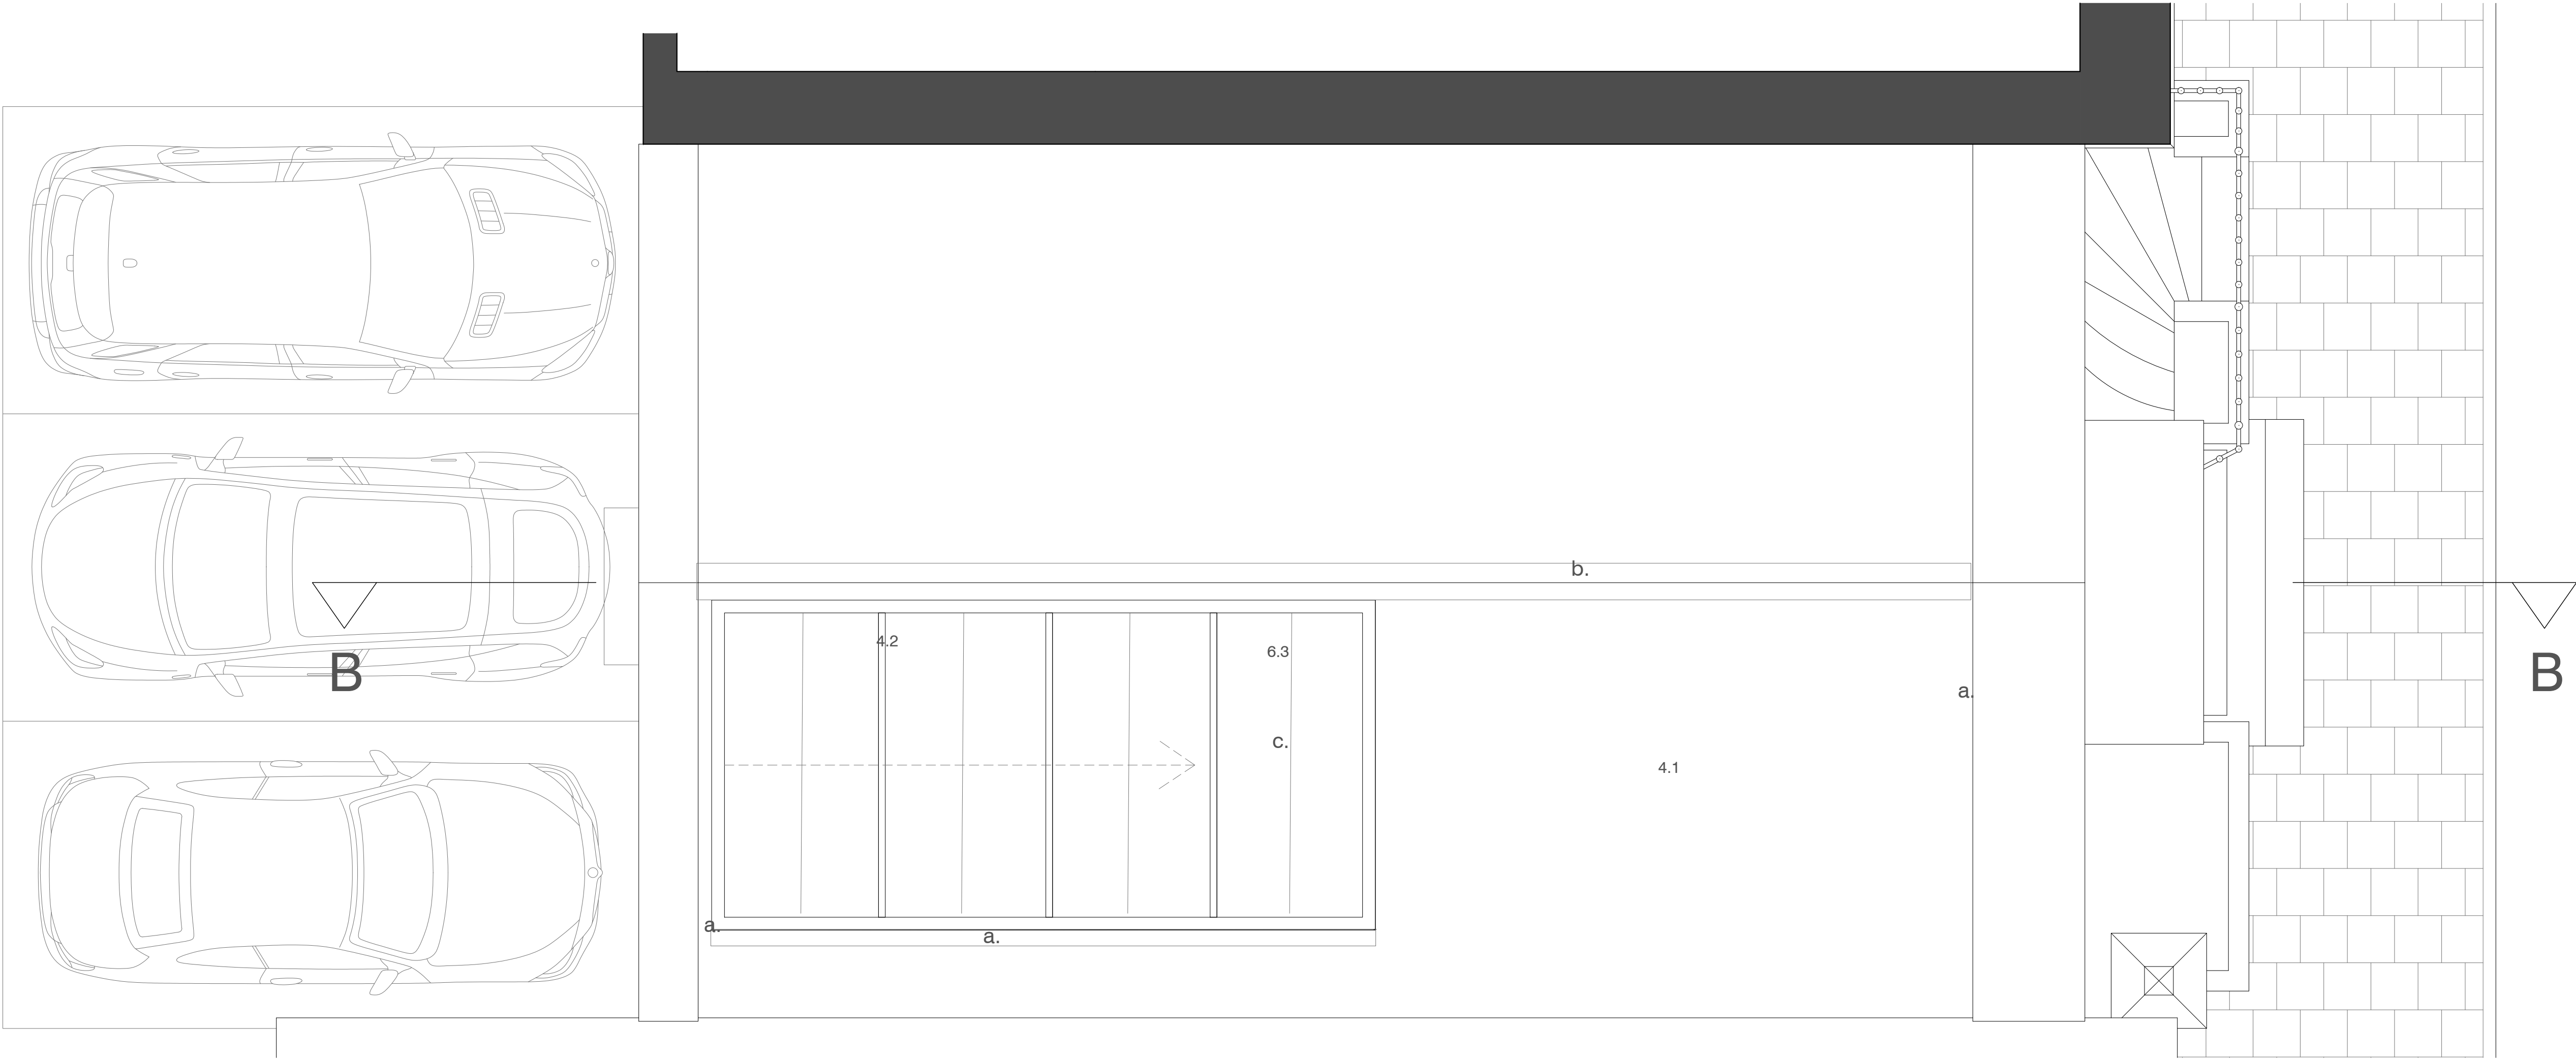


Proposed Roof Terrace Plan

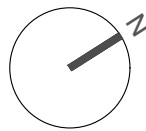

- a. new leadwork flashings
- b. New leadwork ridge
- c. New openable patent Glazing, aluminium framing

 

Suite 4a, 30 Bancroft
Hitchin, SG5 1LE
01462 236966
michael@michaelcollinsarchitects.com
www.michaelcollinsarchitects.com

Note:
- This drawing is copyright.
- These layouts are preliminary until further surveys are undertaken.
- Scale and boundaries are indicative.
- Ownership boundary indicative based on OS data.
- Red dotted line is shown as site boundary.

Michael Collins Architect LLP

The Library
Job No. 208 Proposed Roof Plan
Stage: Stage 2
Status:

024

REVISION: Scale 1:30 @:A1