




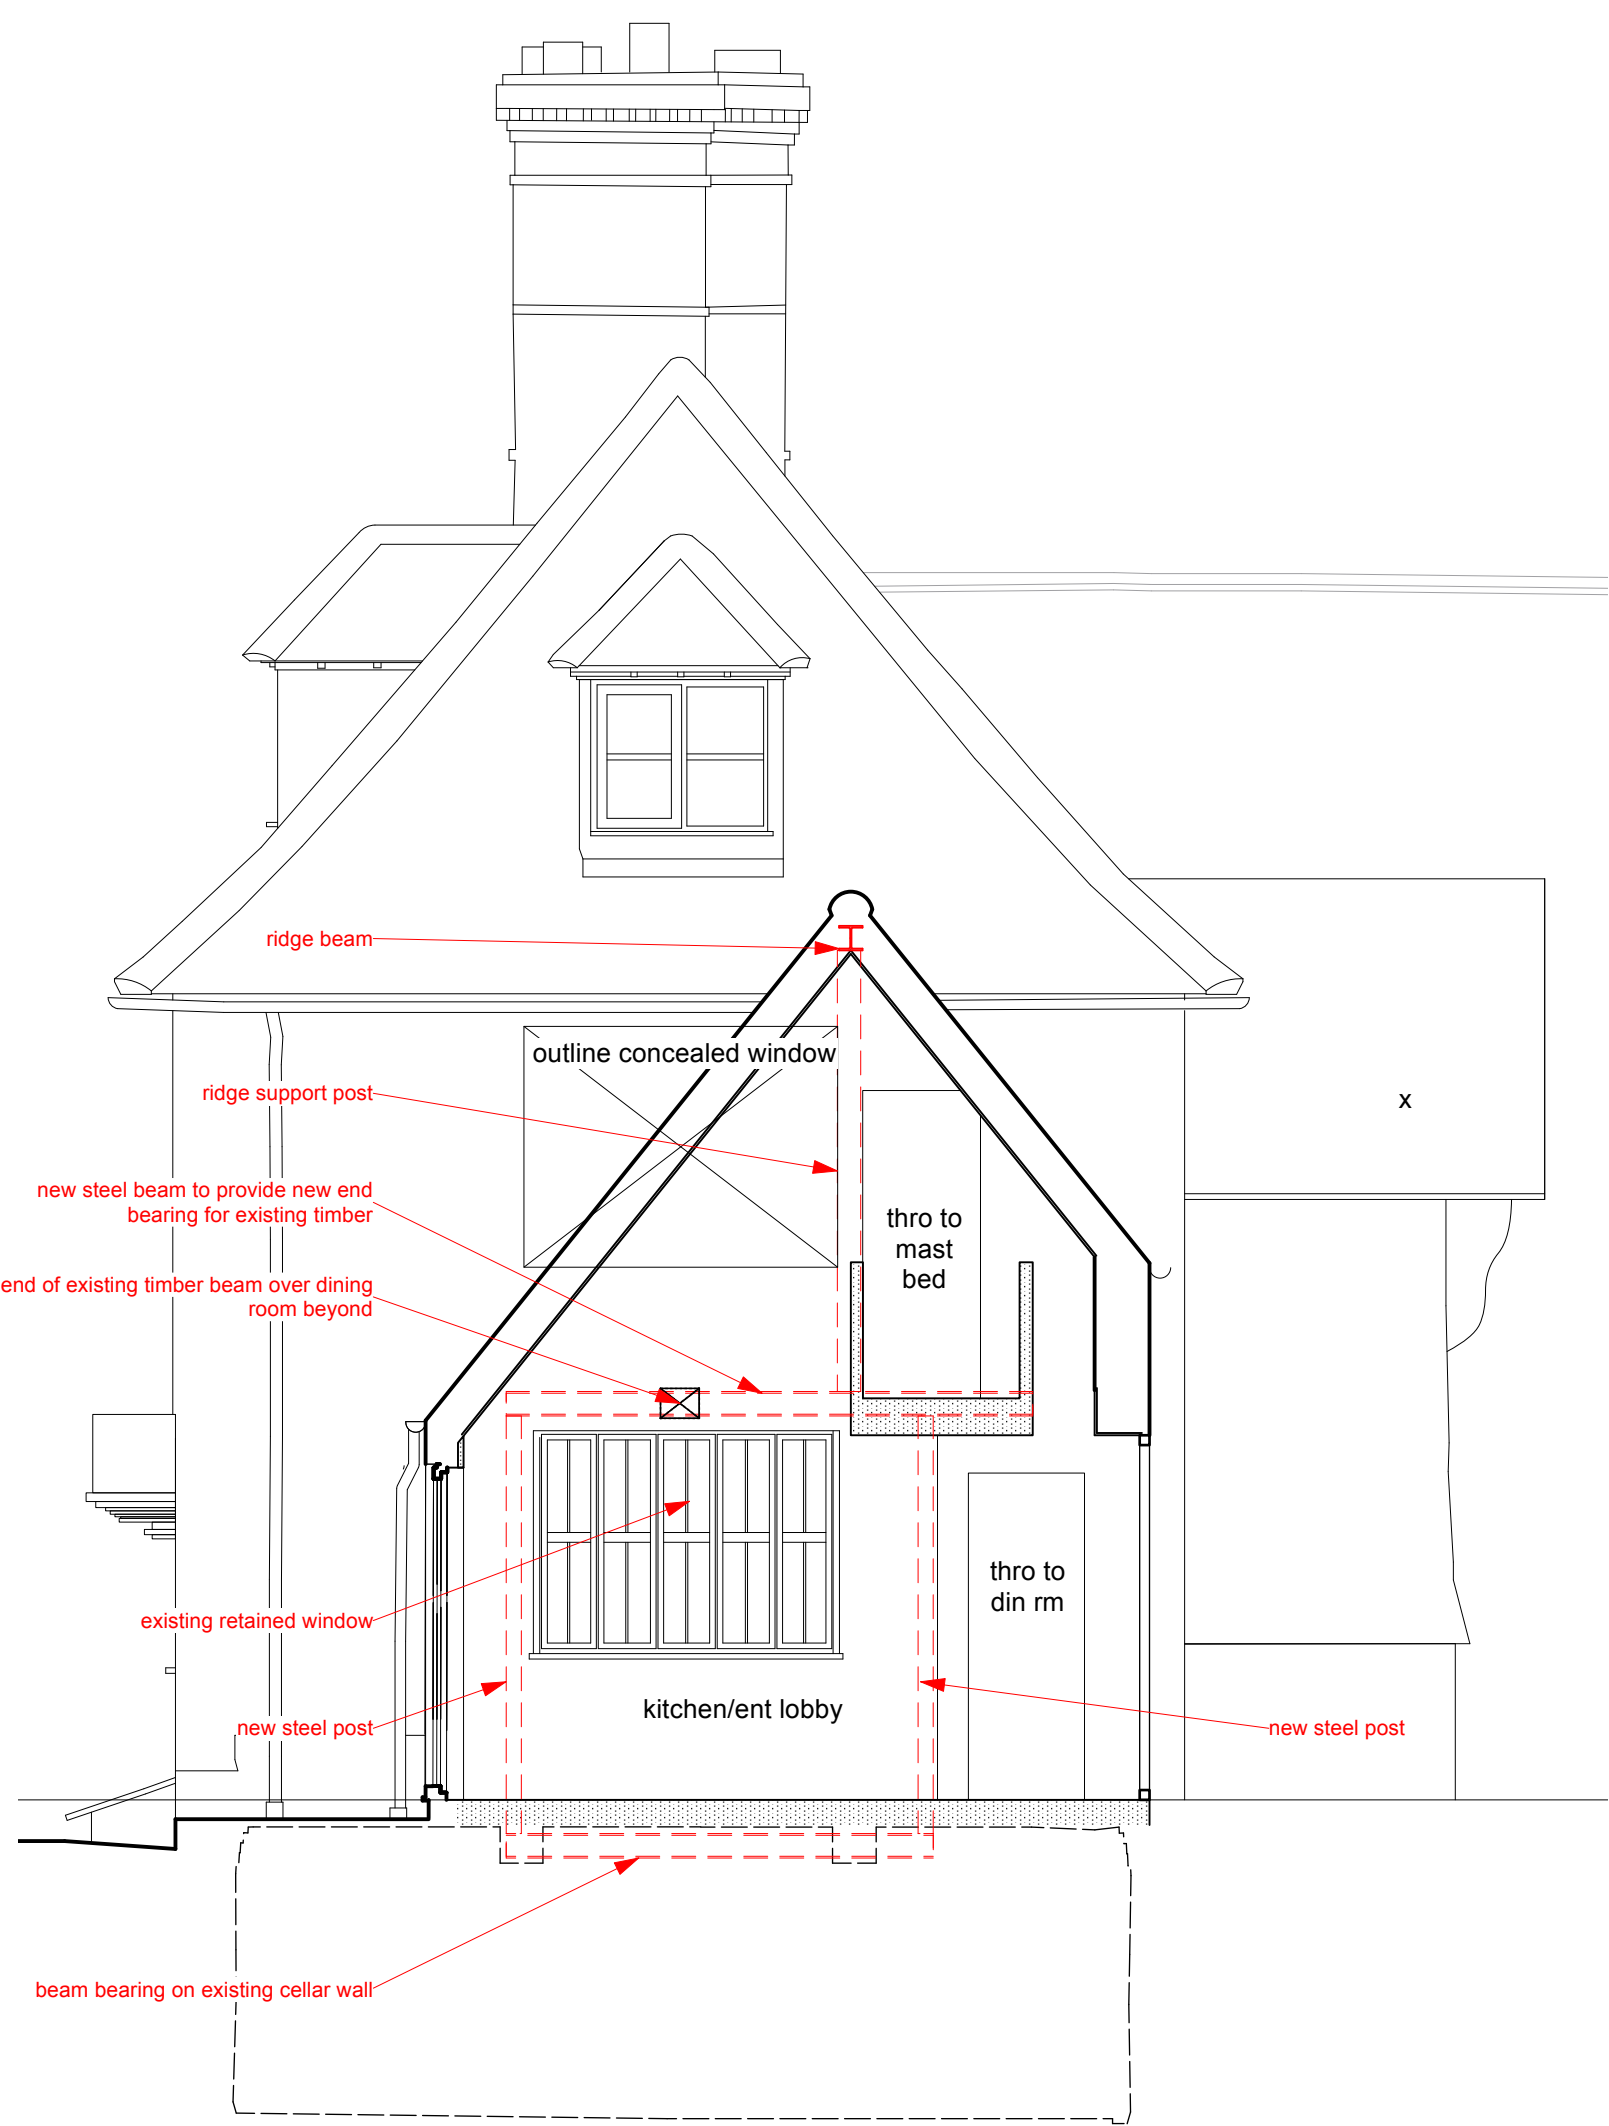


1 section ZZ as proposed
Scale: 1:50

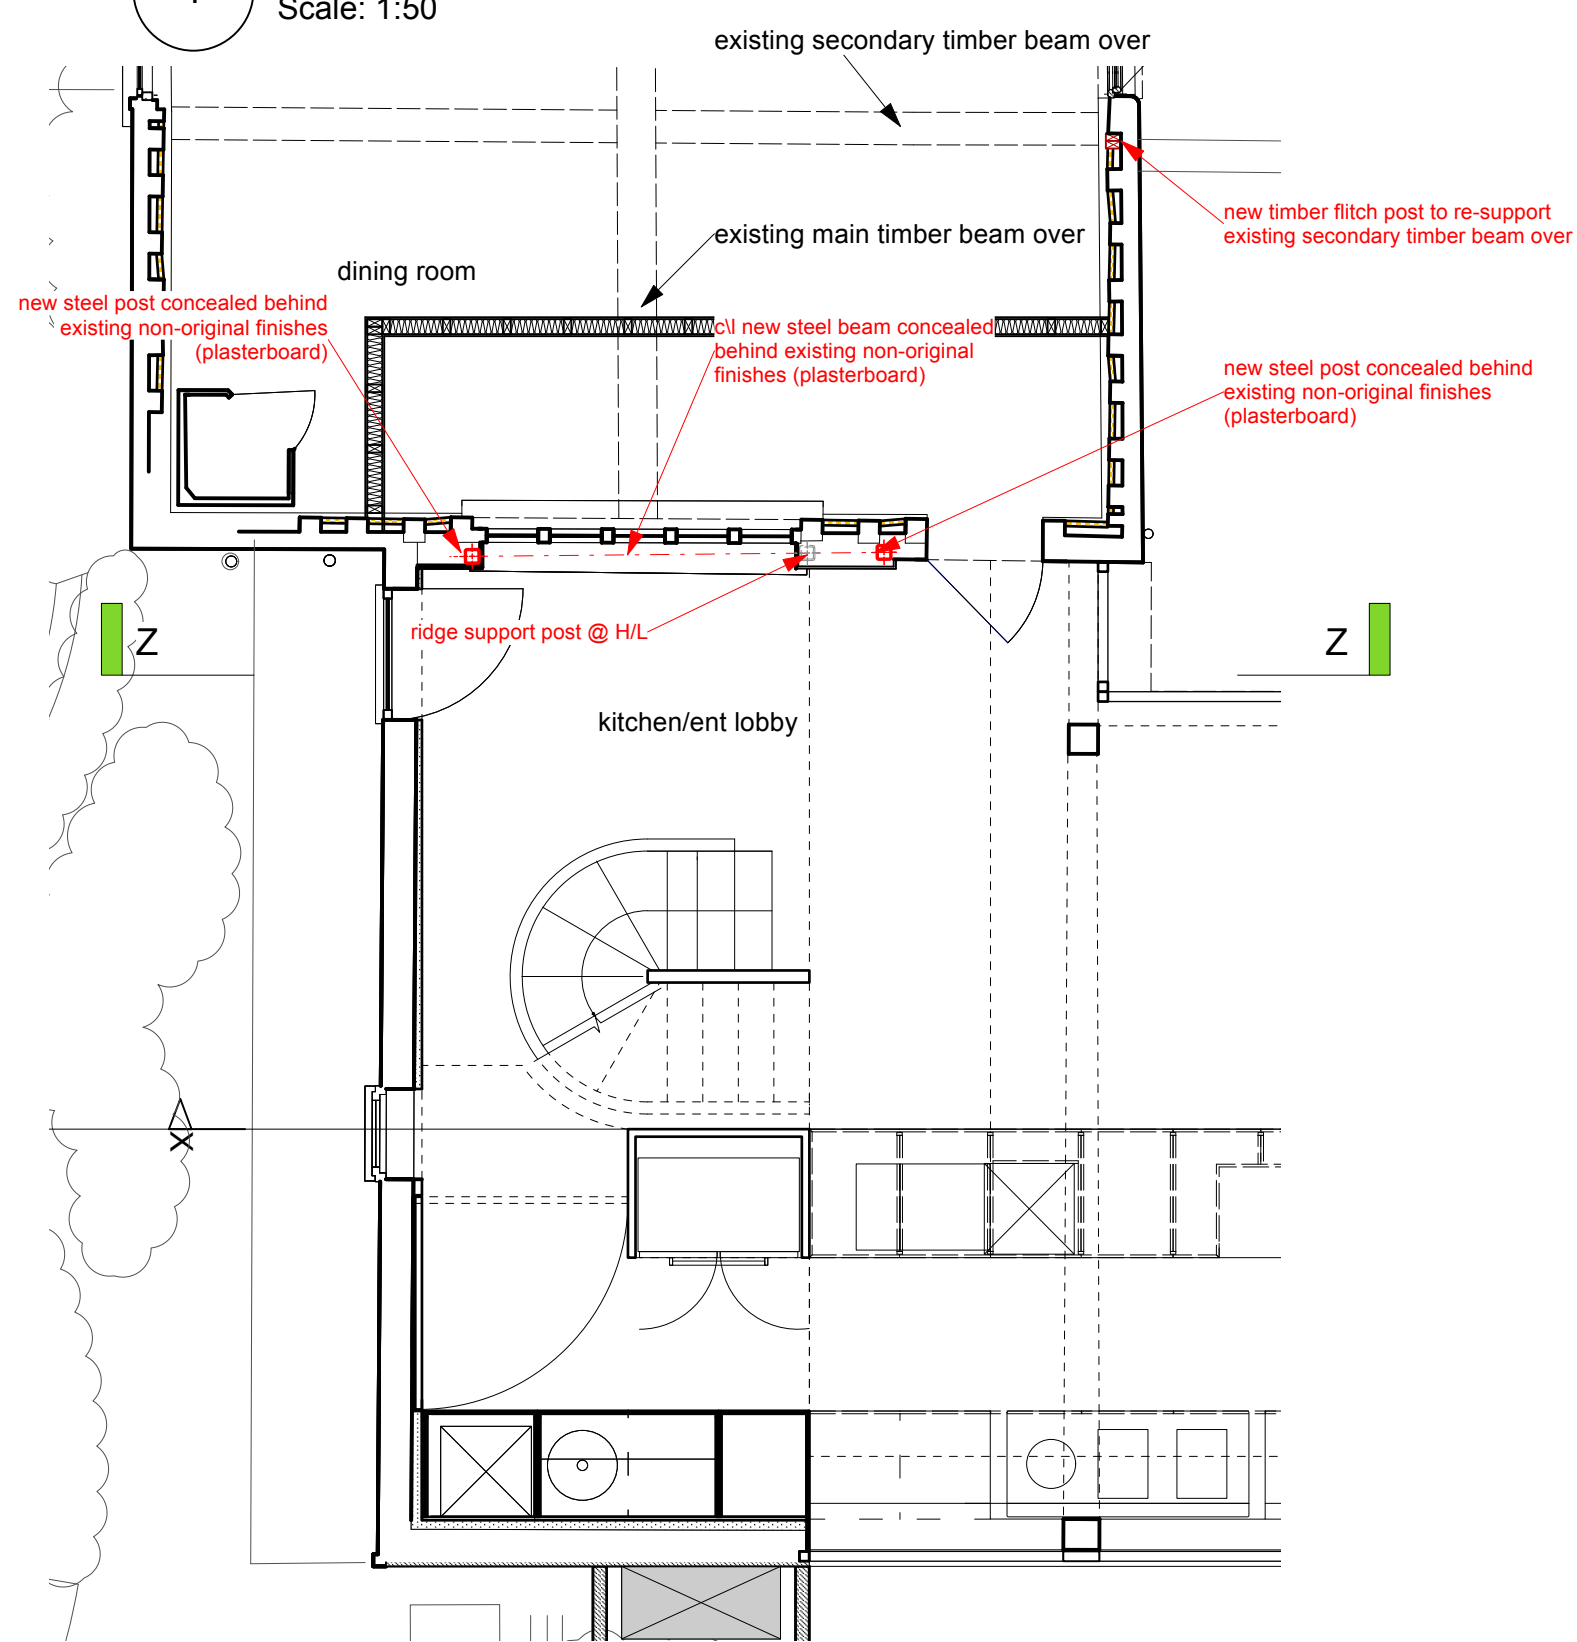


2 ground floor plan as proposed
Scale: 1:50

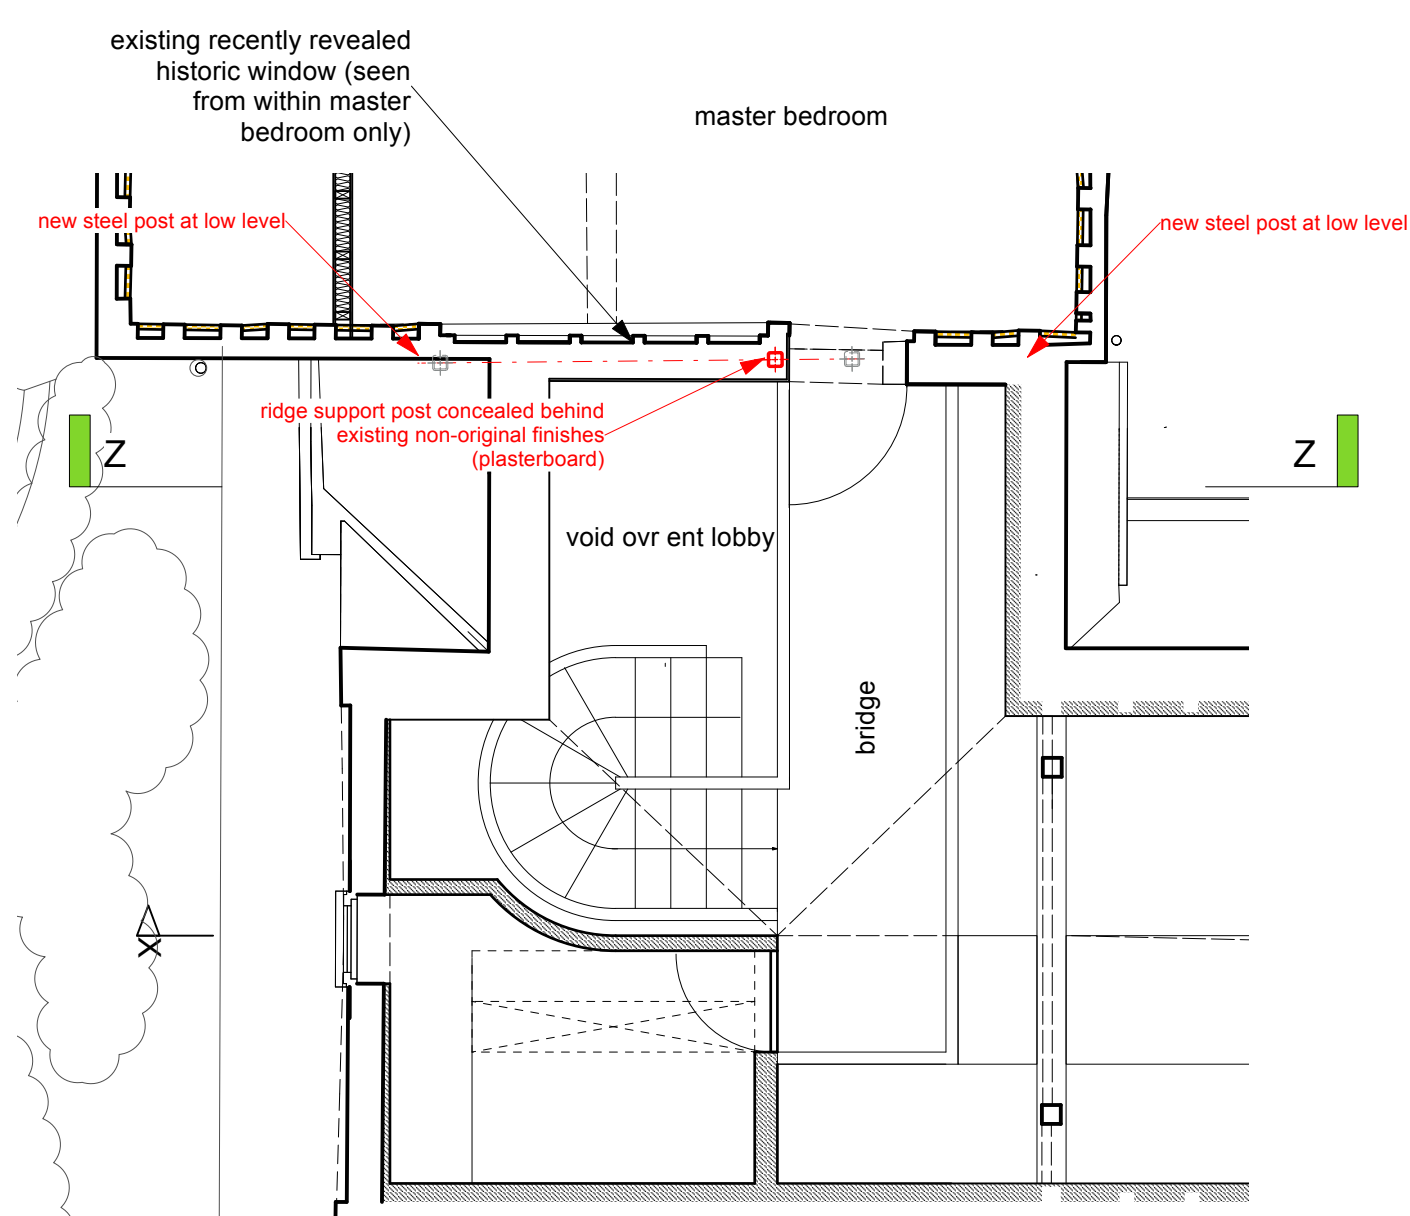

3 1st floor plan as proposed
Scale: 1:50

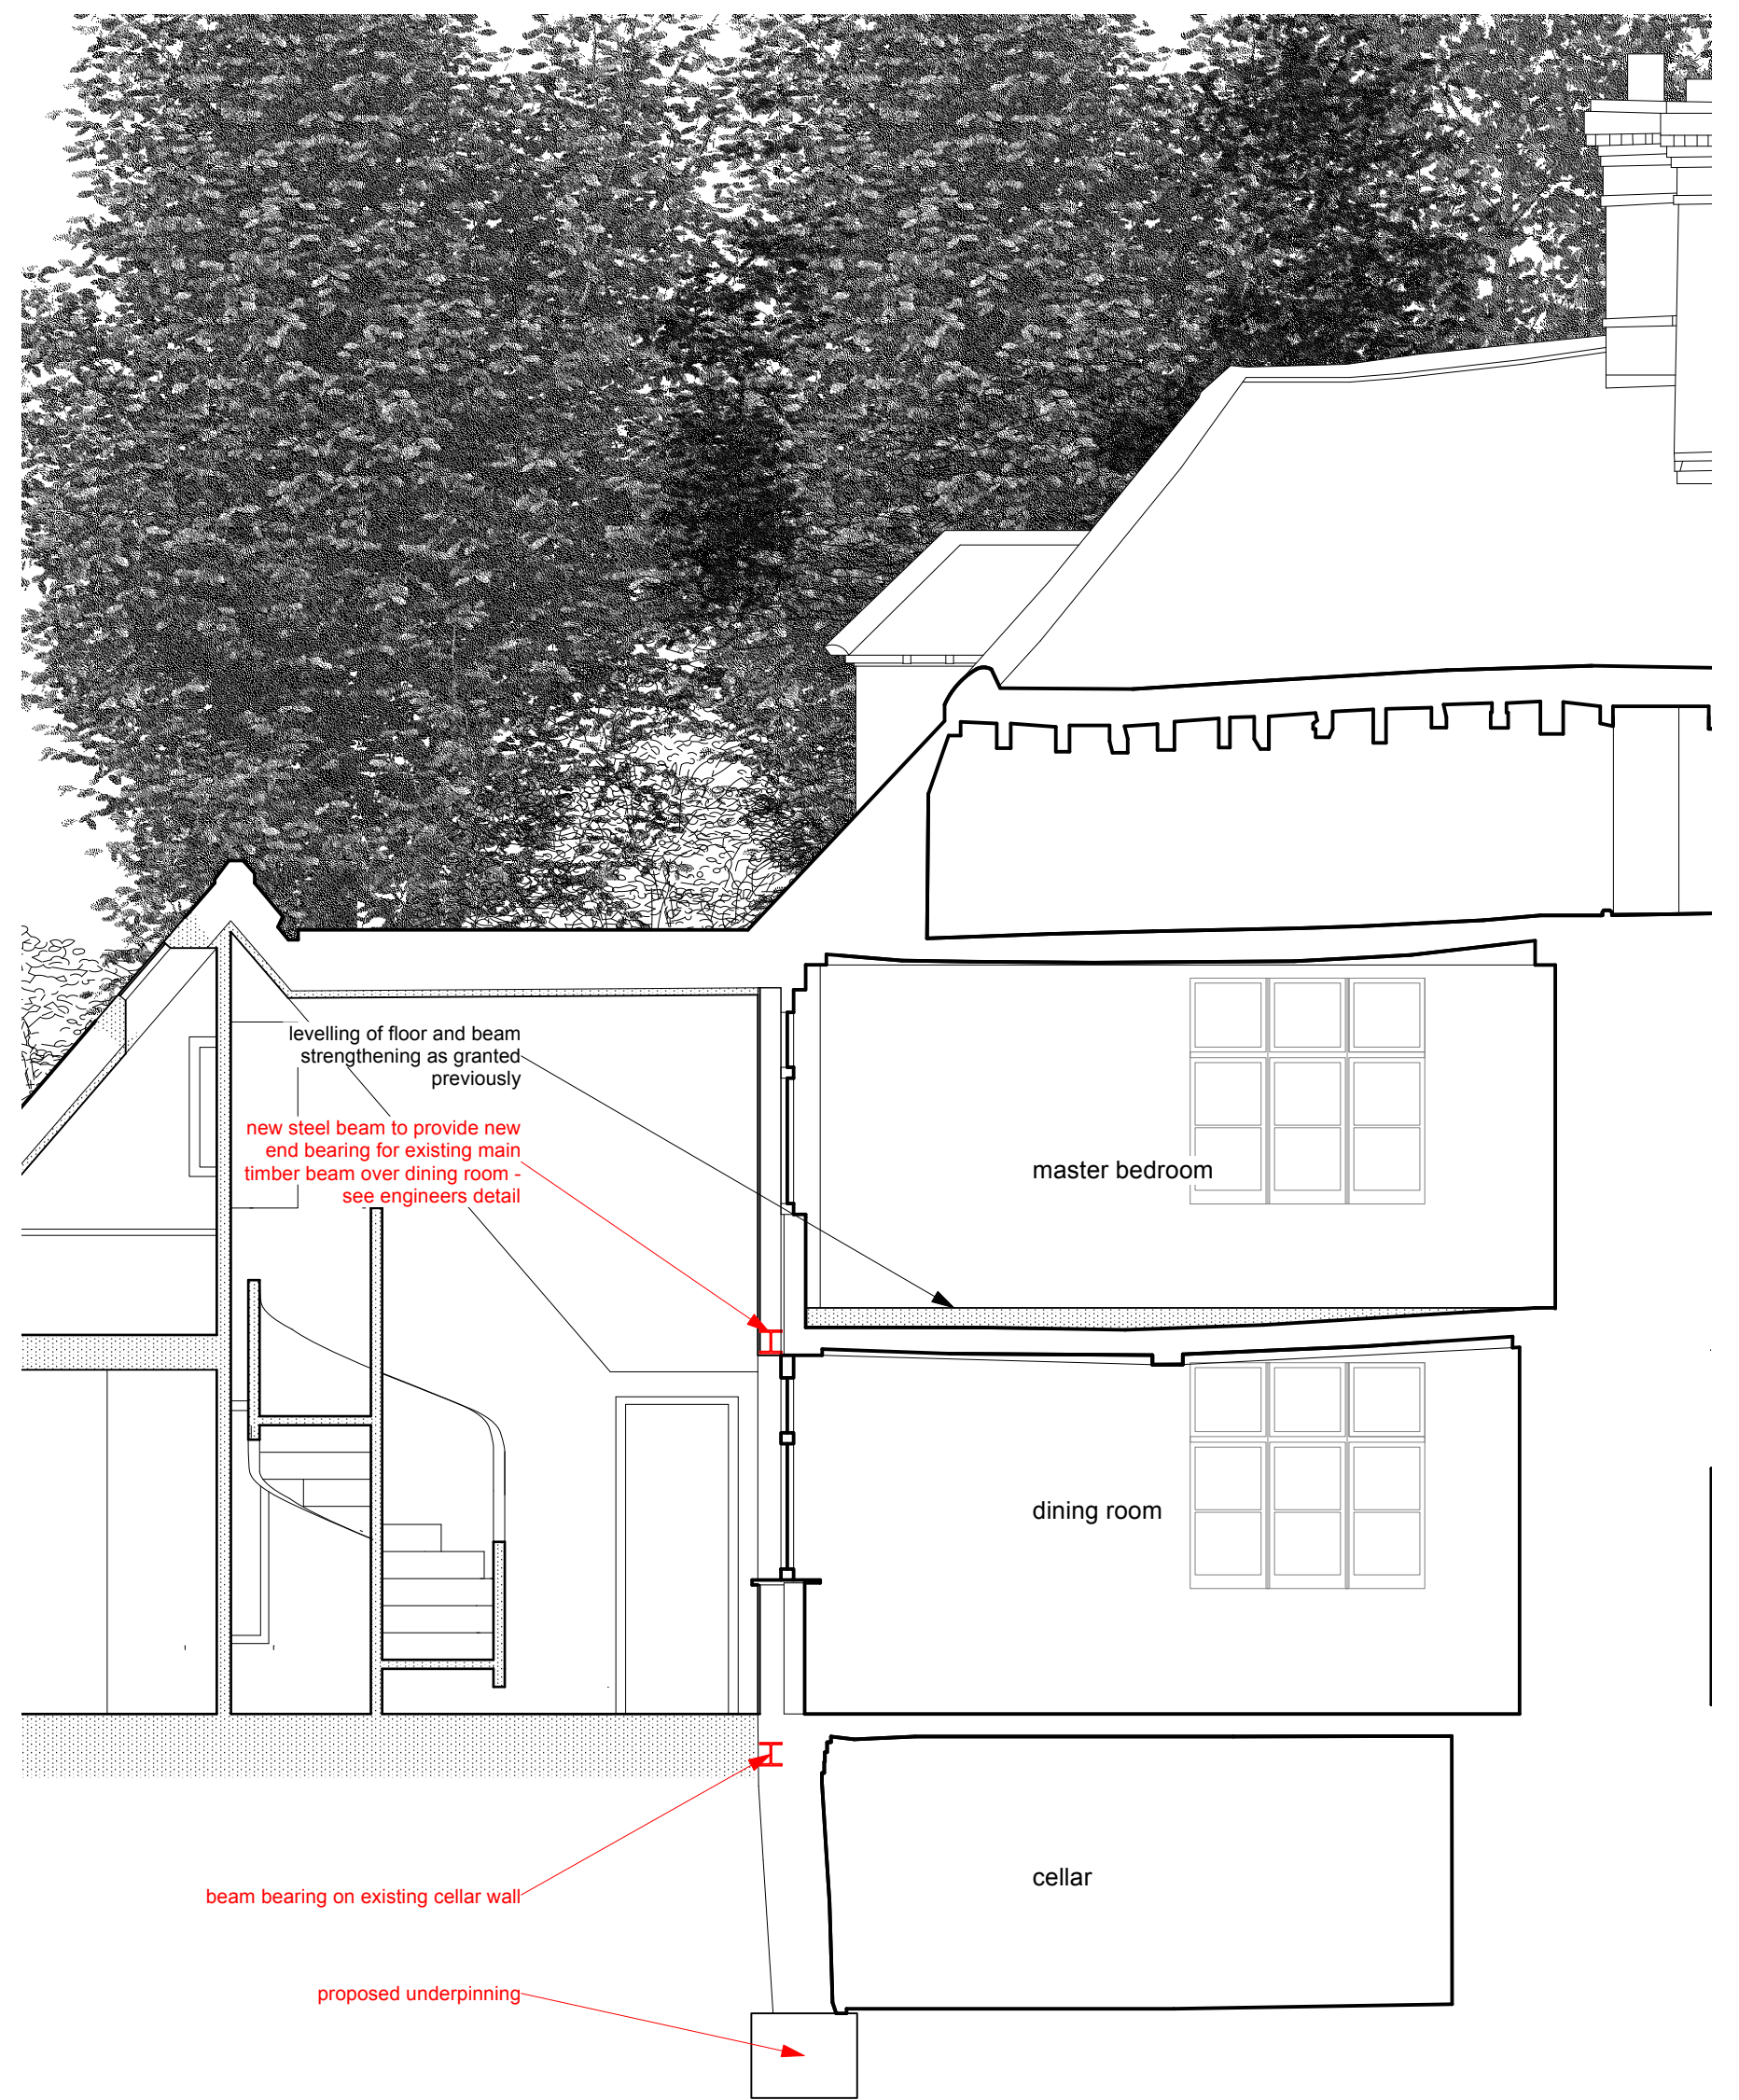

4 section CC as proposed
Scale: 1:50

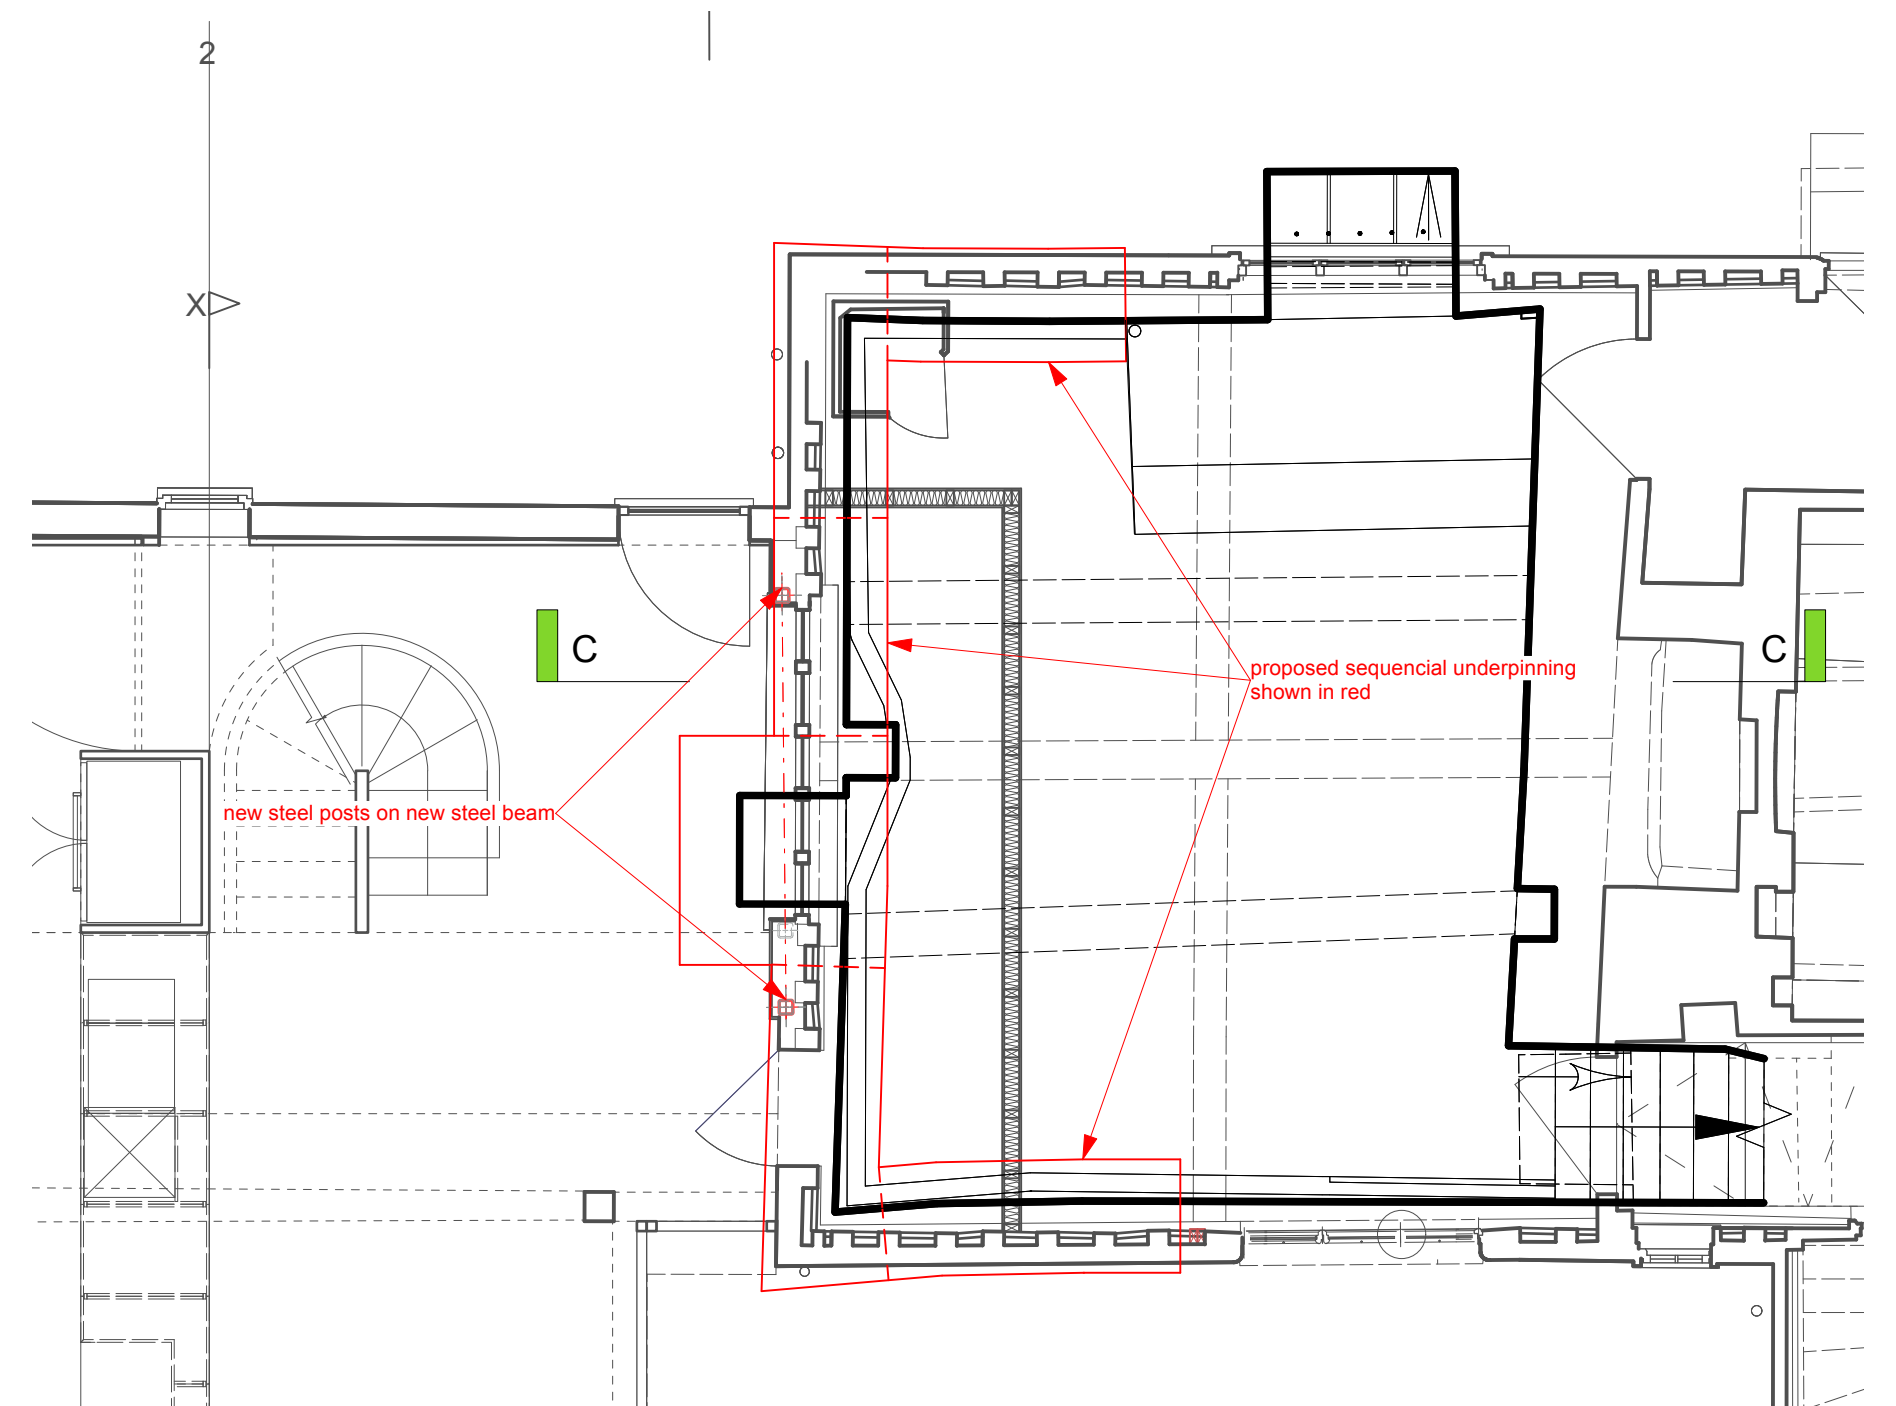

5 basement plan as proposed with ground floor shown in grey
Scale: 1:50

Tillman Architects ©
E: keith.tillman@me.com
84 Speedwell St London SE8 4AT

Title
West end wall remedial works as proposed

Project
Refurbishment and Alterations to
Old Manor Shaffenhoe End
for
Philip and Celia Noblet

580
02 P15

scale 1:50
@ A1

oct
24

