


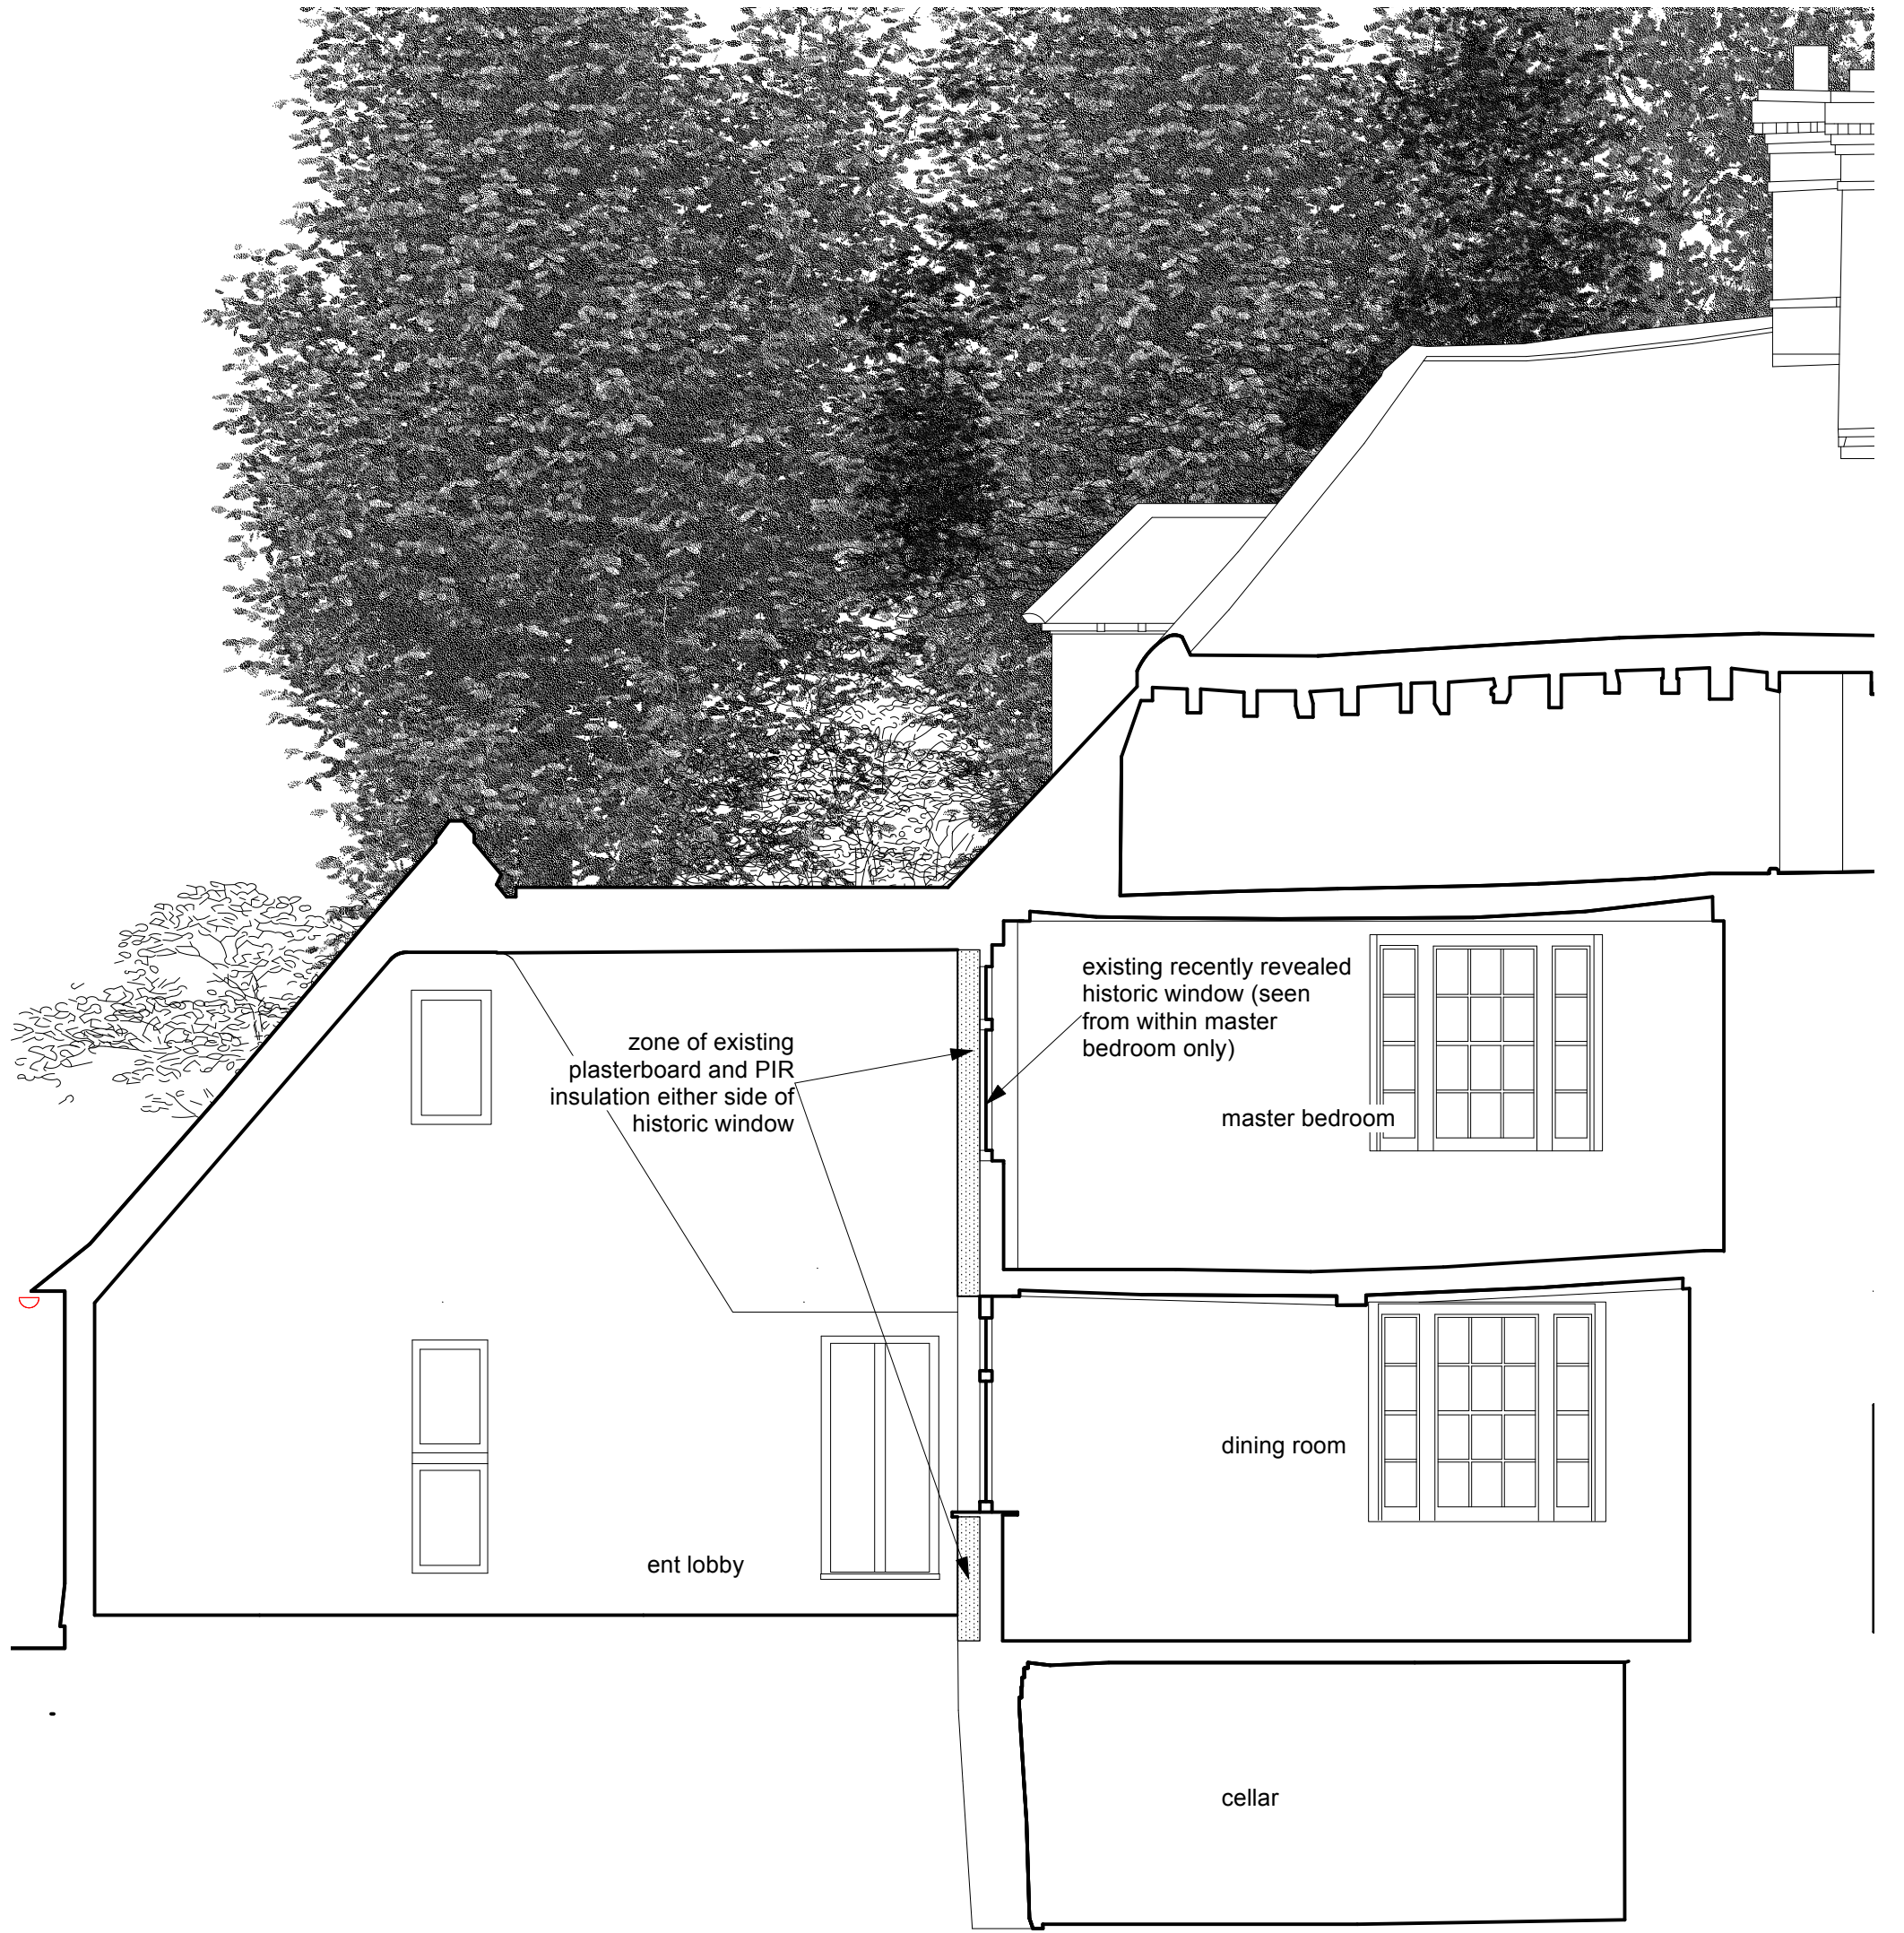


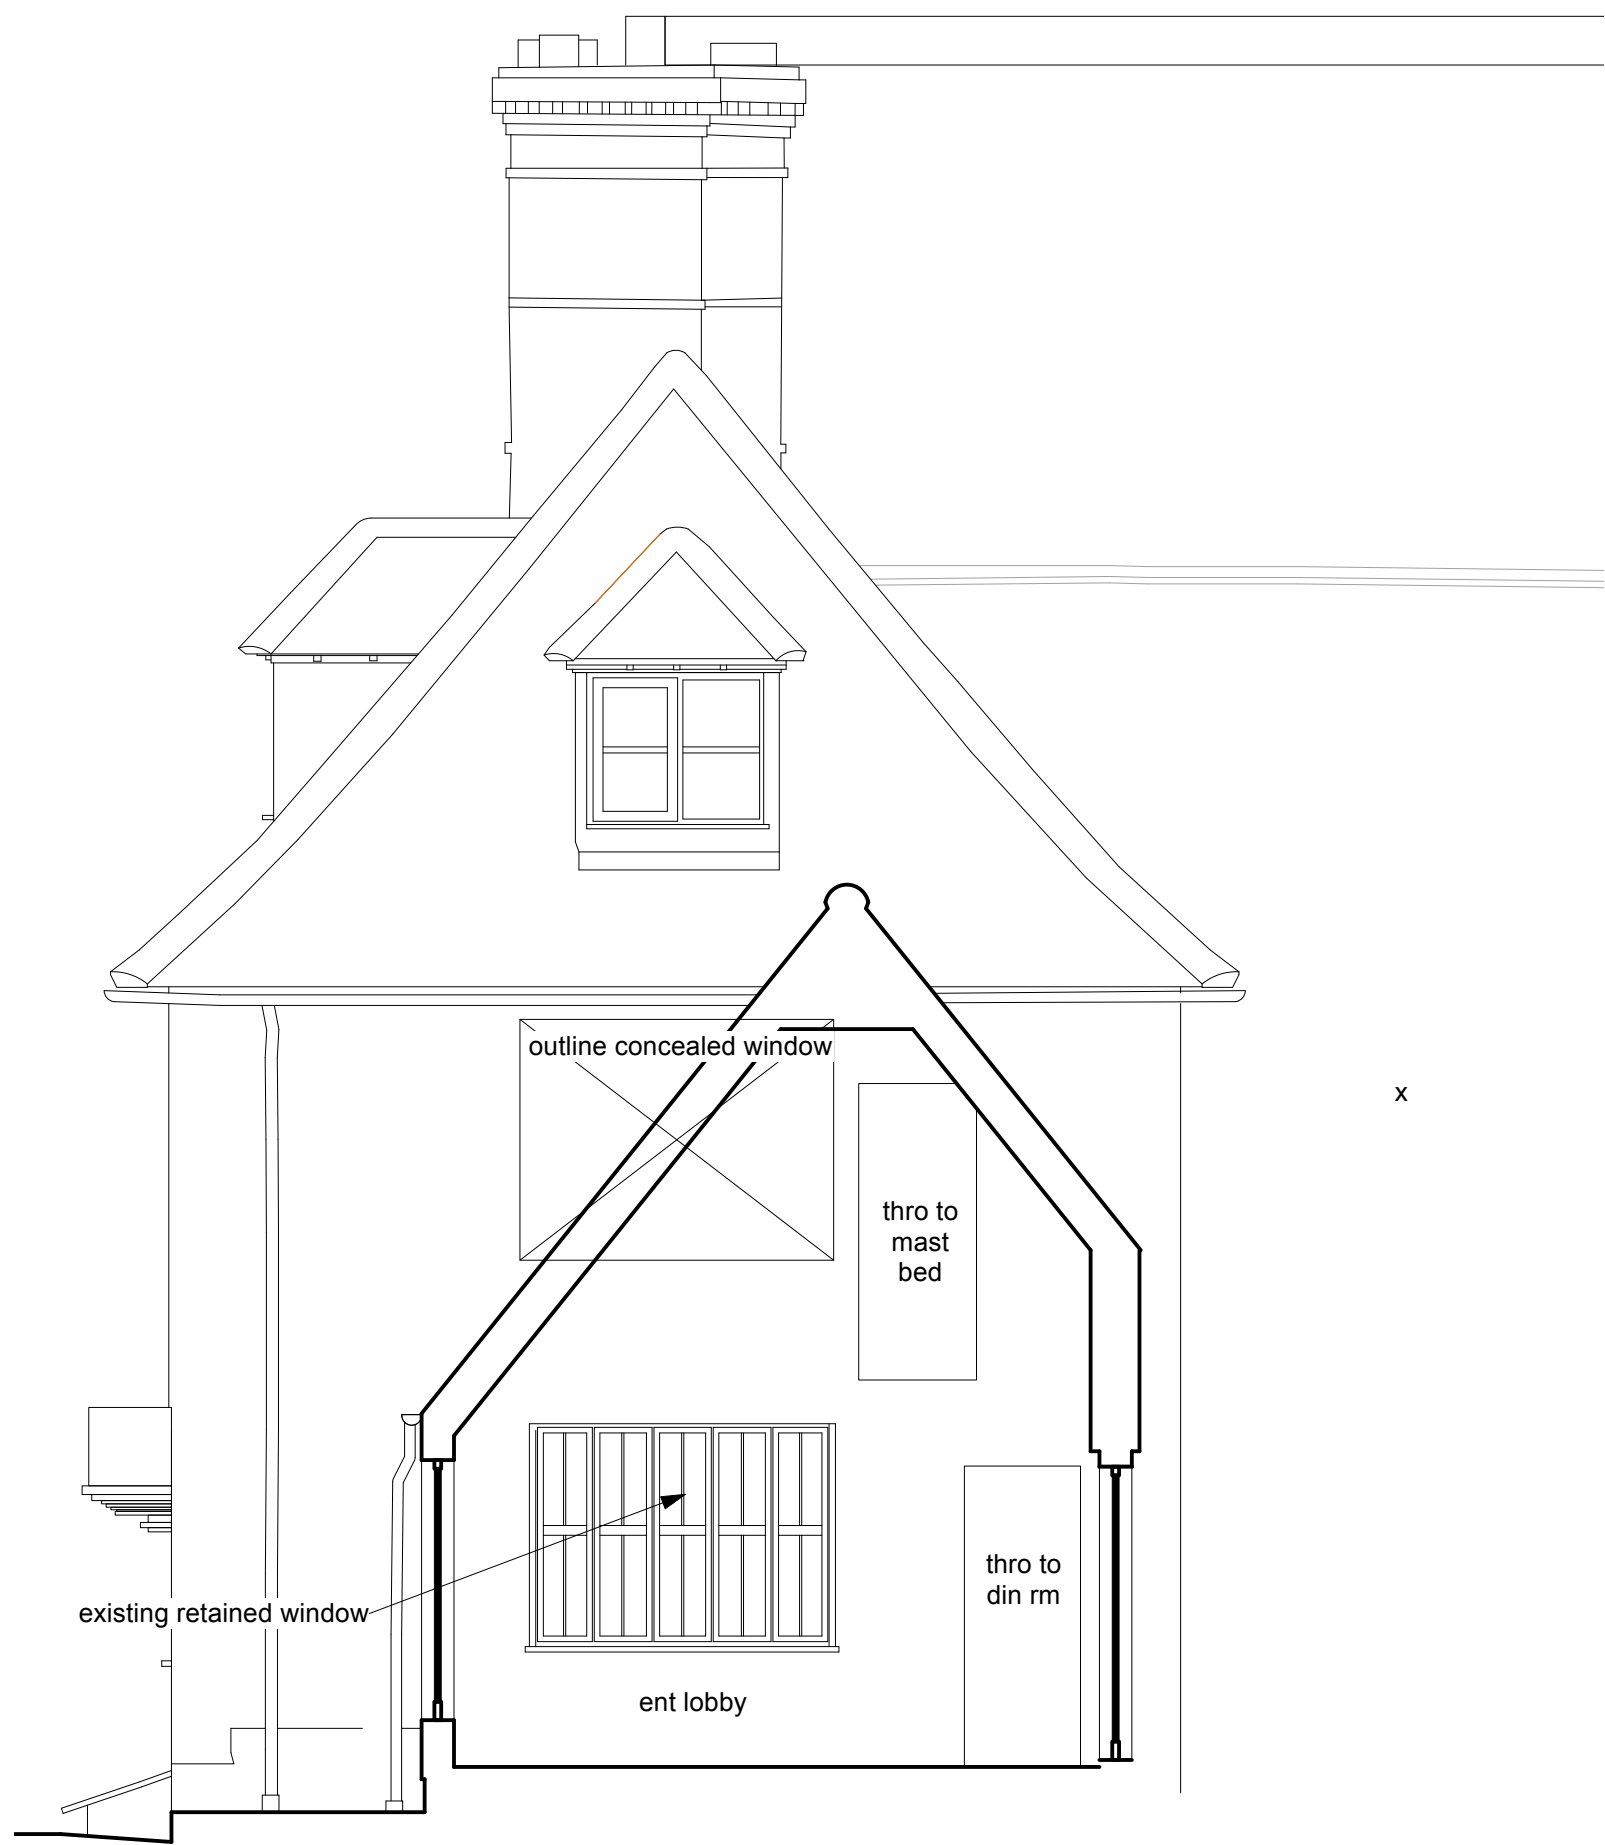


8 section ZZ as existing
Scale: 1:50

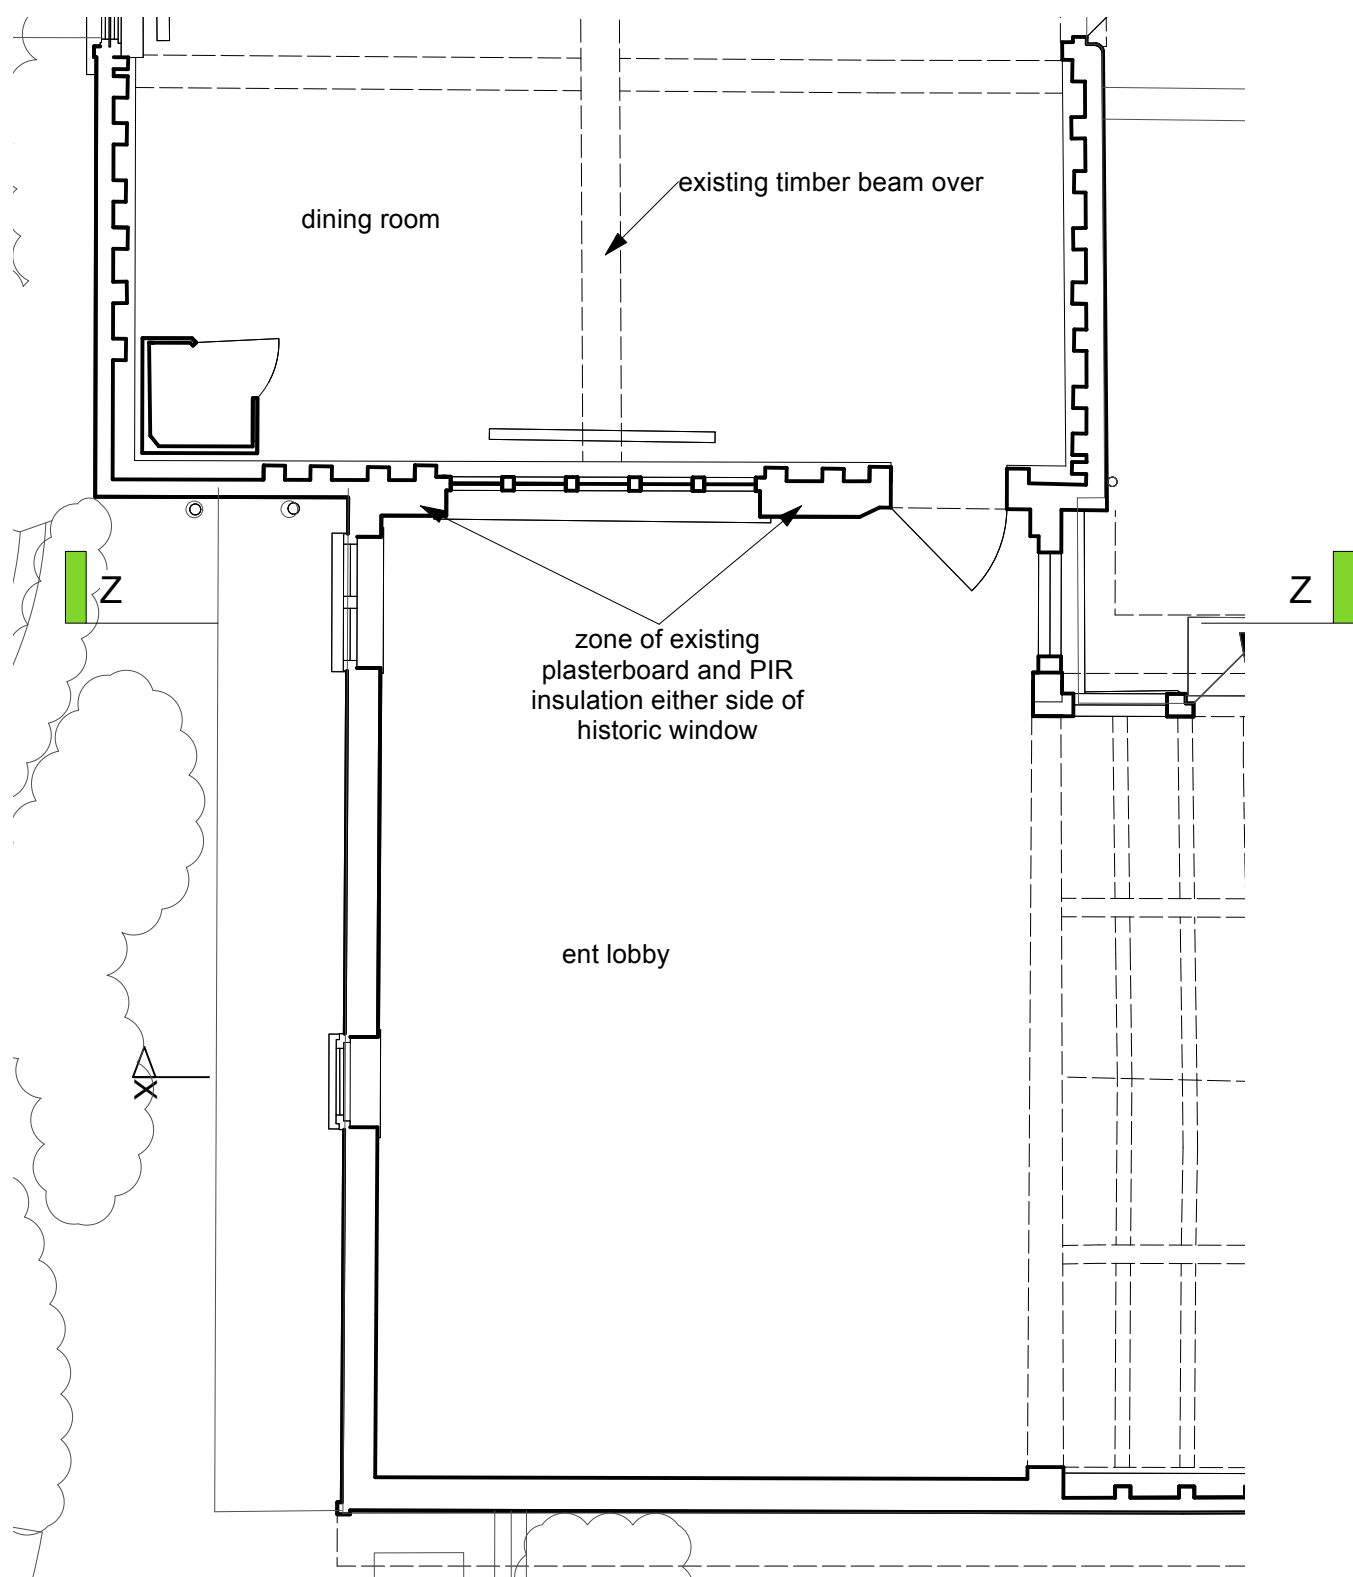


9 section CC as existing
Scale: 1:50

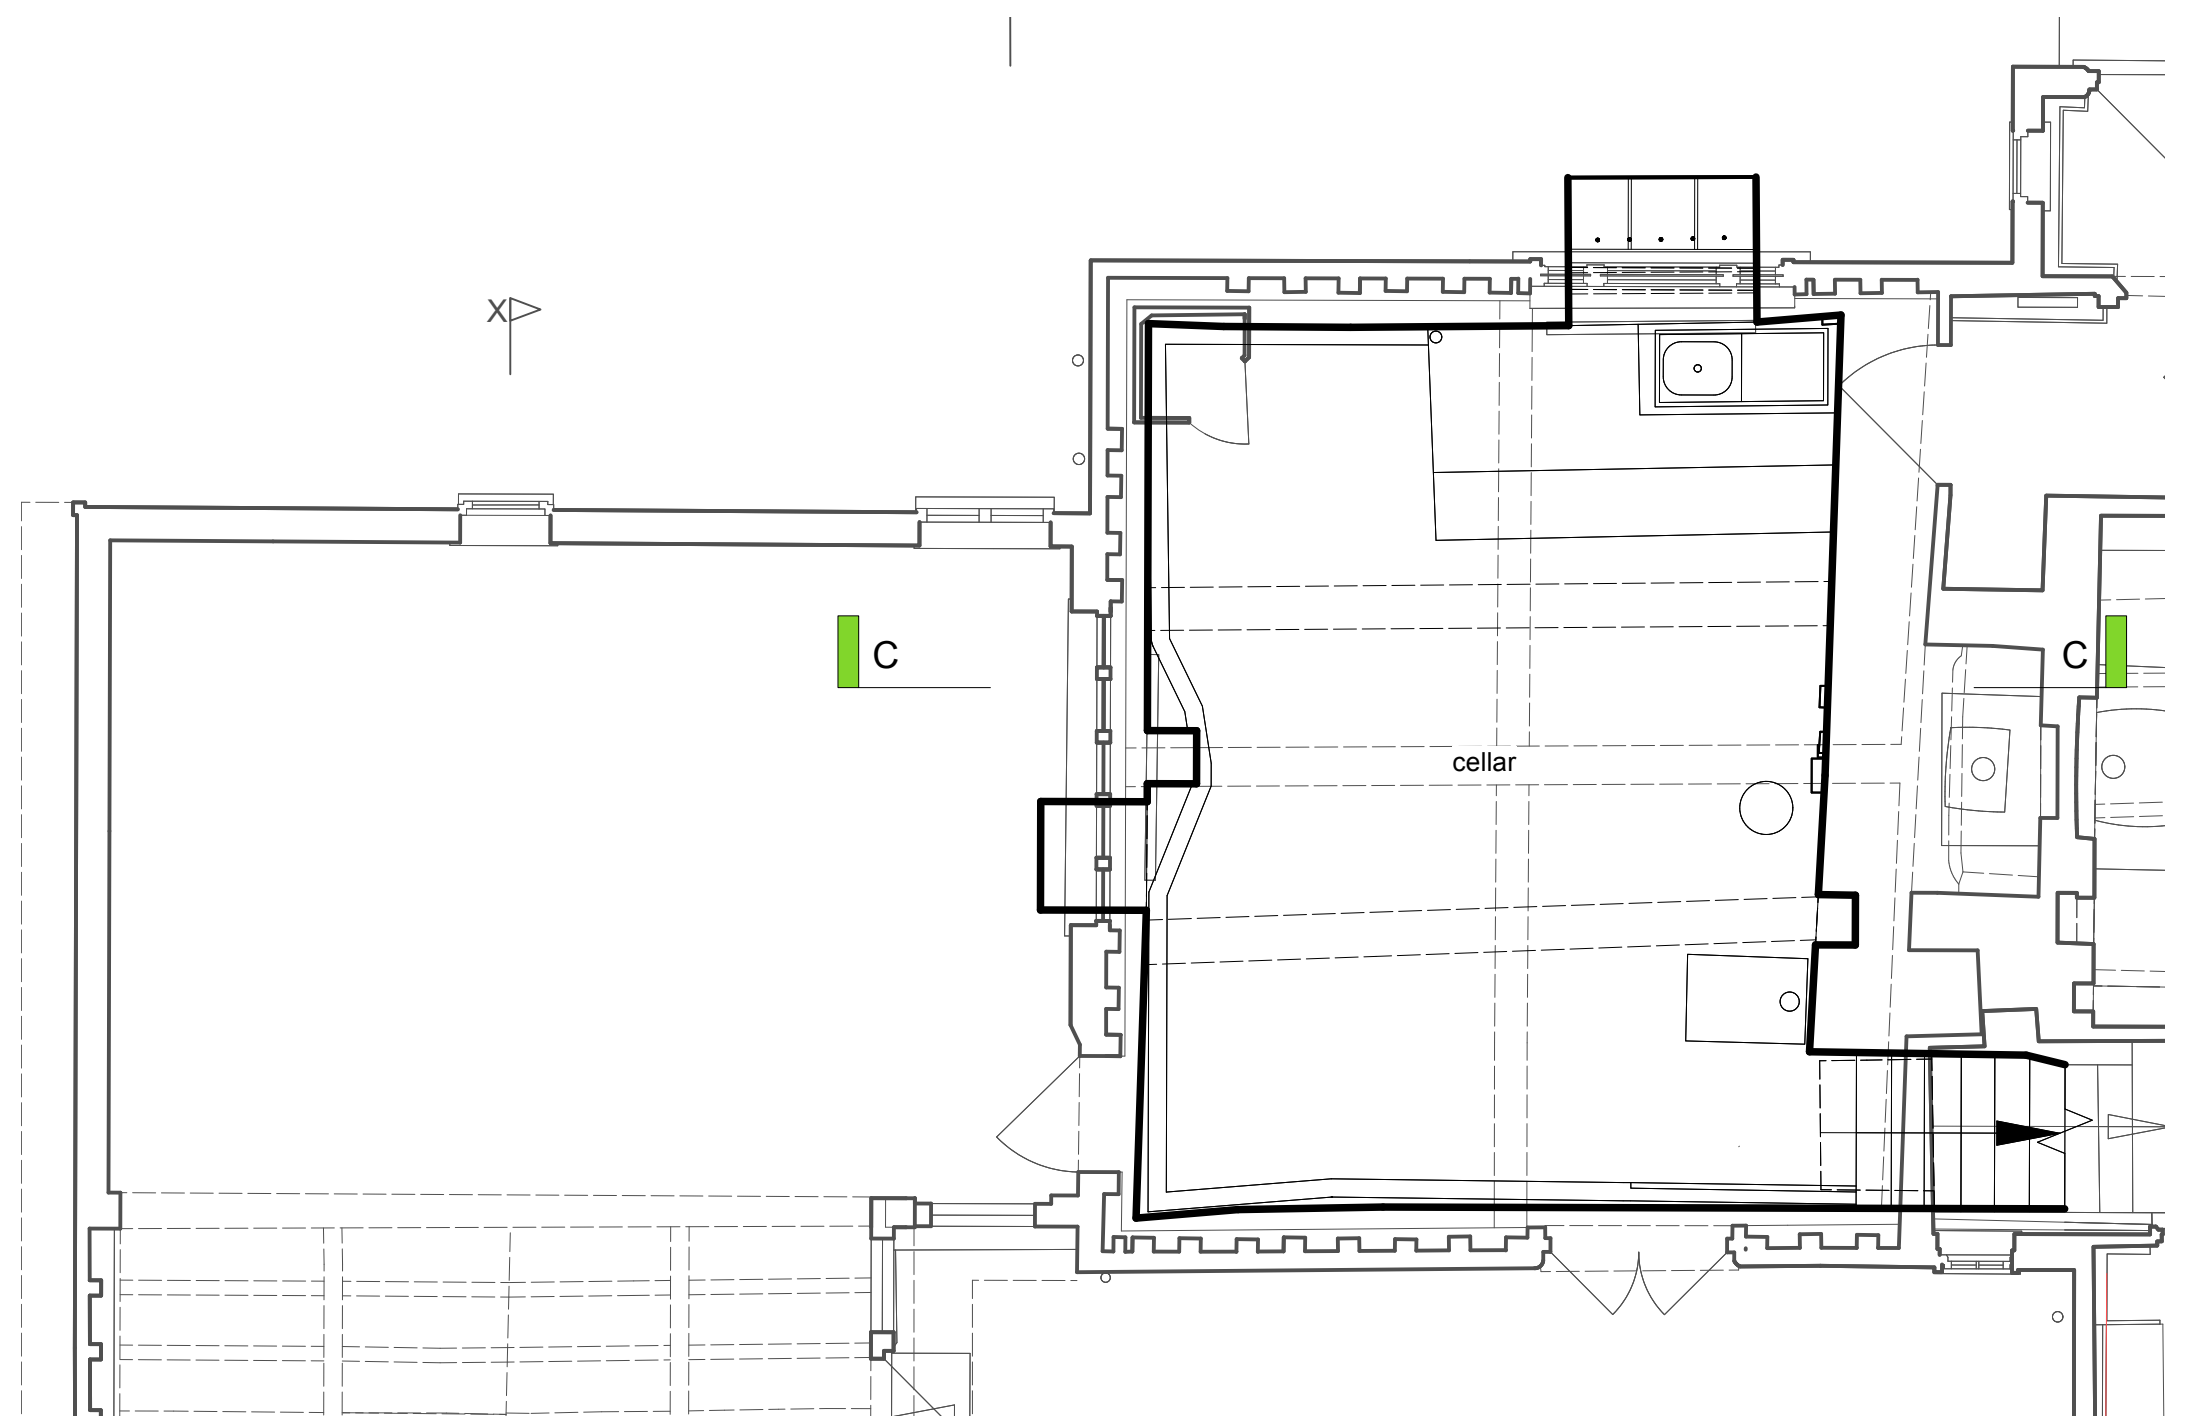

10 ground floor plan as existing
Scale: 1:50

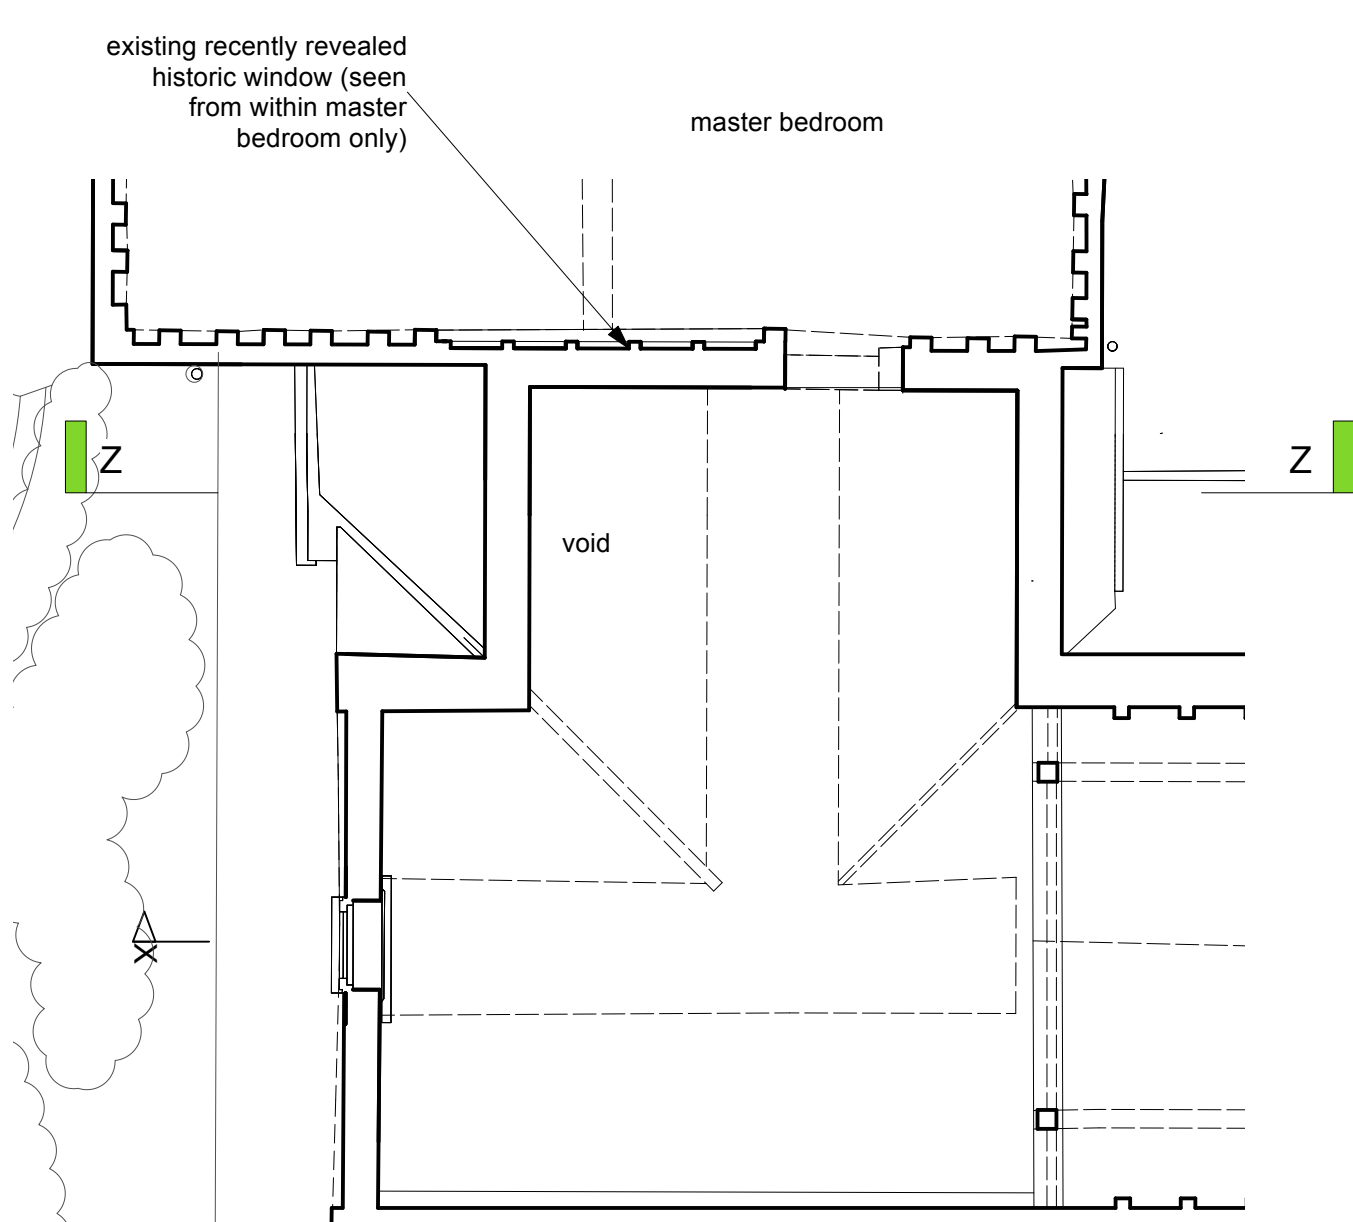

7 basement plan as existing with ground floor shown in grey
Scale: 1:50

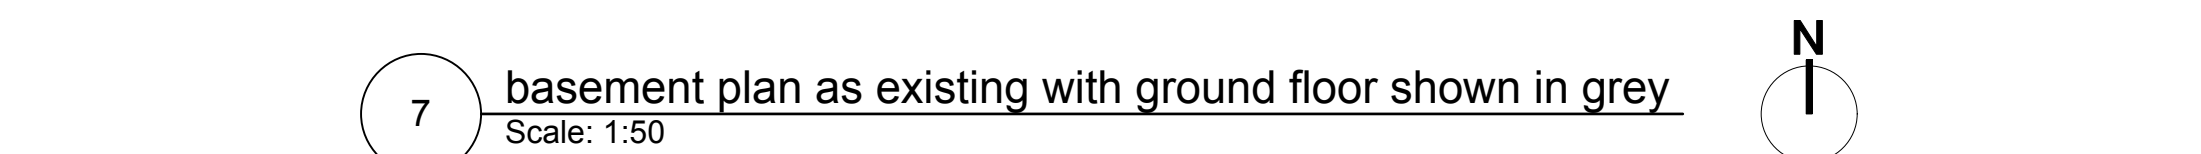

11 1st floor plan as existing
Scale: 1:50



Tillman Architects ©
E keith.tillman@me.com
84 Speedwell St London SE8 4AT

Title
West end wall remedial works as existing

580
01 P15

Project

Refurbishment and Alterations to
Old Manor Shaffenhoe End
for
Philip and Celia Noblet

scale 1:50
@ A1

oct
24

