
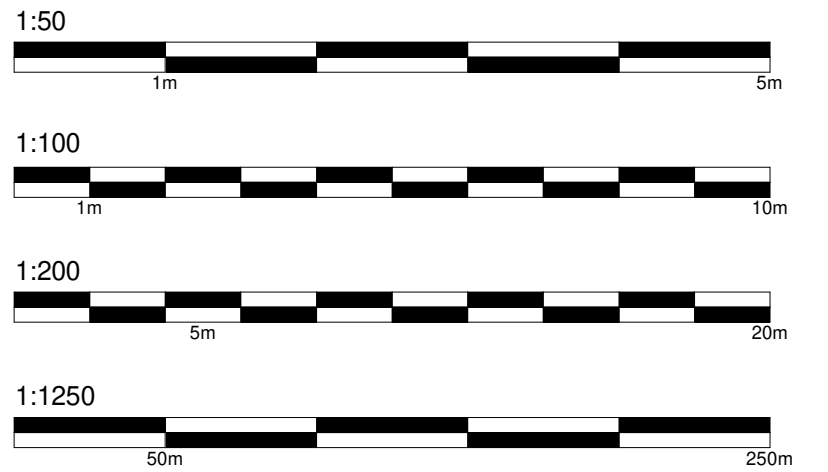
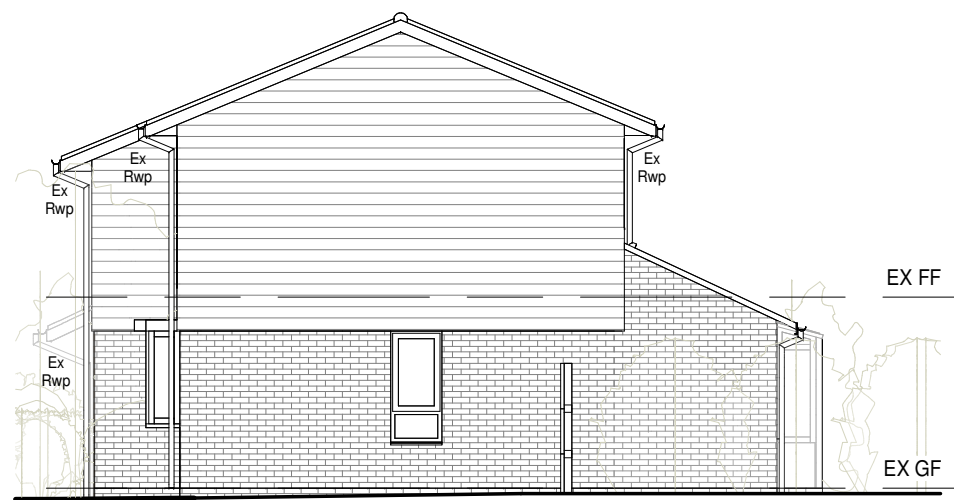
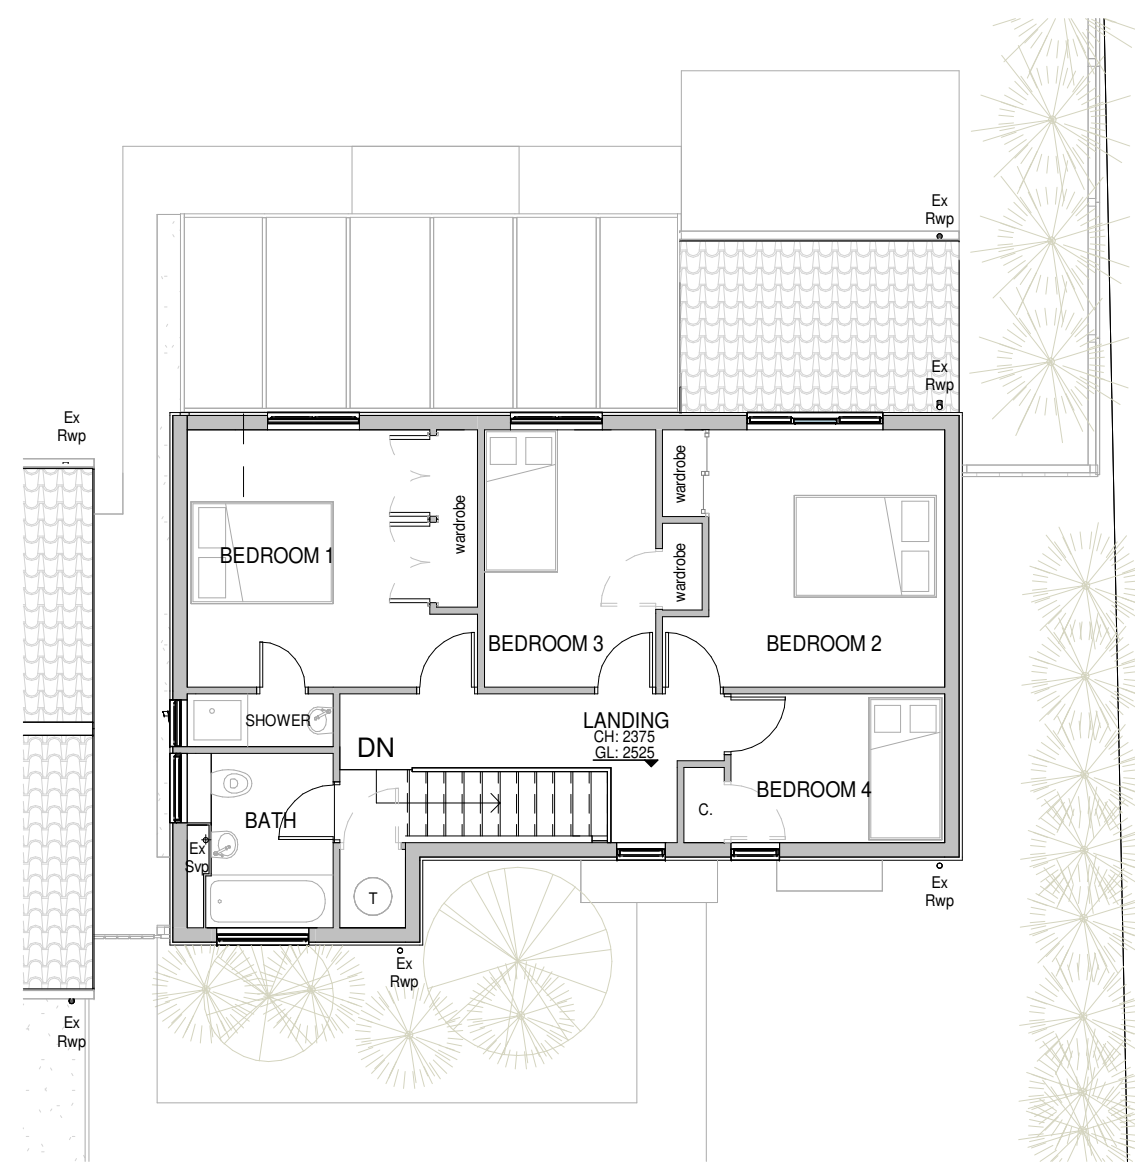


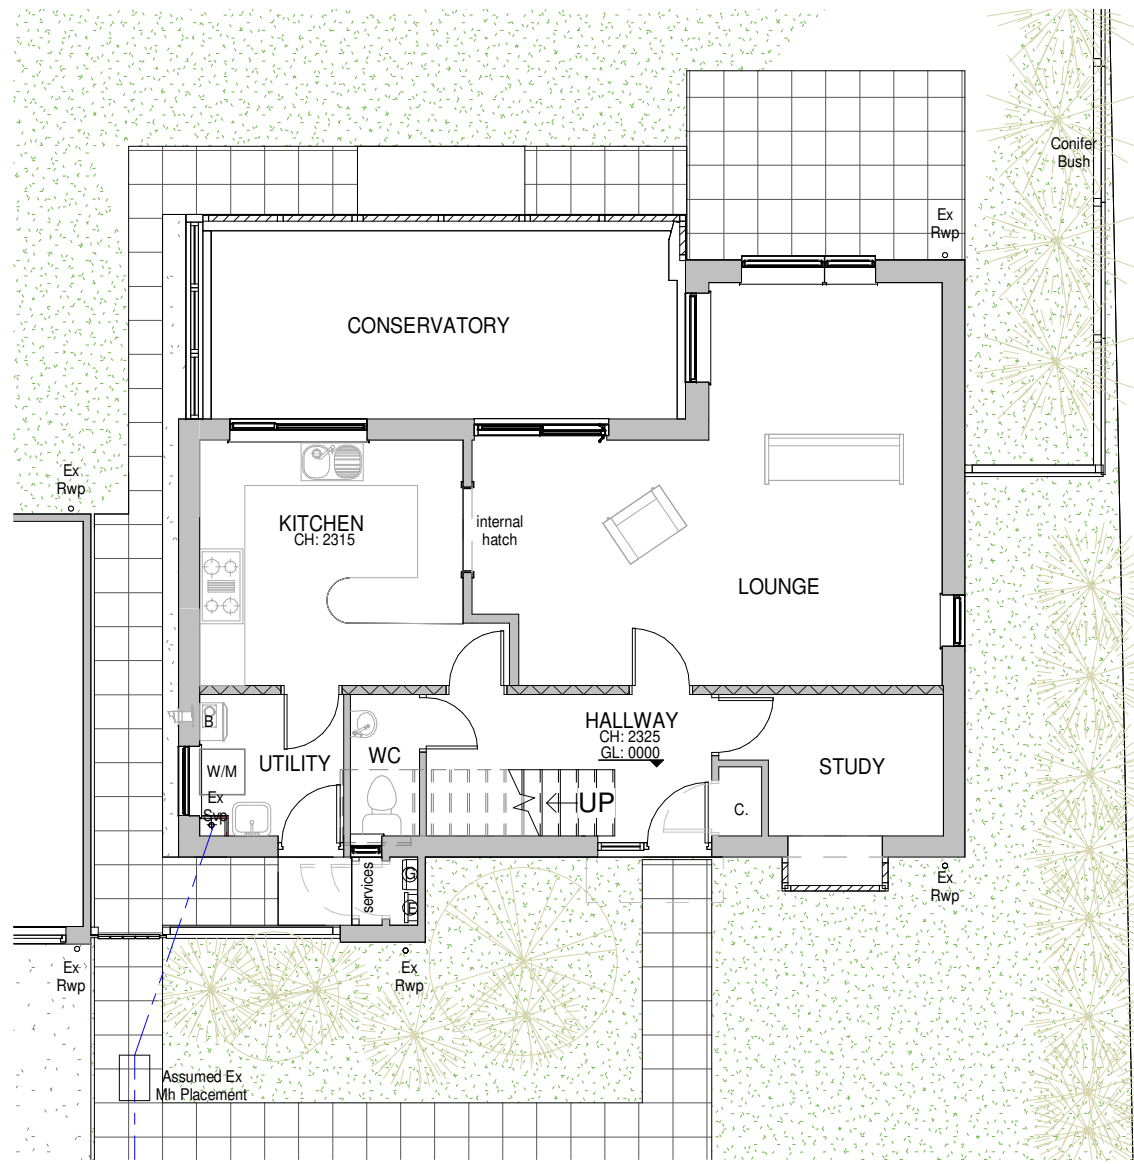

#### Materials

**Walls**  
Existing facing brickwork and white uPVC cladding  
Proposed facing brick work and white uPVC cladding to match

**Roof**  
Existing concrete interlocking tiles  
Proposed concrete interlocking tiles to match

**Windows**  
Existing white uPVC casement windows  
Proposed white uPVC casement windows to match

**Doors**  
Existing white uPVC doors  
Proposed white UPVC patio doors

#### KEY PLAN


- Site Boundary
- Proposed Face Brick
- Proposed Cladding
- Proposed Tiled Roof
- Landscaping
- Concrete Drive
- Patio

1 Existing Ground Floor Plan  
1 : 100

2 Existing First Floor Plan  
1 : 100



3 Existing South Elevation  
1 : 100

4 Existing East Elevation  
1 : 100

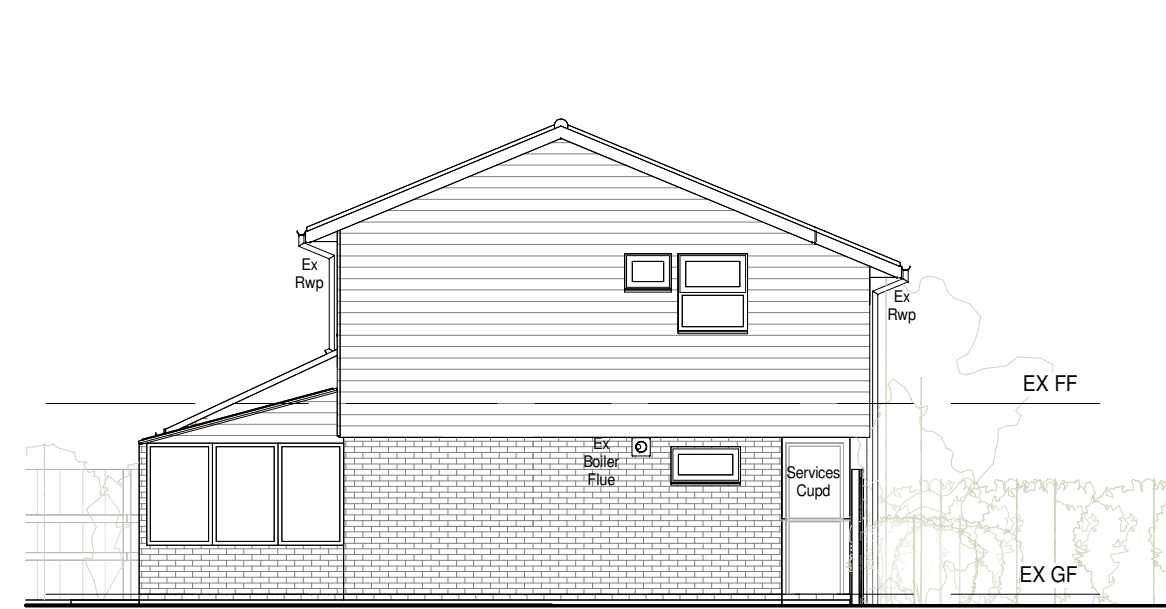

5 Existing North Elevation  
1 : 100

6 Existing West Elevation  
1 : 100

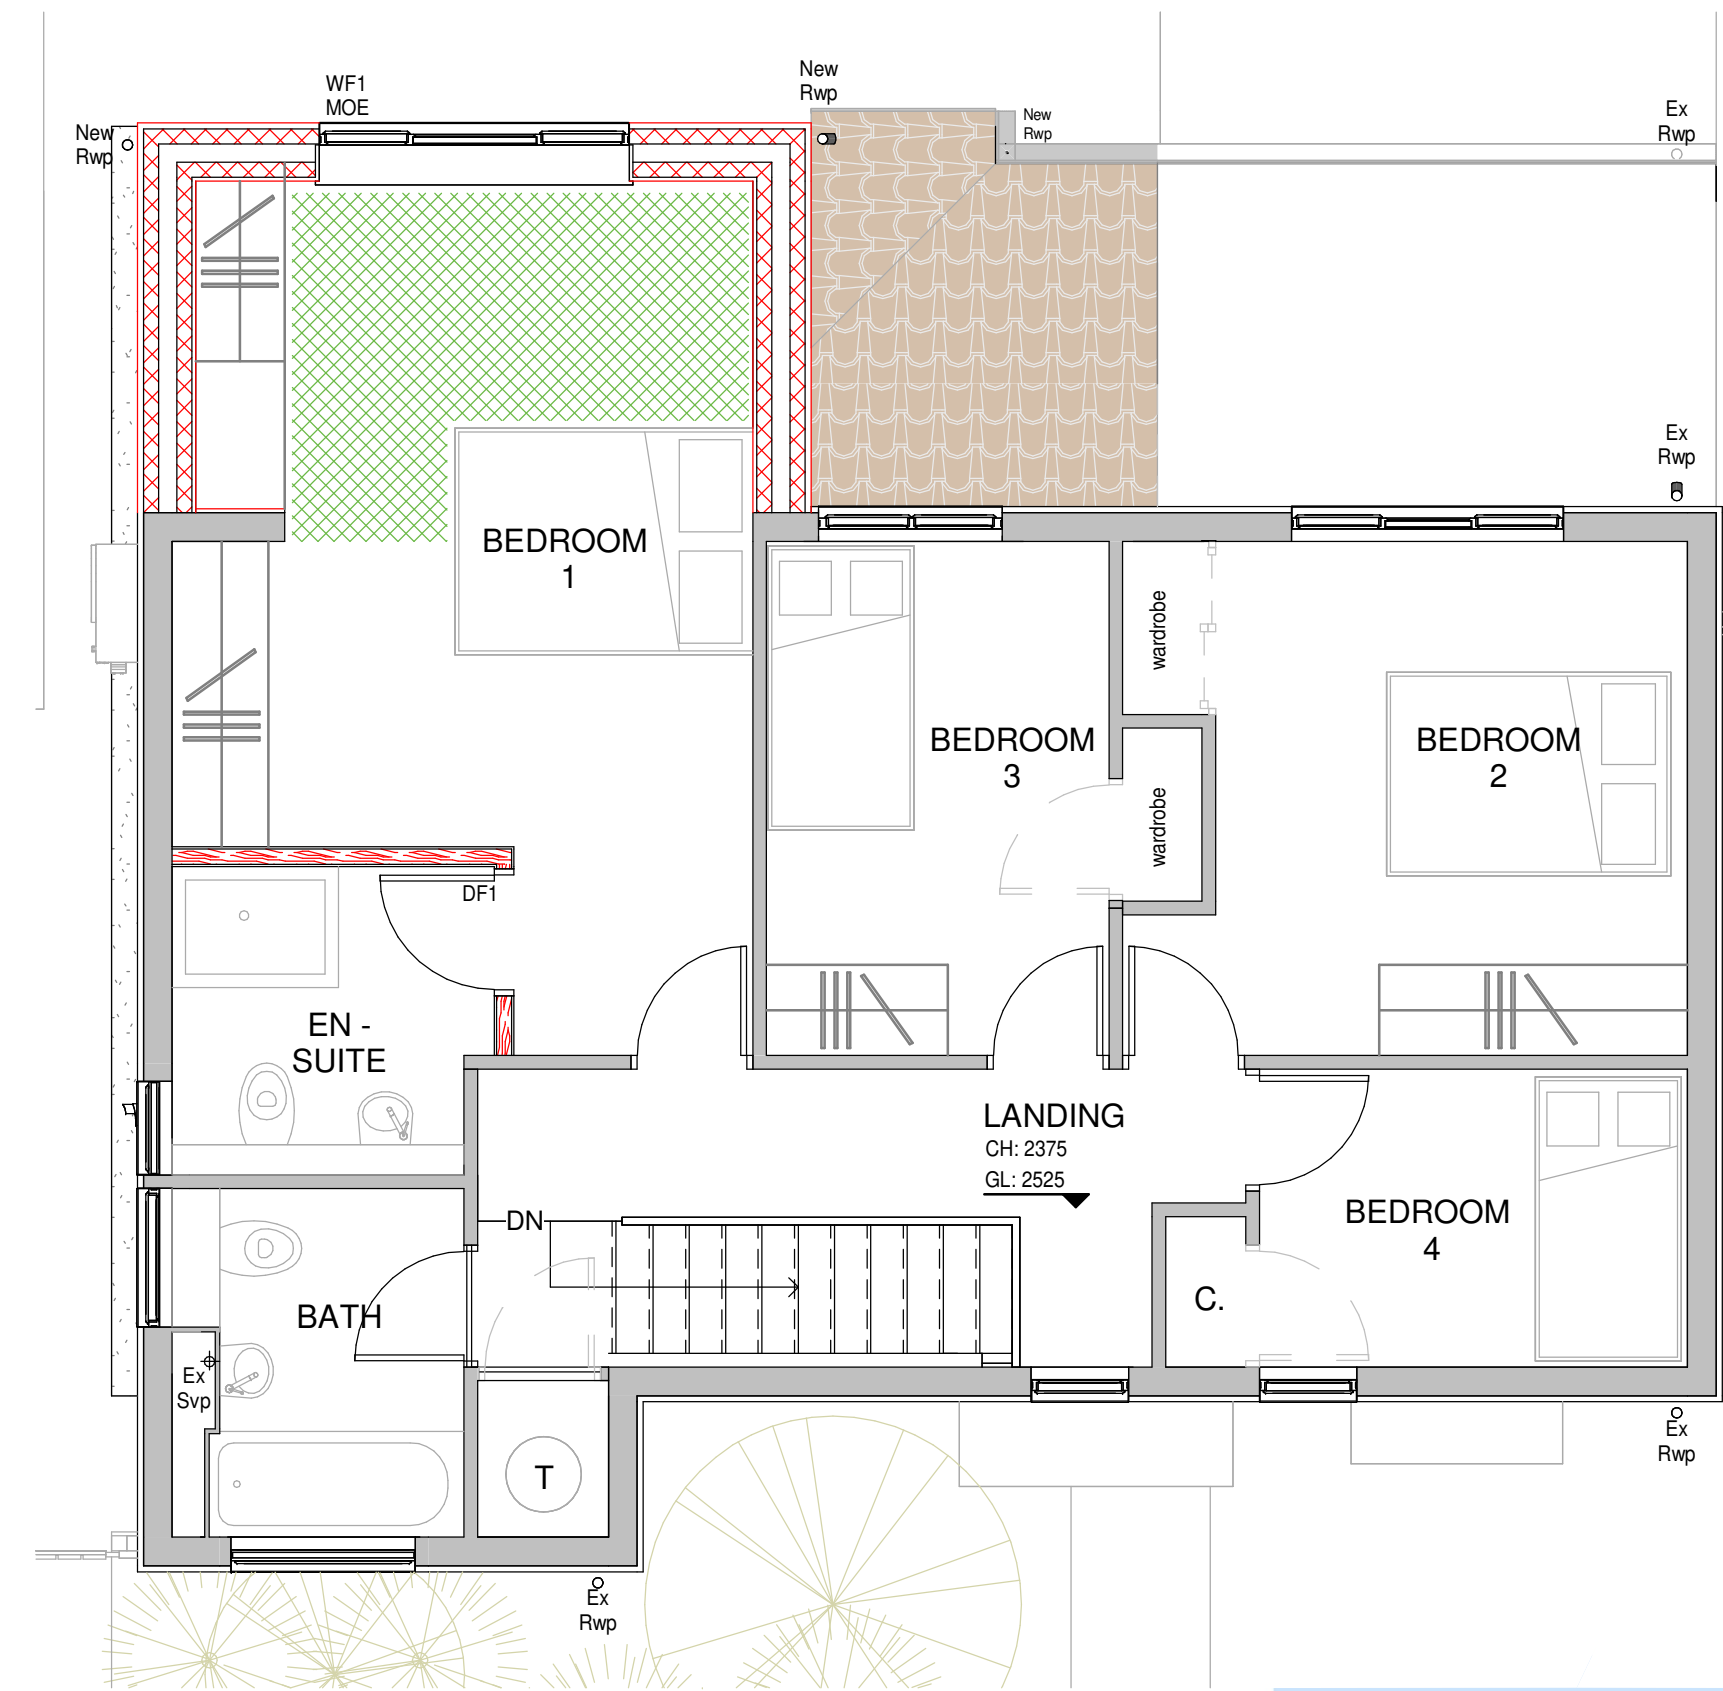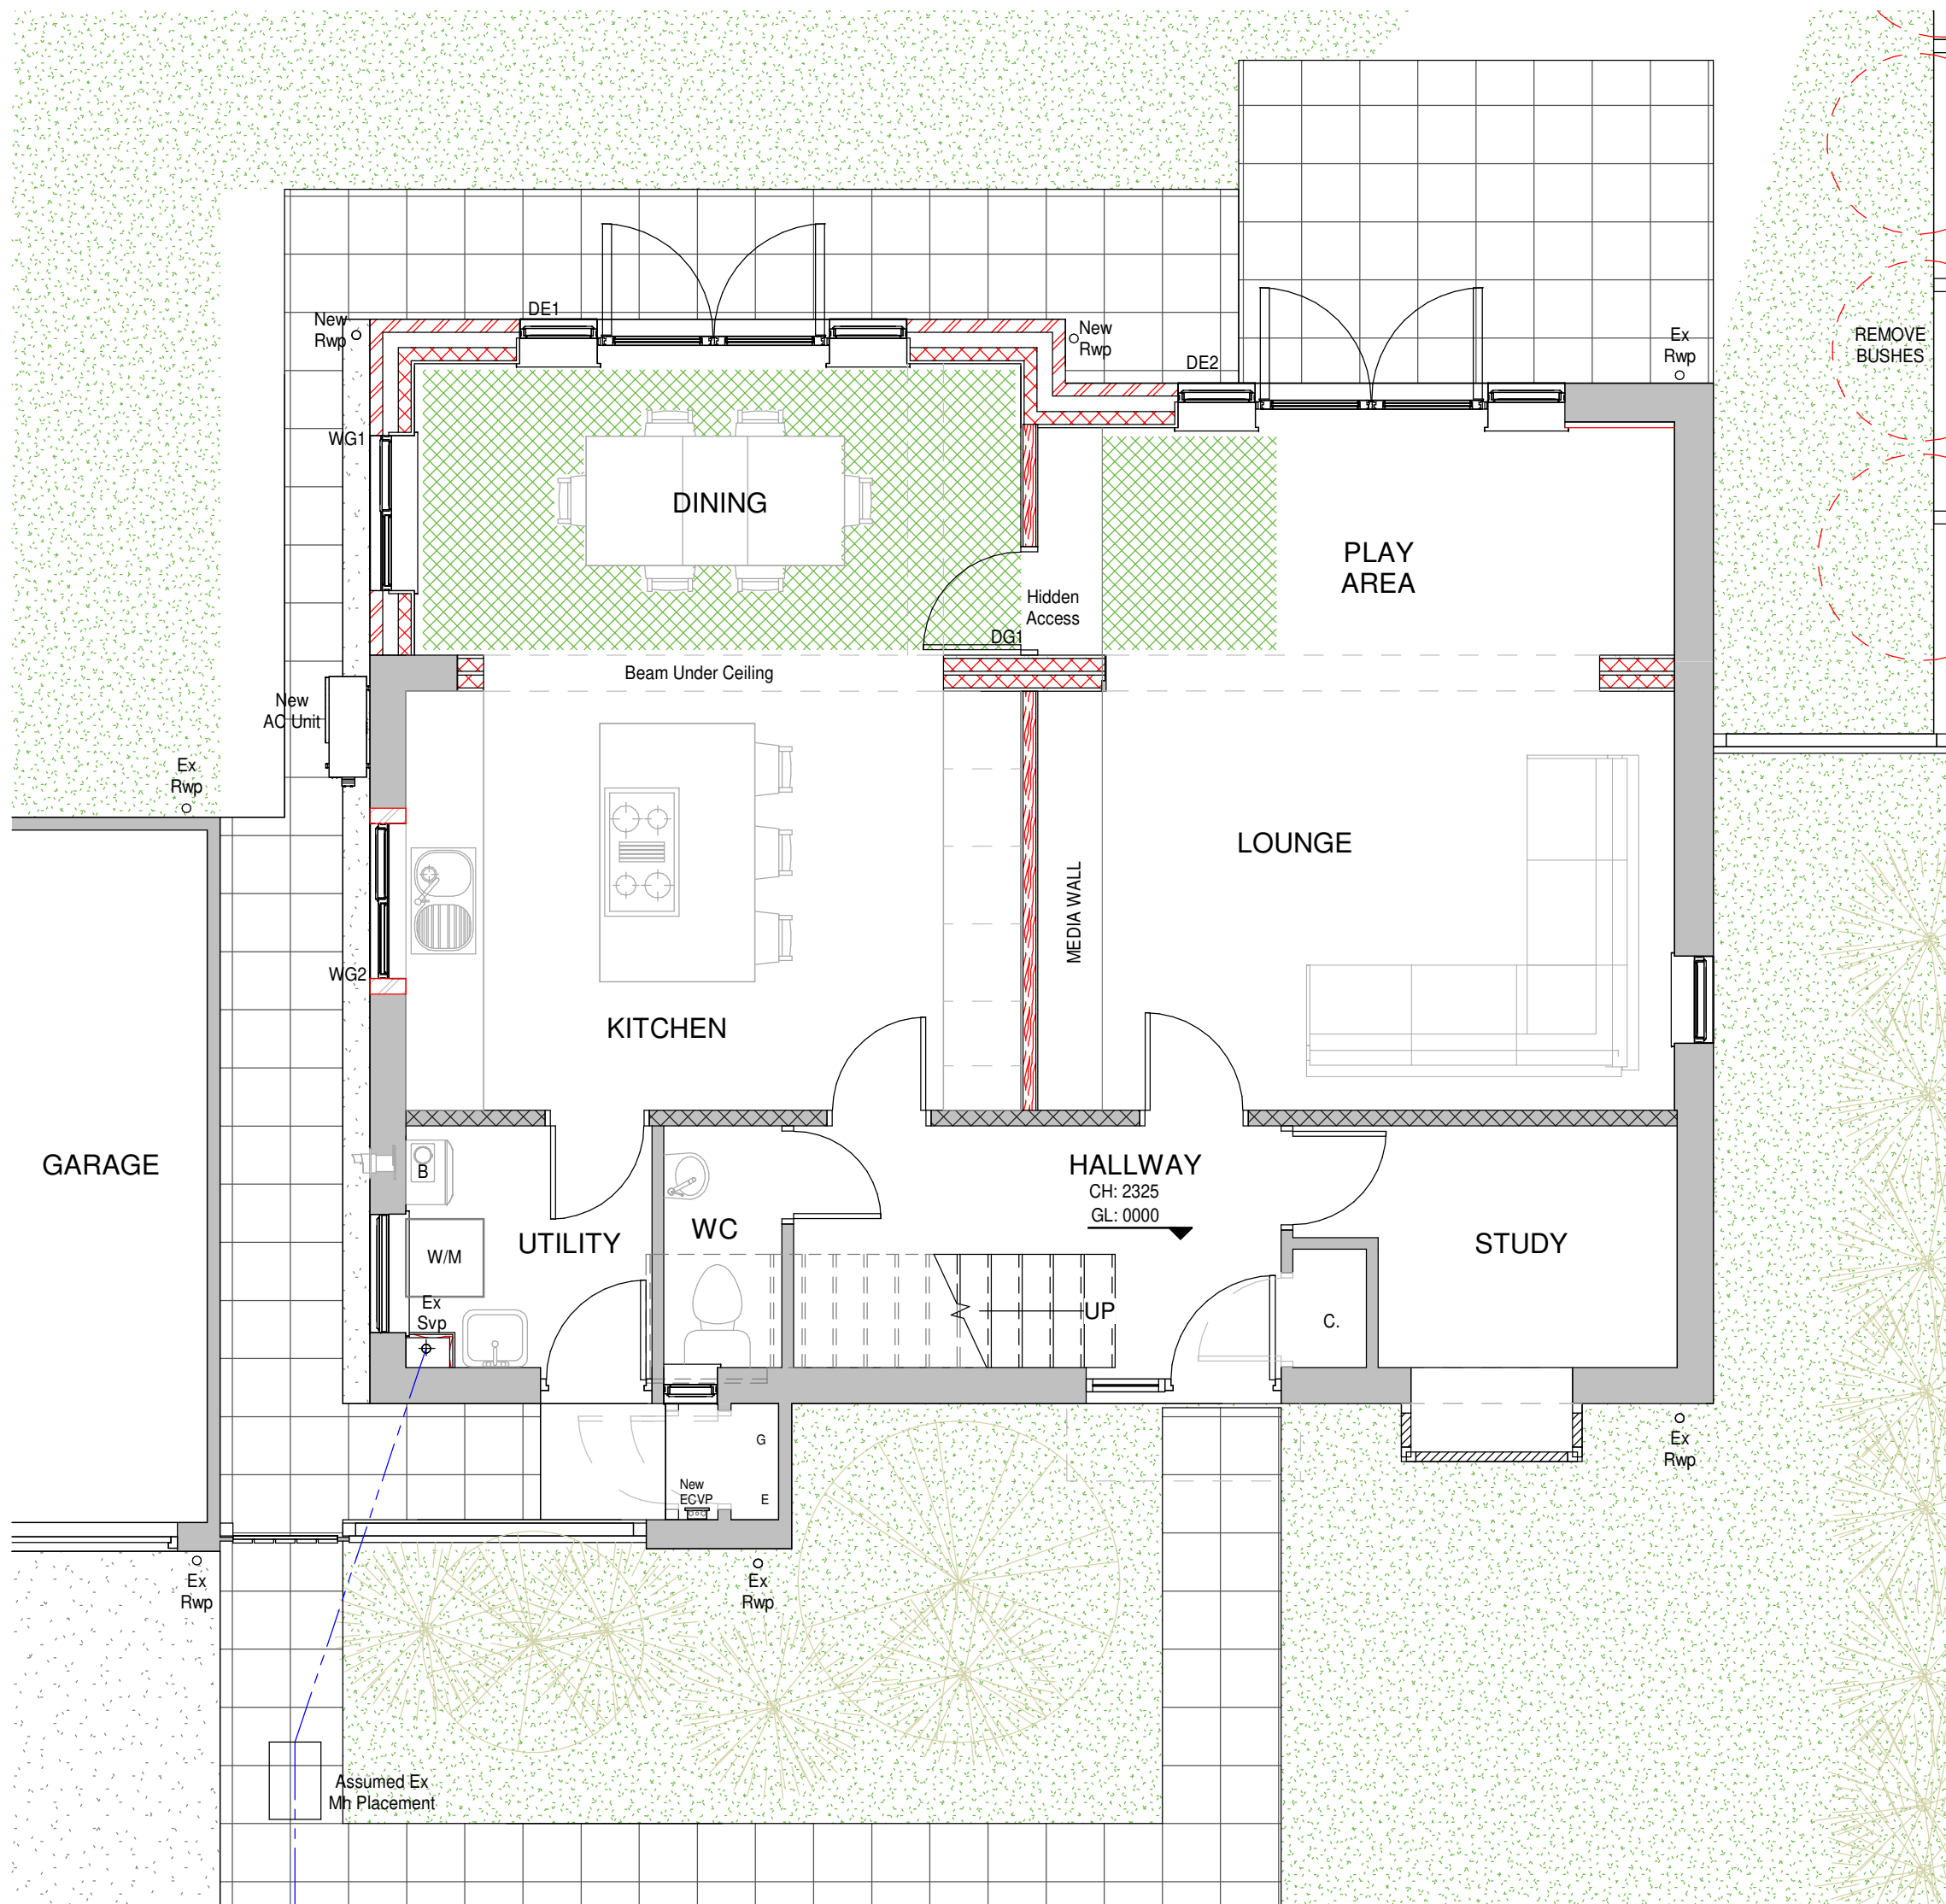

7 Proposed Ground Floor Plan  
1 : 50

8 Proposed First Floor Plan  
1 : 50



9 3D View

A Client changes 21/05/2026 GHM

**HET**  
HOME EXTENSION TEAM  
4 Brand Street, Hitchin, Hertfordshire, SG5 1HX  
Tel: (01462) 440099 E-mail: hitchin@het.co.uk

**CLIENT:**  
Mr & Mrs Barker

**PROJECT:**  
50 Auberys  
Letchworth Garden City  
Hertfordshire  
SG6 3TU

**DRAWING TITLE:**  
Proposed Double Storey Rear Extension and Part  
Single Storey Rear Extension, including Internal  
Alterations, Installation of AC Unit and ECVF

Existing Floor Plans, Existing Elevations,  
Proposed Floor Plans & 3D view

|                         |                     |               |                   |
|-------------------------|---------------------|---------------|-------------------|
| SCALE:<br>As indicated  | DATE:<br>22/04/2026 | DRAWN:<br>GHM | CHECKED:<br>DC/TB |
| DWG. NO.<br>HET-1875/01 | REV.<br>A           |               |                   |