
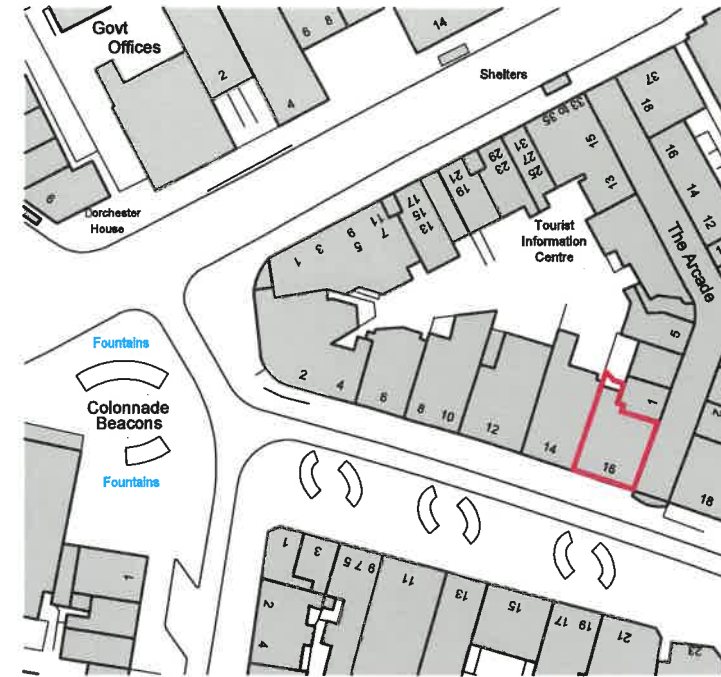
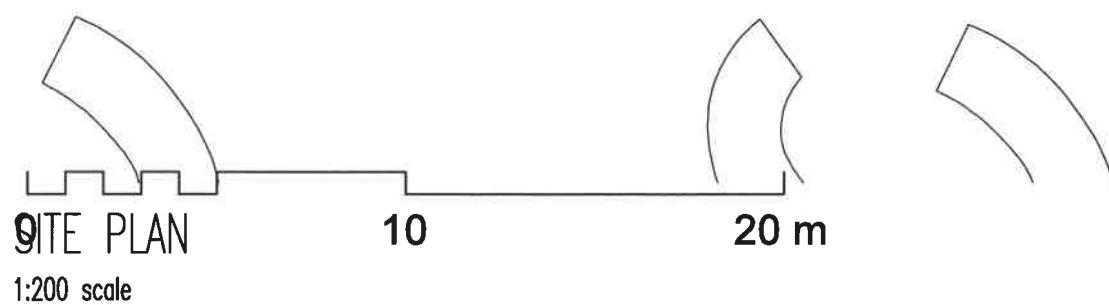


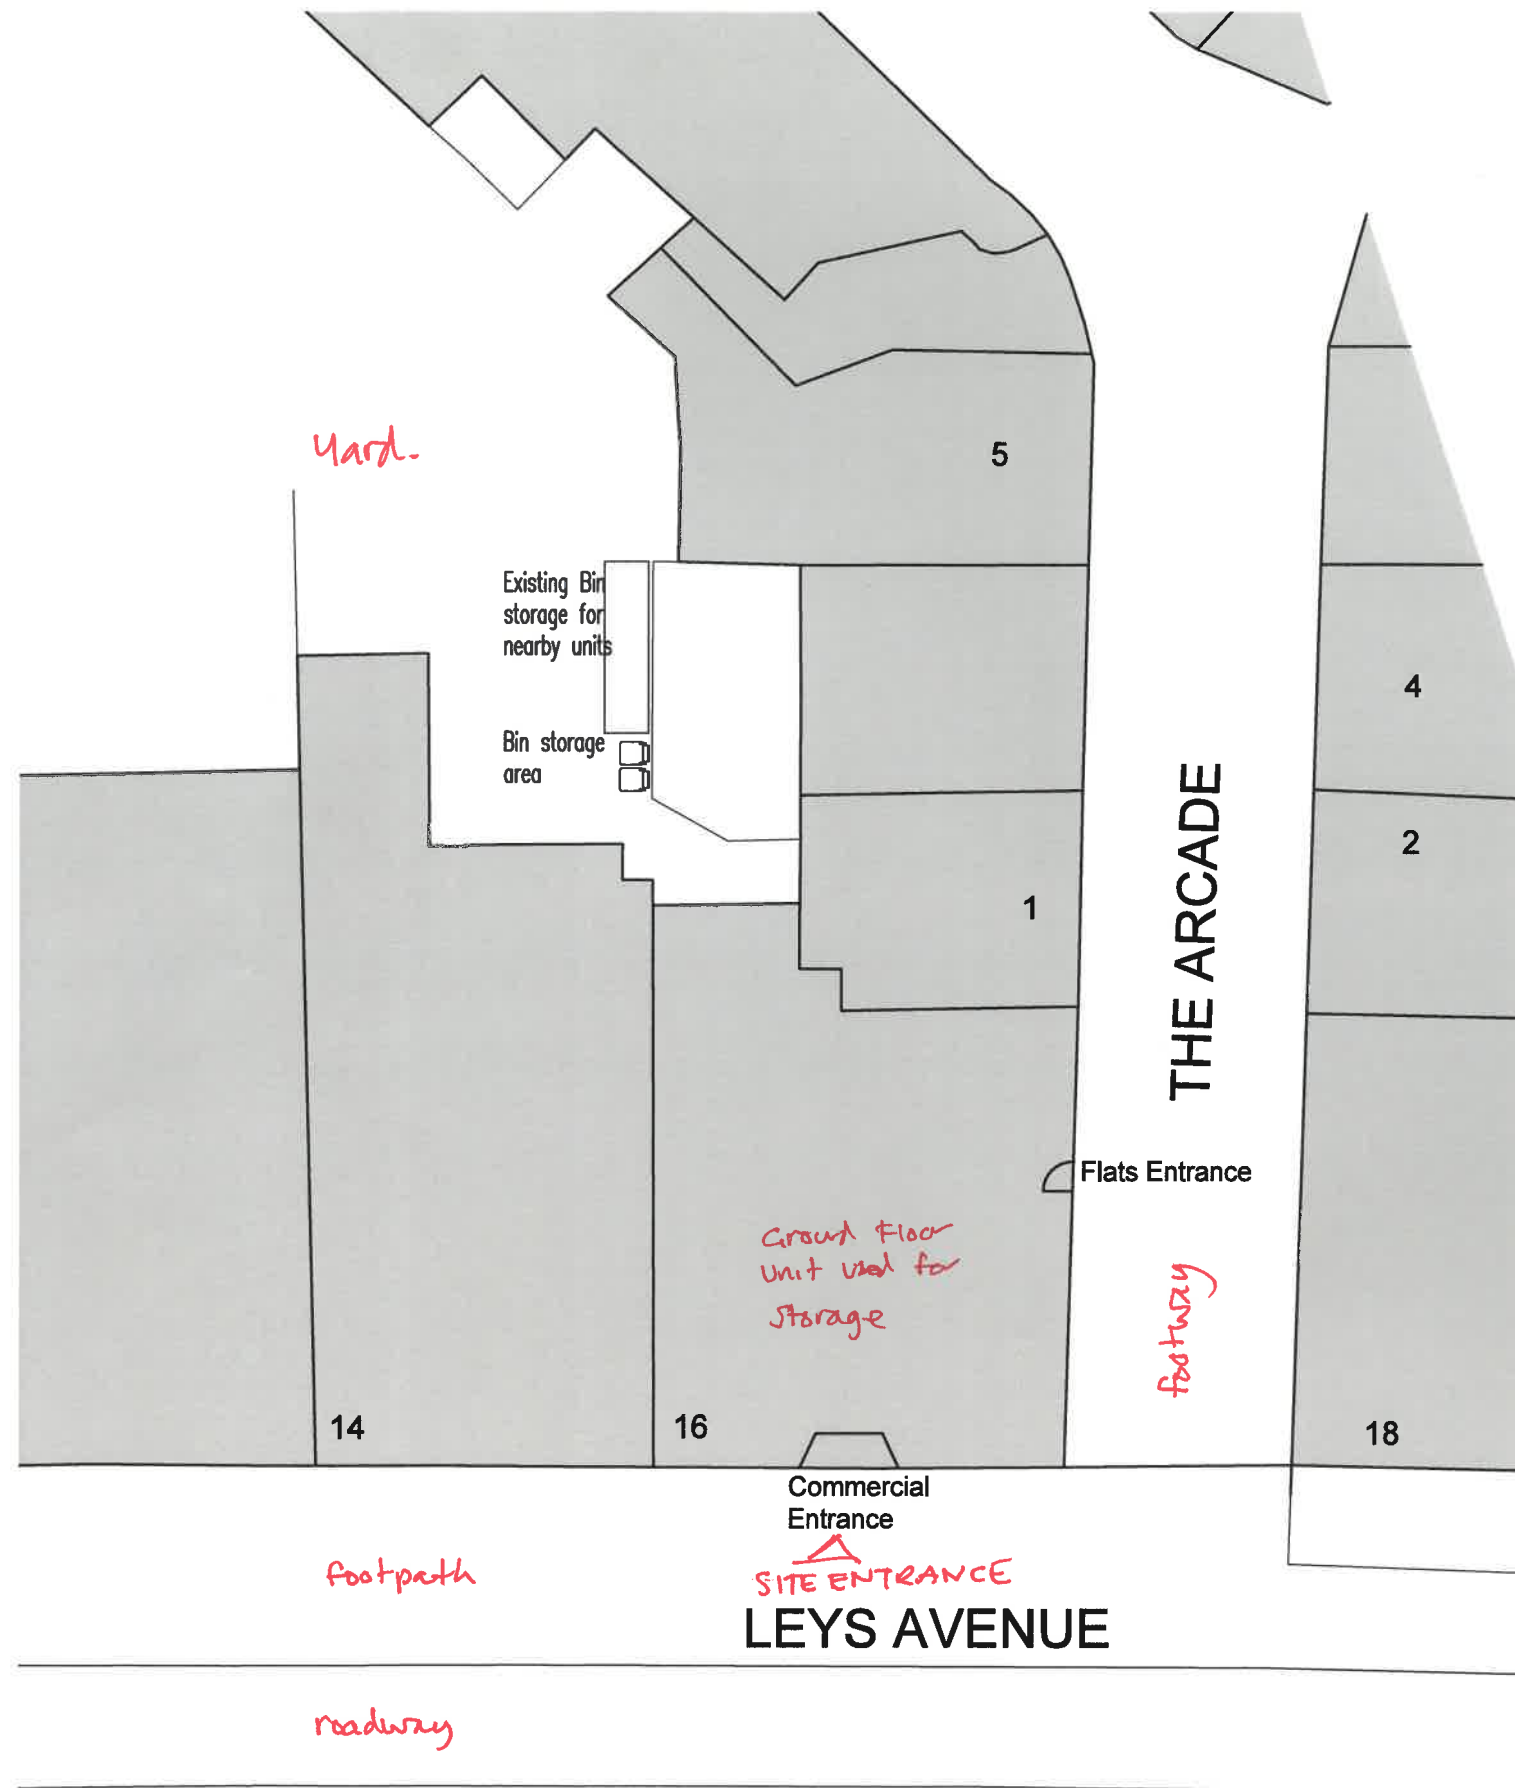

Ordnance Survey, (c) Crown Copyright 2021. All rights reserved. Licence number 100022432

LOCATION PLAN

0 50m 100m
Scale 1:1250

THIS DRAWING IS A PRINT AND MUST NOT BE SCALE
ANY QUERIES REGARDING DIMENSIONS TO BE TAKEN UP WITH
PENTANGLE DESIGN GROUP.

ALL DIMENSIONS OF EXISTING BUILDINGS TO BE VERIFIED ON SITE
THIS DRAWING IS THE COPYRIGHT OF PENTANGLE DESIGN GROUP
AND SHALL NOT BE IN ANY WAY USED OR REPRODUCED WITHOUT
THEIR PRIOR WRITTEN CONSENT.

NOTES



PRELIMINARY PENTANGLE

DESIGN GROUP

SUITE 1, 21 BANCROFT HITCHIN HERTS SG5 1J
TEL: 01462 431133 E: PDG@PENTANGLEDESIGN.CO.UK

JOB TITLE
16 Leys Avenue
Letchworth Garden City

DRAWING TITLE
Location Plan and Site Plan
Construction Management notes

SCALE 1:1250 / 1:200	DRAWING NUMBER	REVISION
DATE Mar '26	10	
SHEET A3		
JOB NUMBER 3701		

ARCHITECTS & INTERIOR DESIGNER