

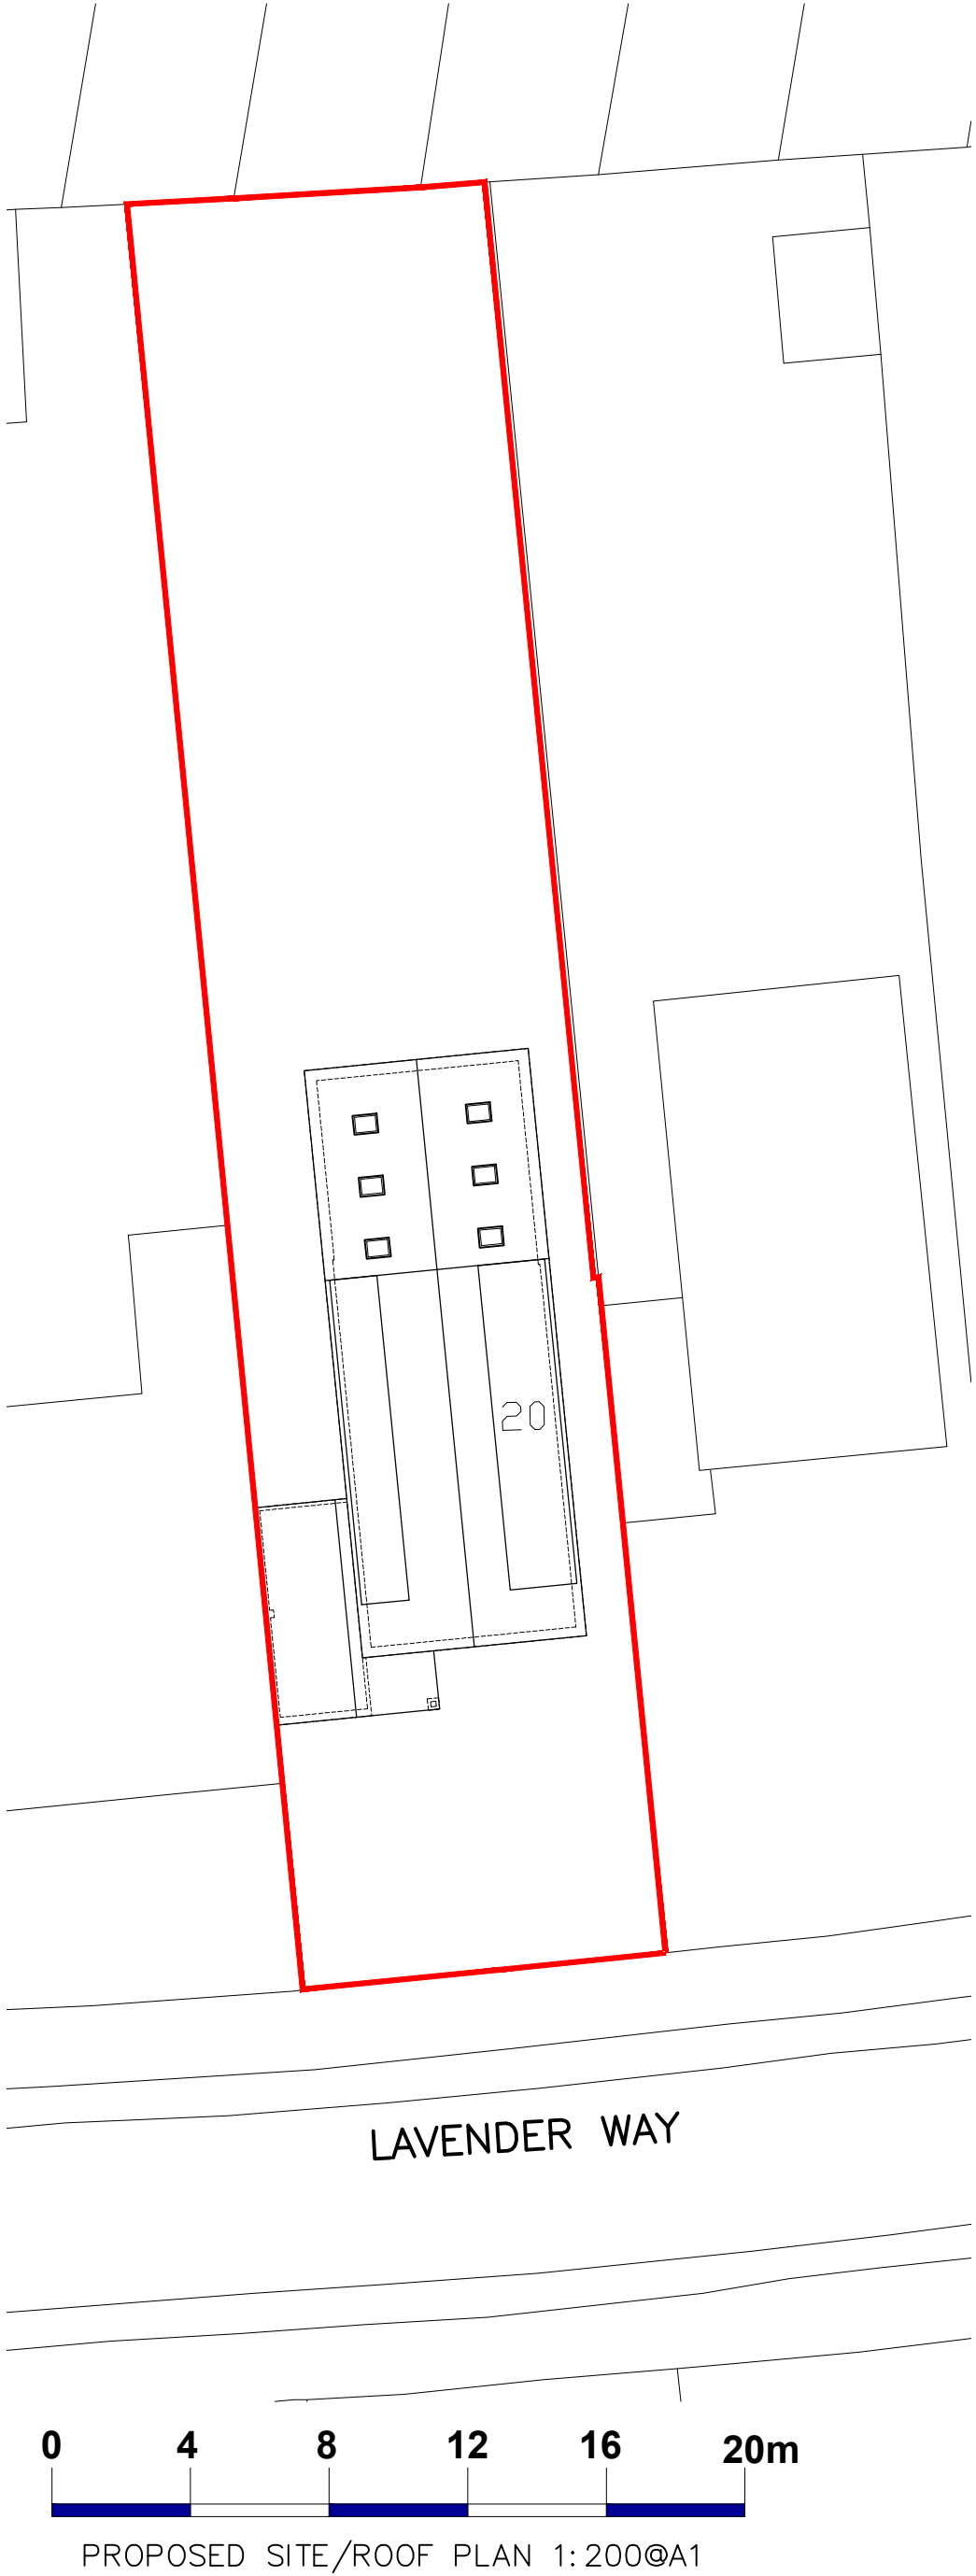
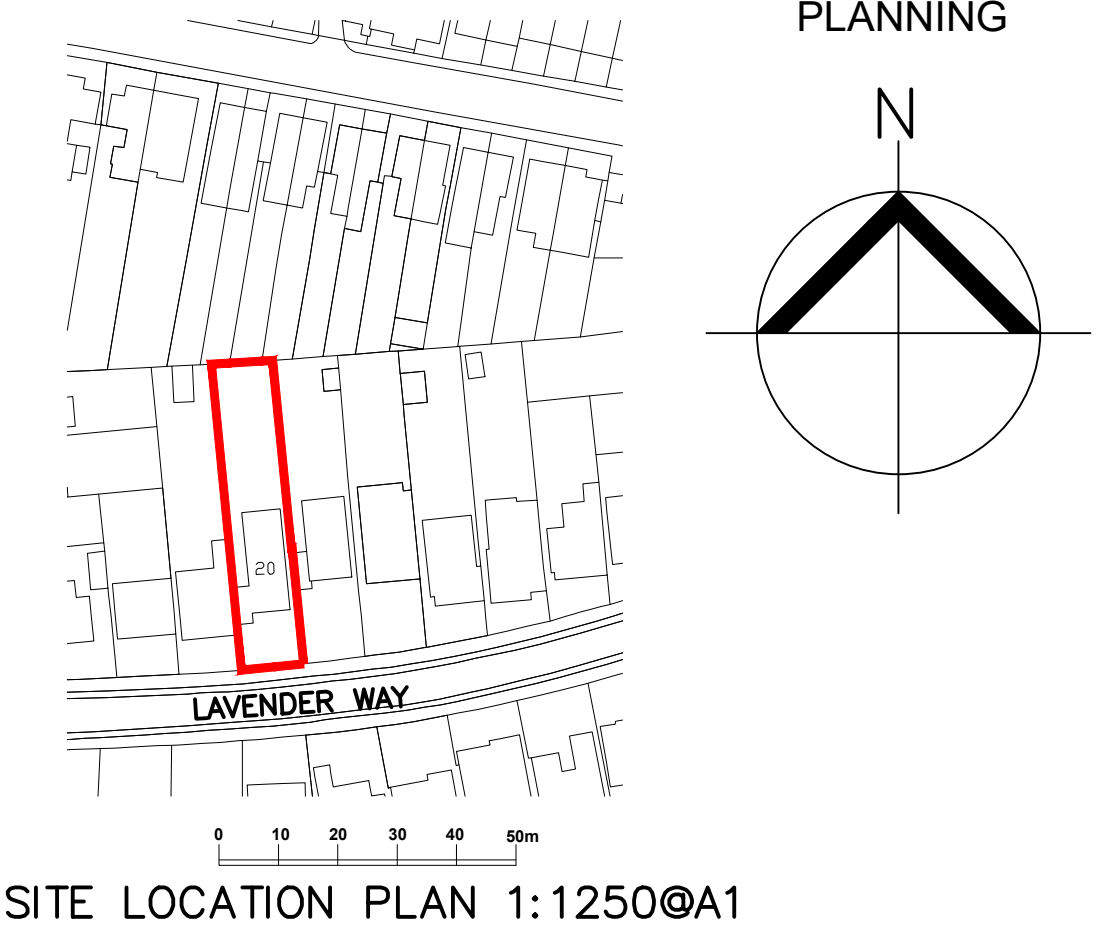
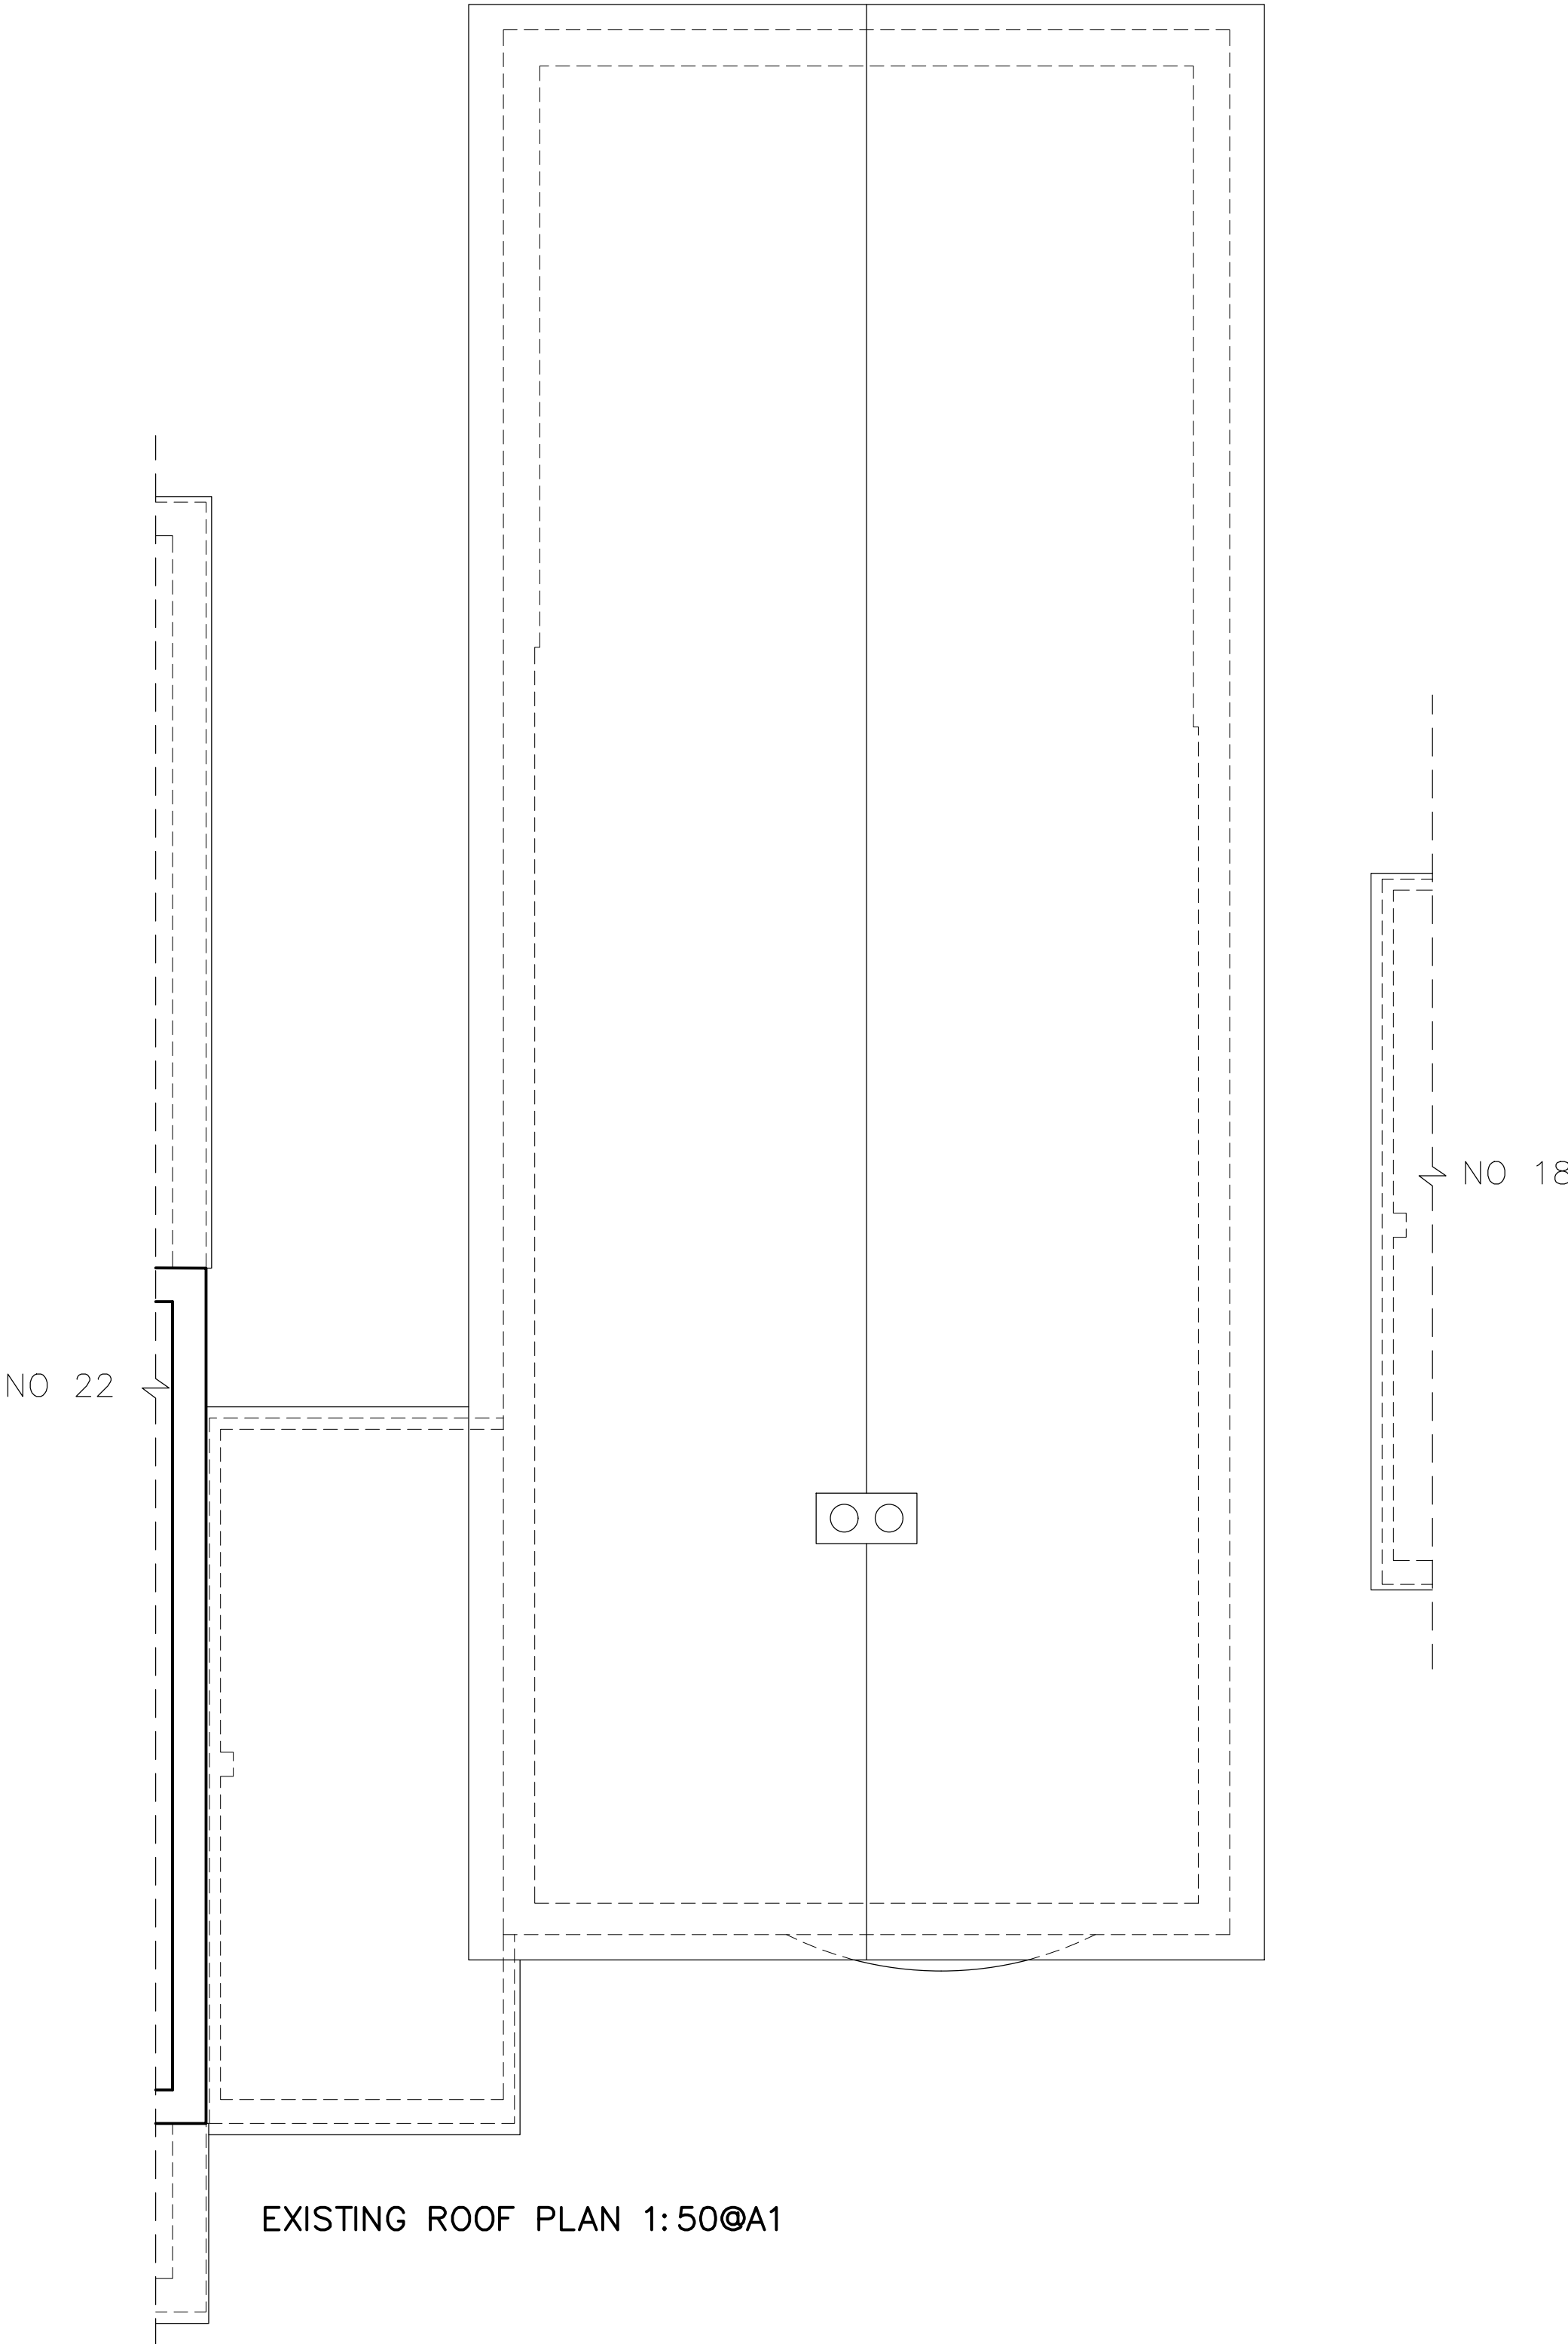


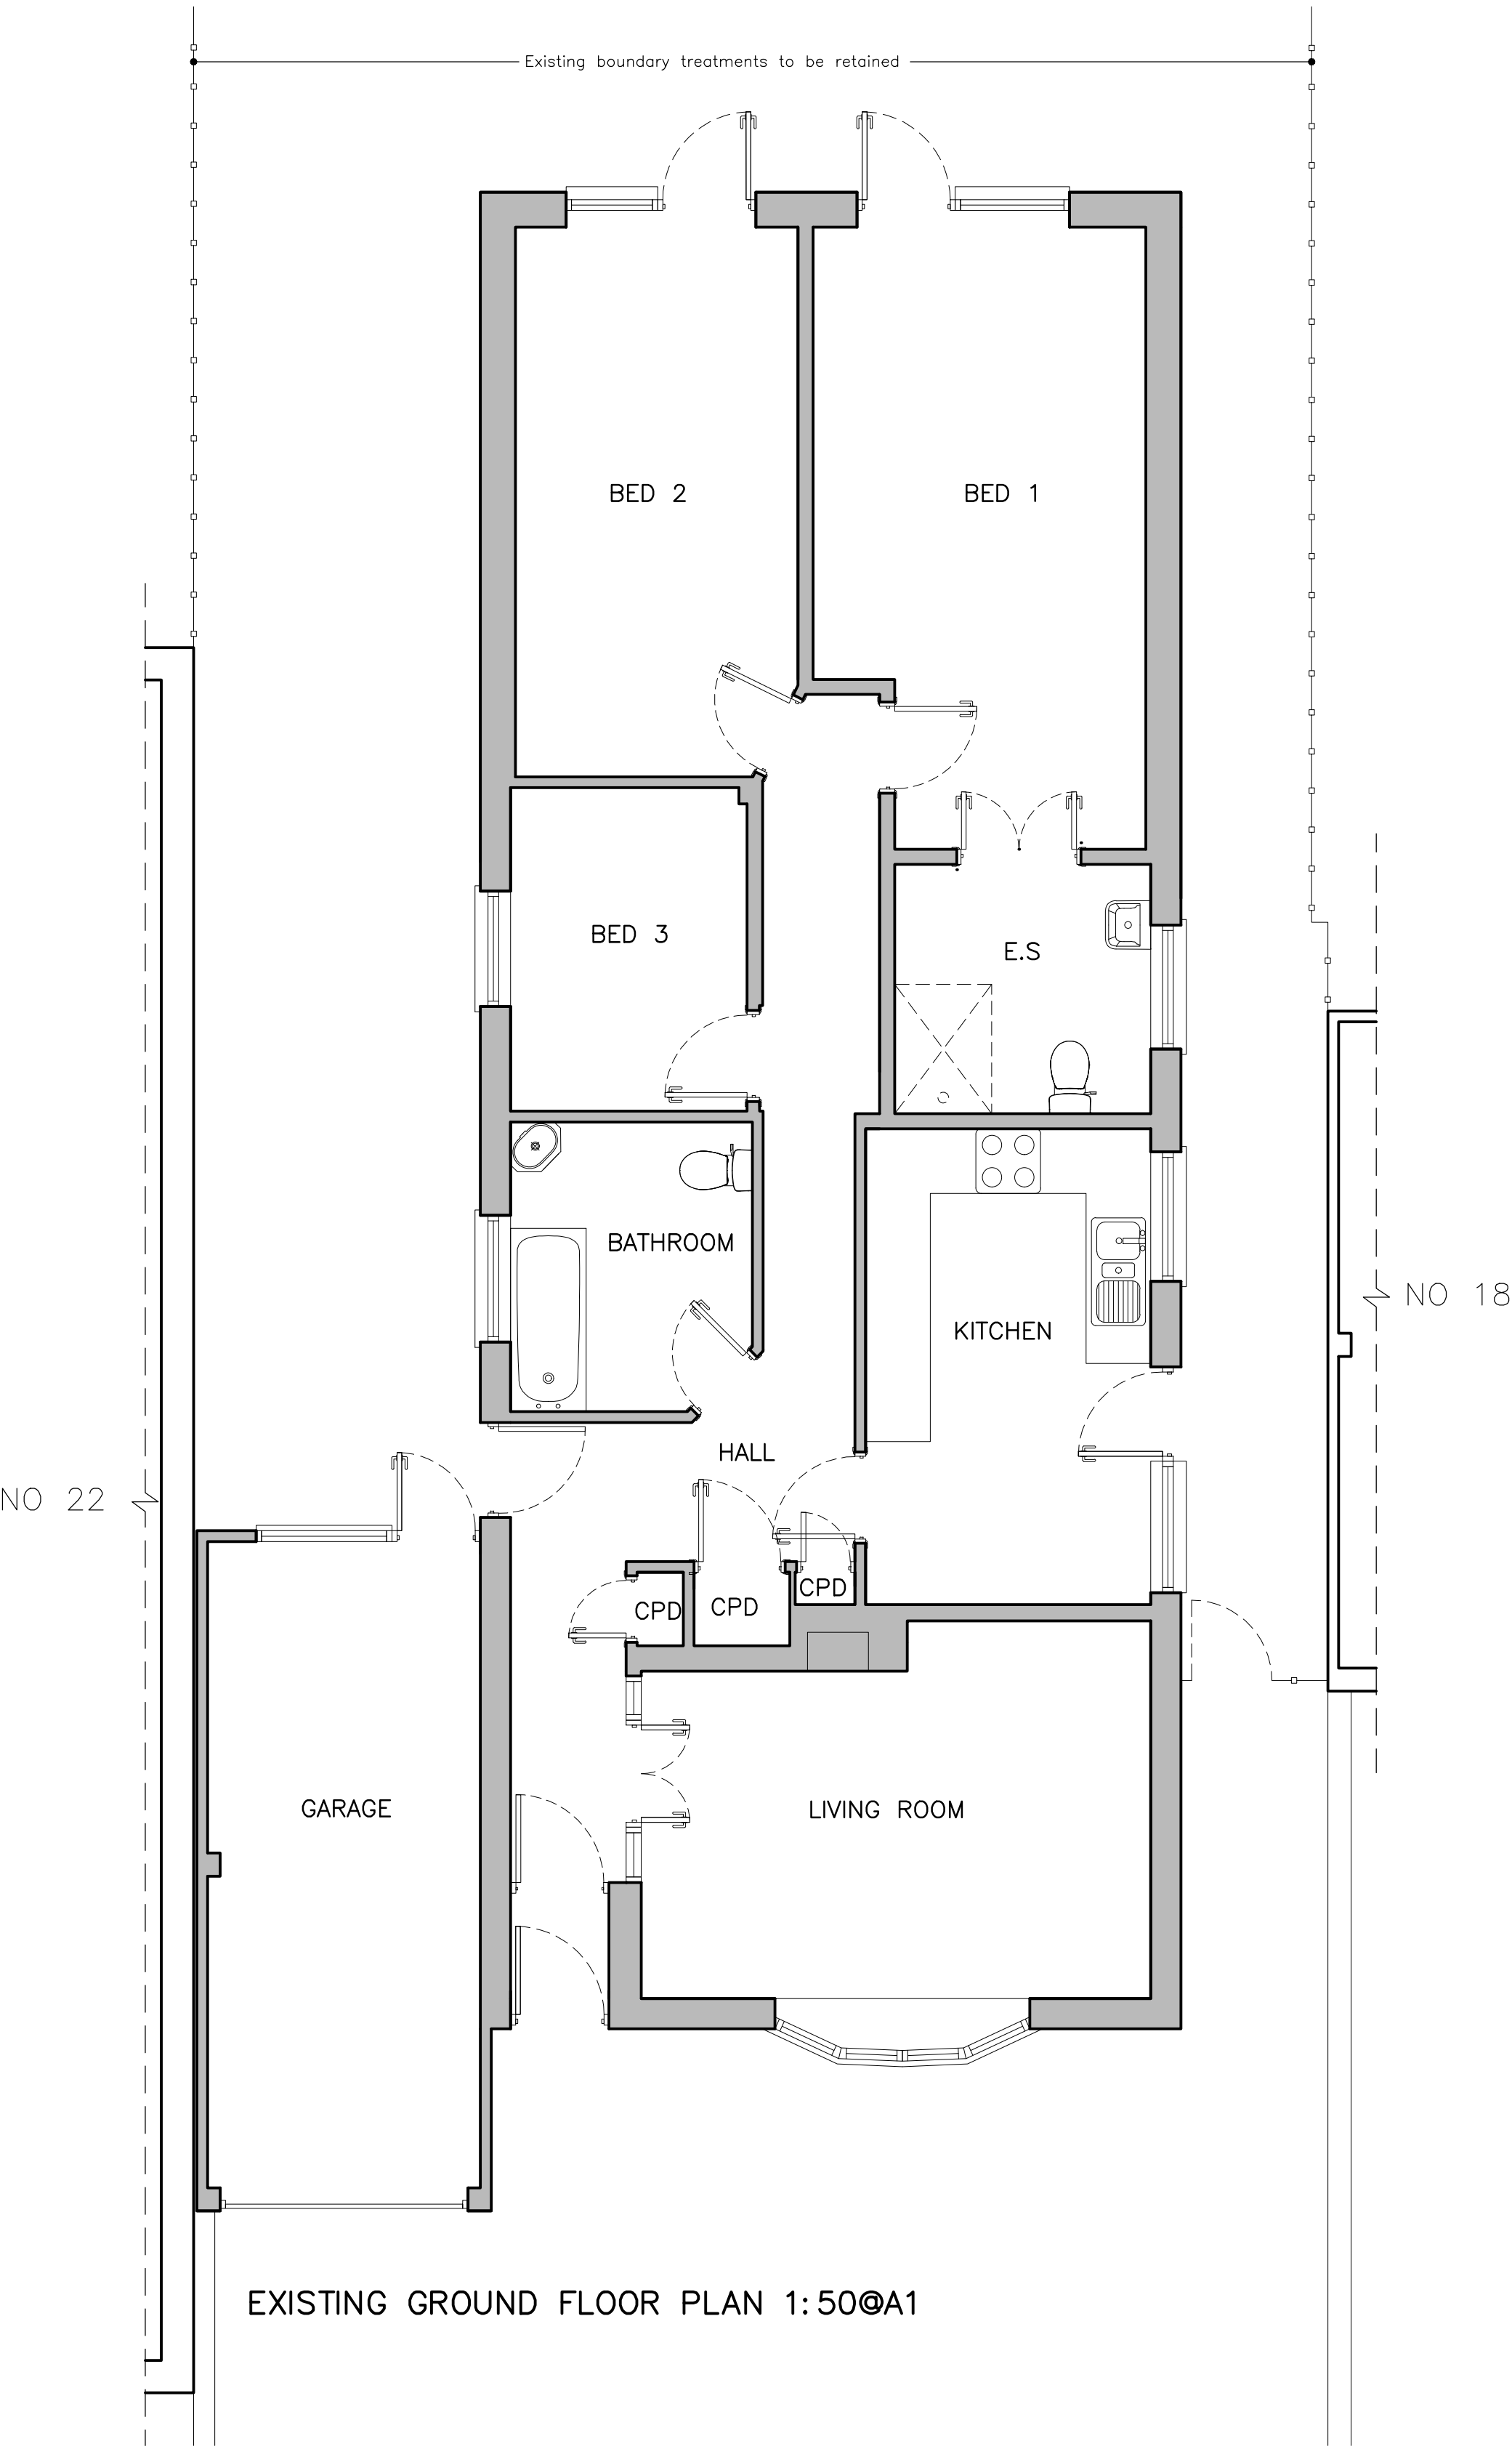

Existing Plans, Proposed Site/Roof Plan and Site Location Plan

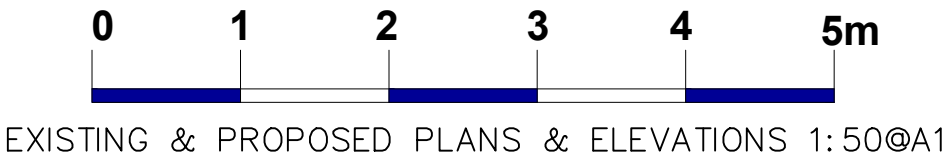

JDB
DESIGN
Architectural Services
E:JDBdesign@hotmail.co.uk
T: +44 (0)787 5393257

A	Proposed roof plan updated to suit new design.	21/07/25
Project 20 Lavender Way, Hitchin		
Title Existing Plans, Proposed Site/Roof Plan and Site Location Plan		
Scale As shown @A1	Date May 25	Drawn JB
Drawing No. 244/25/100	Checked XXX	Revision A