


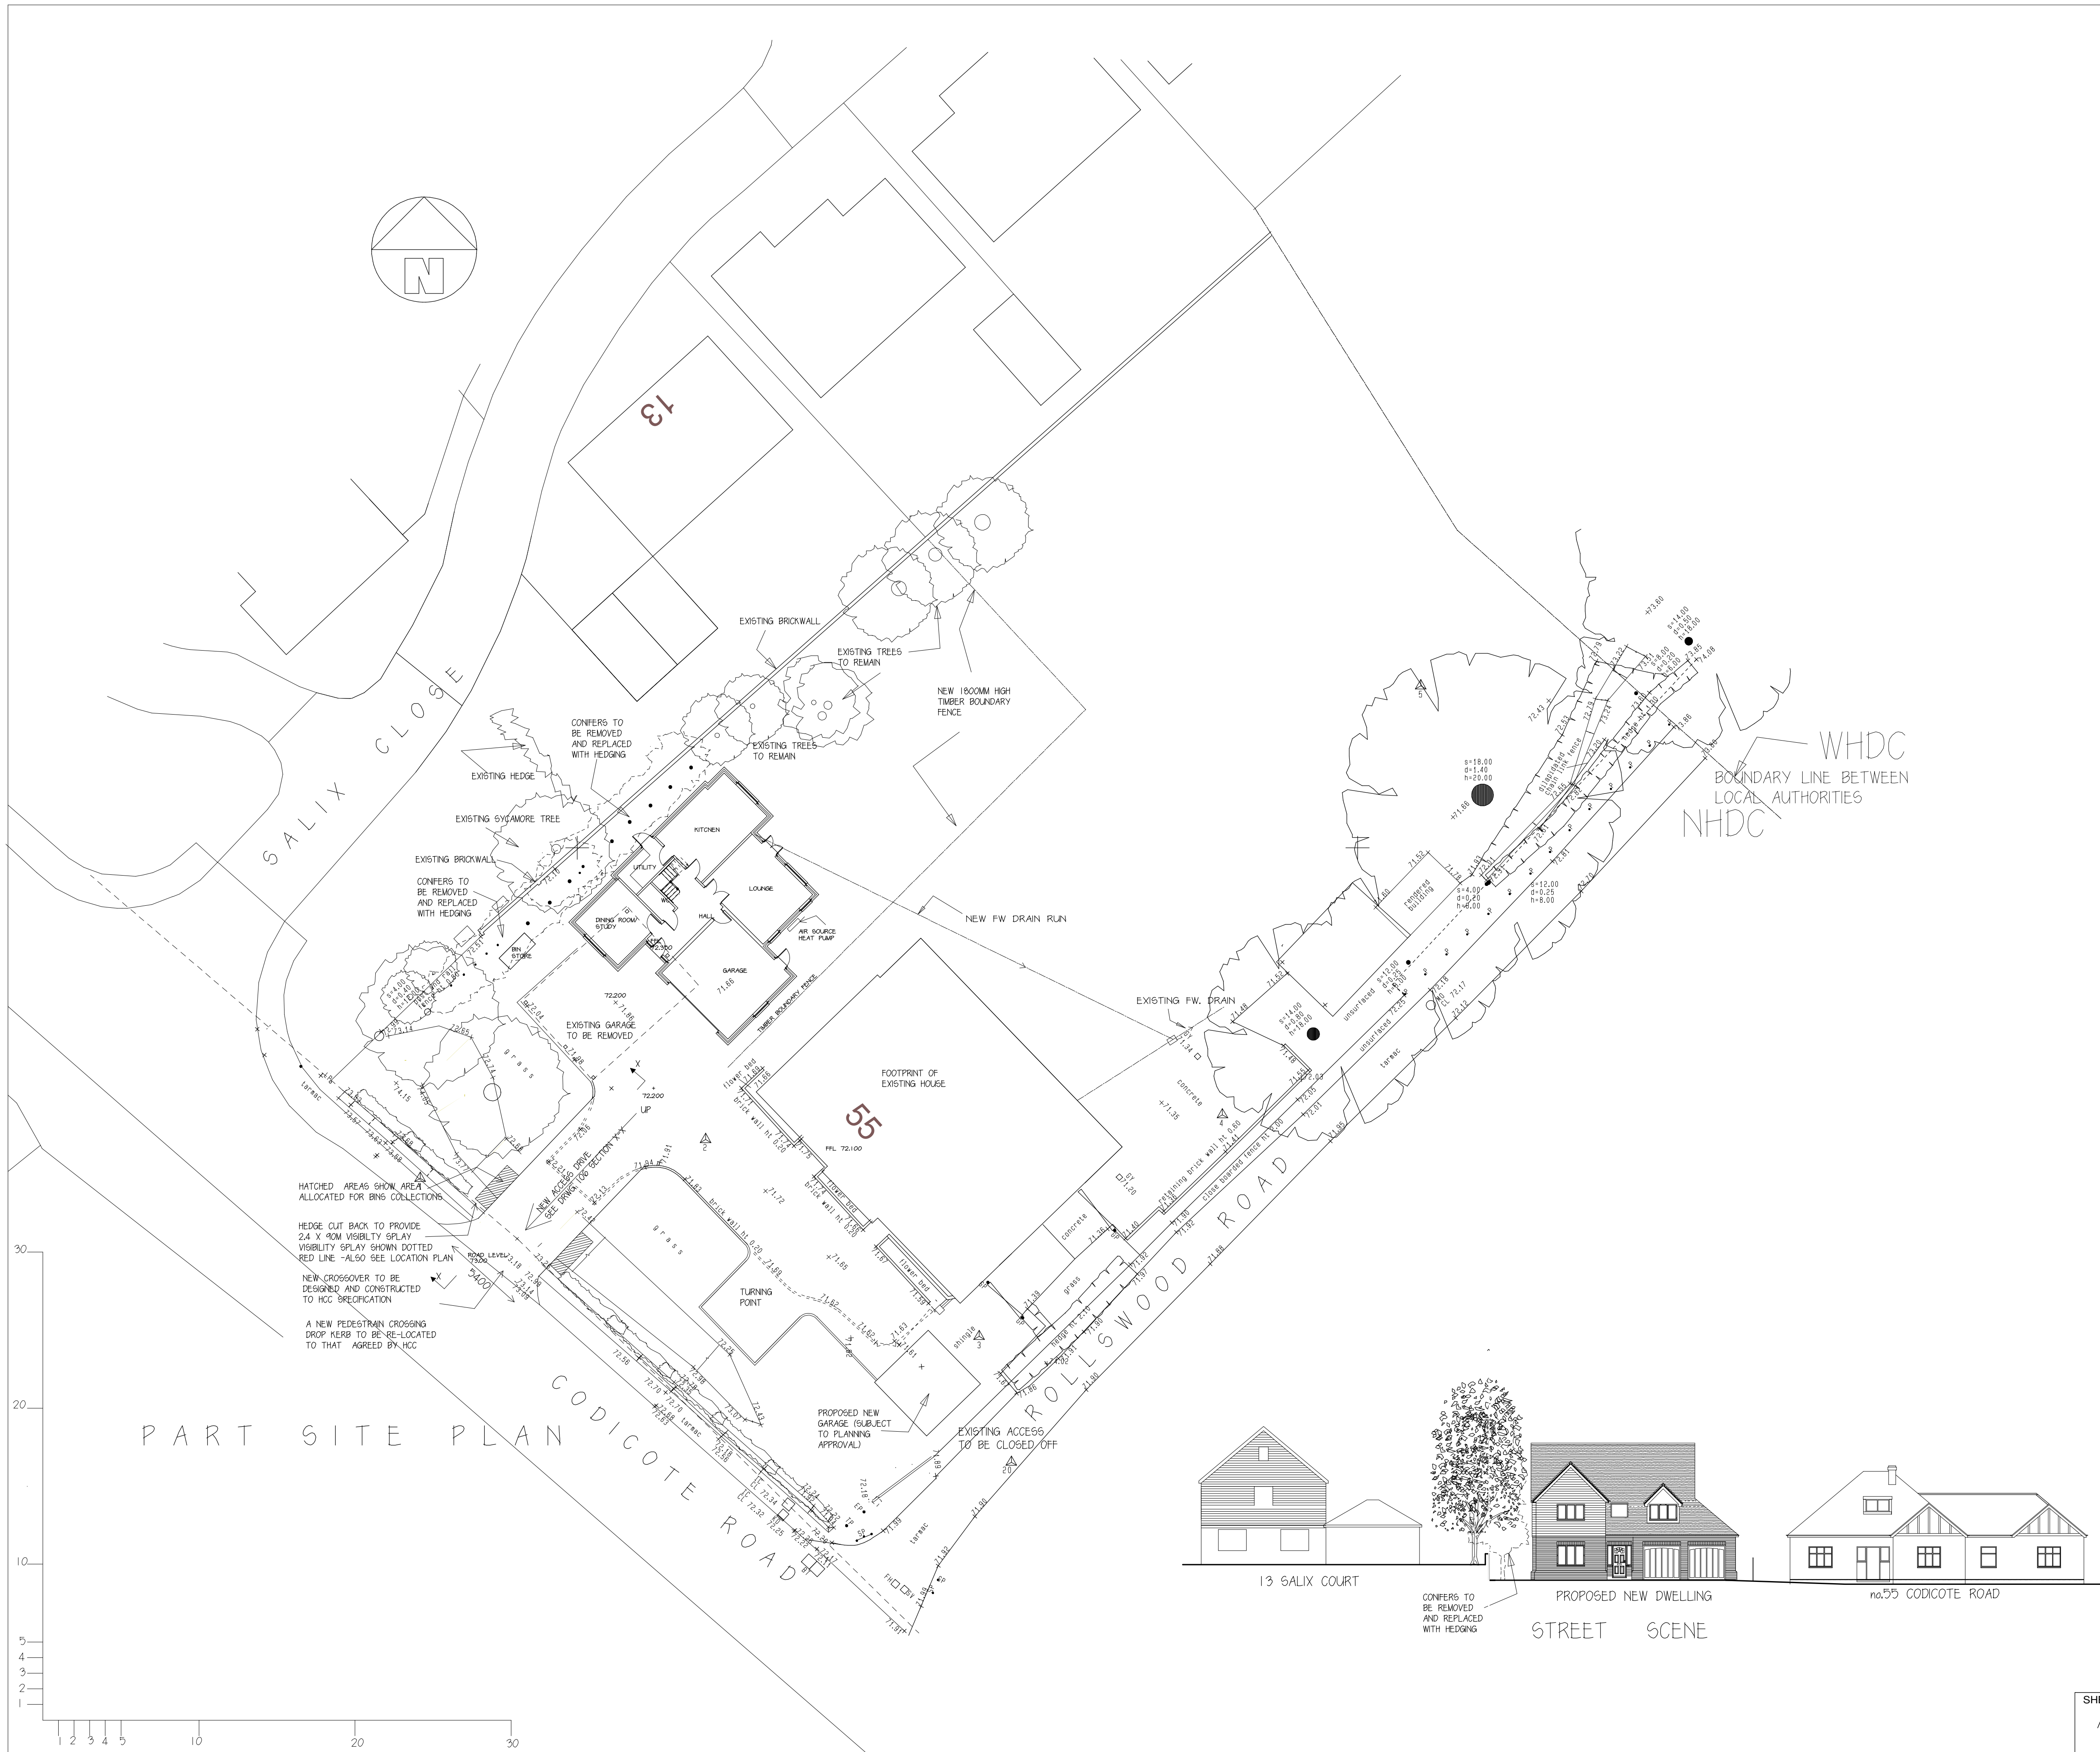

E	1-6-25	LOCATION OF AIR SOURCE HEAT PUM
D	3-6-25	BIN STORE RELOCATED AND BIN COLLECTION AREAS ADDED
C	2-6-25	EXISTING ACCESS TO SALIX CLOSE ADDED AND ALL EXISTING TREES NOW SHOWN
B	27-5-25	PROPOSED GROUND LEVELS AND FFL ADDED
A	7-4-25	LEVELS SHOWN FOR NEW ACCESS DRIVE
Rev.	Date	EXISTING AND PROPOSED FW. DRAIN ADDED

M.J. COOK ARCHITECT R.I.B.A.
Walnut Tree Farm, Upper Green Road,
Tewin, Hertfordshire AL6 0LH
Tel: 07957231847
Email: mjc@bt.com

JOB TITLE
PROPOSED NEW DWELLING
AT
55 CODICOTE ROAD WELWYN

DRAWING TITLE
PROPOSED SITE PLAN

SCALE 1:200	DRAWN BY MC	DATE MARCH '25
----------------	----------------	-------------------

JOB NO. 0625	DRAWING NO. P104	REV. E
-----------------	---------------------	-----------

SHEET SIZE
A1