

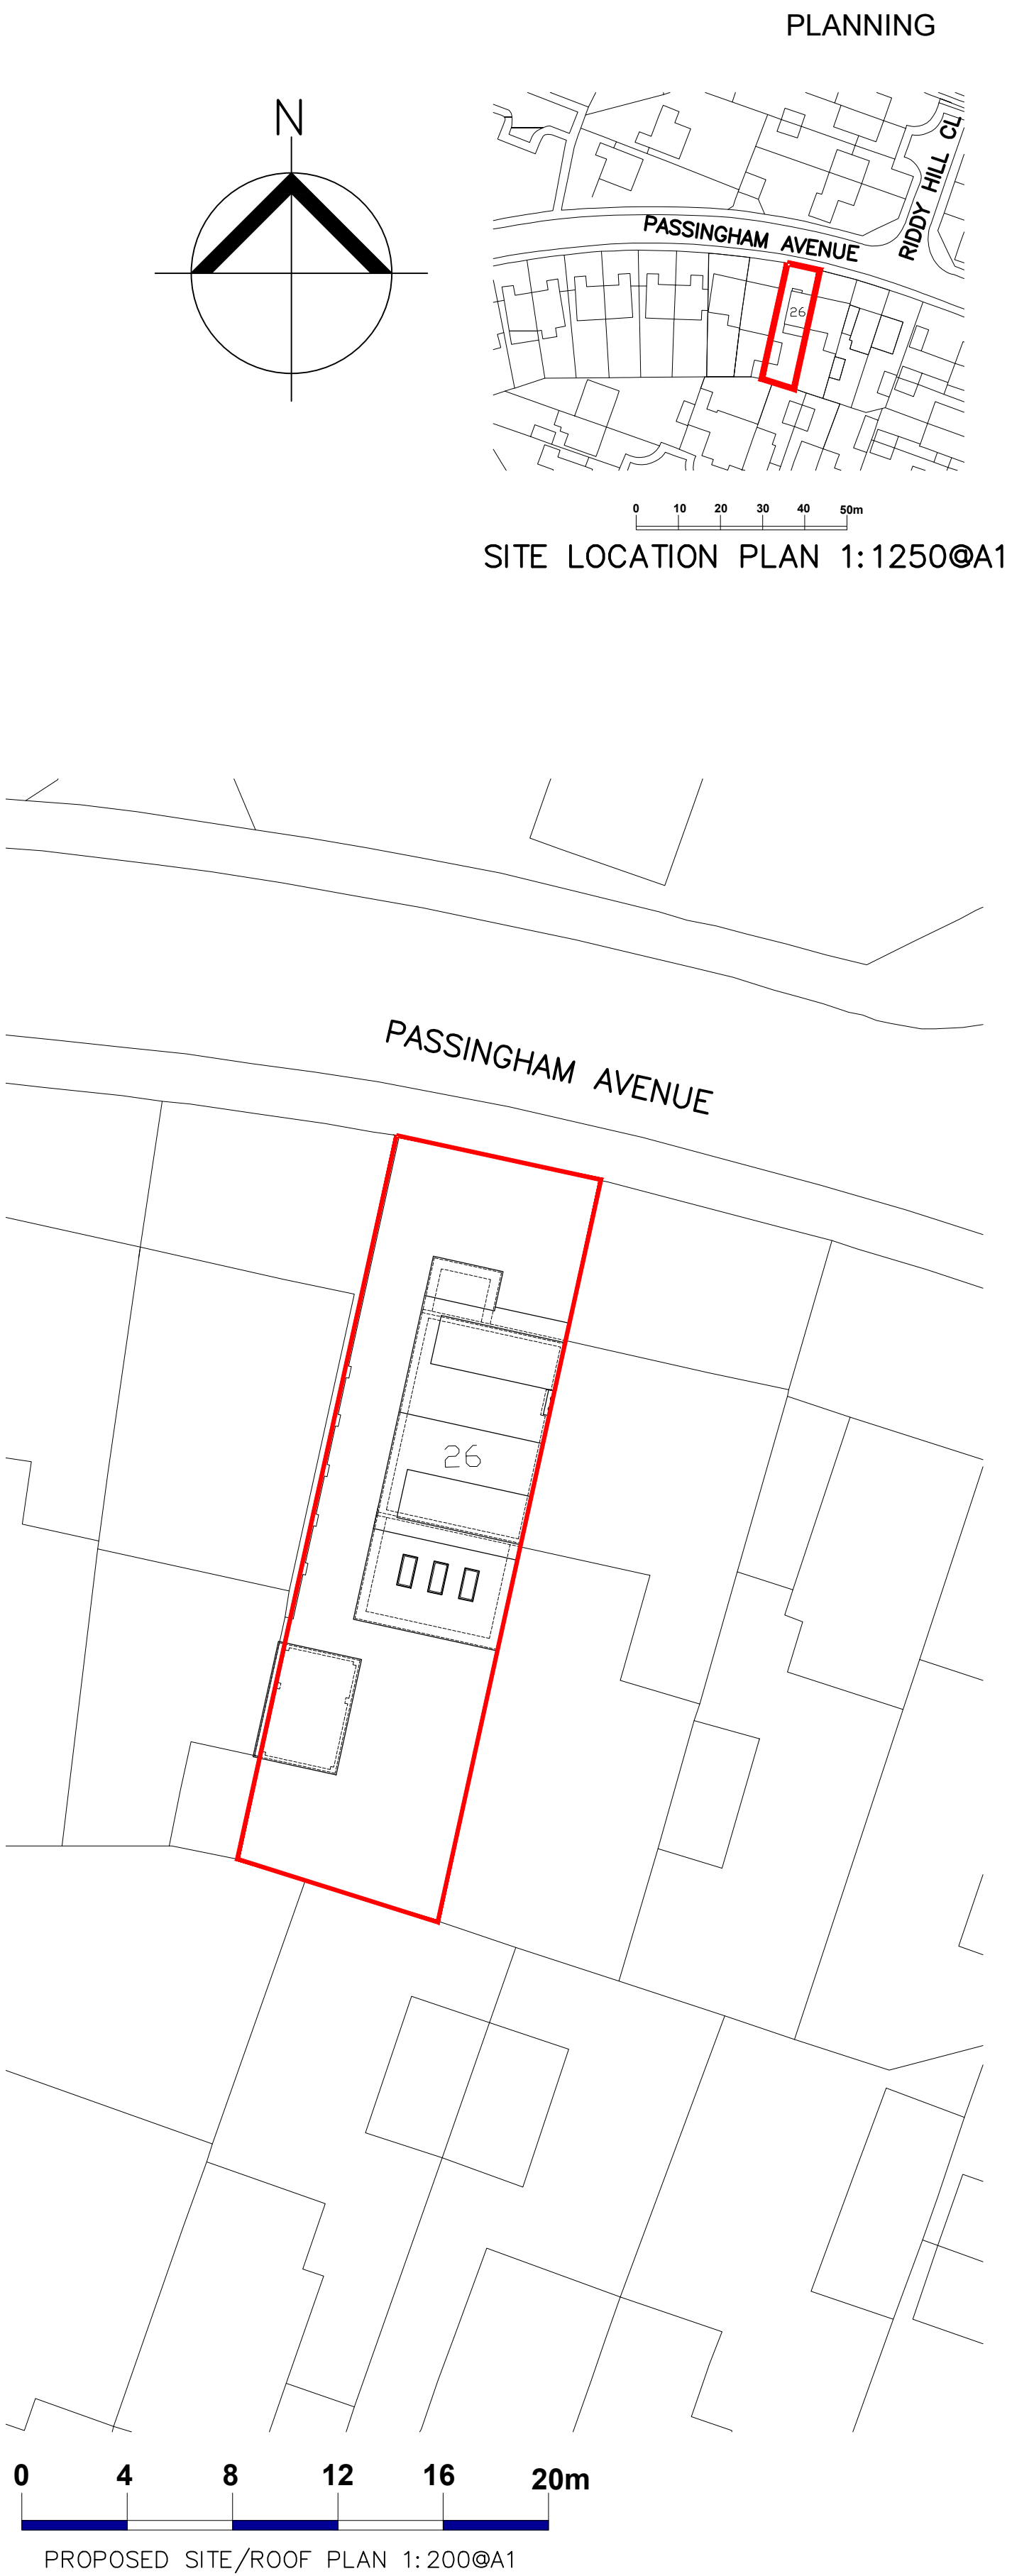
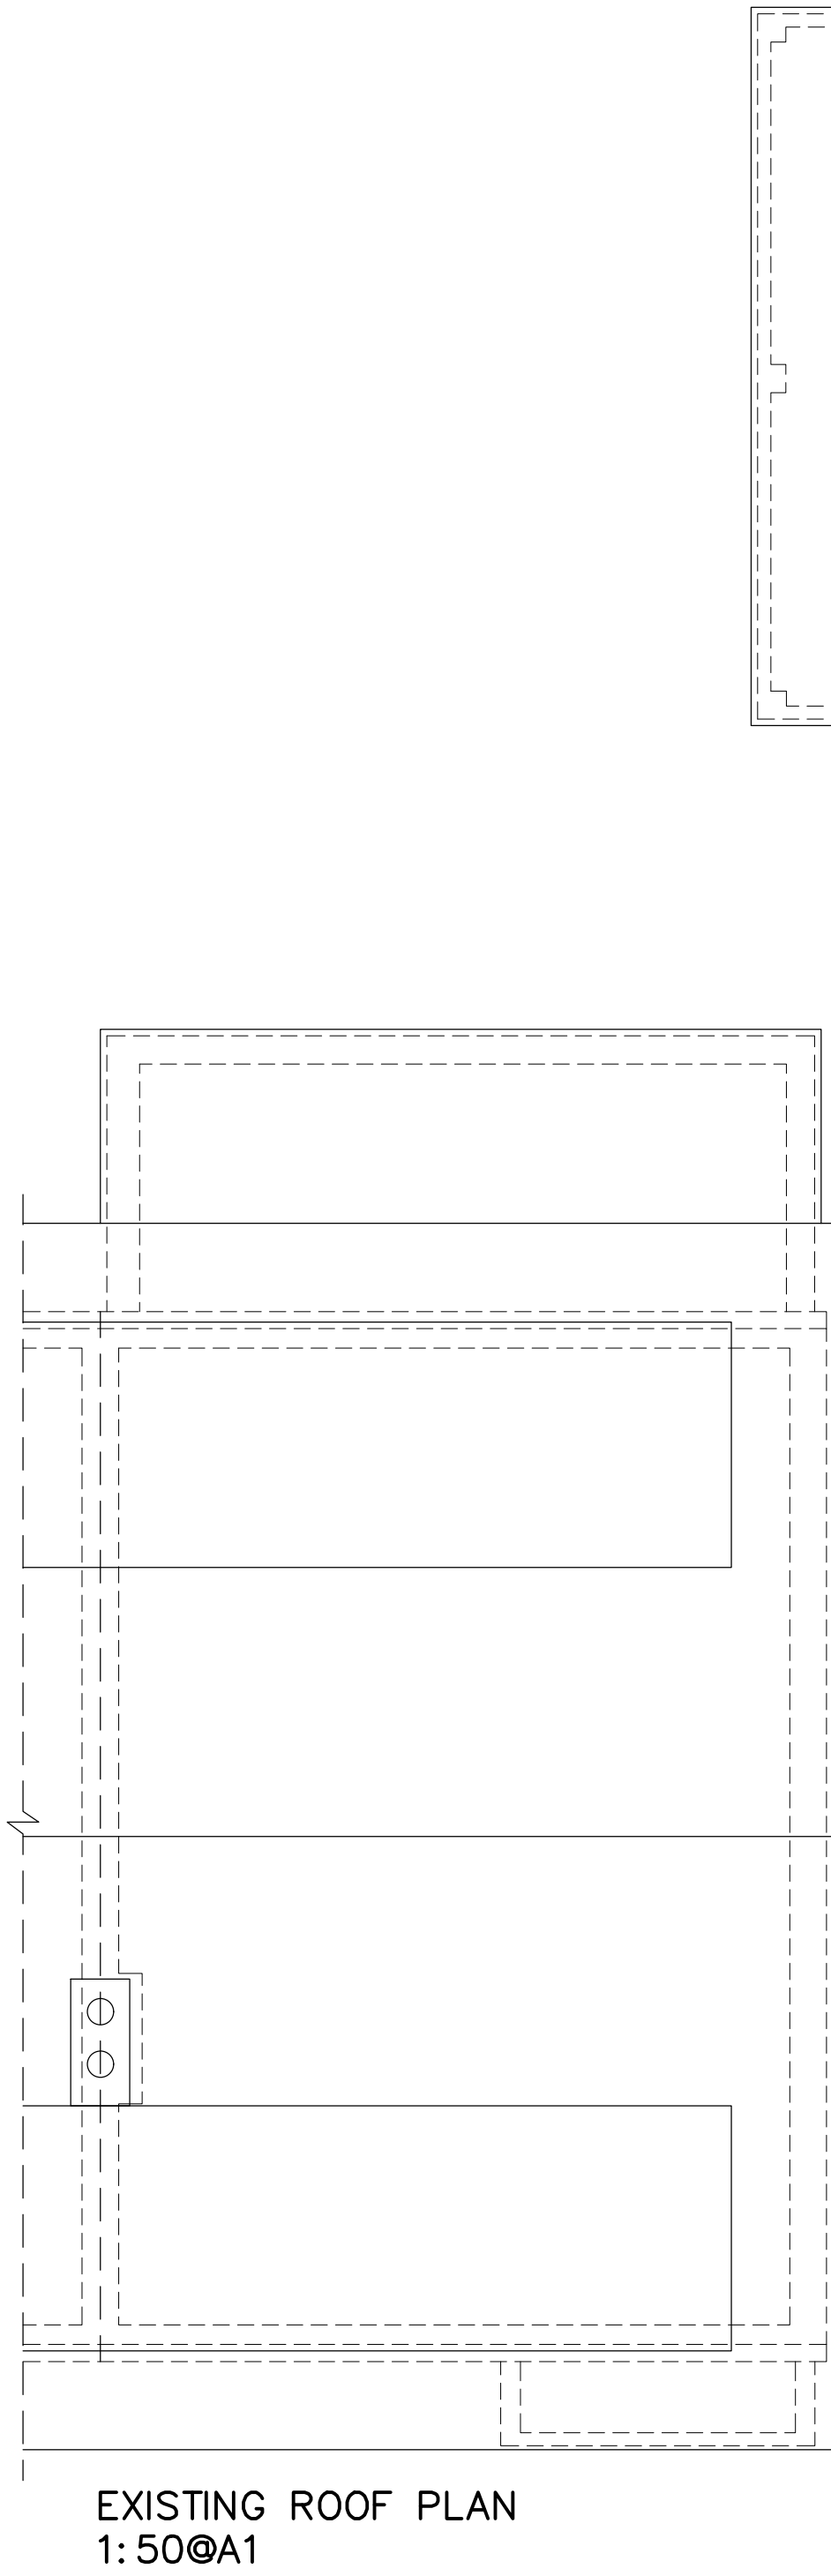
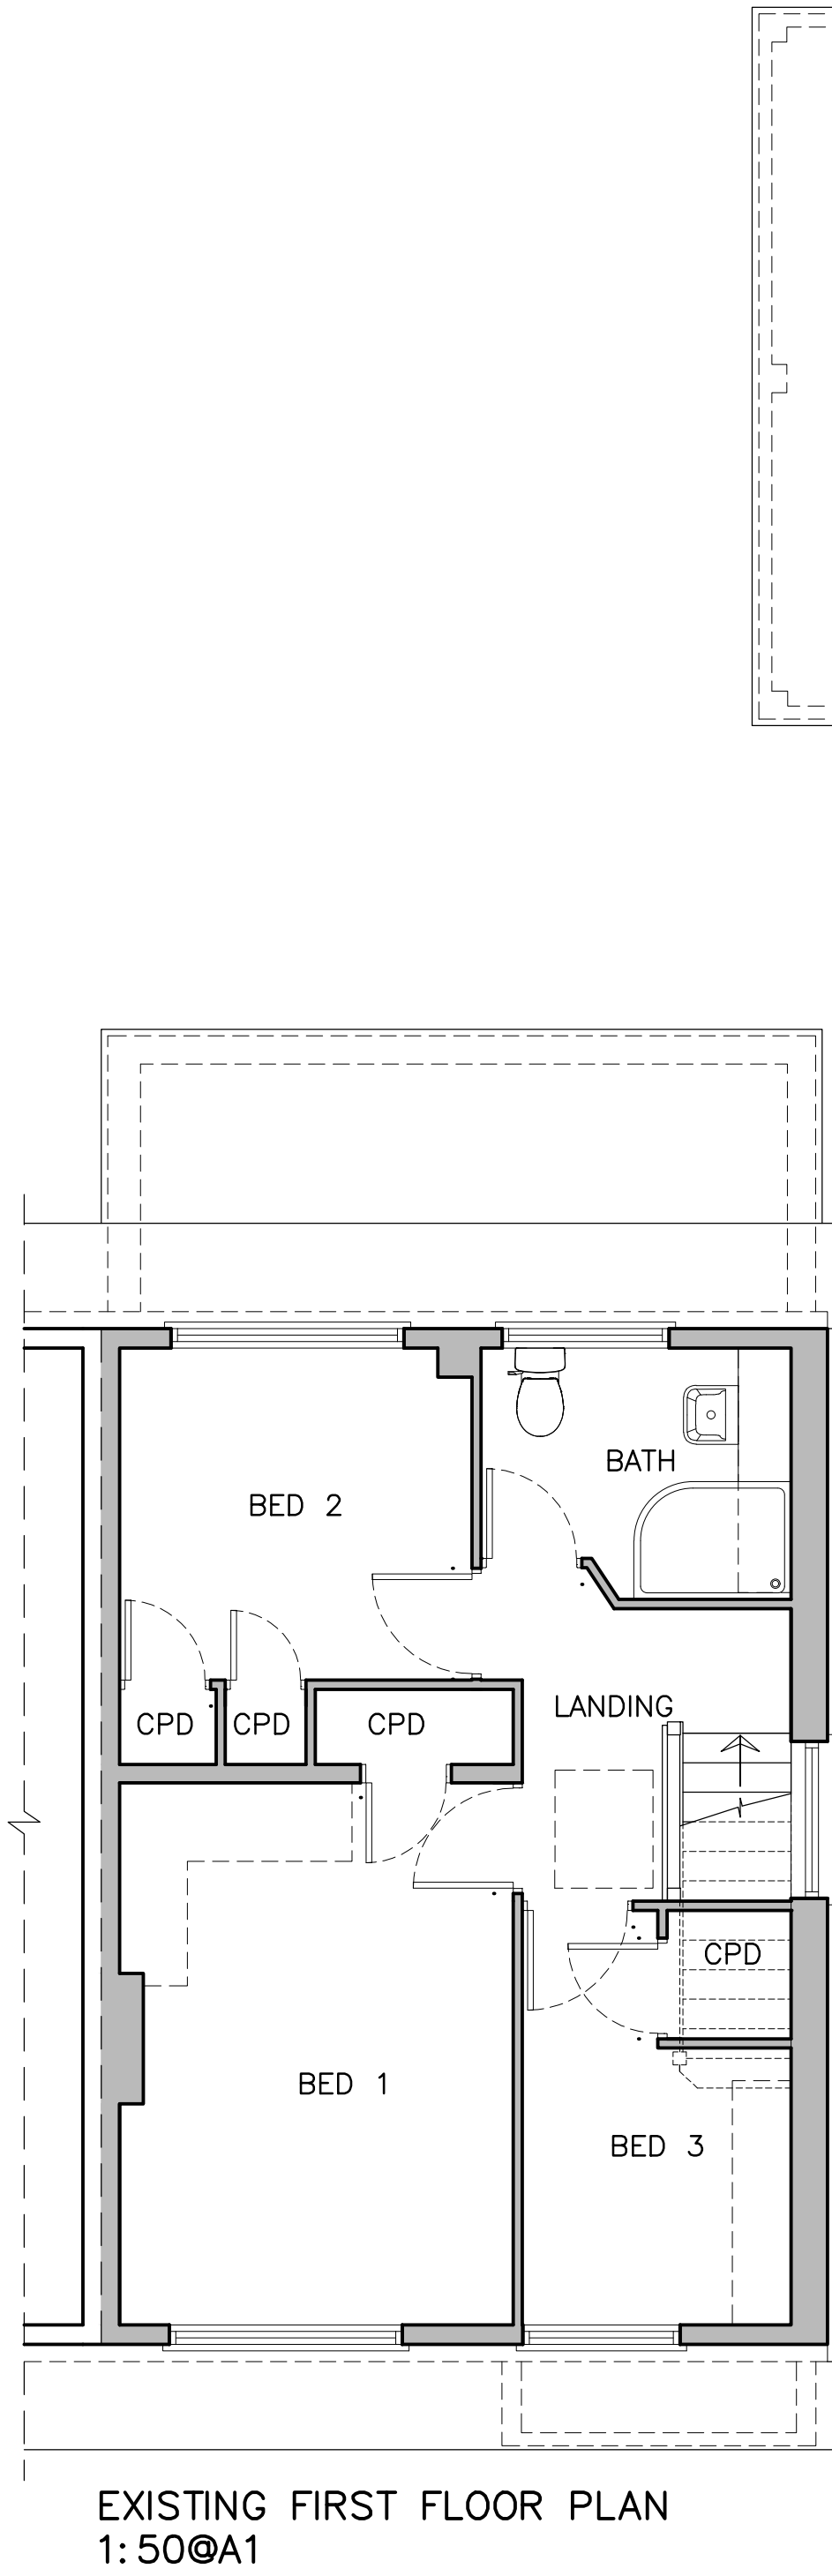


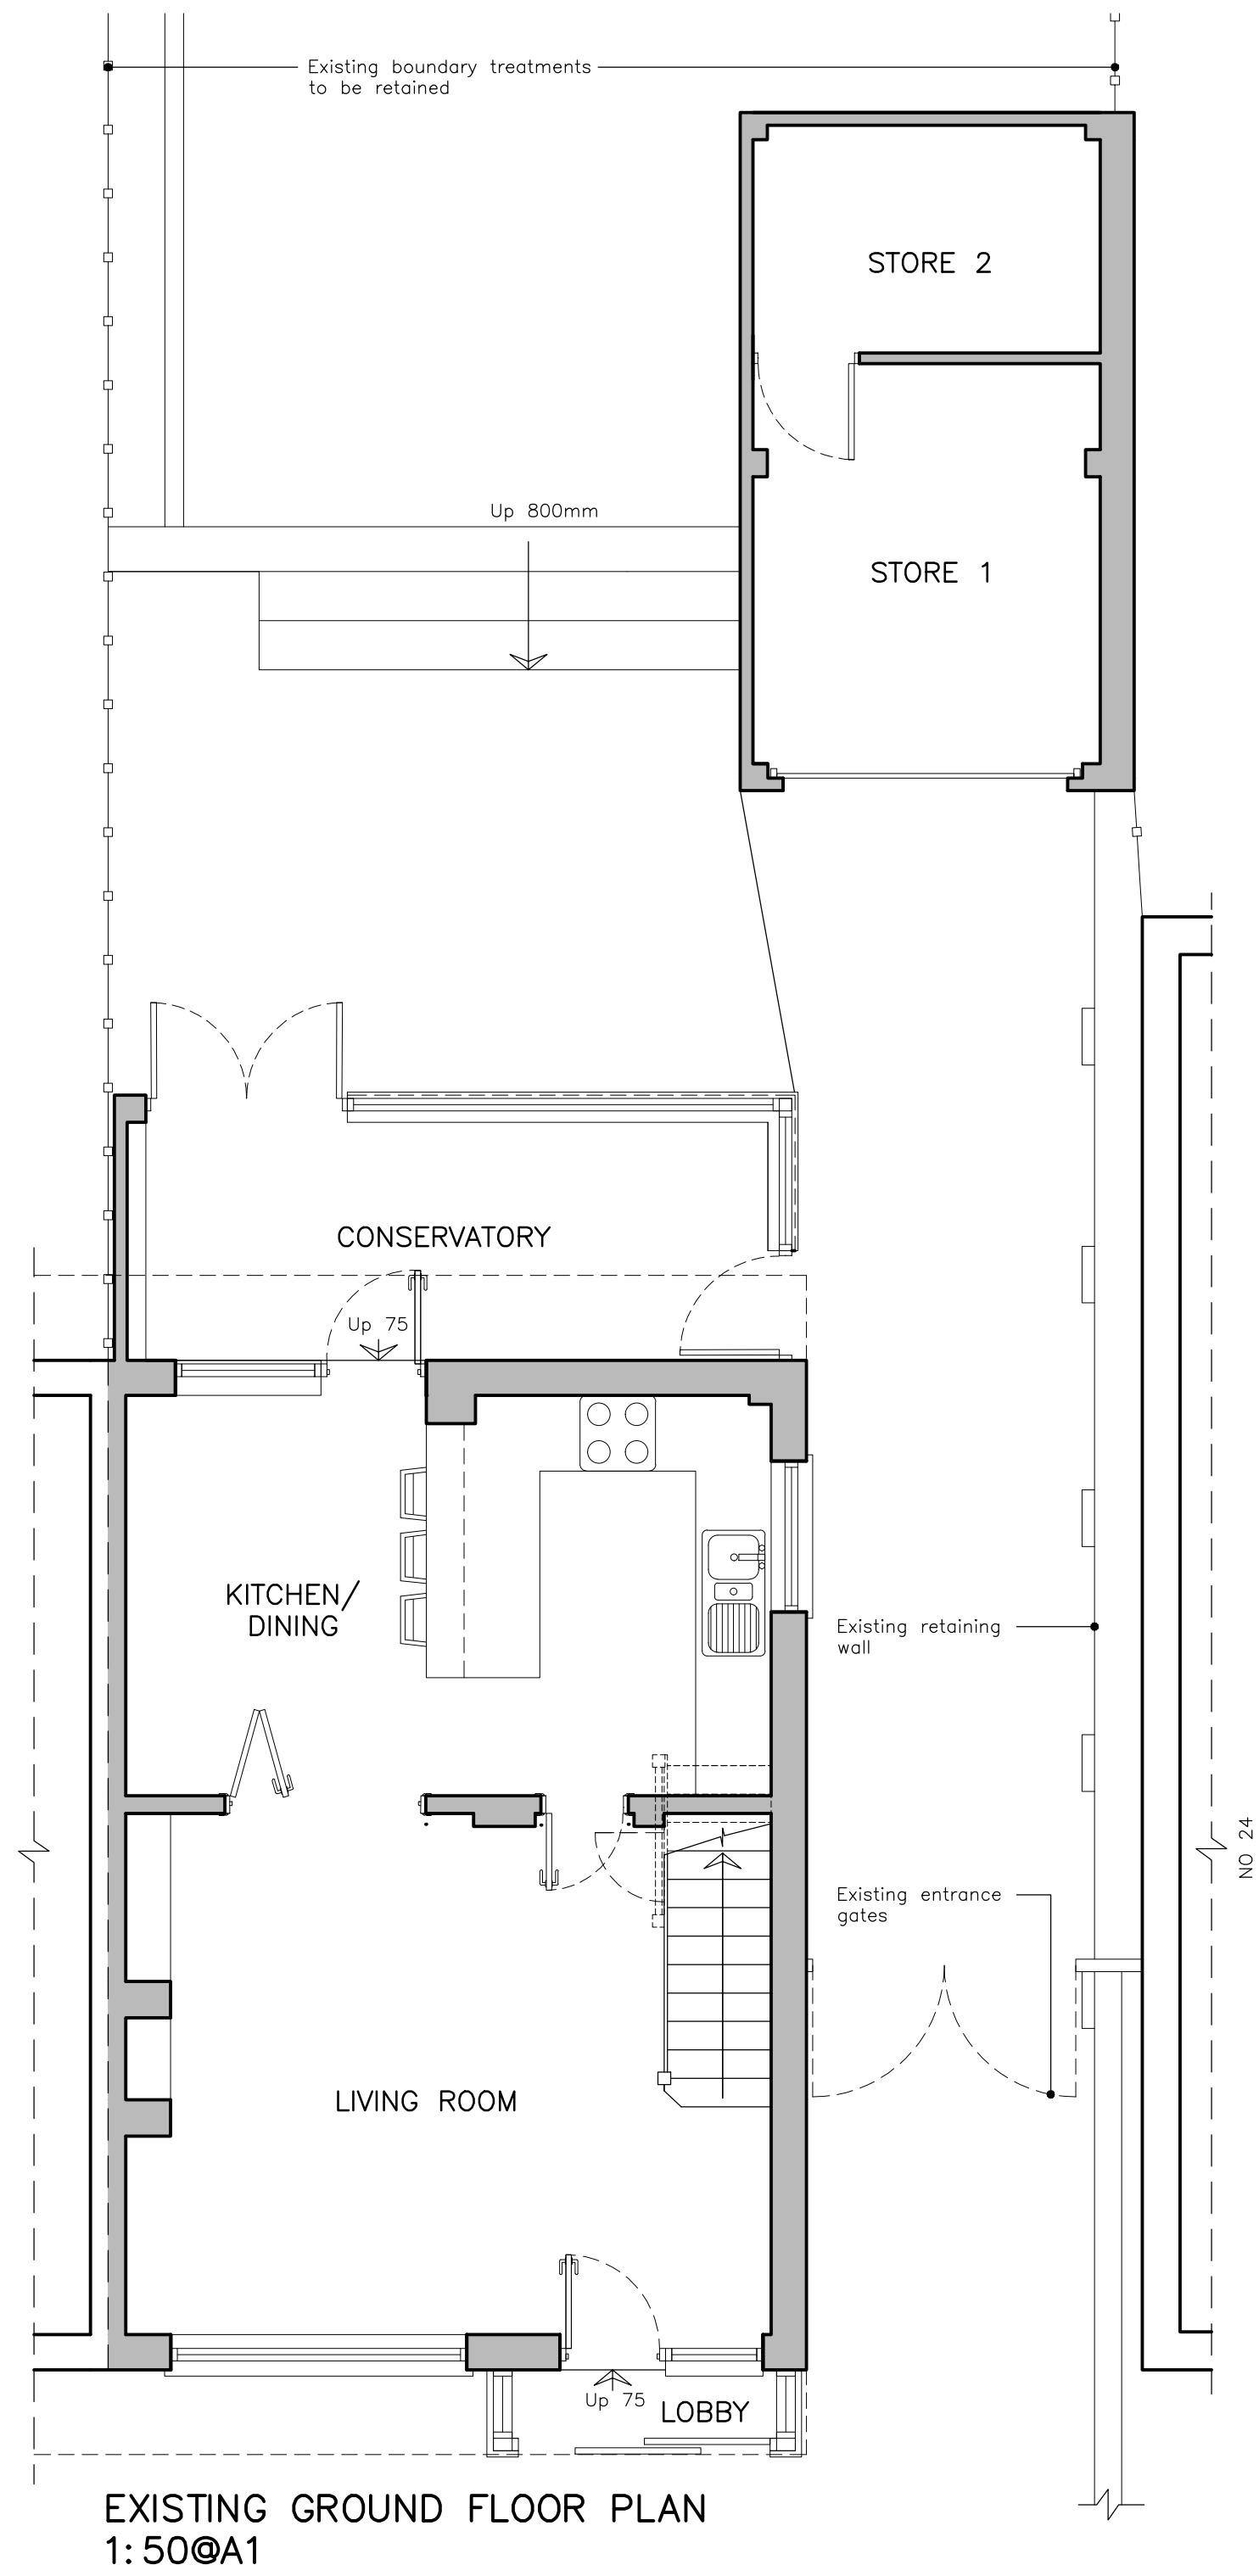

Existing Plans, Site Location Plan & Proposed Site/Roof Plan

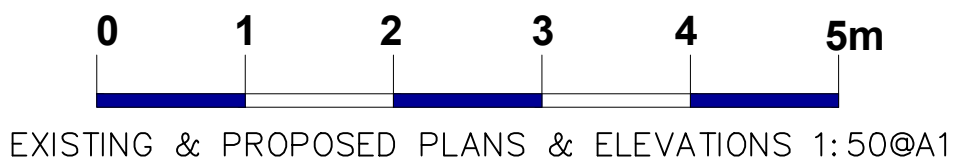

JDB
DESIGN
Architectural Services
E:JDBdesign@hotmail.co.uk
T: +44 (0)787.5393257

A		Roof plan updated to the latest floor plan design.		05/06/25	
Project 26 Passingham Avenue, Hitchin					
Title Existing Plans, Site Location Plan & Proposed Site/Roof Plan					
Scale As shown @A1	Date April 26	Drawn JB	Checked XXX	Revision	
Drawing No. 301/26/100			A		