

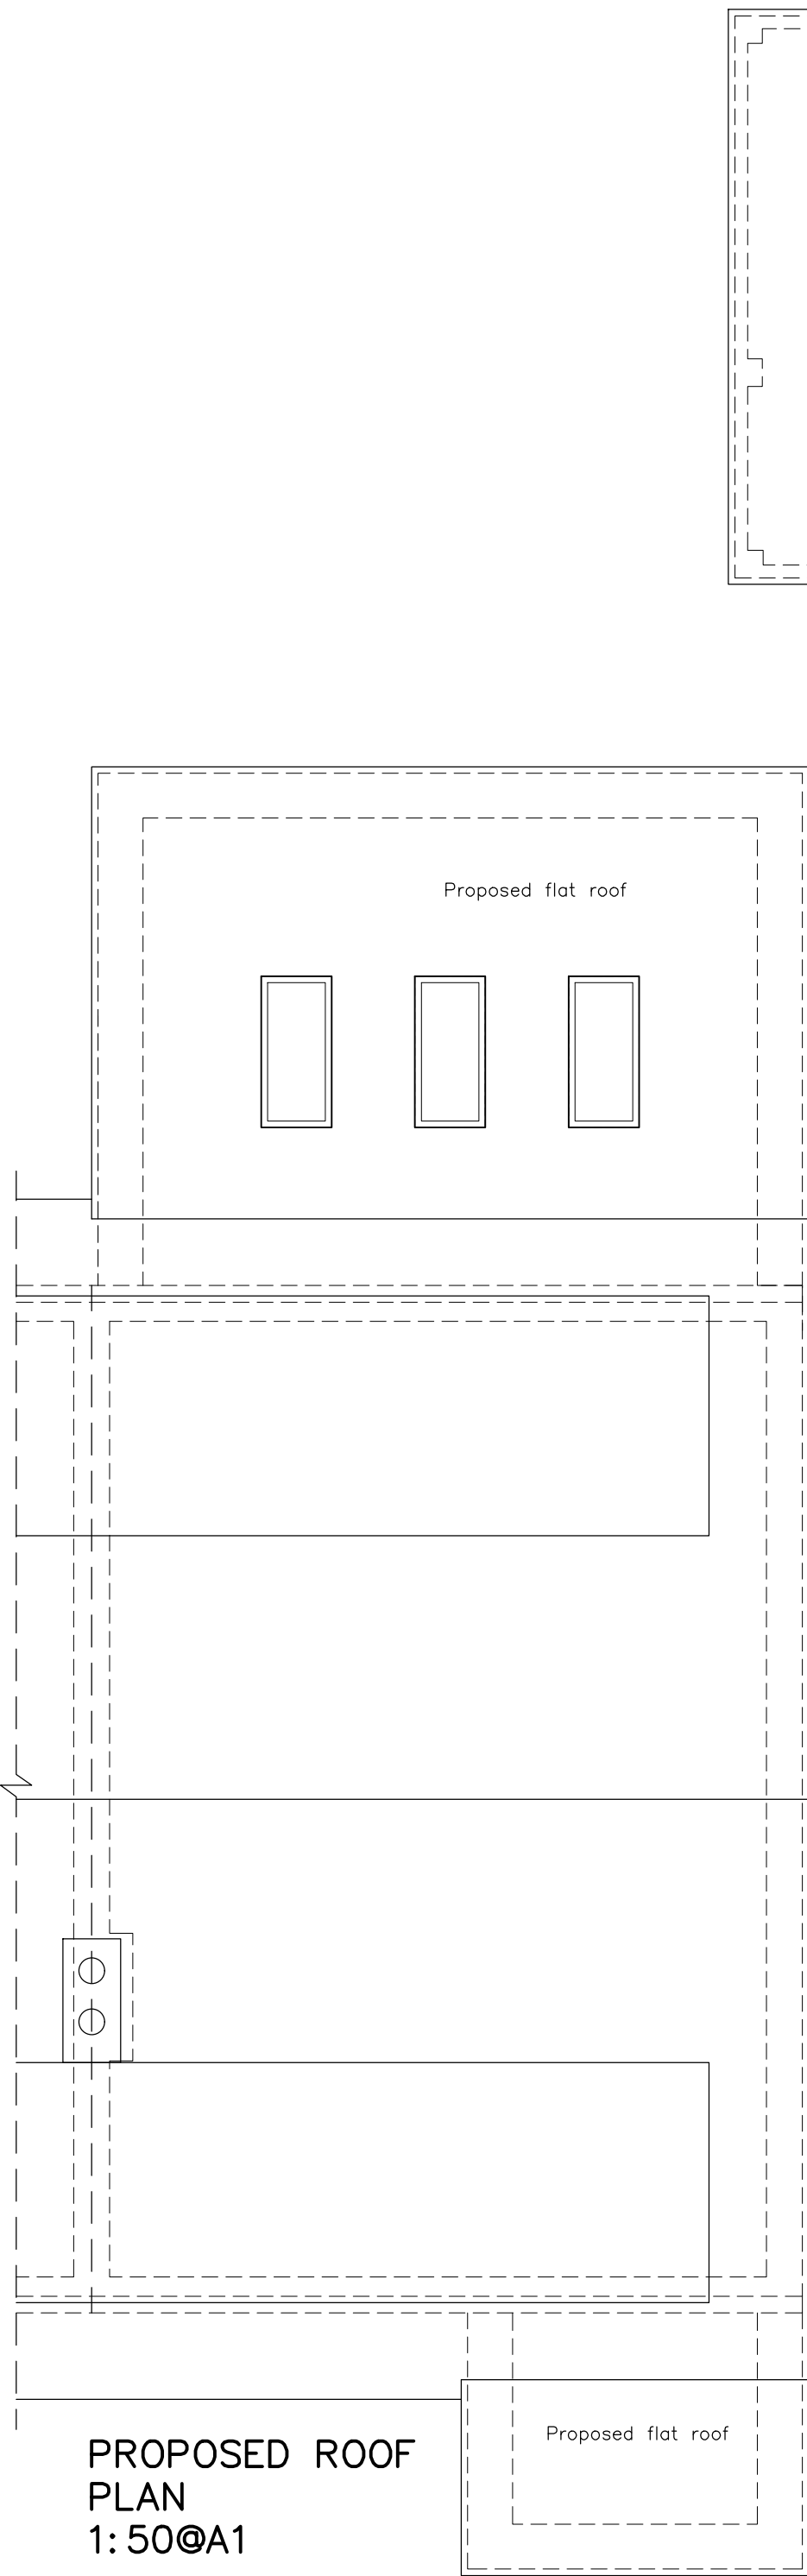
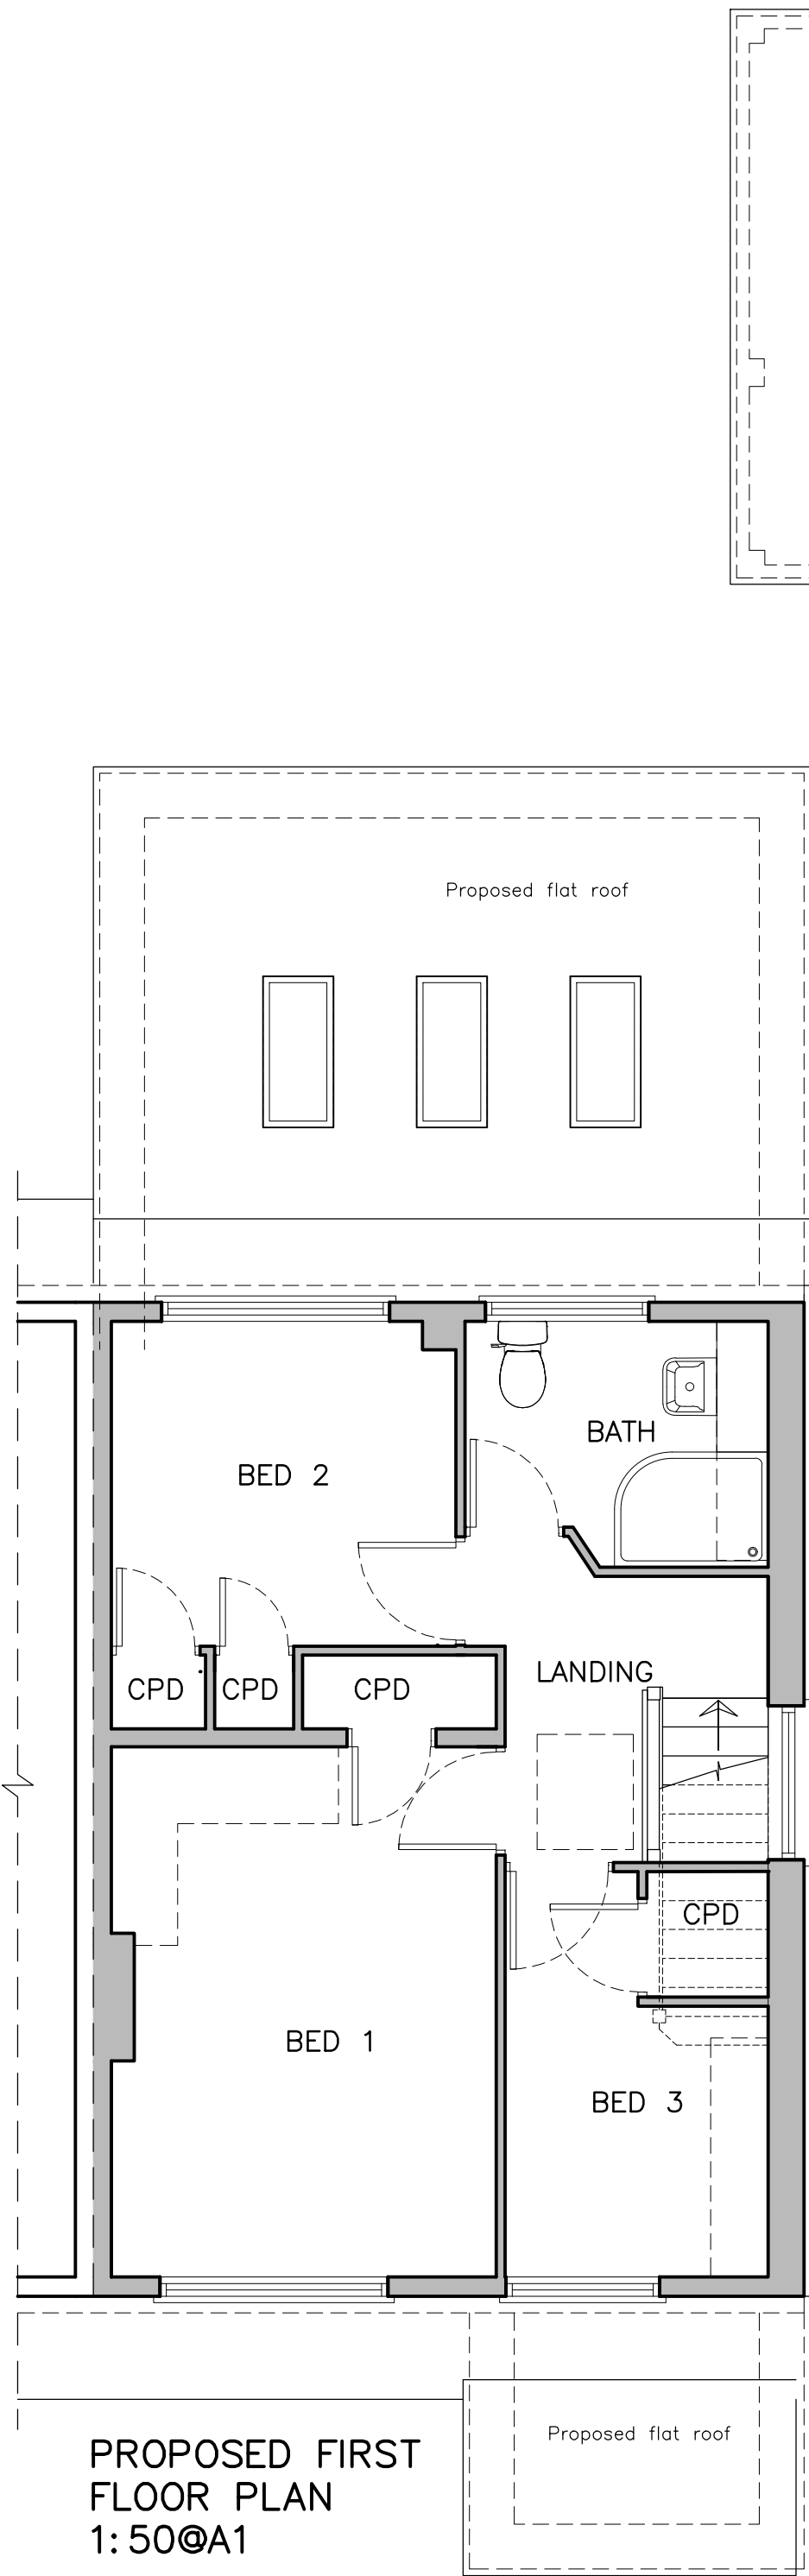


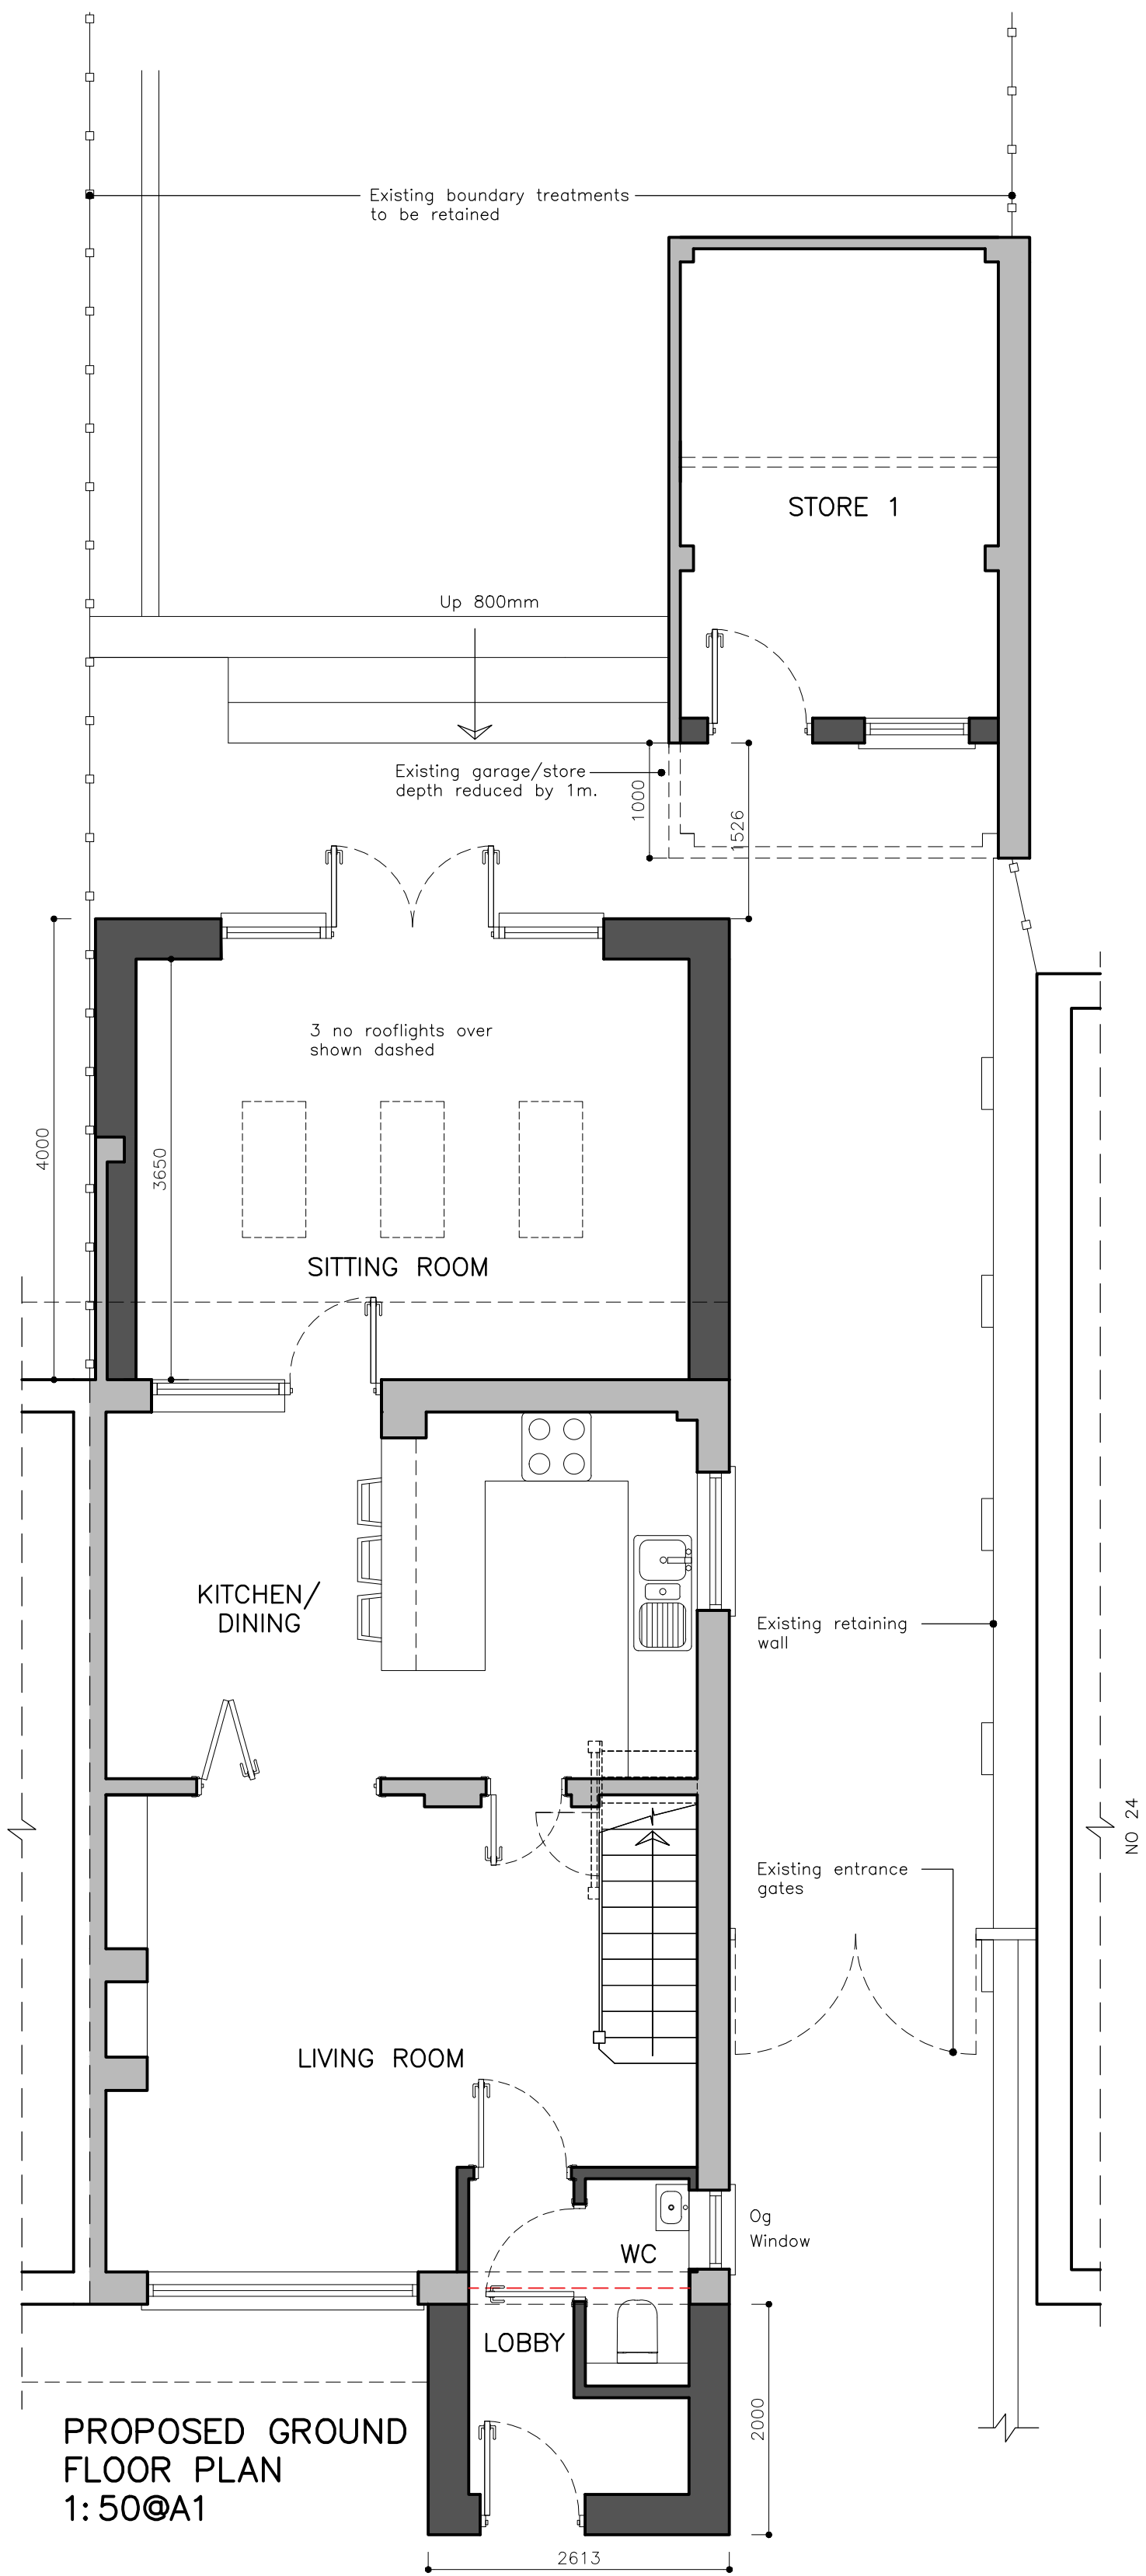

Proposed Floor Plans

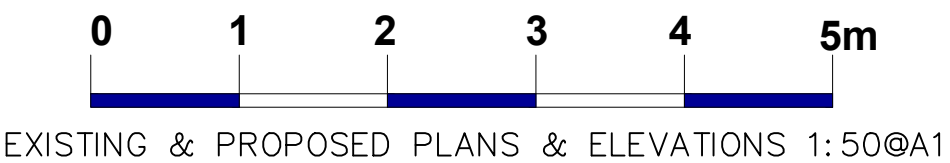

A		Design amended to clients comments dated 04.06.26	05/06/26
Project: 26 Passingham Avenue, Hitchin			
Title: Proposed Floor Plans			
Scale: As shown @A1	Date: April 26	Drawn: JB	Checked: XXX
Drawing No.: 301/26/102	Revision: A		