




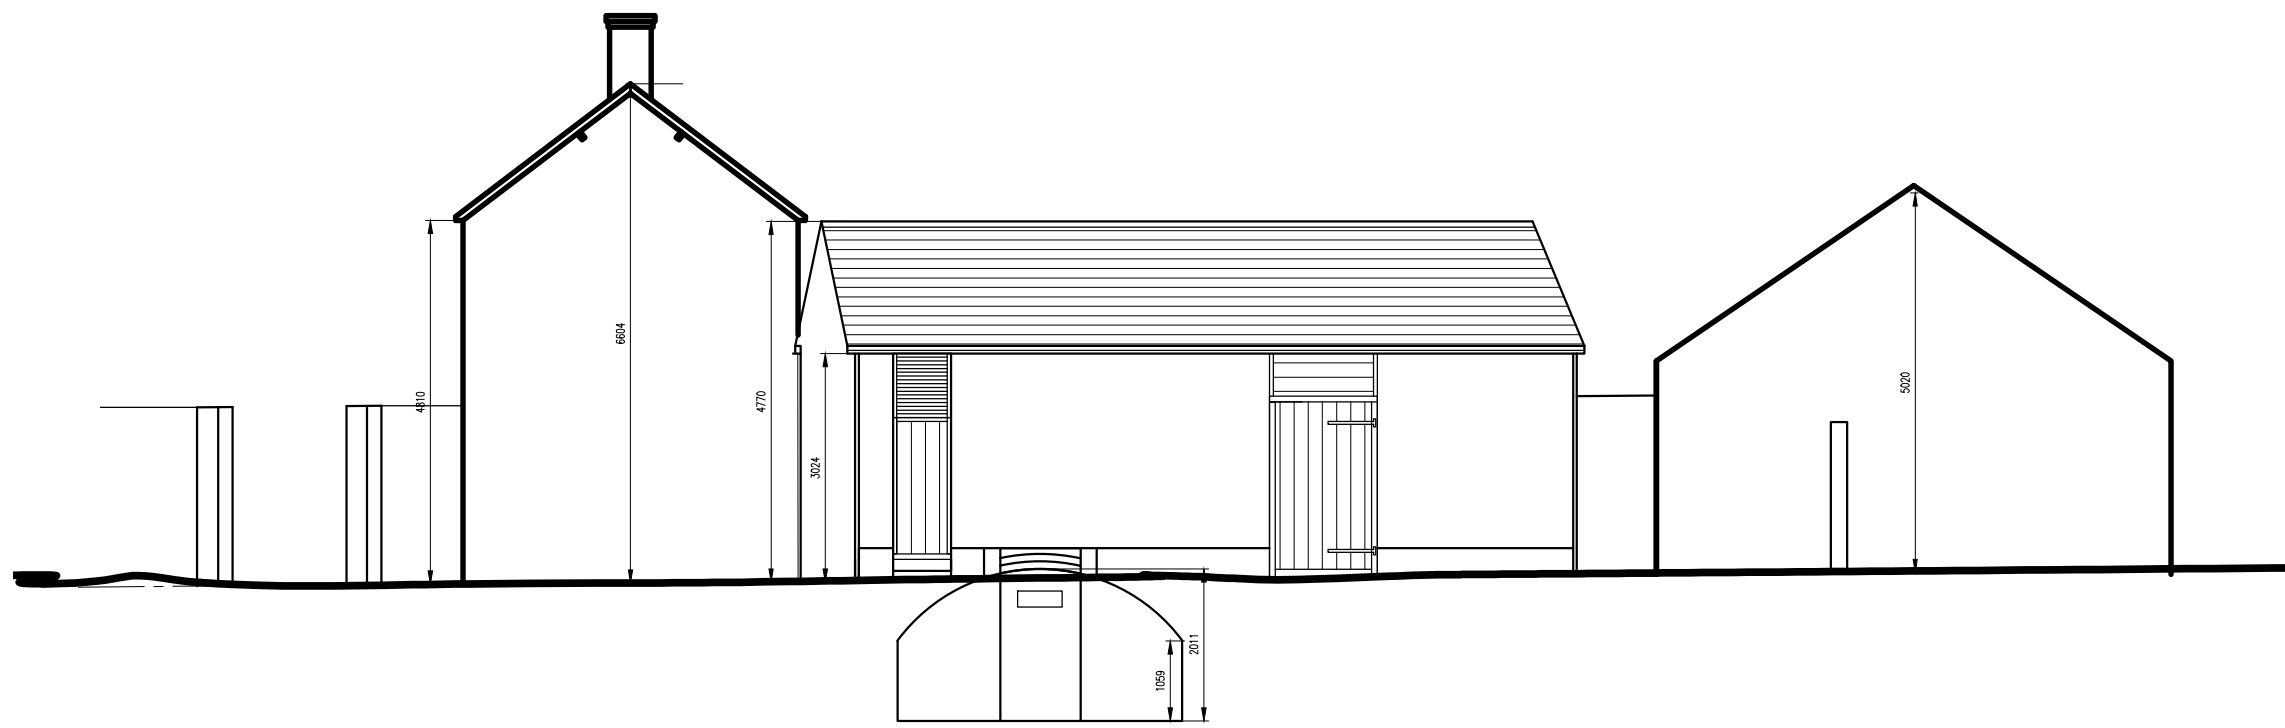


EXISTING OUTBUILDING ELEVATION _ A-A - 1:100

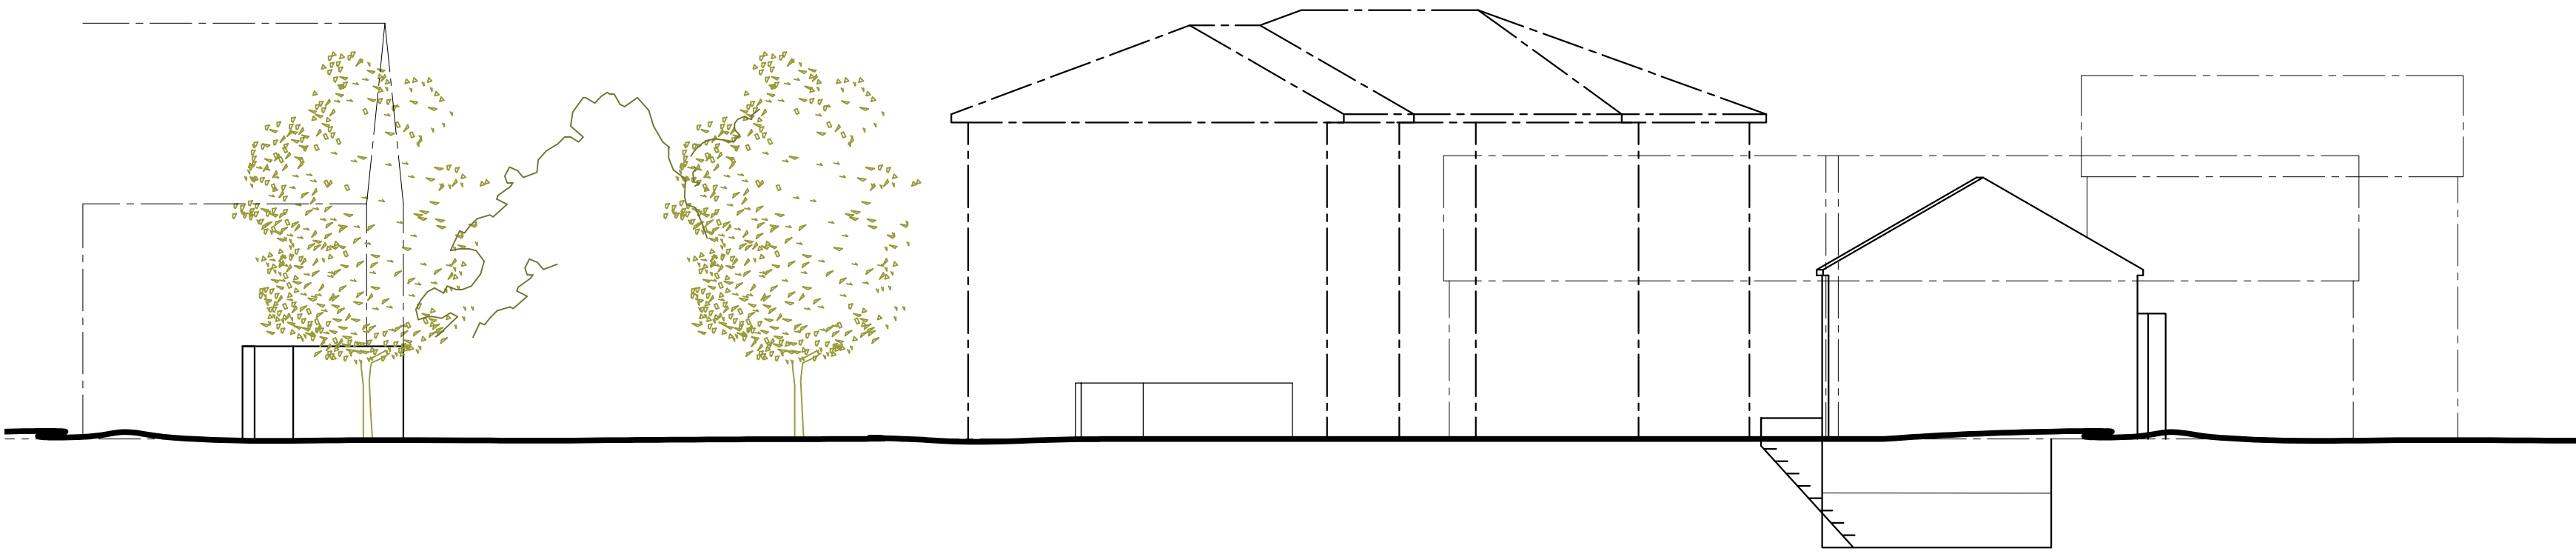


OUTBUILDING ELEVATION _ B-B - 1:100

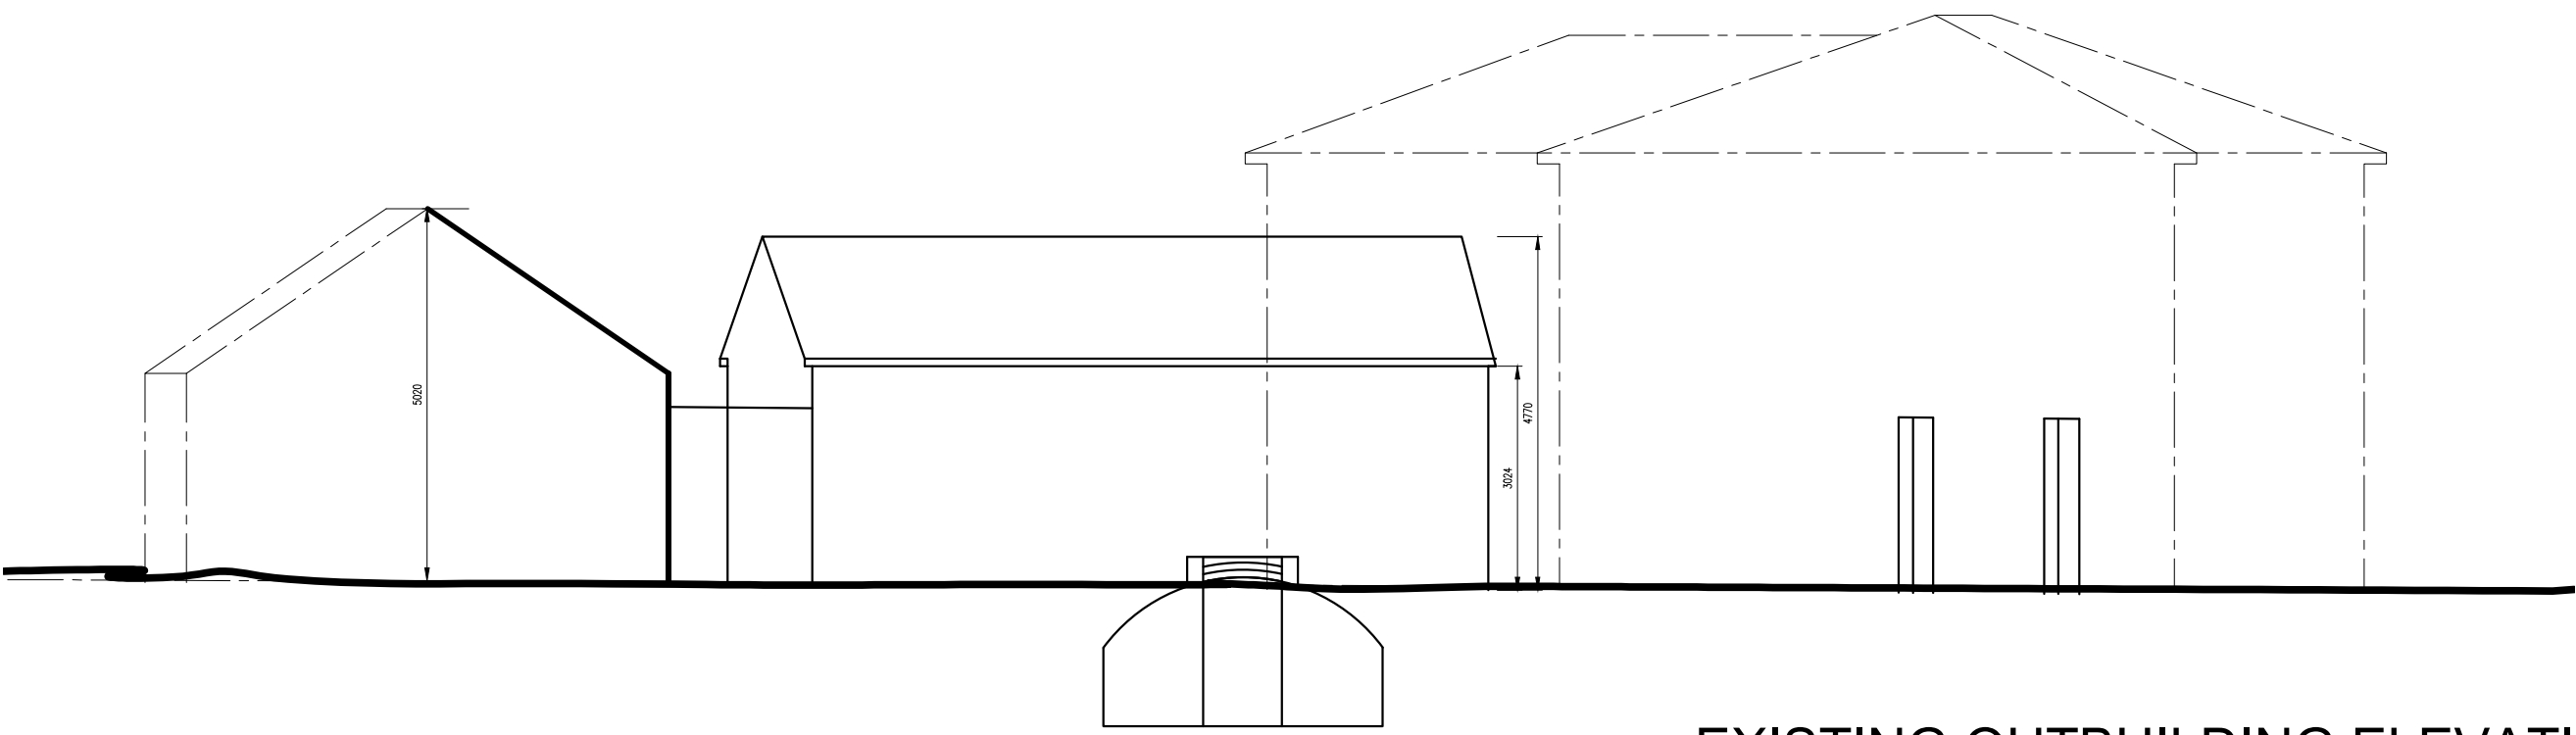



EXISTING OUTBUILDING ELEVATION _ C-C - 1:100

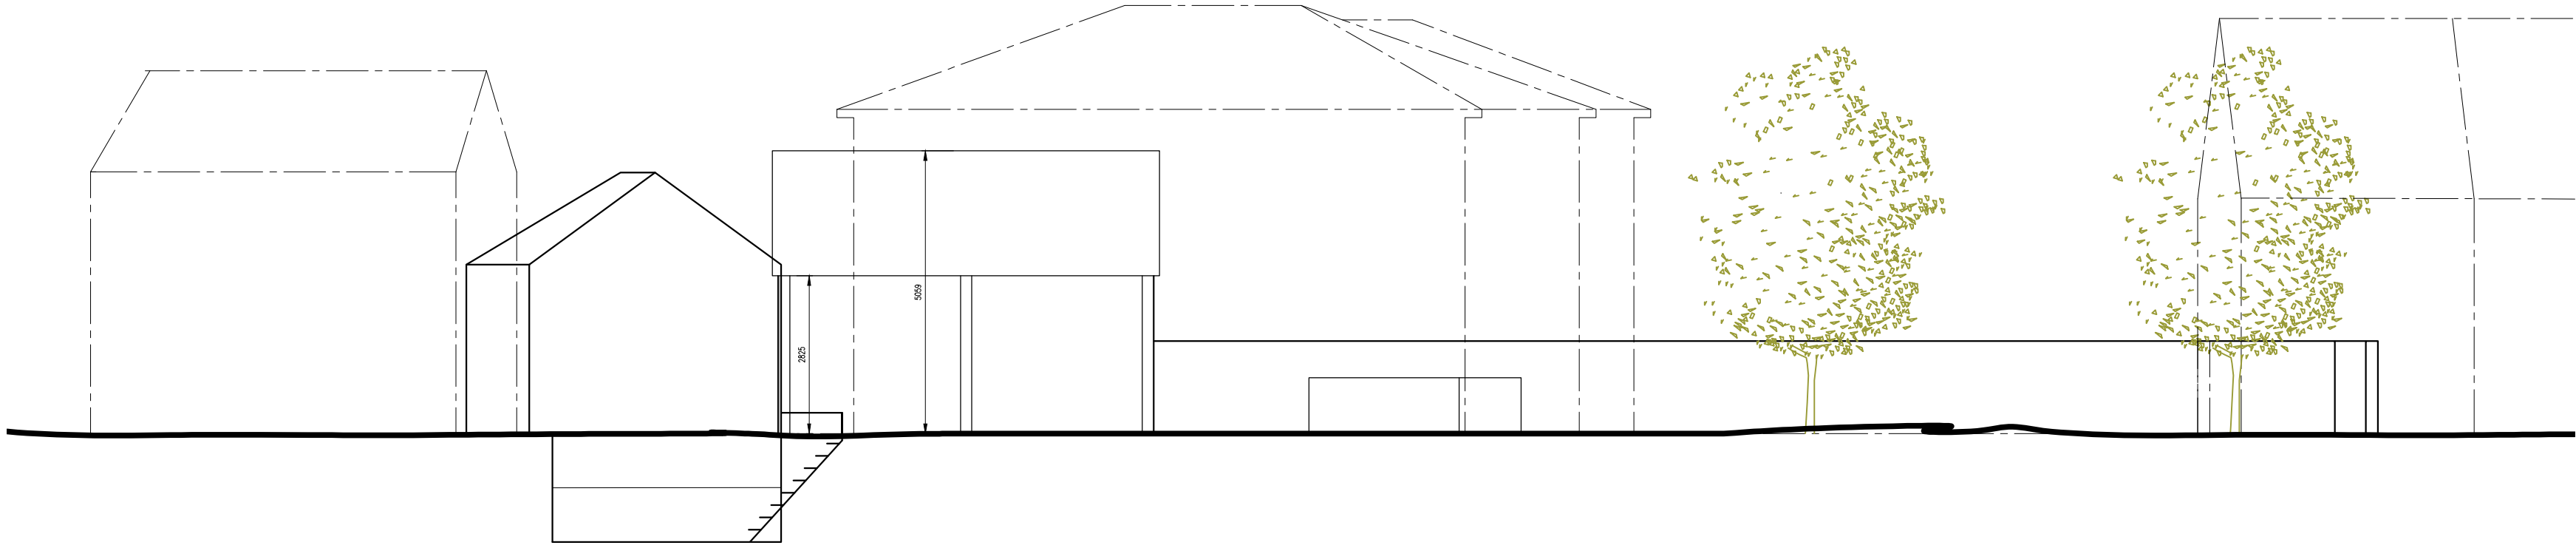


EXISTING OUTBUILDING ELEVATION _ D-D - 1:100

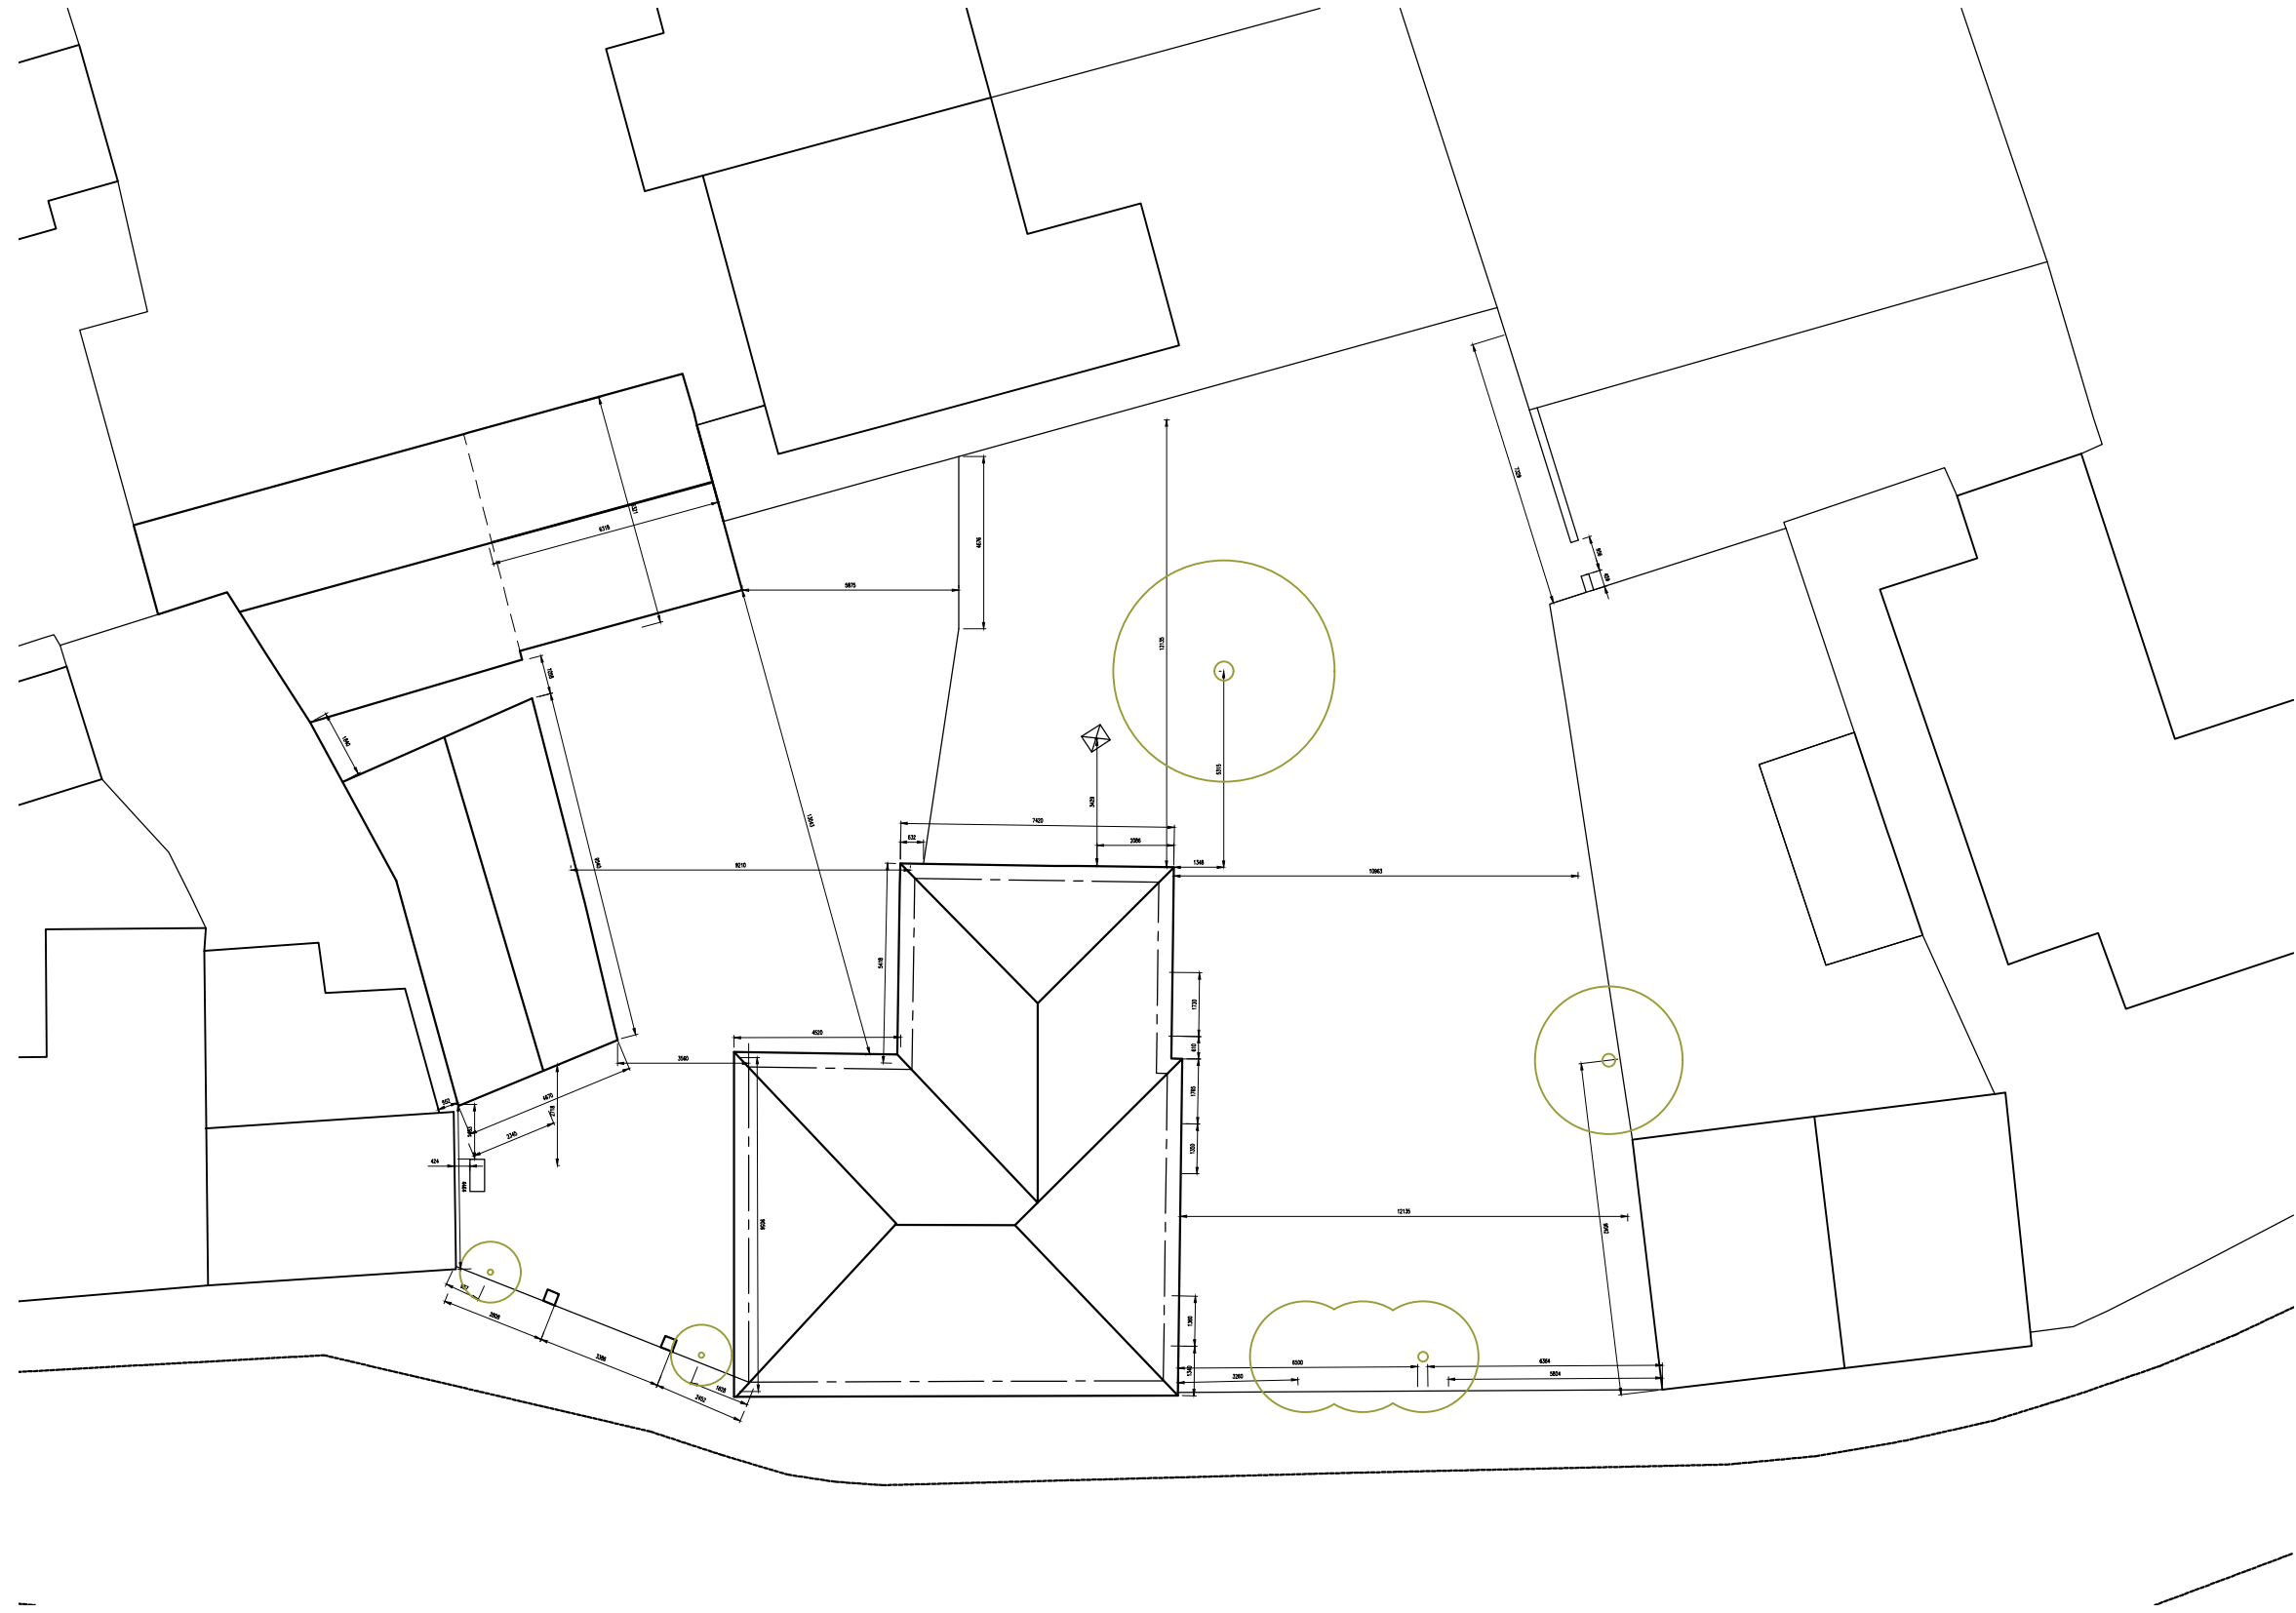

EXISTING SITE PLAN- 1:200

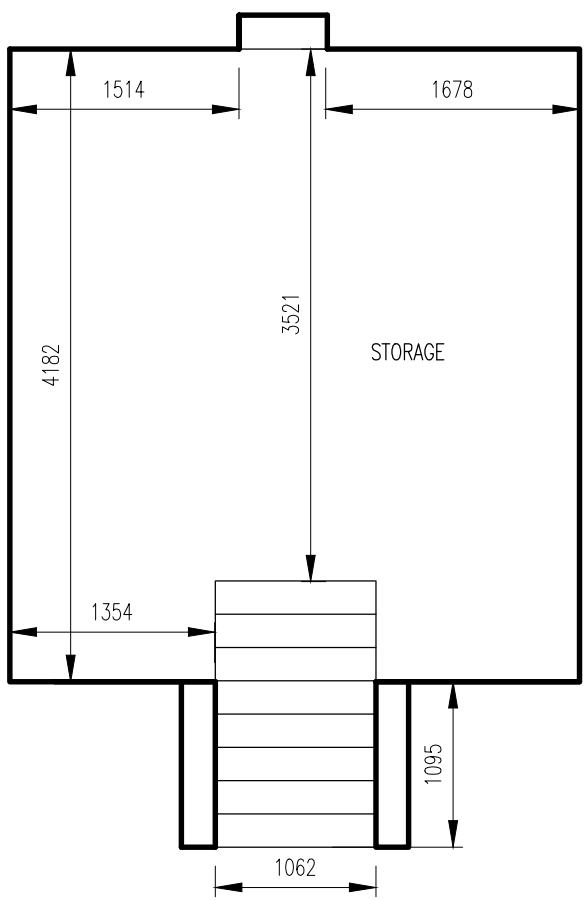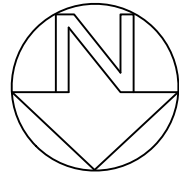

EXISTING OUTBUILDING PLAN / BASEMENT- 1:50

 

© COPYRIGHT OF ARCHITECT ALL DIMENSIONS TO BE CHECKED ON SITE AND NOT SCALED FROM THIS DRAWING. ANY DISCREPANCIES FOUND ON SITE TO BE REPORTED TO THE ARCHITECT PRIOR TO CONSTRUCTION. PARTY WALL AGREEMENTS AND C.D.M. REGULATIONS ALL AT THE CLIENTS RISK. COMMENCEMENT OF WORK ON SITE PRIOR TO L.A. PLANS APPROVAL IS ENTIRELY AT THE OWNERS RISK.		
Rev	Amendment	Date:

Office 1 First Floor 1 Market Hill Royston Hertfordshire SG8 9JL e: cb.architect@outlook.com t: 07908739837	
--	---

Status:	PRELIMINARY / PLANNING	
Client:	MR & MRS GUNNER	
Site Address :	35 HIGH STREET _ ASHWELL _ SG7 5NP	

Drawing Title:	AS EXISTING DRAWING/ OUTBUILDING ALTERATIONS		
Drawing By:	CB	Date:	02/02/26
Drawing Reference:	ASH/CB/26/02	Revision:	Scale: 1:100,1:200