


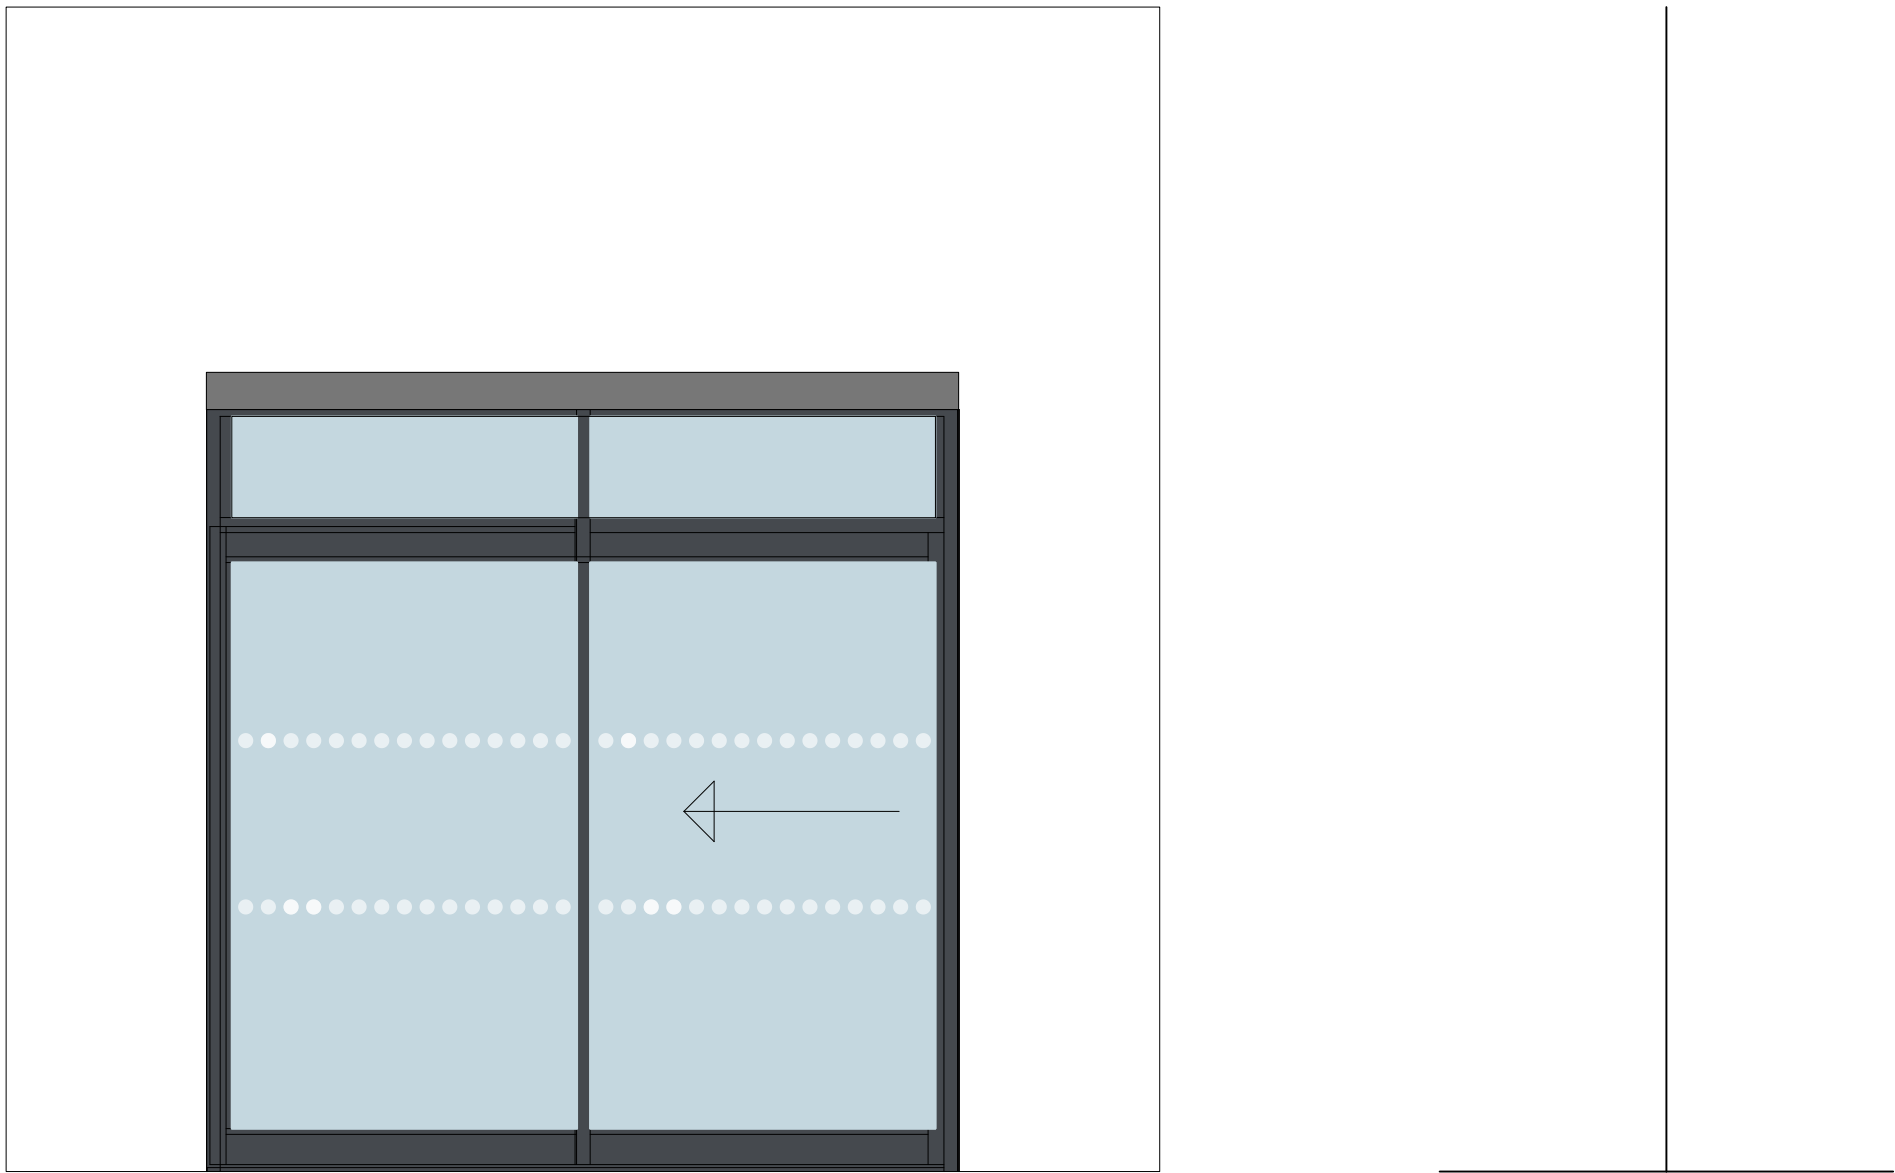

FIRST ISSUE			MC	13/05/2025		
REVISIONS			BY	DATE		
BRANCH NAME: 25 Leys Avenue, SG6 3EP BRANCH PREFIX: 0648			DRAWING TYPE: FOR PLANNING EXISTING FRONT ELEVATION			
SCALE @ A1: 1:25	SCALE @ A3: 1:50	DATE DRAWN: 13/05/2025	STATUS:	PROPERTY LOCATION CODE:	DRAWING REF NO:	REV.
DRAWN BY: MC	CHECKED BY: AQP	JOB REF: 26022	P	LE109	EX.01.E1	