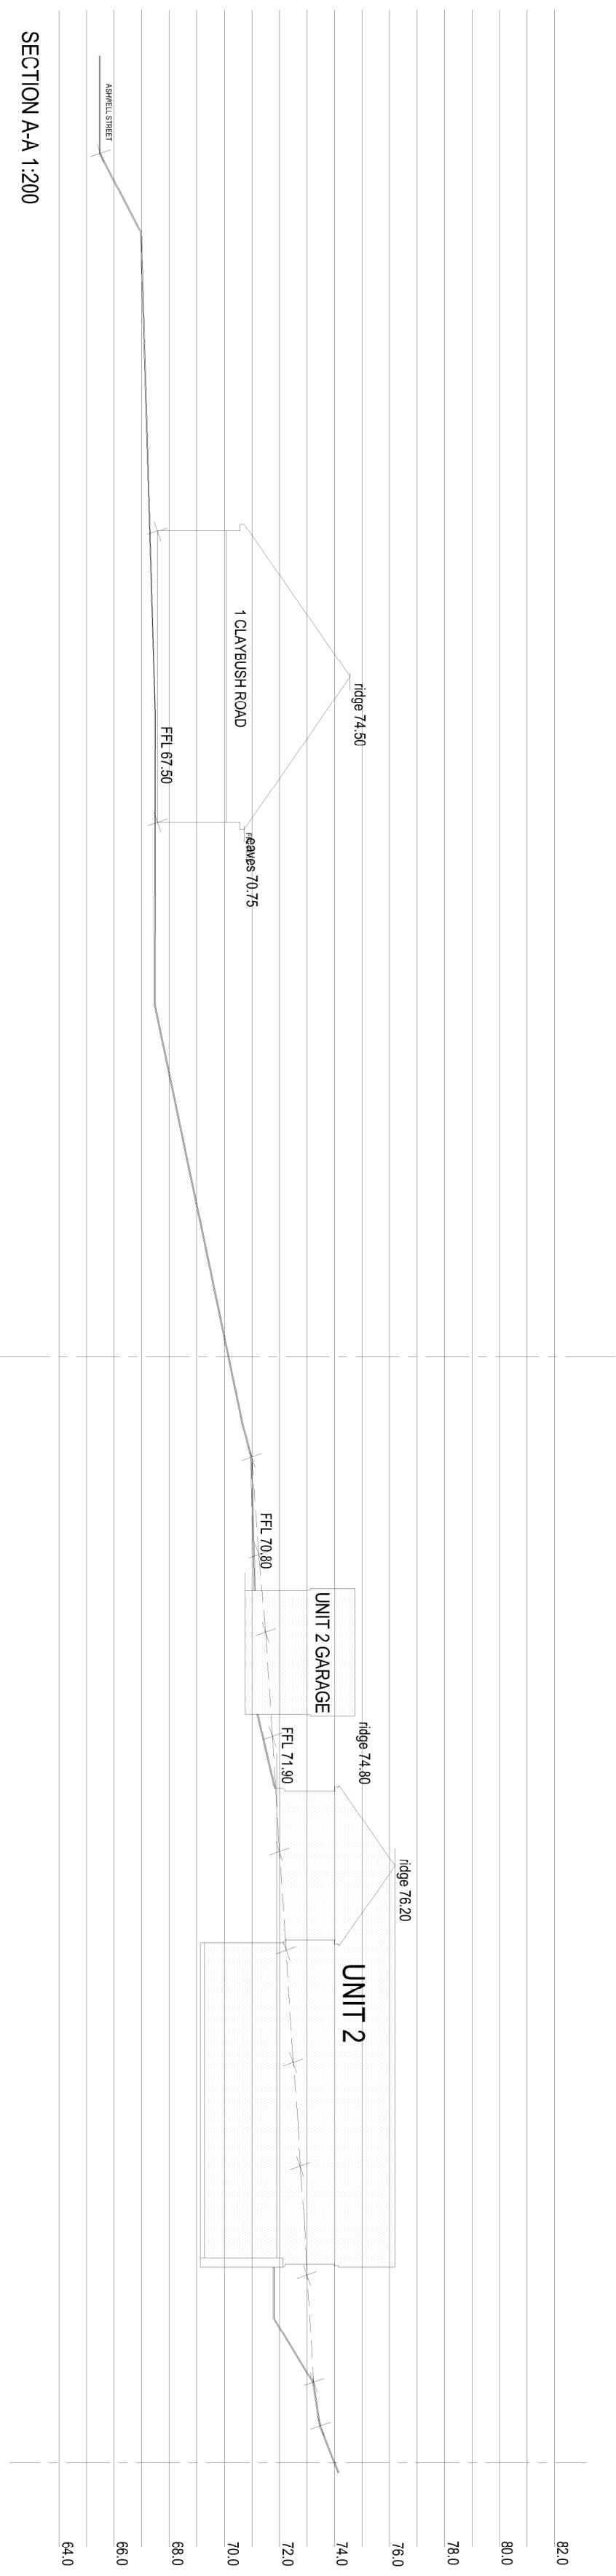
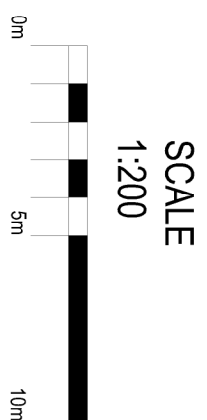



SECTION B-B 1:200

NORTH EAST ELEVATION


SOUTH EAST ELEVATION

ELEVATION A

ELEVATION B

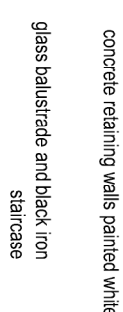


SOUTH WEST ELEVATION

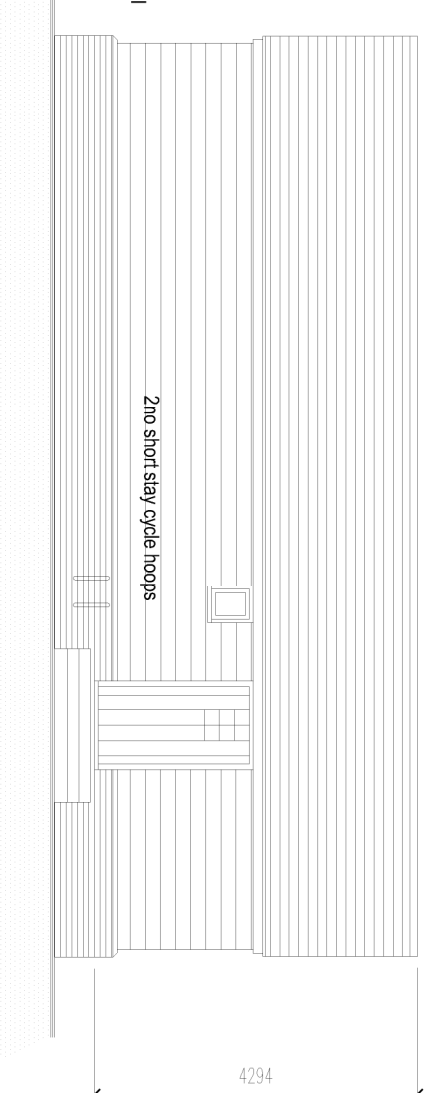


NORTH WEST ELEVATION




FRONT

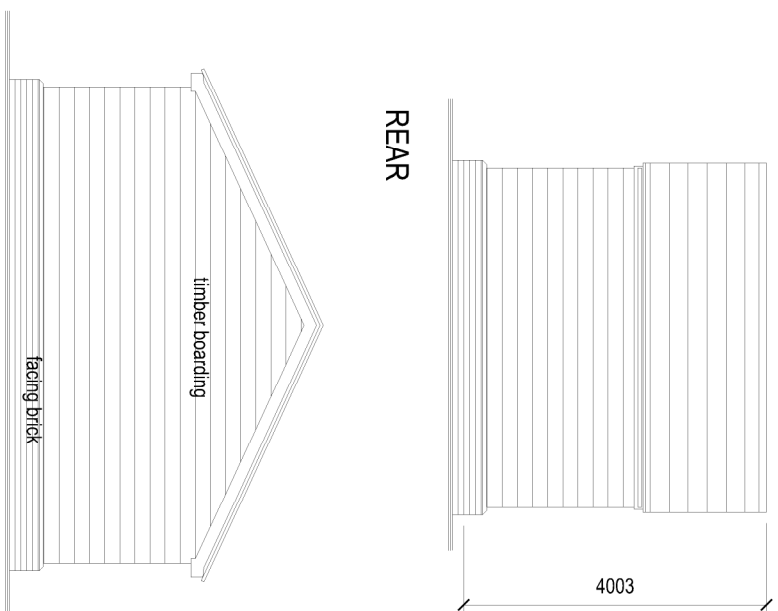


FLANK

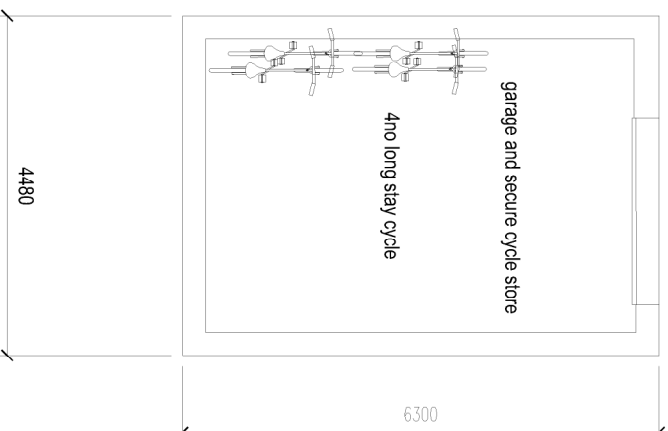


GARAGE PLAN

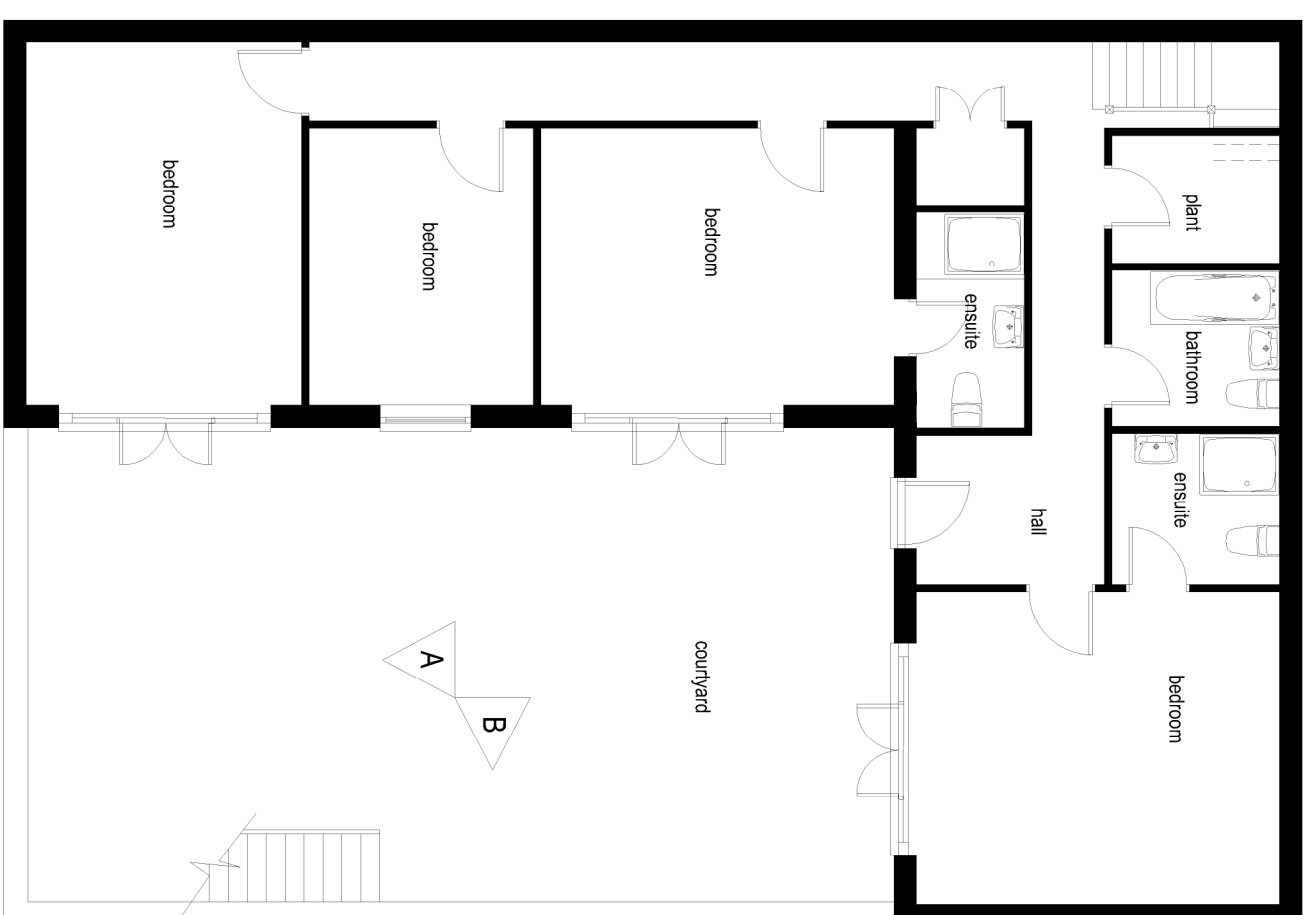

BASEMENT FLOOR
UNITS 1 AND 2

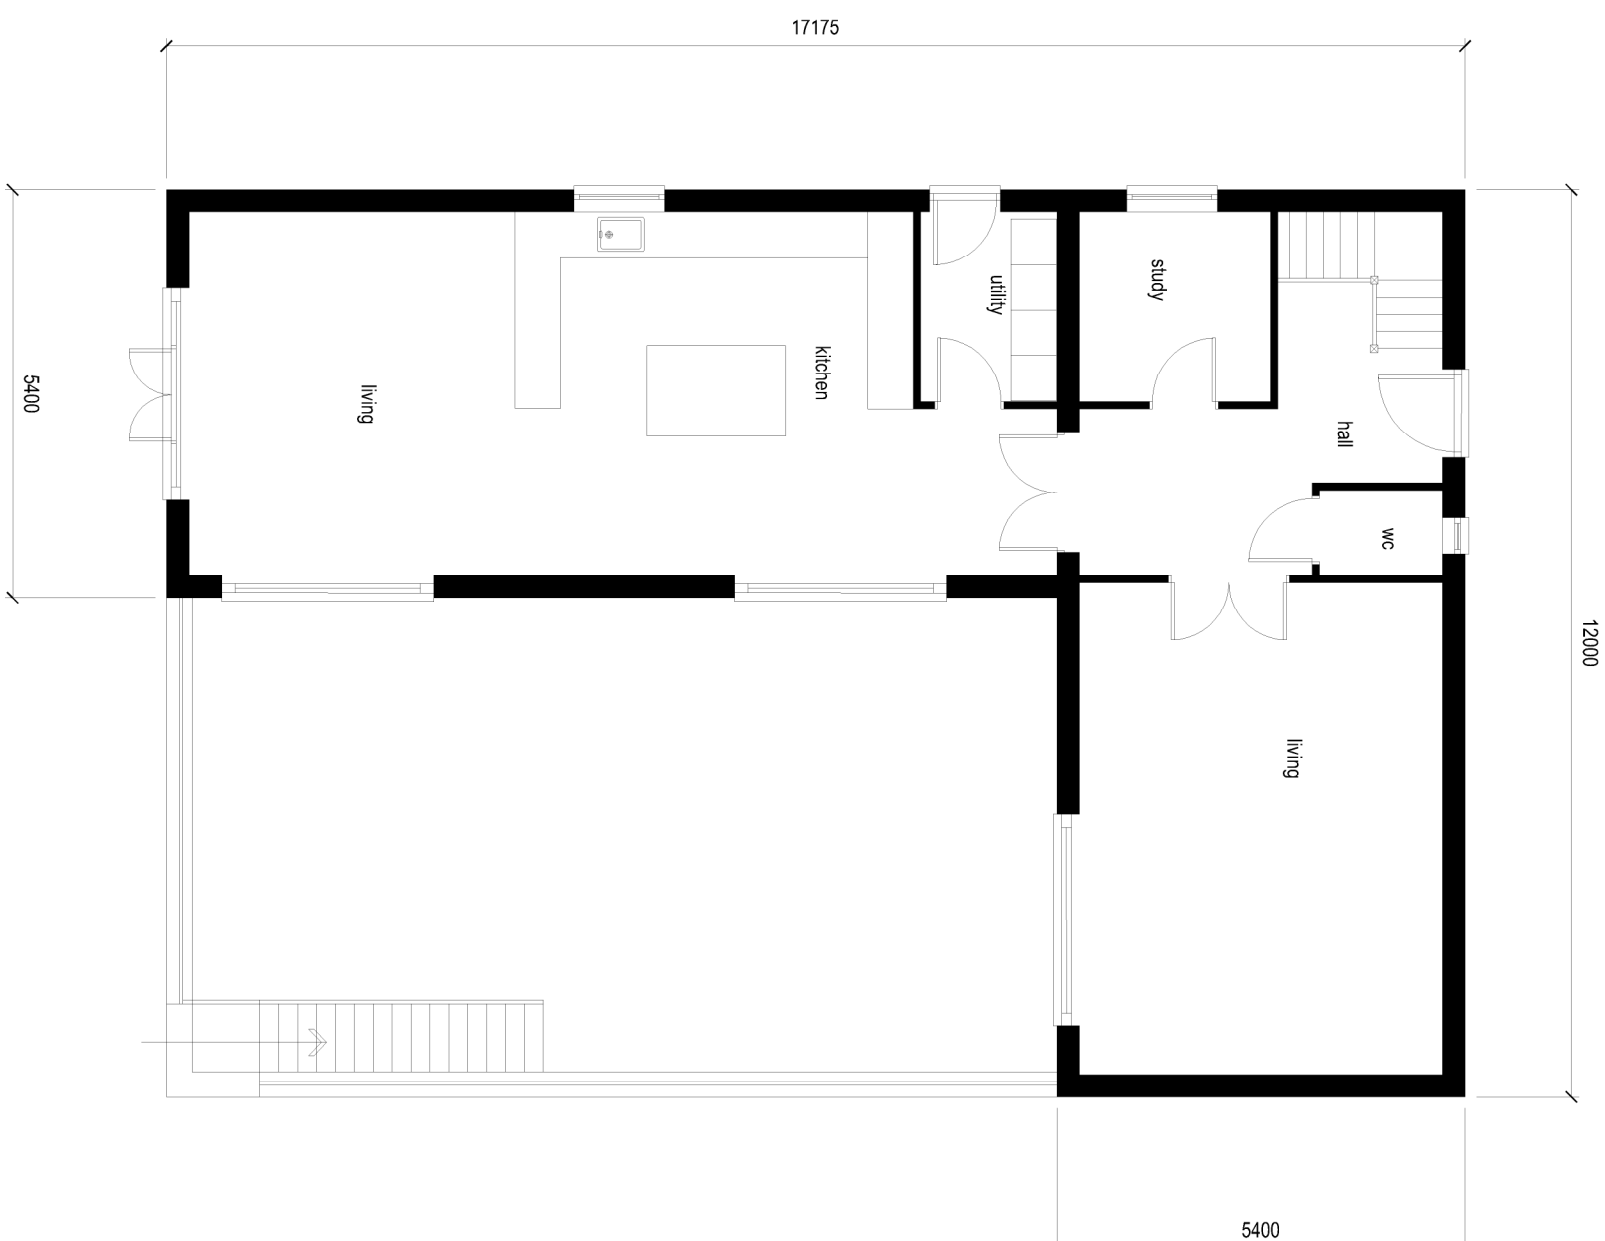

GROUND FLOOR

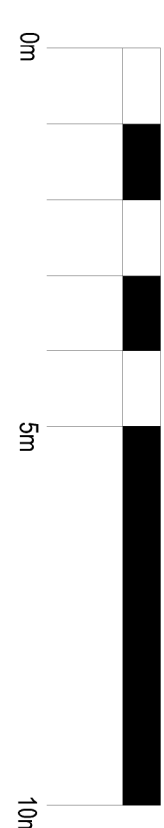

D	Cycle Storage added	Aug 25	
C	Garage Reduced, Section B-B added	Mar 23	
B	Garage Reduced, Section B-B added	Feb 22	
A	General Amendments	Nov 23	
Rev	Amendment	Date	Initial

Richard Beatty (Building Design) Limited
11A Thomcote Green,
Sandy,
Bedfordshire, SG19 1PU
Telephone and Fax 01767 627560

PROJECT:

Land to the West of
35 Ashwell Street Ashwell Baldock SG7 5QR
Residential Development

TITLE:

Units 1&2 Proposed Plans and Elevations

SCALES:

DRAWN:

DRAWING NO: 21.04.21C

scale 1:100@AT