


Scale 1:100 0 1 2.5 5 10m



PROPOSED FRONT WEST ELEVATION




PROPOSED SIDE NORTH ELEVATION

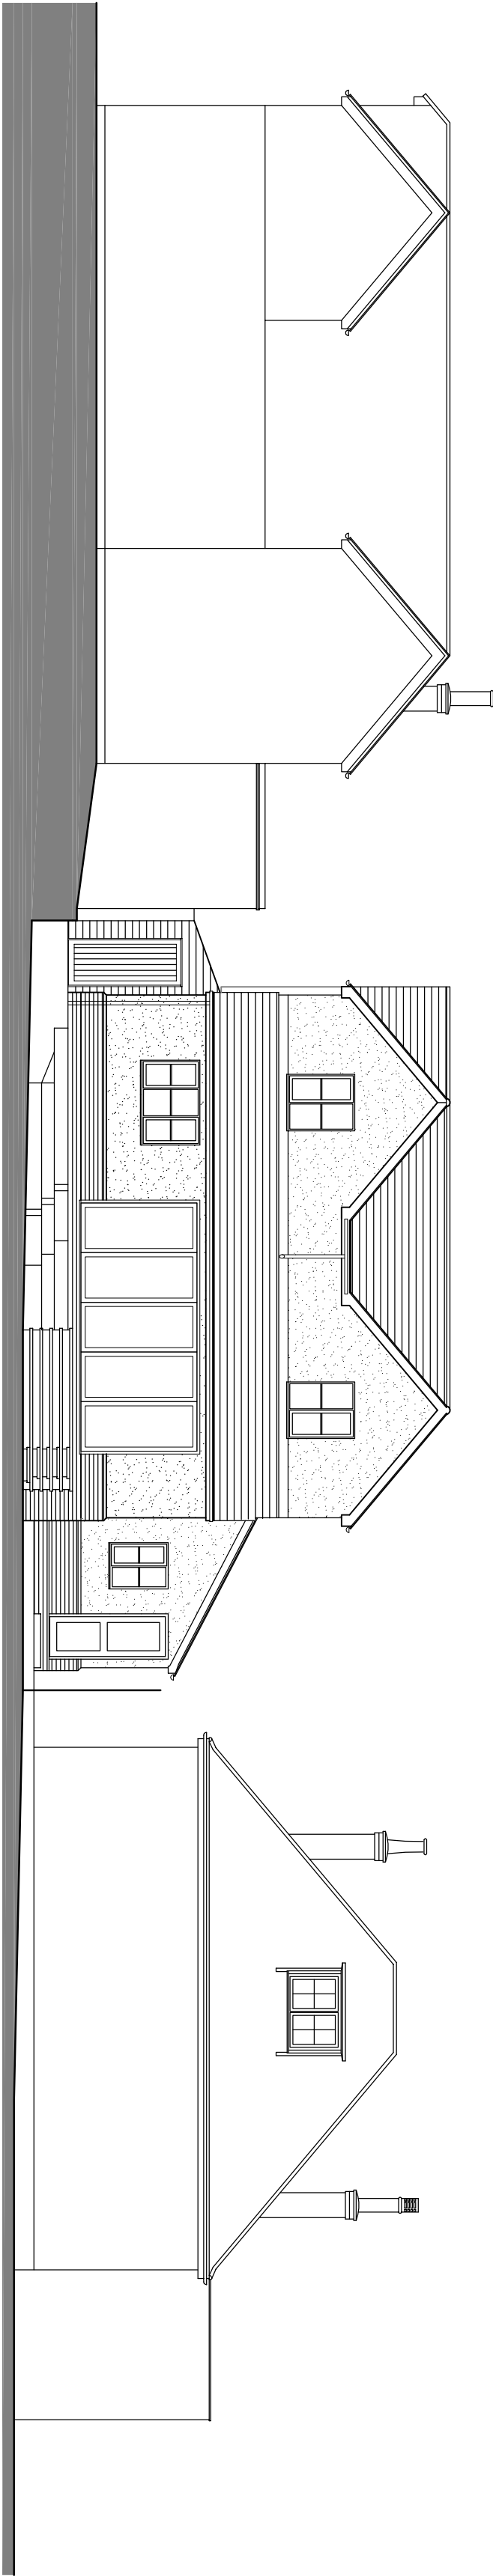


PROPOSED REAR EAST ELEVATION

Scale 1:100 0 1 2.5 5 10m

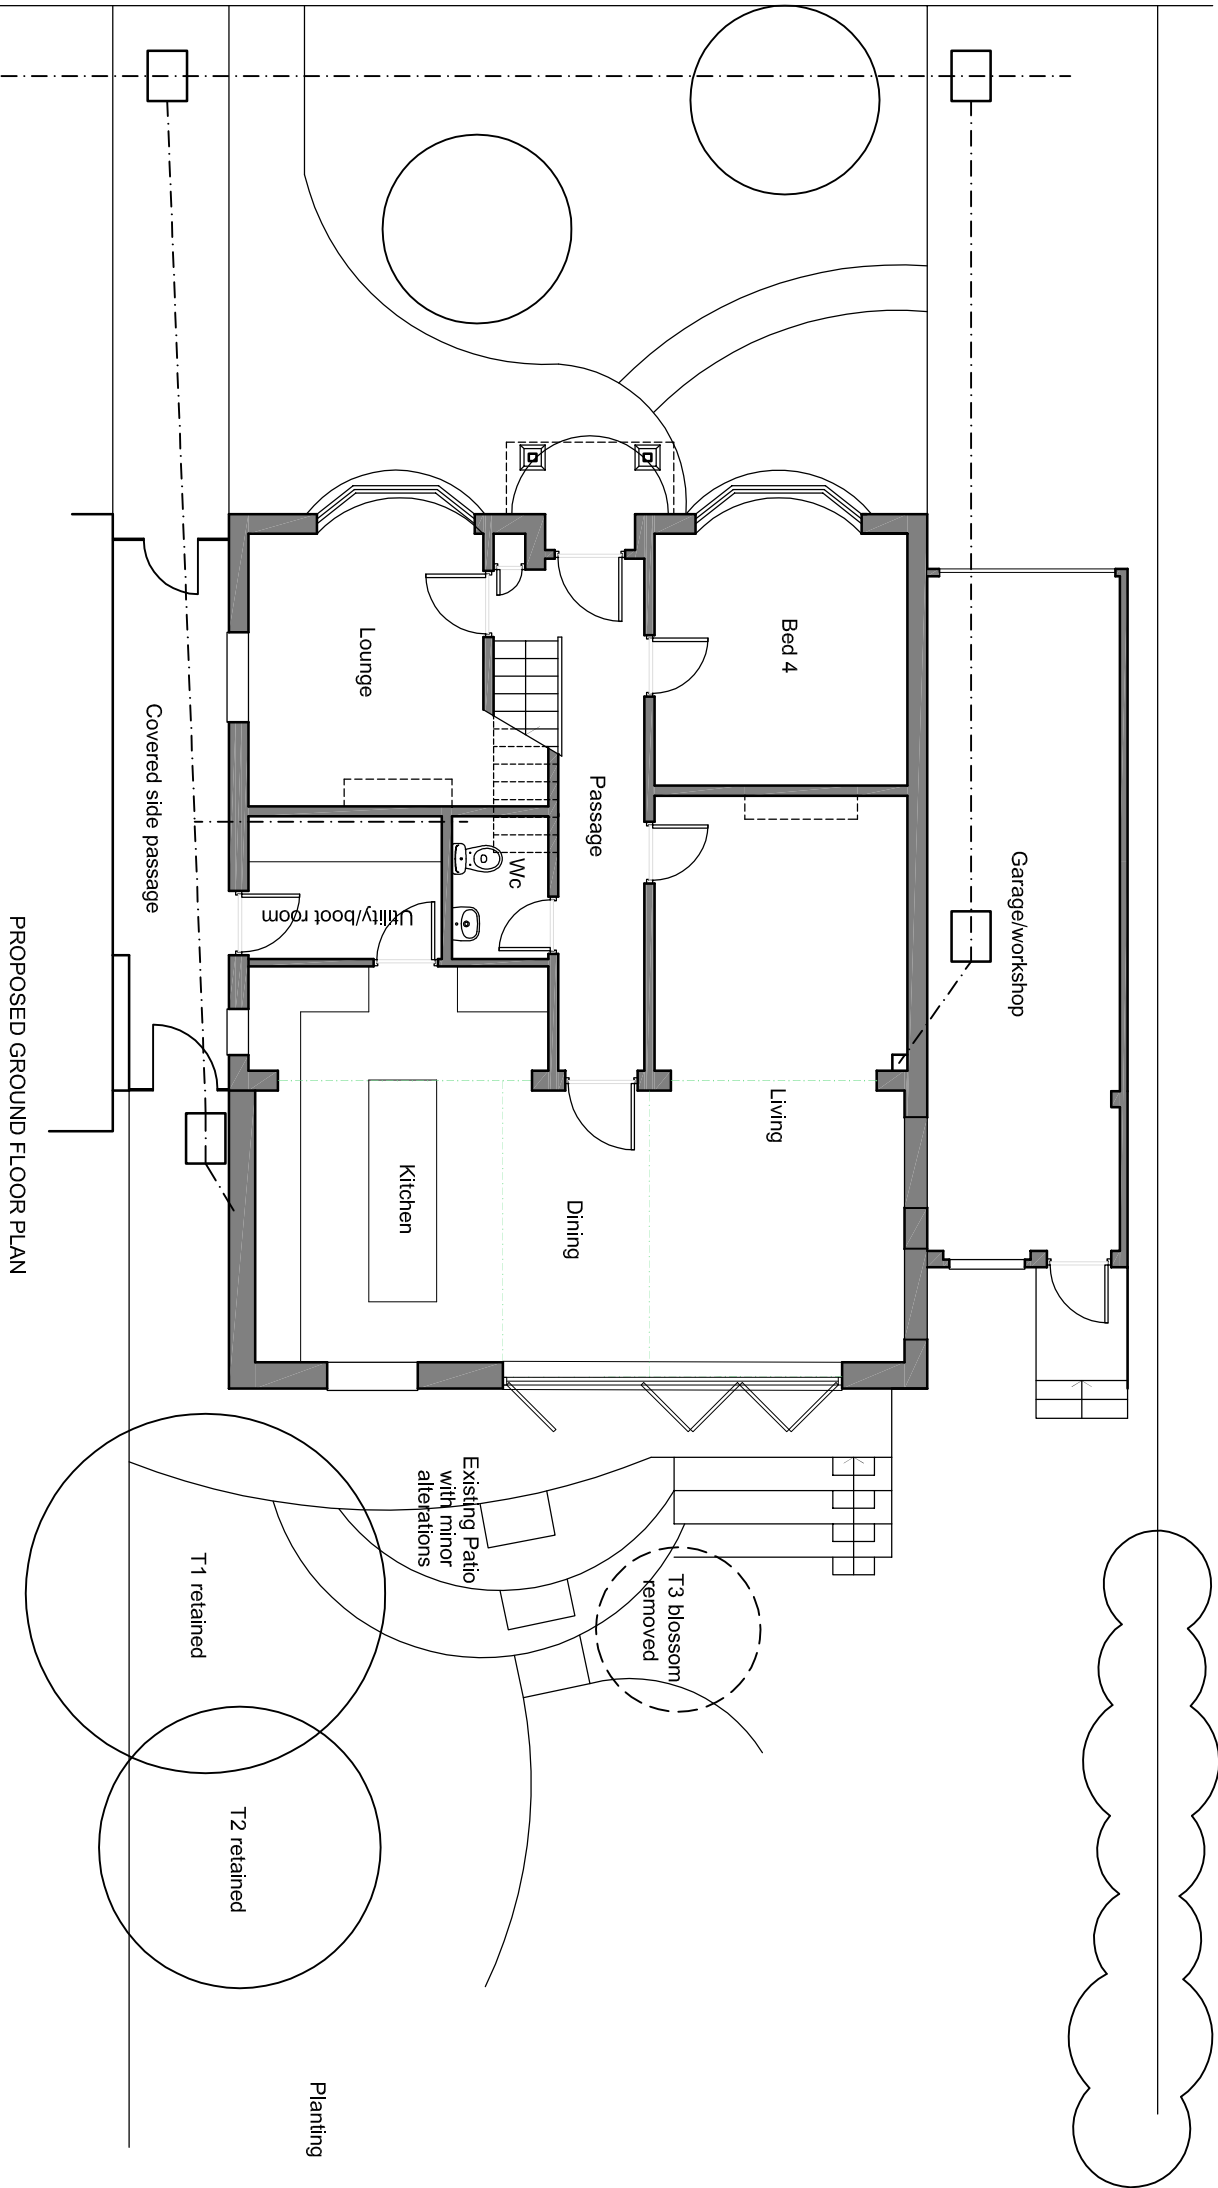


PROPOSED GROUND FLOOR PLAN

Scale 1:100 0 1 2.5 5 10m

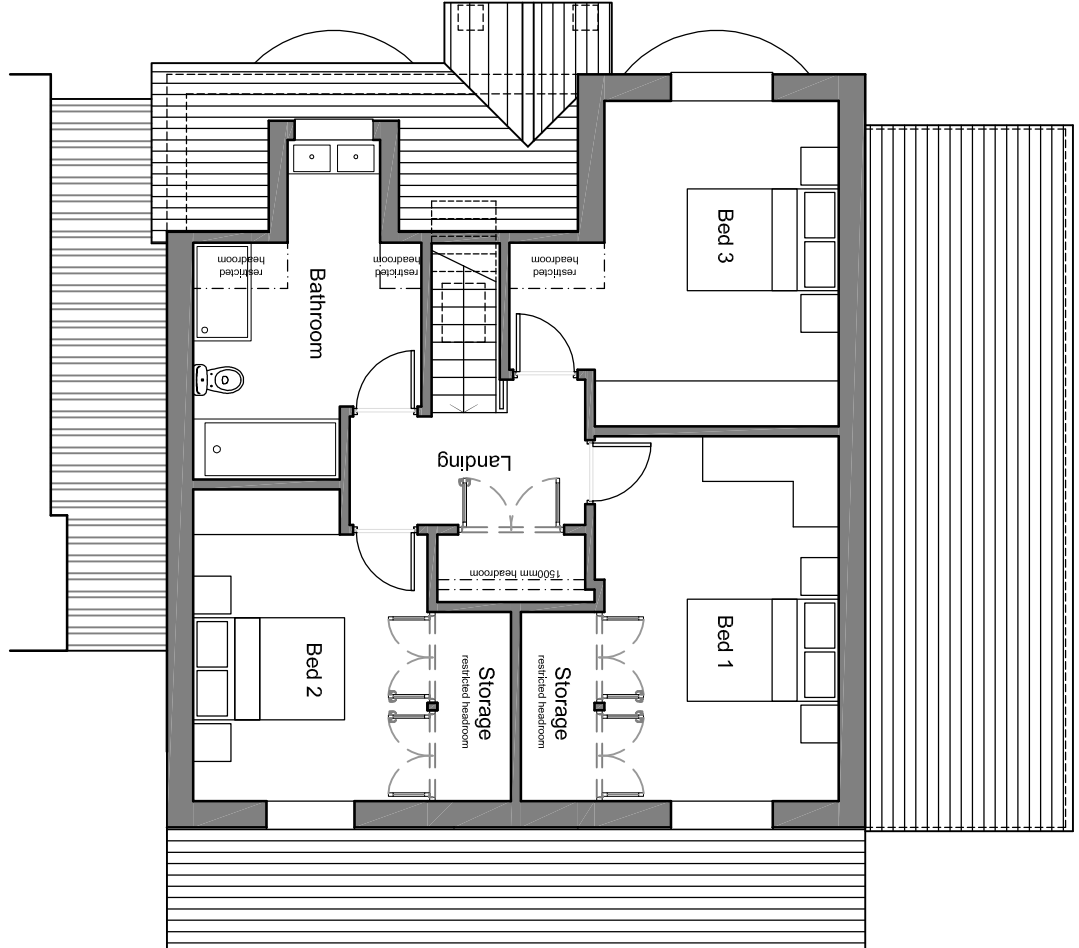

PROPOSED FIRST FLOOR PLAN

- Materials :**
- Walls - lower level red brick plinth
 - high level smooth white render
 - Roof - plain red tiles to match existing
 - Windows - sage upvc (opaque glazing to en-suite),
 - Doors - sage upvu
 - Rainwater goods to match existing
 - Patio stone slabs

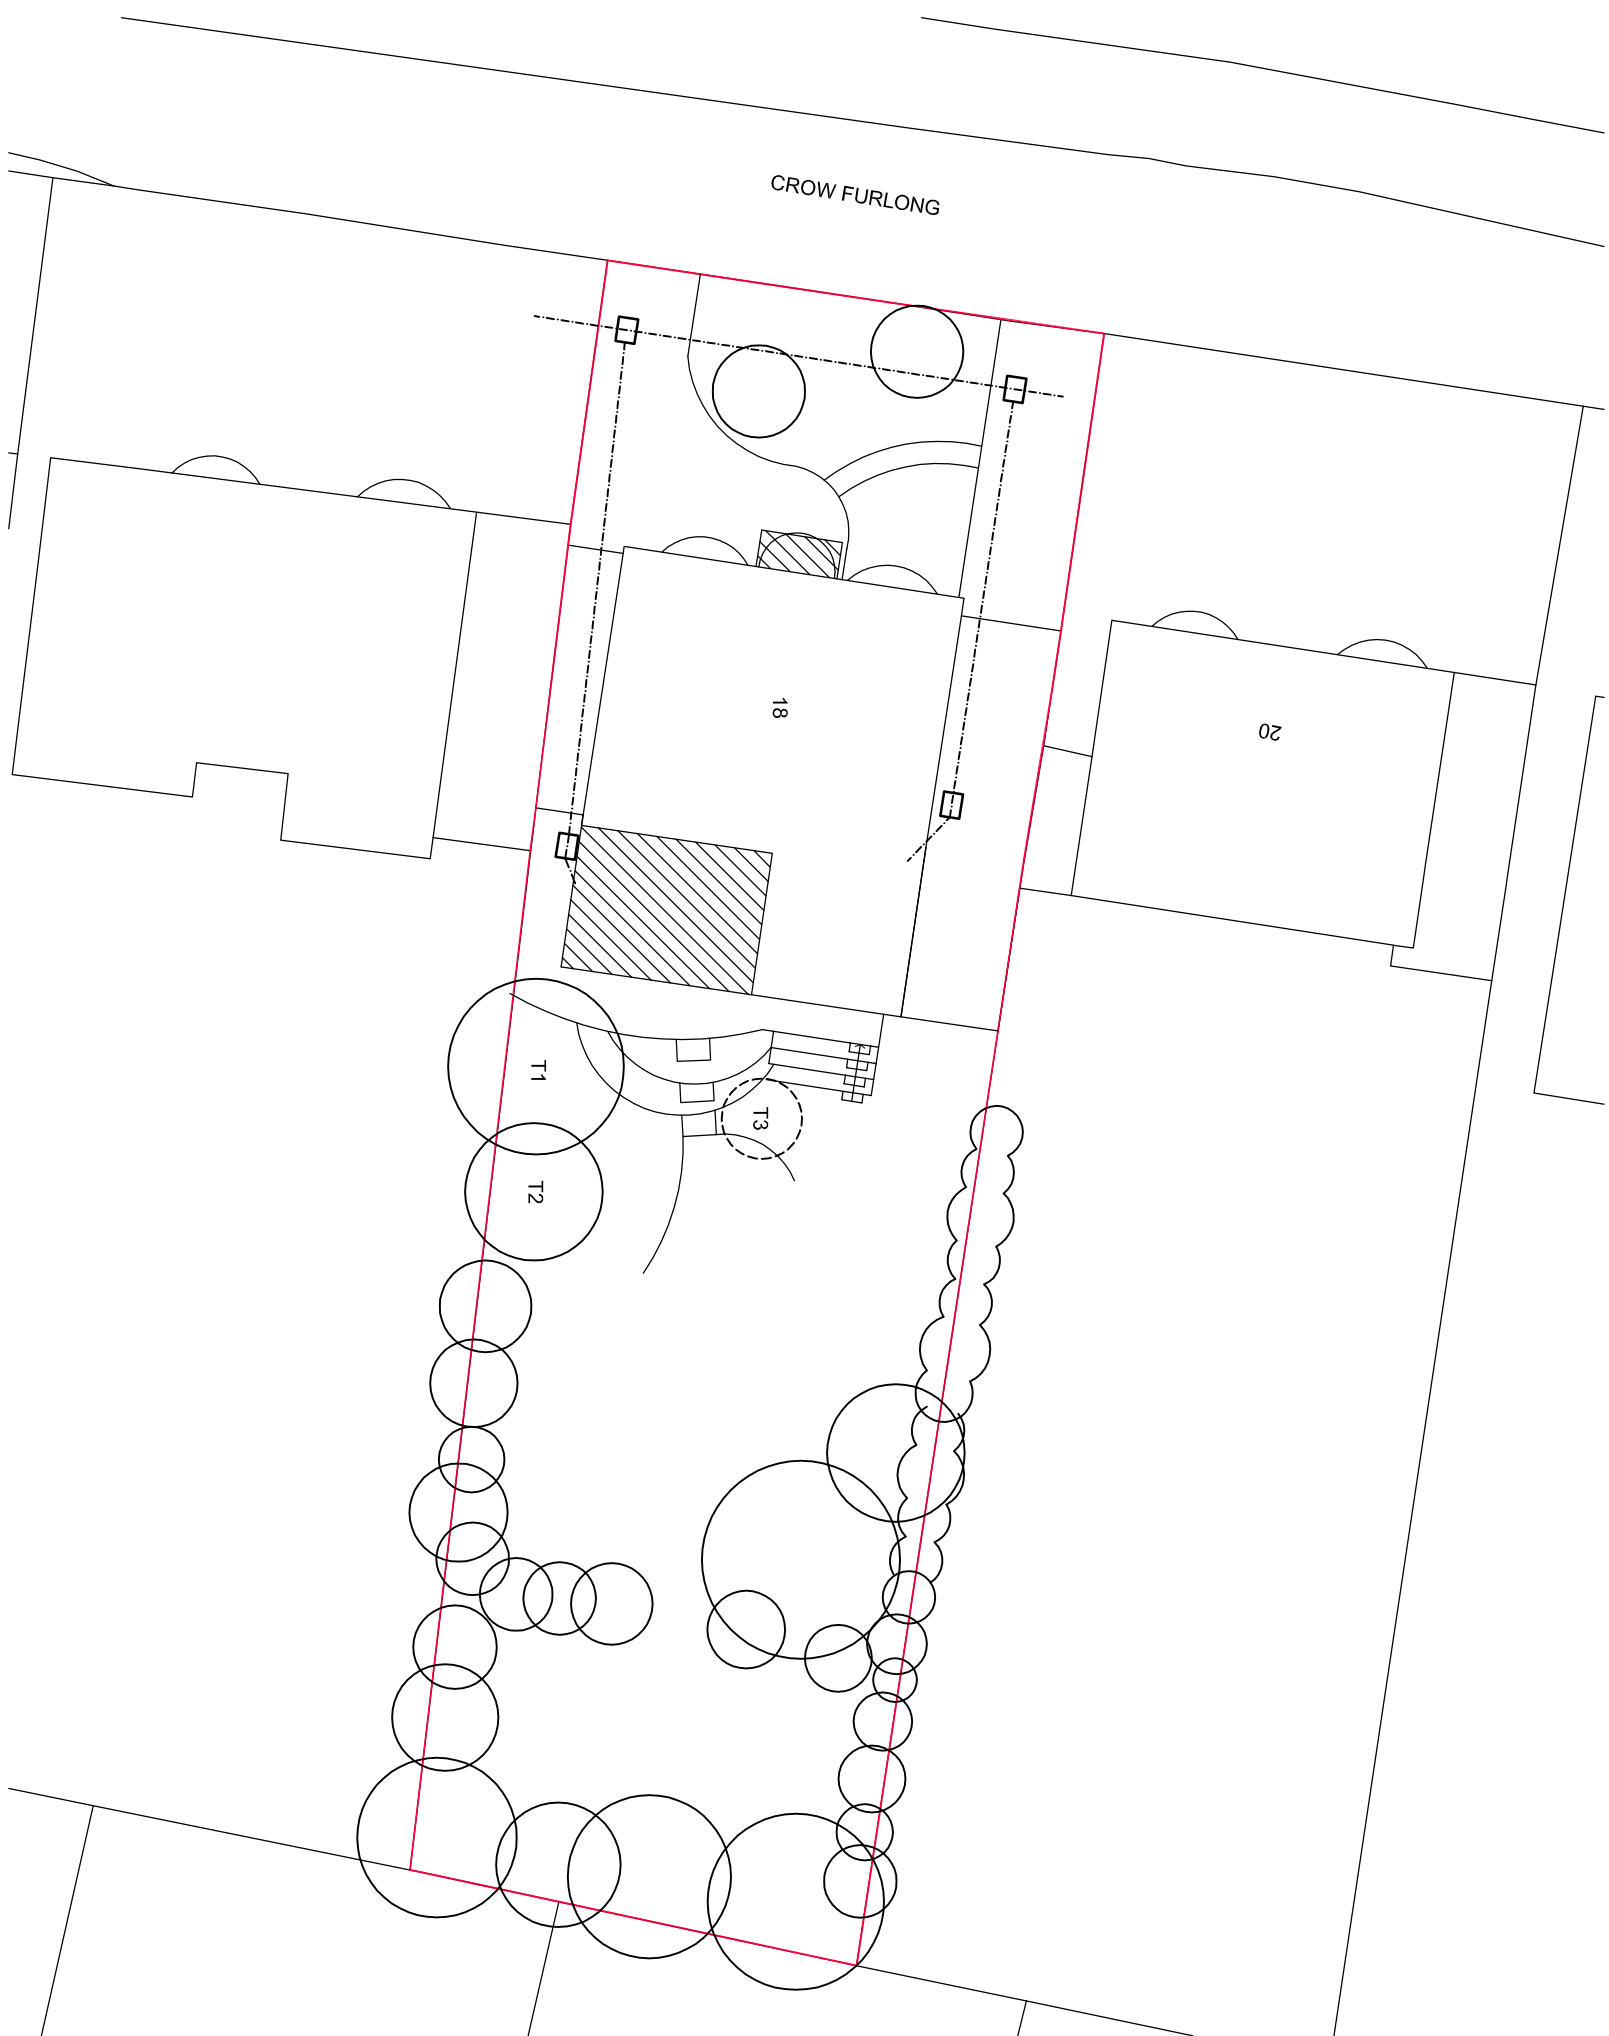

SITE PLAN

Scale 1:100 0 1 2.5 5 10m

