



10a Traherne Close, Hitchin, SG4 9DS

Design copyright is vested in the Company below from whom consent must be obtained for copying or reproducing this drawing.


PLANNING

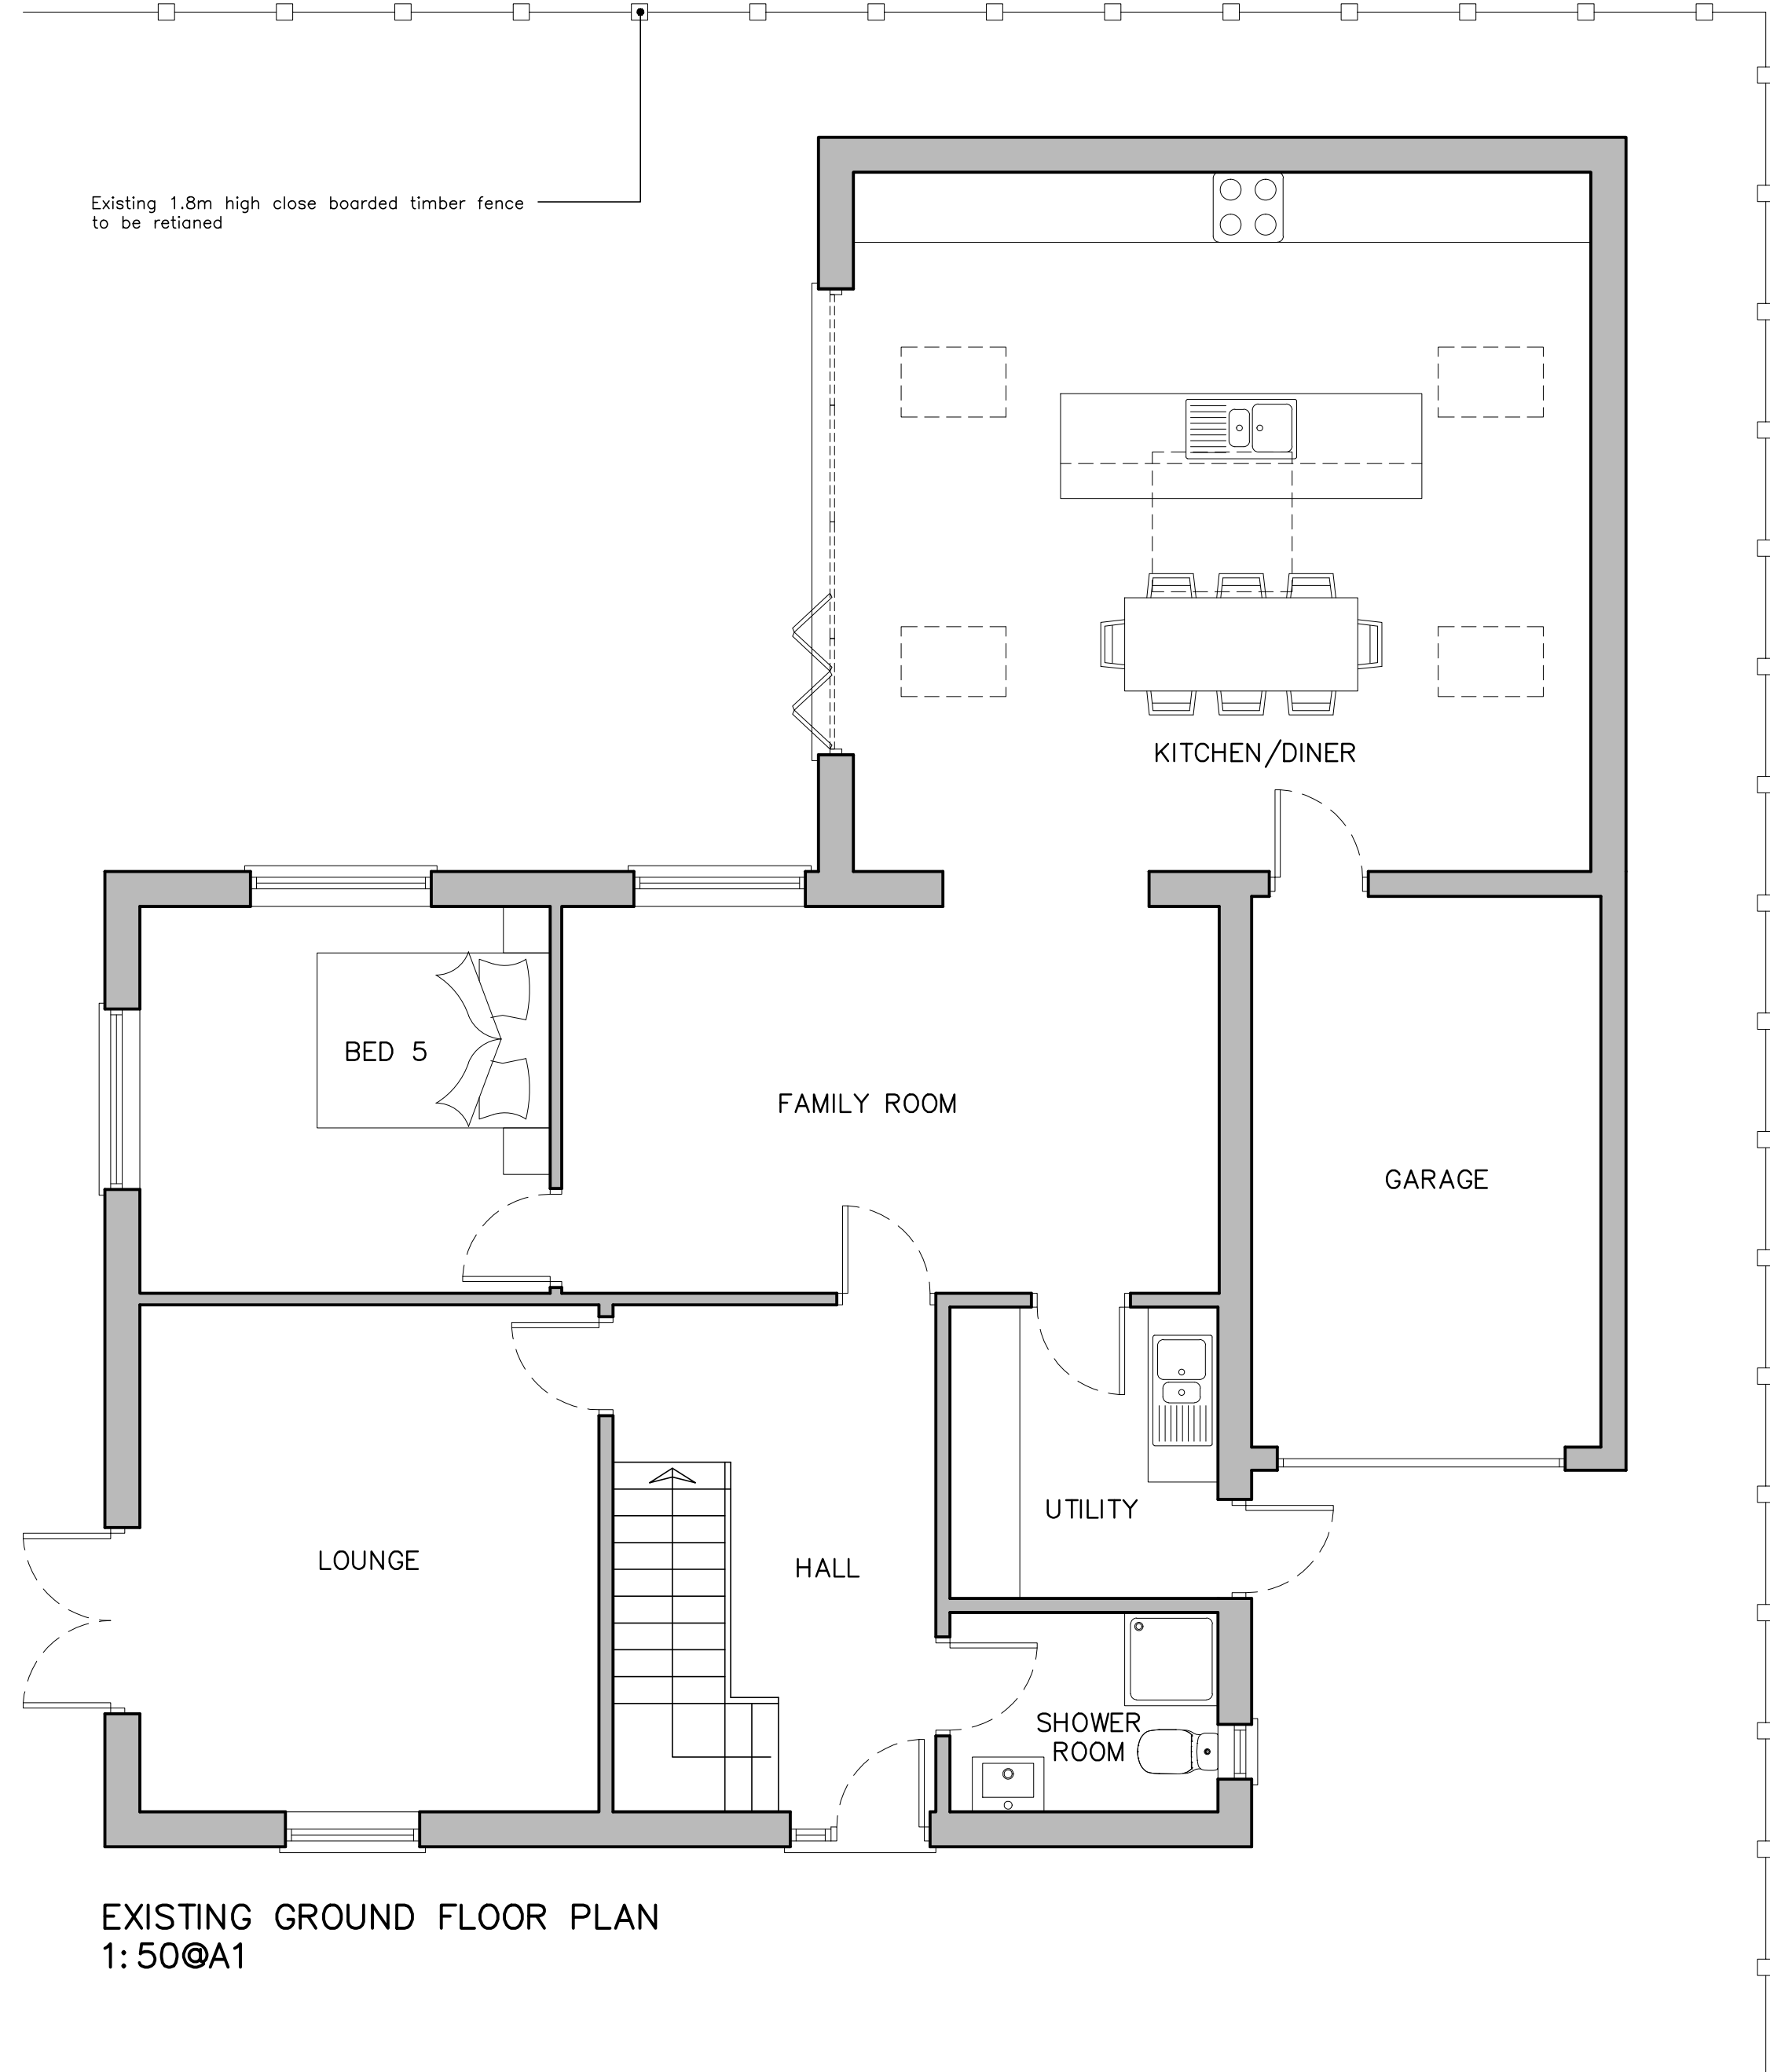


EXISTING GROUND FLOOR PLAN
1:50@A1

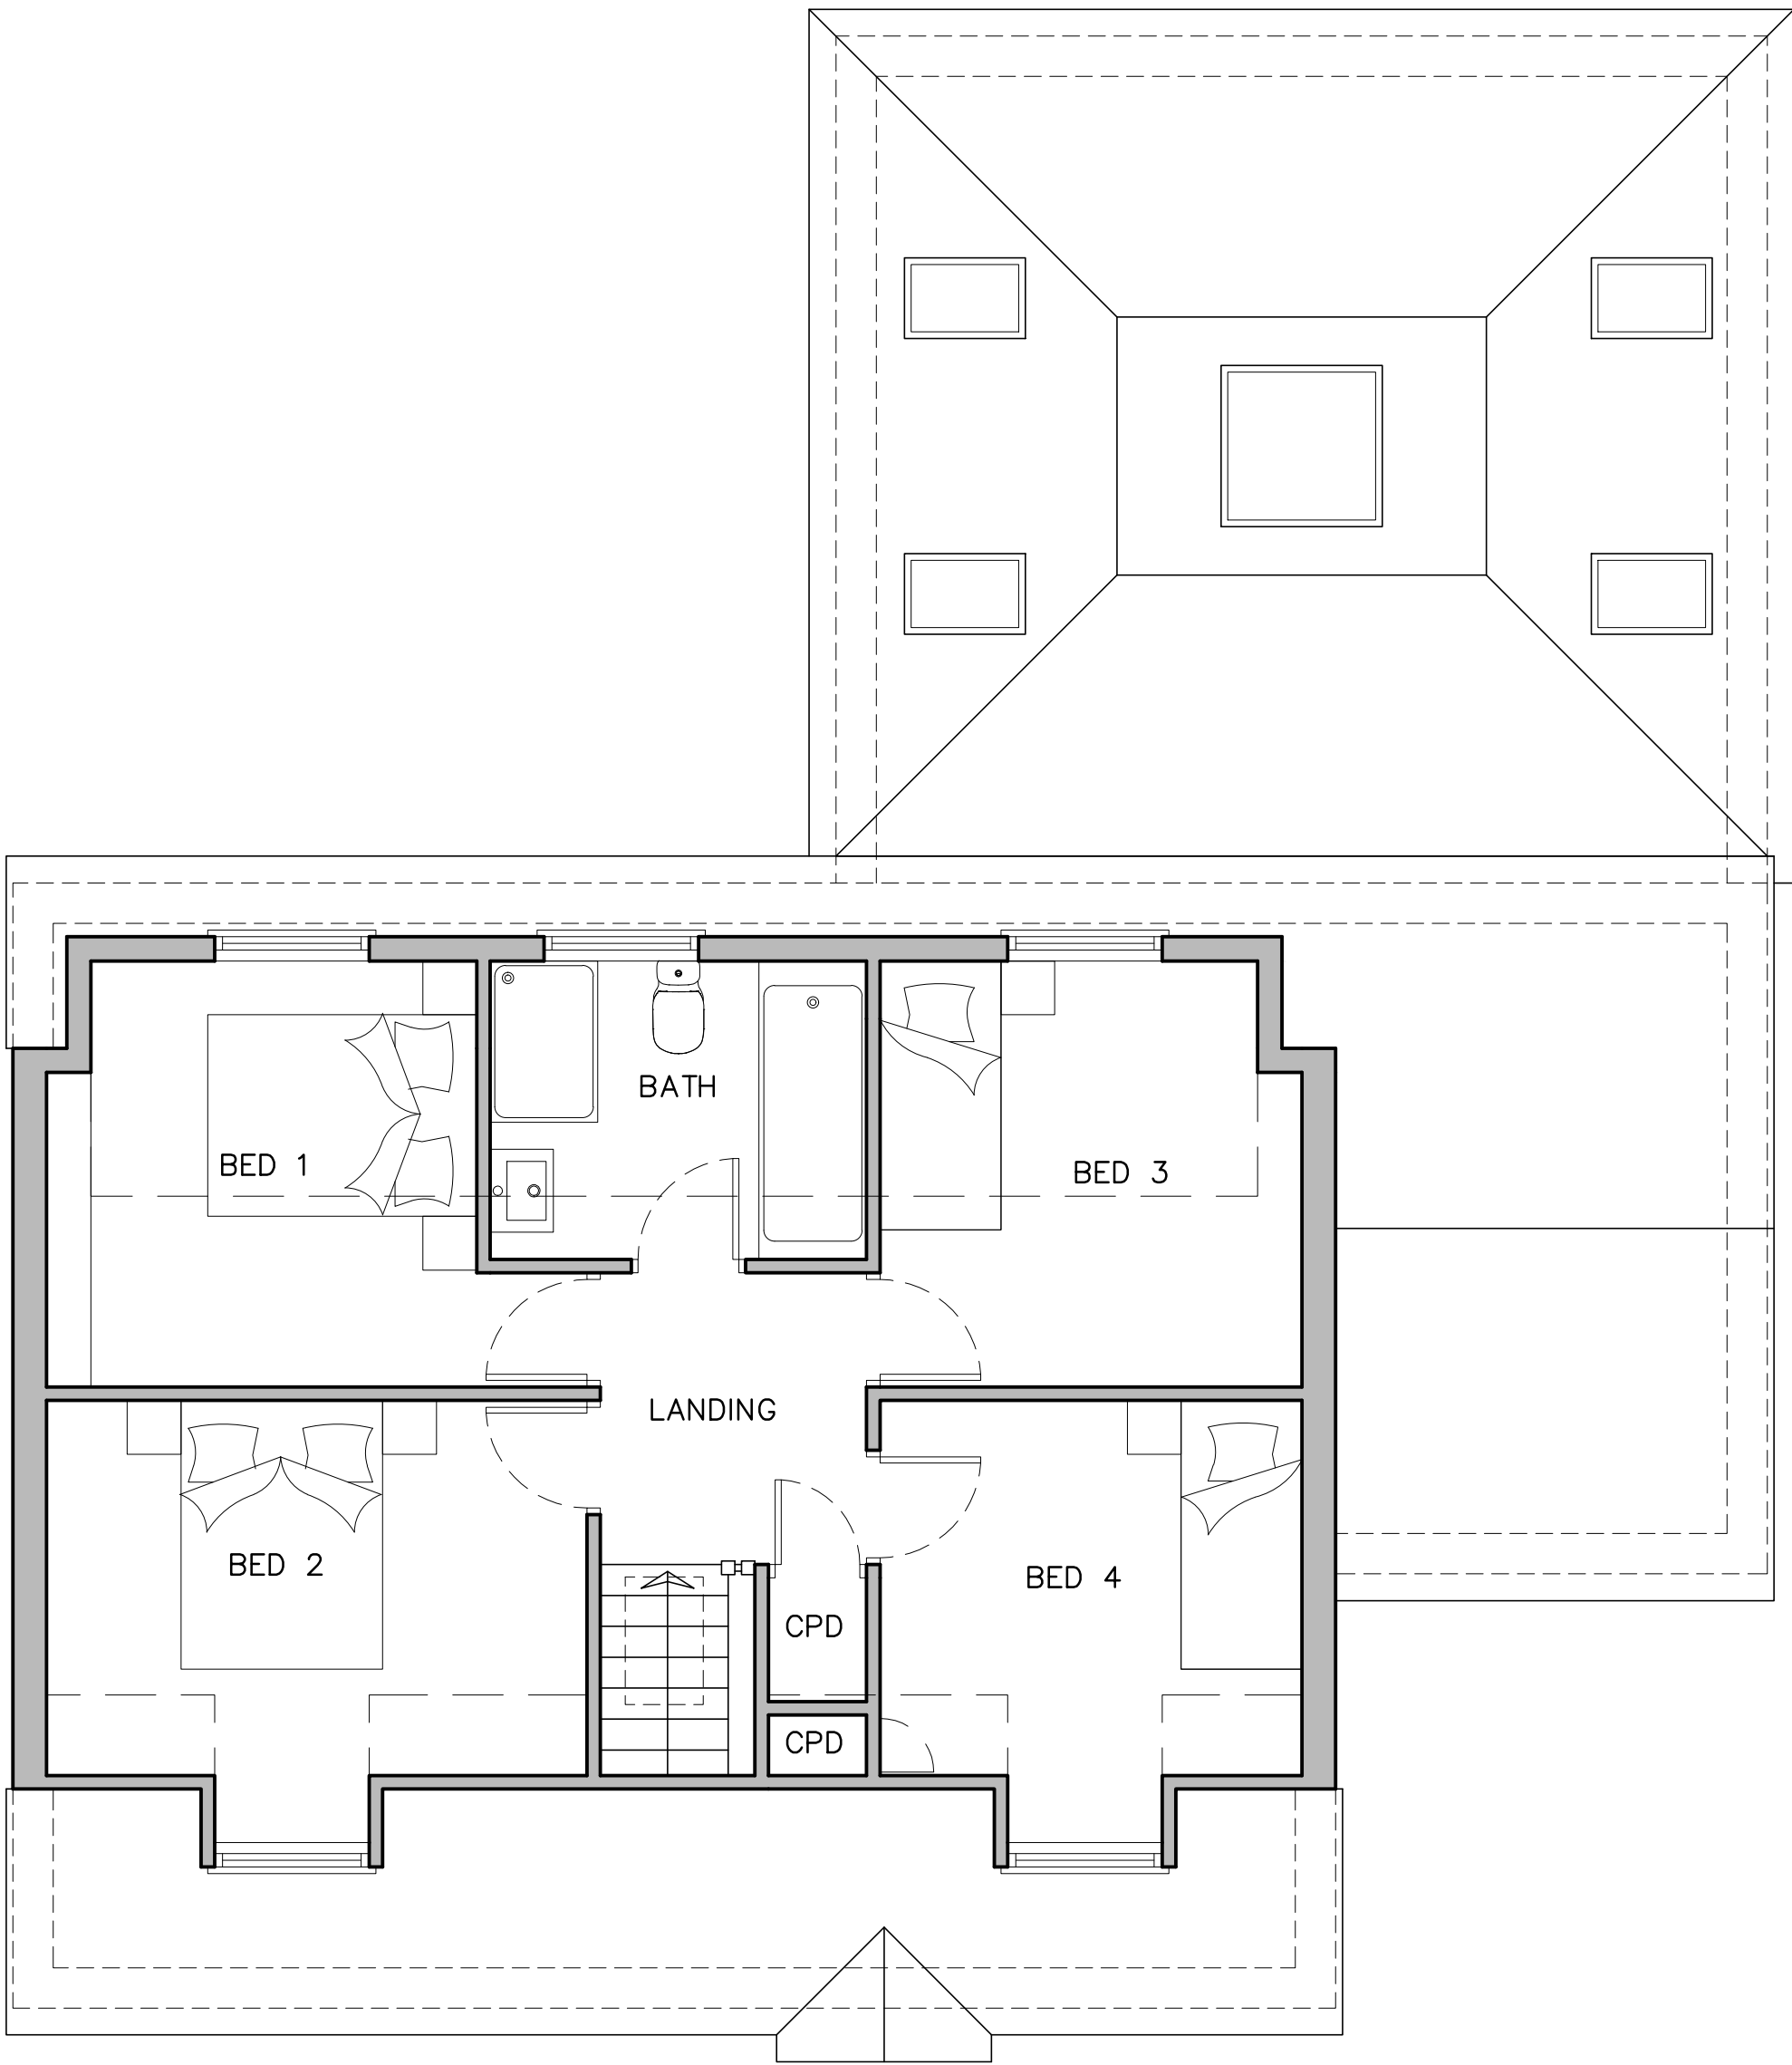

EXISTING FIRST FLOOR PLAN
1:50@A1

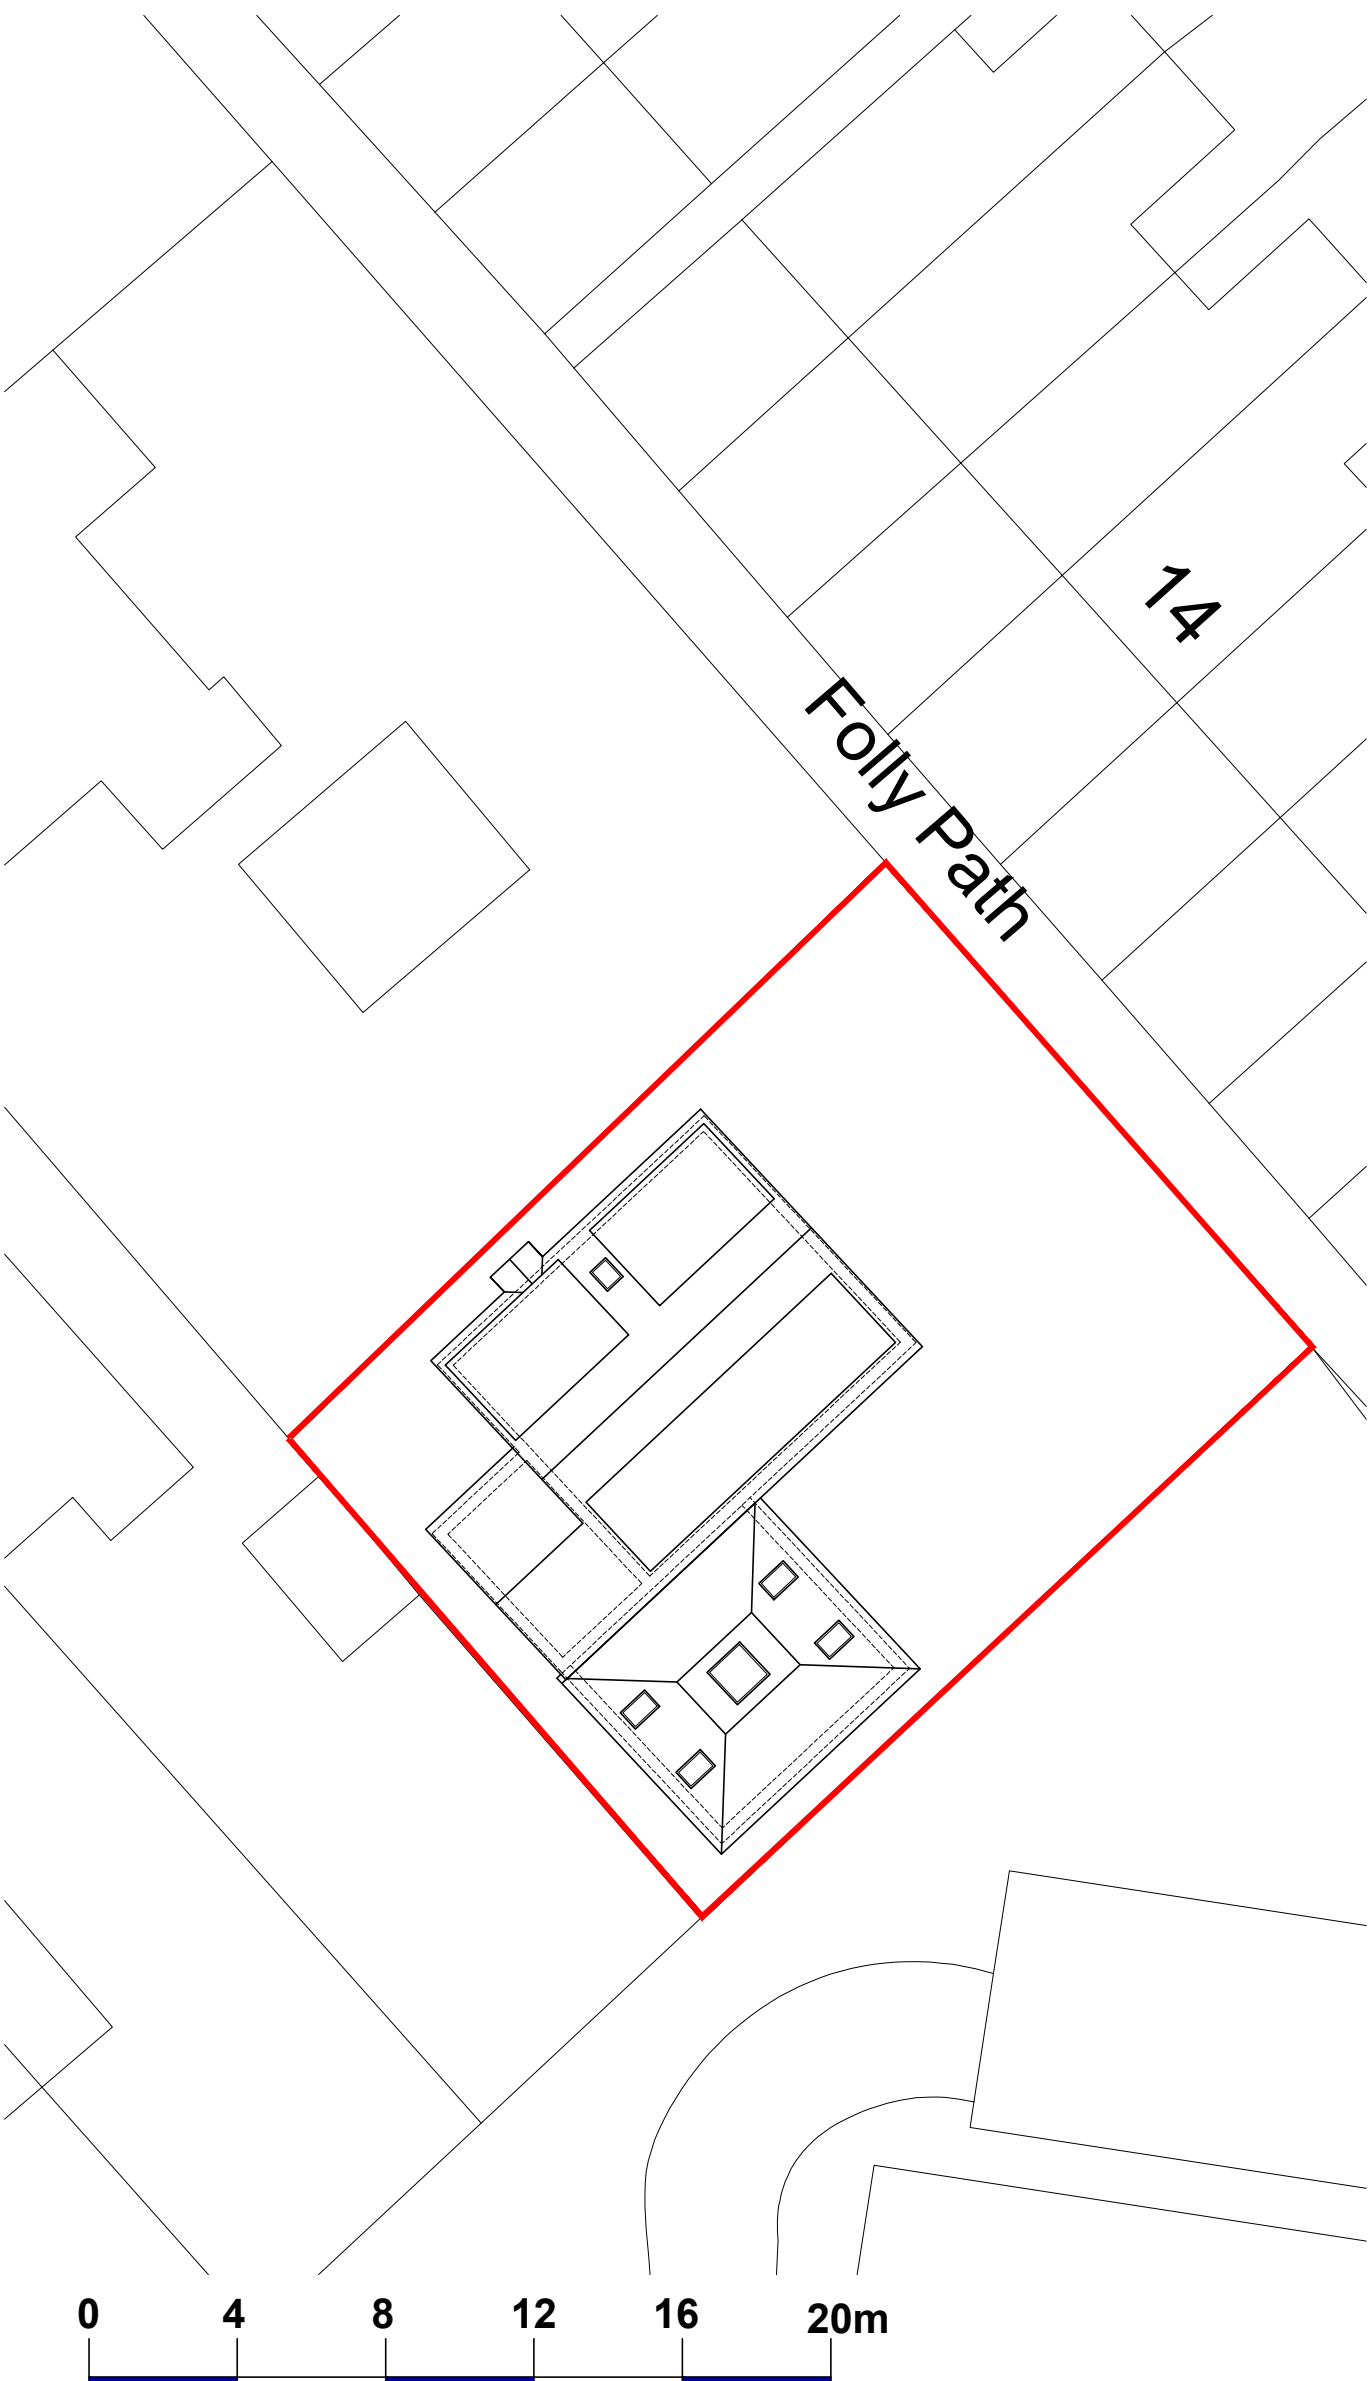


PROPOSED SITE/ROOF PLAN 1:200@A1

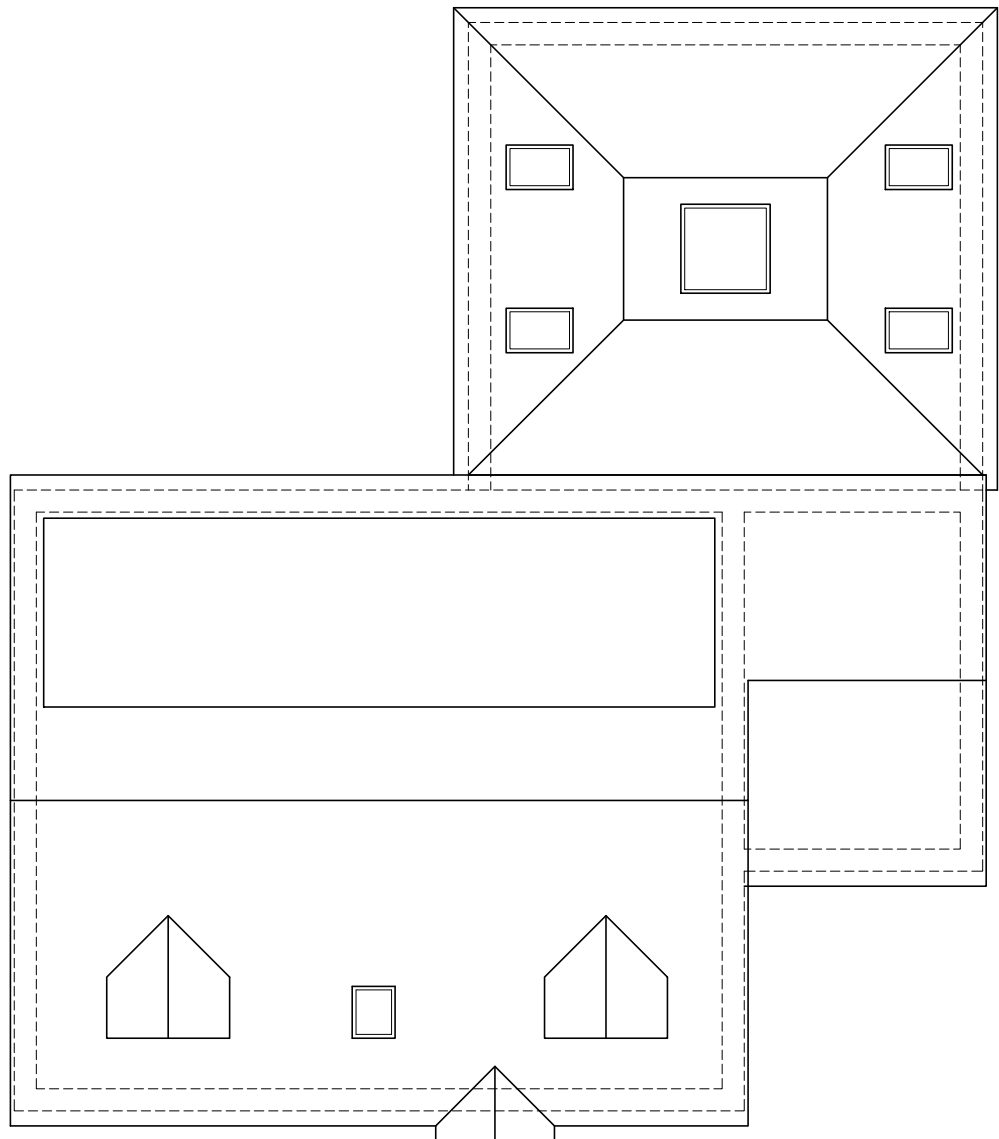

EXISTING ROOF PLAN
1:100@A1

0 1 2 3 4 5m
EXISTING & PROPOSED
ROOF PLAN 1:100@A1

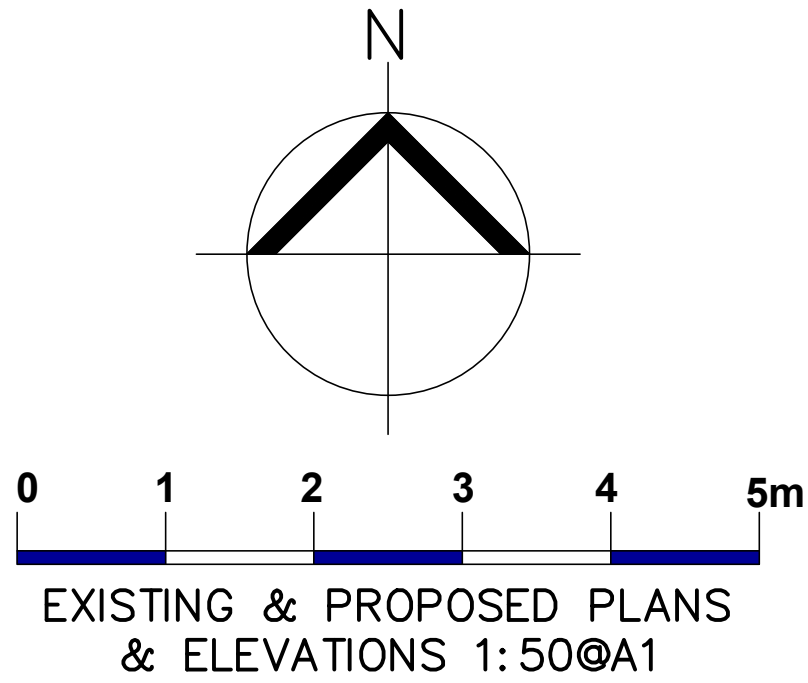

Existing Plans & Site Plan & Site Location Plan

 JDB DESIGN Architectural Services E: jdbdesign@hotmail.co.uk T: +44 (0)787 5393257	Project: 10a Traherne Close, Hitchin, SG4 9DS			
	Title: Existing Plans & Site Plan & Site Location Plan			
	Scale: As shown @A1	Date: Jan 26	Drawn: JB	Checked: XXX
	Drawing No: 286/26/100		Revision: -	