
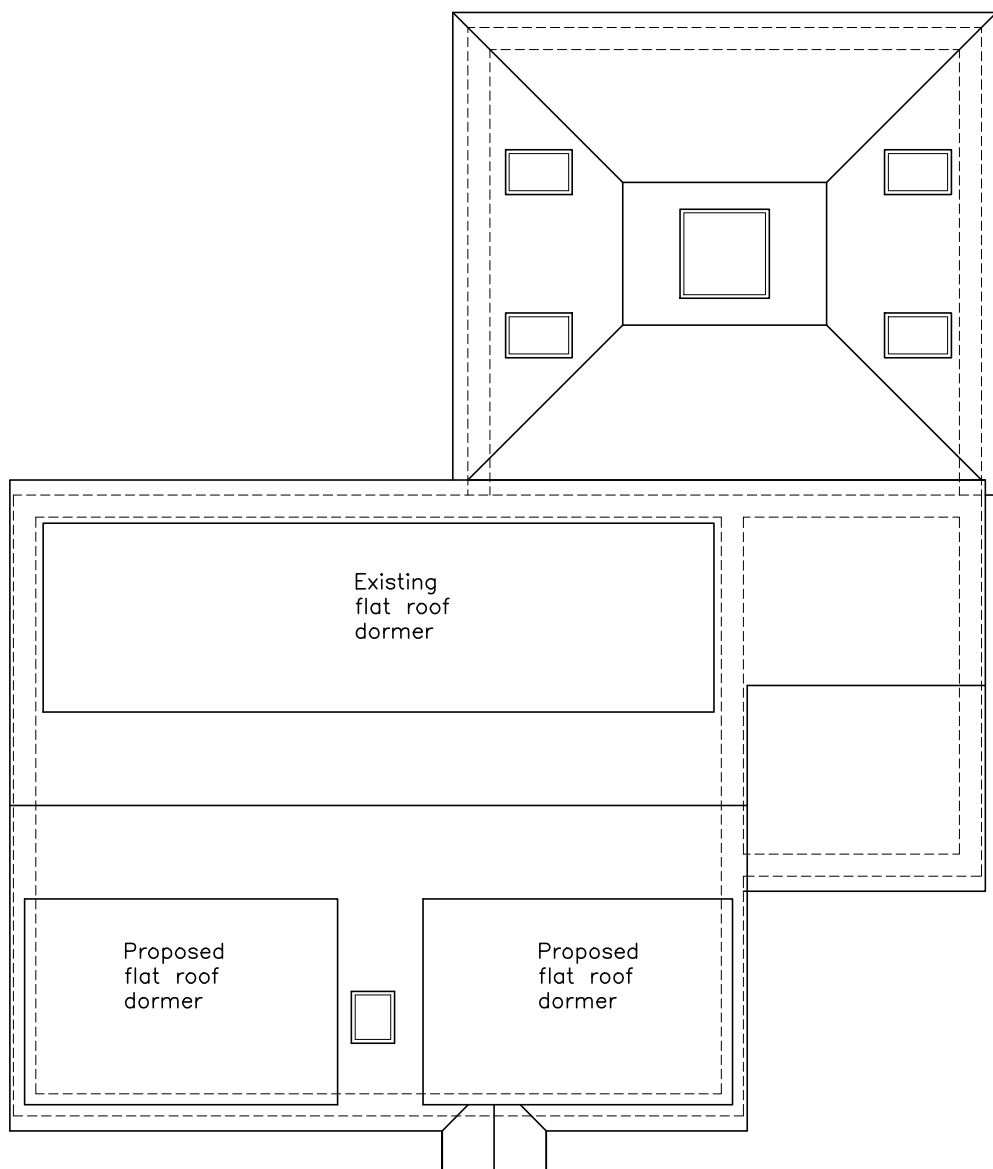
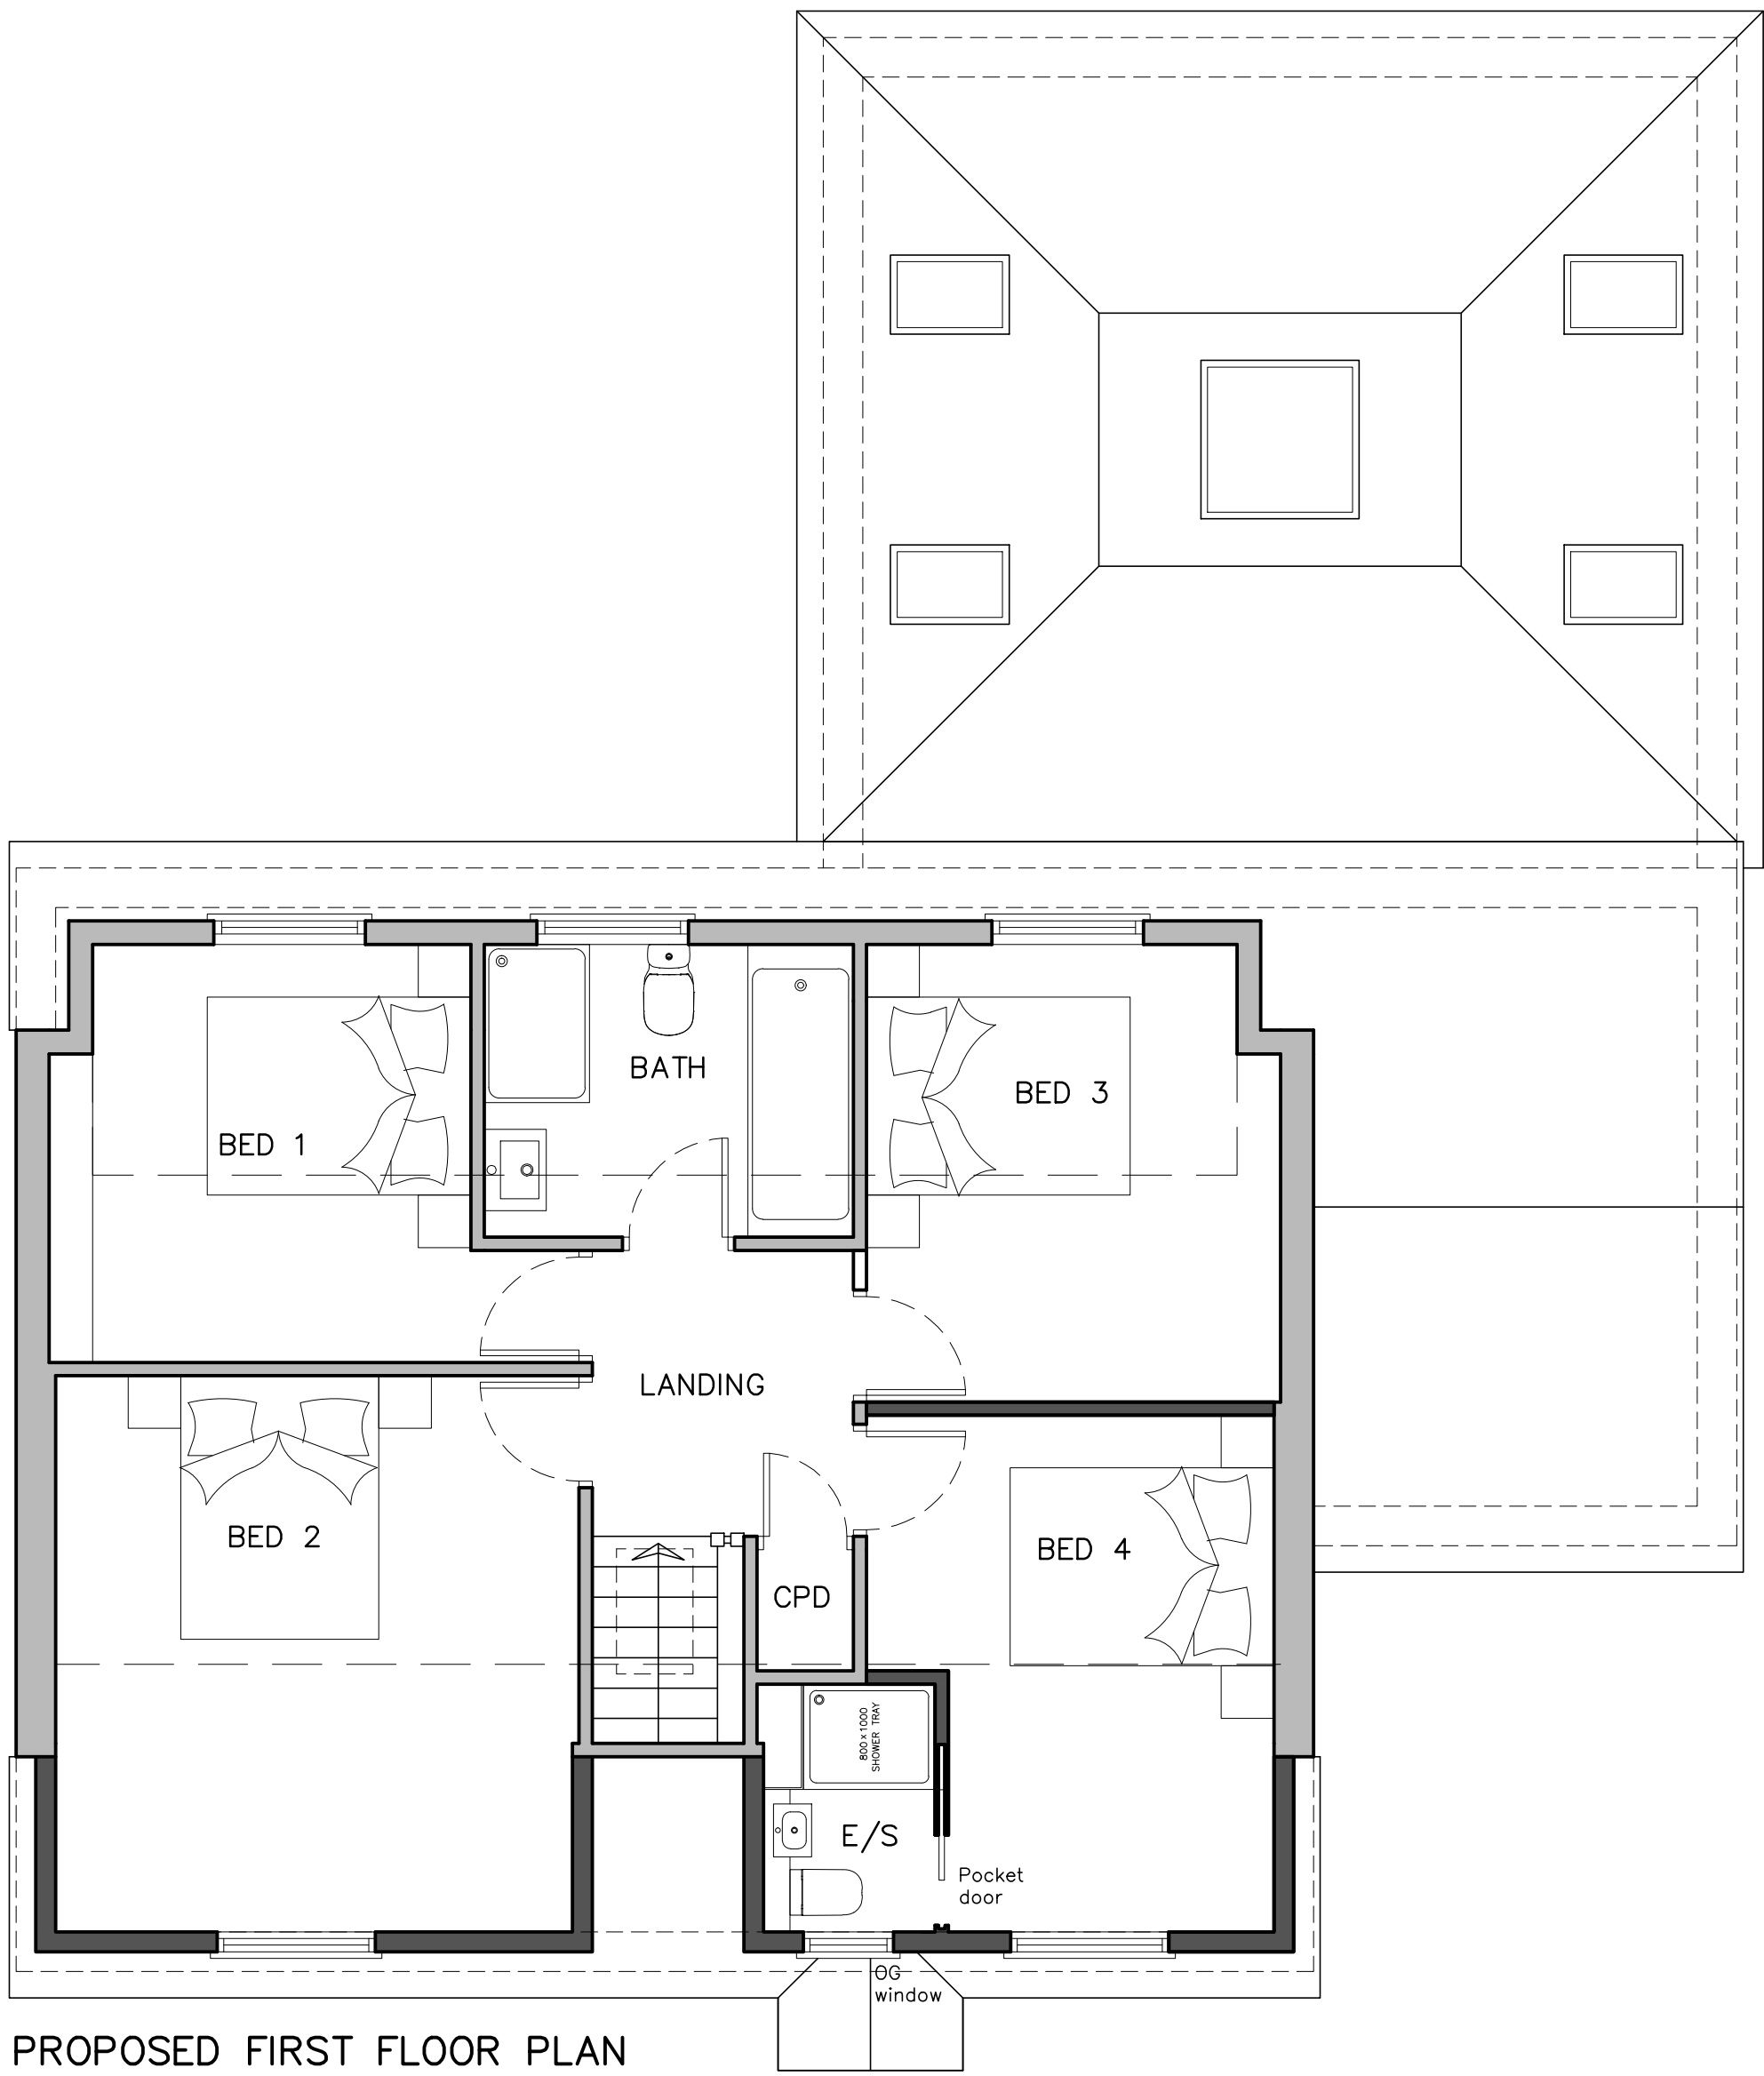


10a Traherne Close, Hitchin, SG4 9DS

Design copyright is vested in the Company below from whom consent must be obtained for copying or reproducing this drawing.

PLANNING

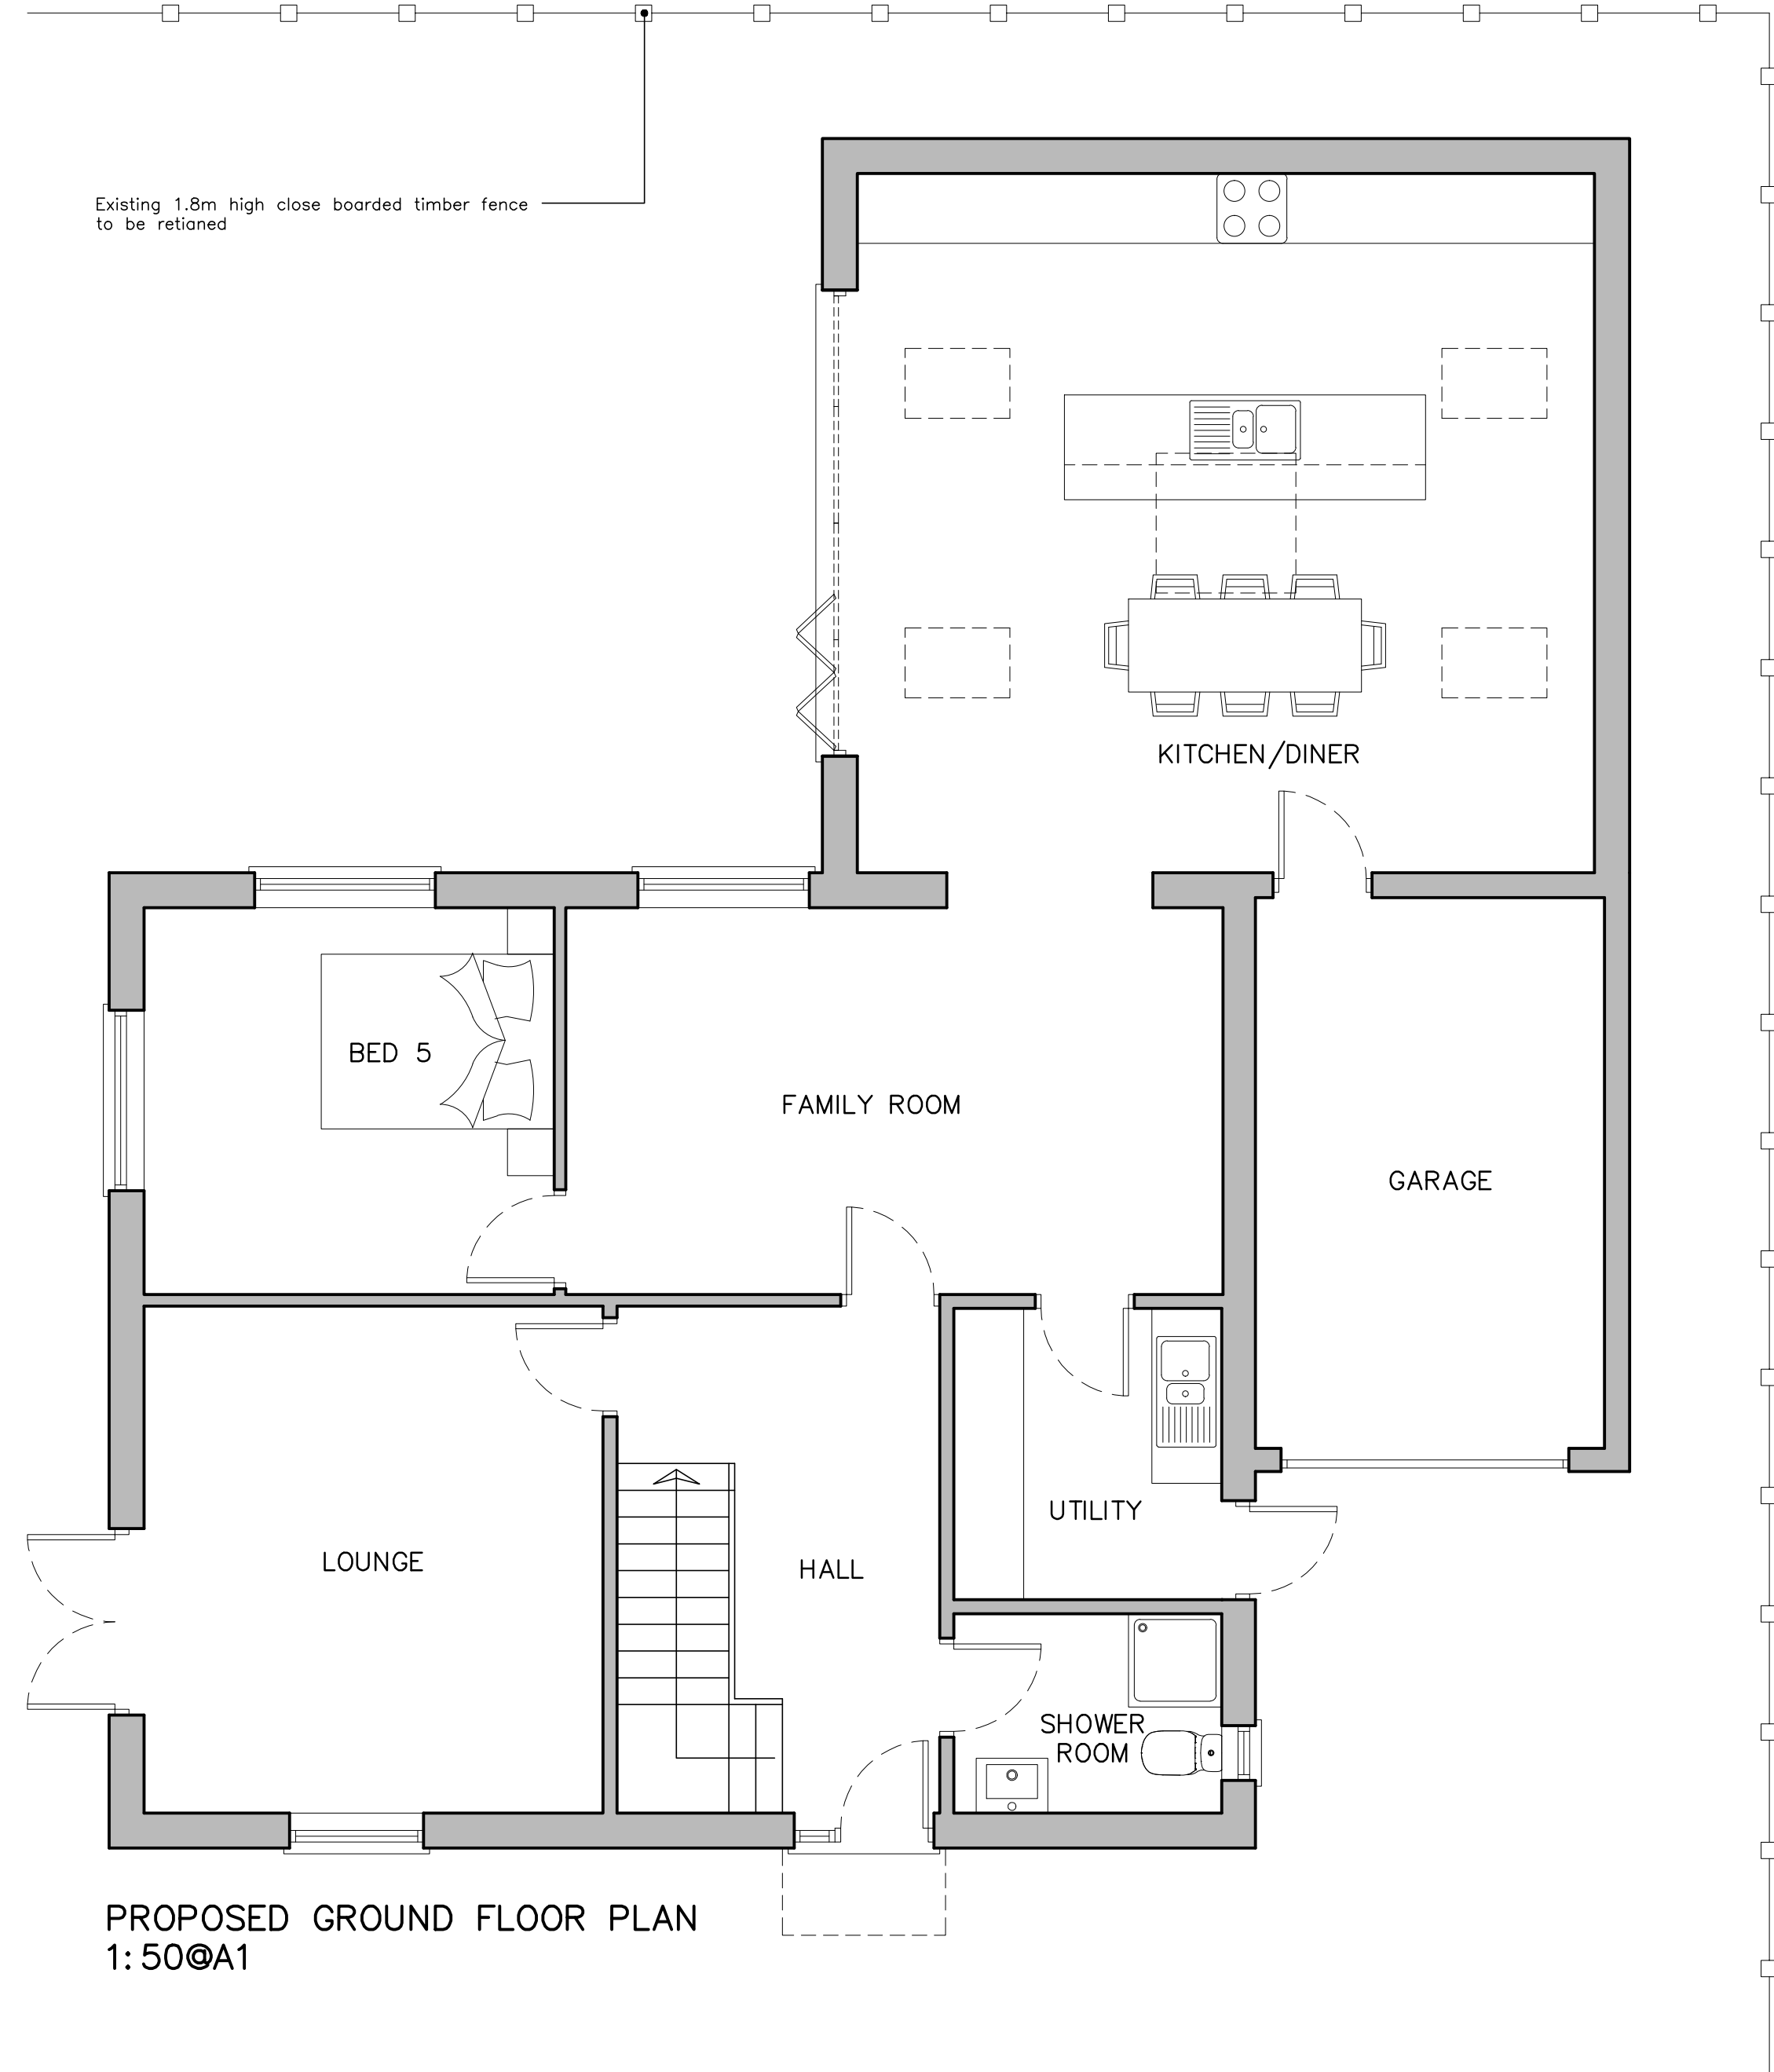

EXISTING & PROPOSED ROOF PLAN 1:100@A1

Proposed Plans

EXISTING & PROPOSED PLANS & ELEVATIONS 1:50@A1

JDB
DESIGN
Architectural Services
E: jdbdesign@hotmail.co.uk
T: +44 (0)787.5393257

Project: 10a Traherne Close, Hitchin, SG4 9DS	Date: Jan 26	Drawn: JB	Checked: XXX
Title: Proposed Plans		Revision: -	
Scale: As shown @A1	Drawing No: 286/26/102		