




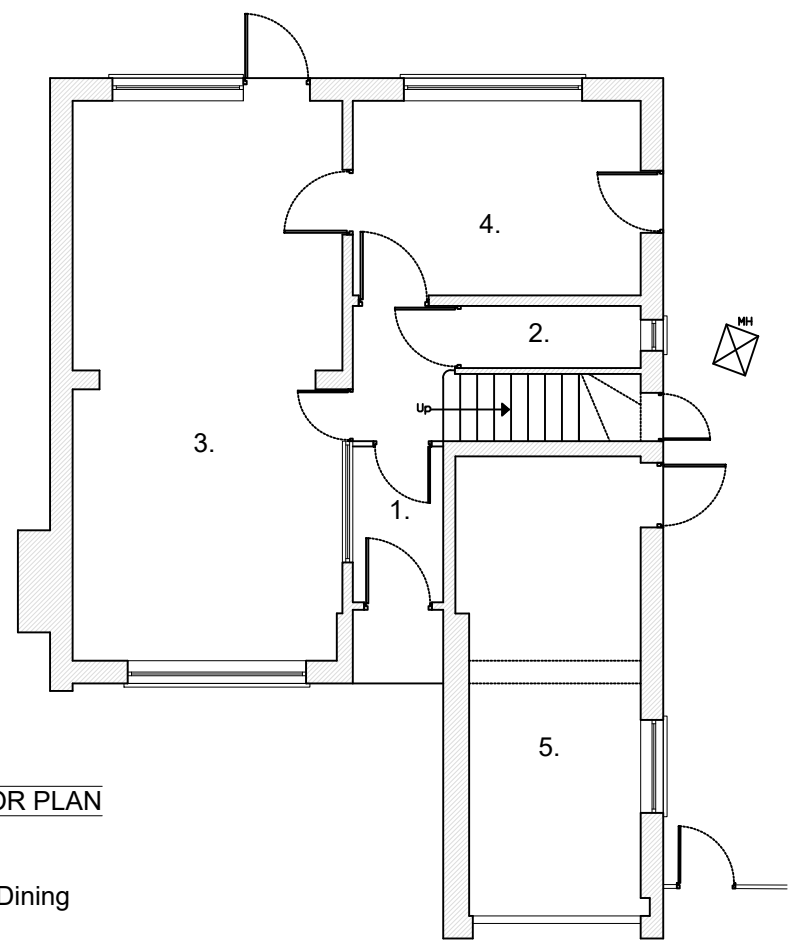

Existing Ground Floor Plan
Scale 1:100

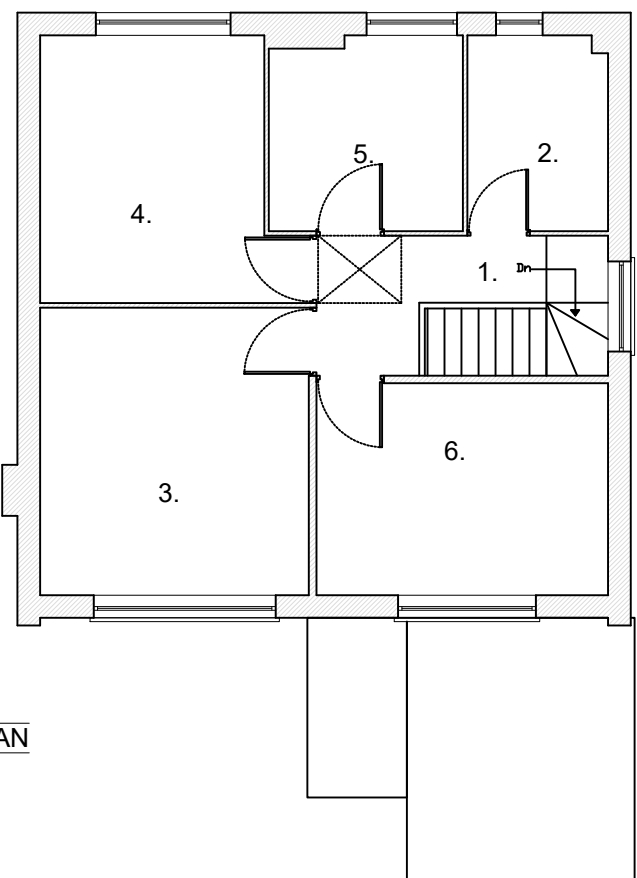


Existing First Floor Plan
Scale 1:100

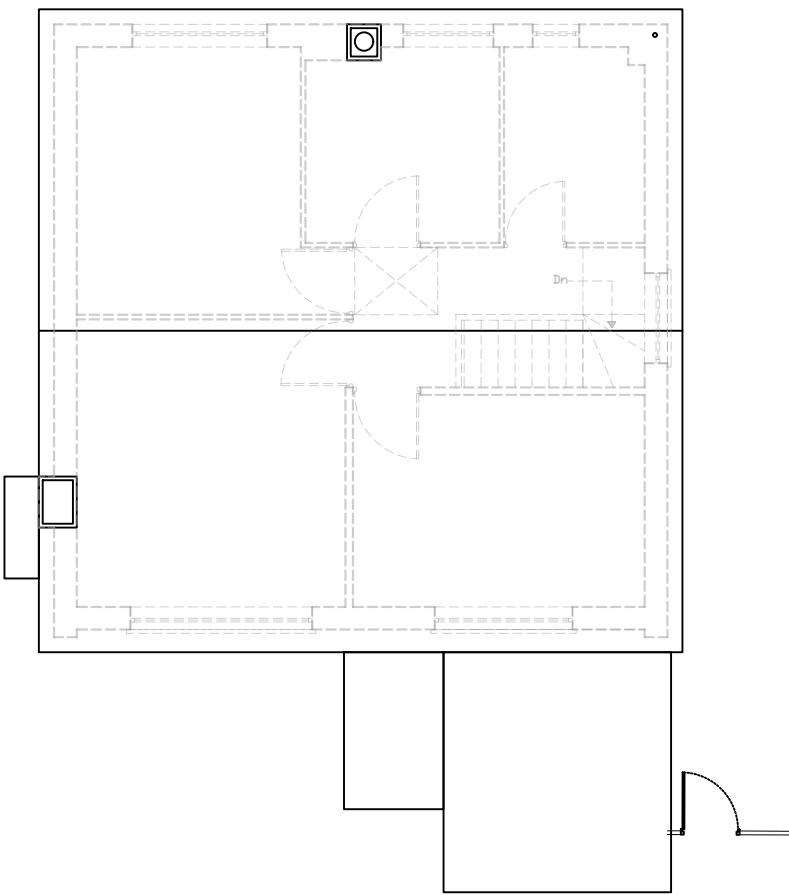


Existing Roof Plan
Scale 1:100




Existing Front Elevation
Scale 1:100

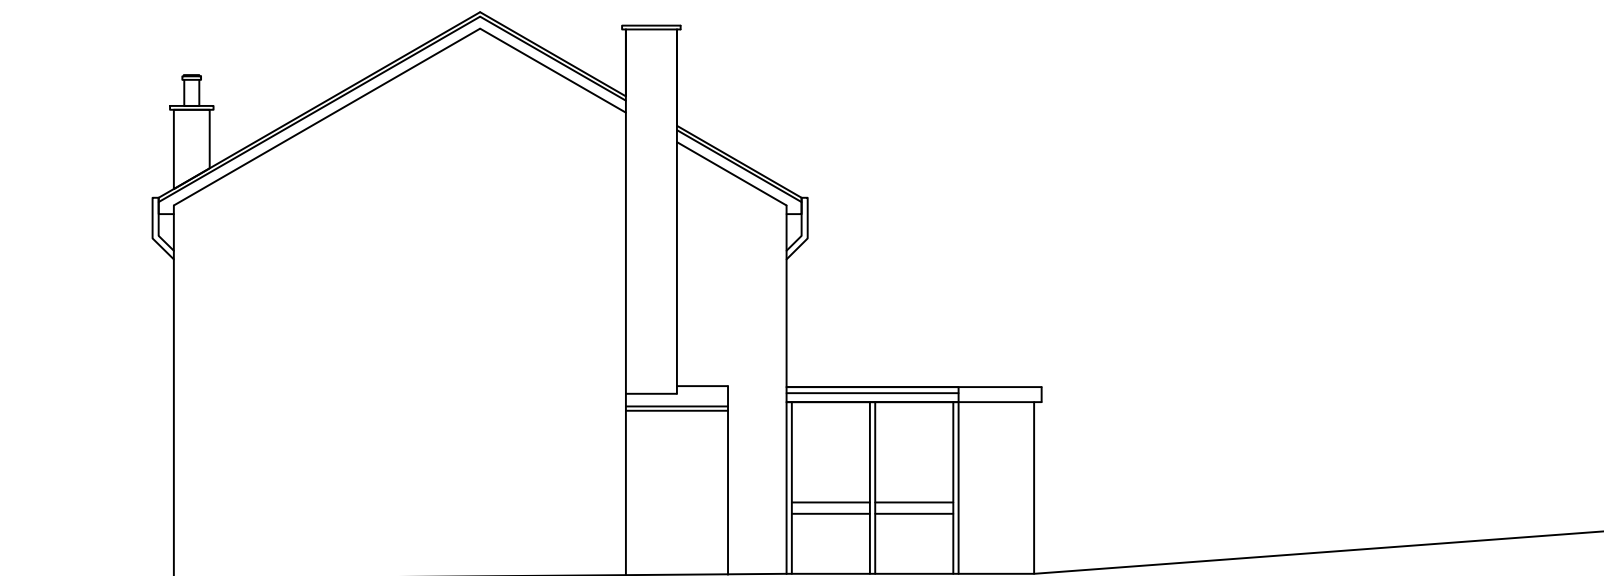


Existing Side Elevation
Scale 1:100

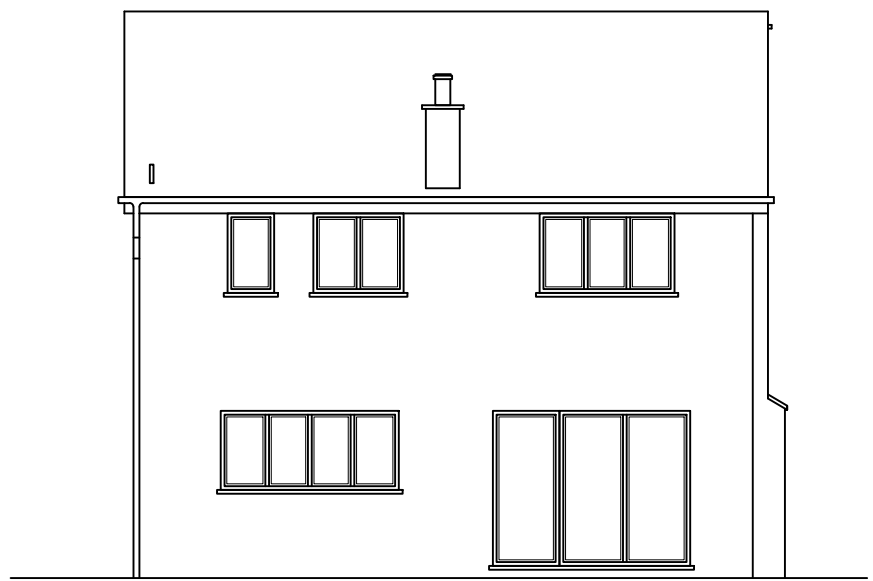


Existing Rear Elevation
Scale 1:100

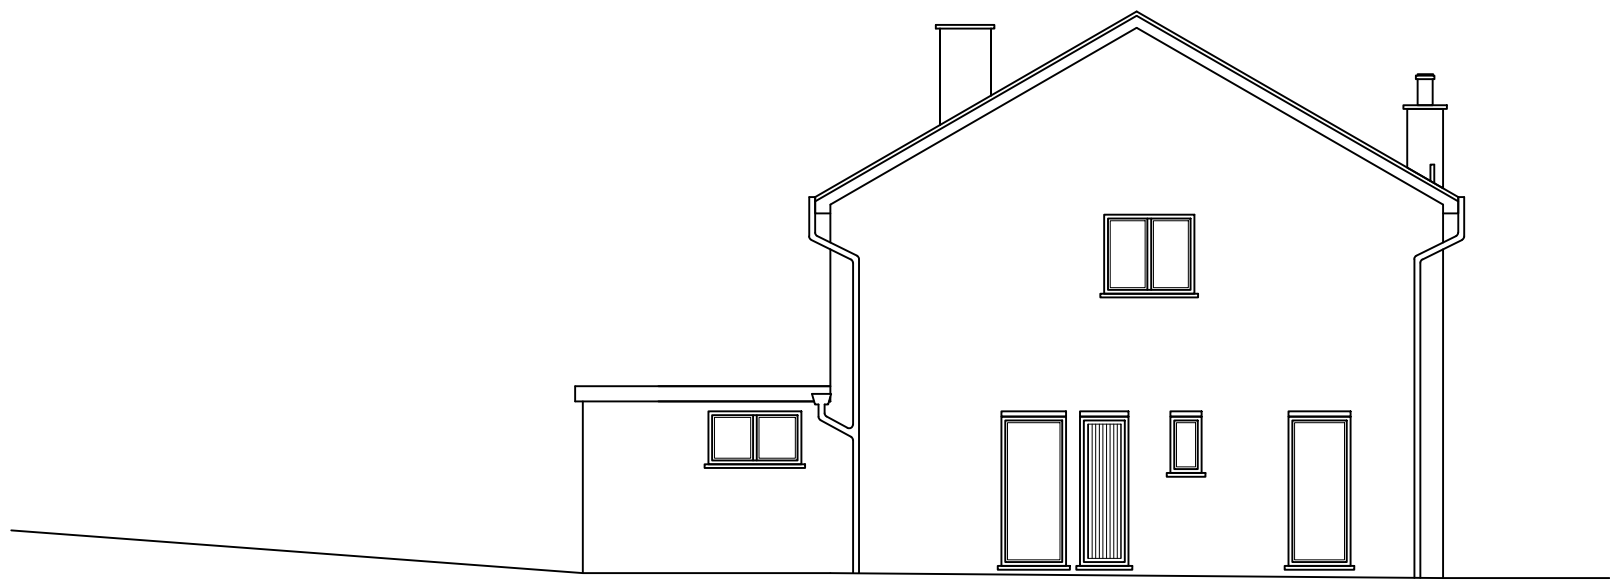


Existing Side Elevation
Scale 1:100

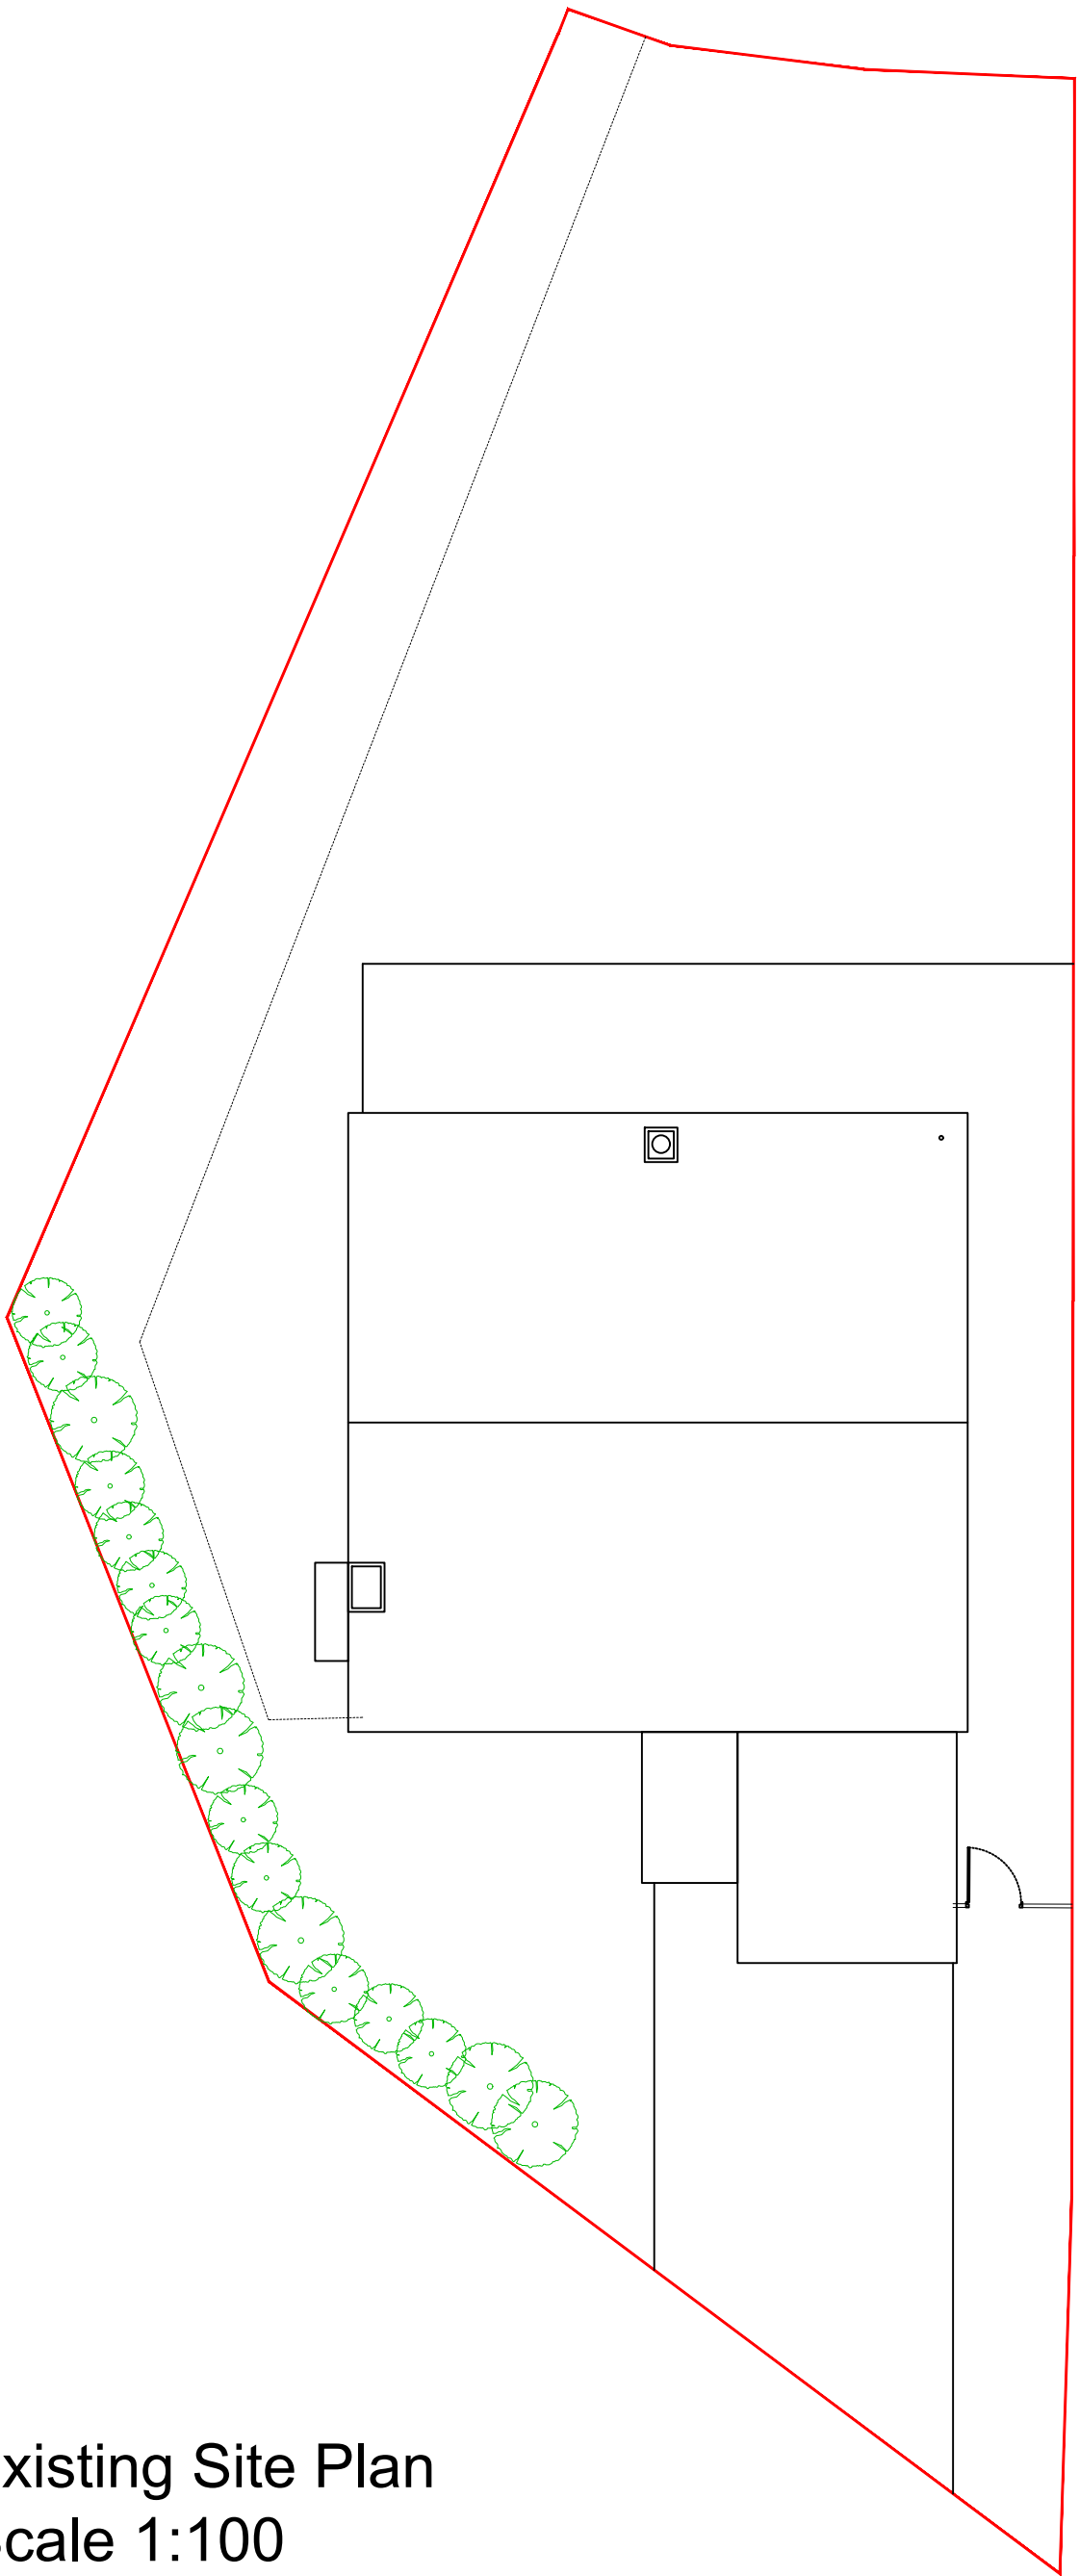


Existing Site Plan
Scale 1:100

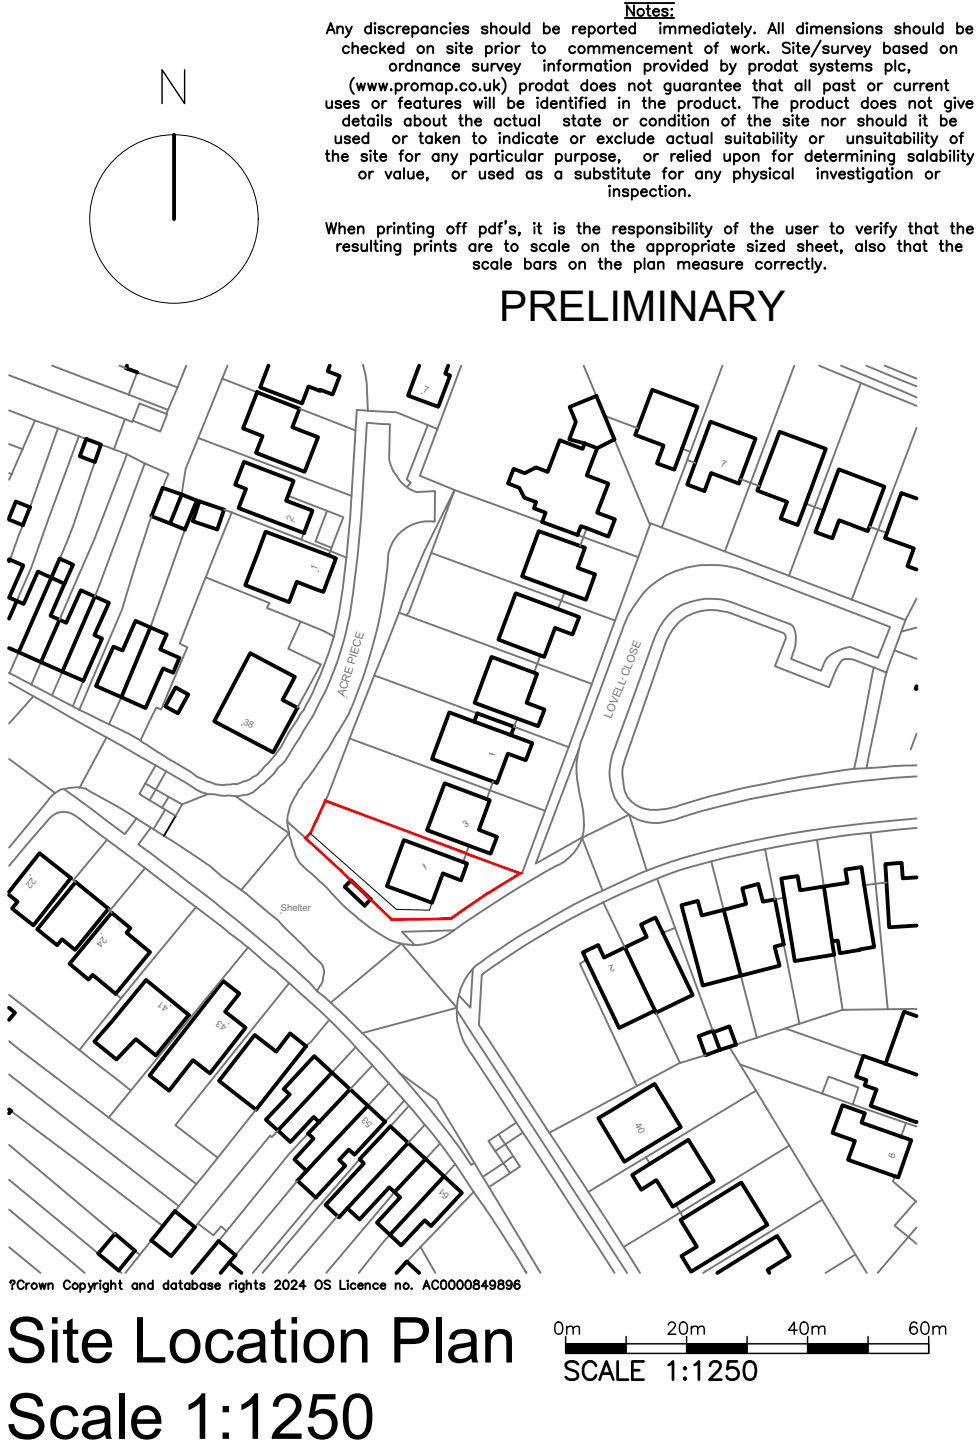


Site Location Plan
Scale 1:1250

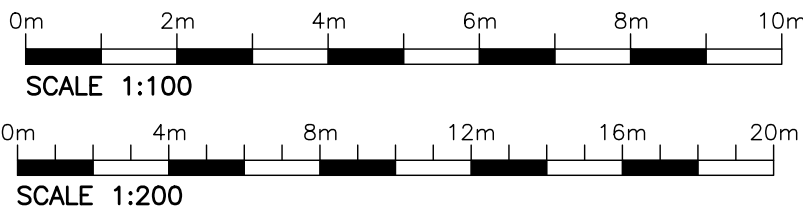


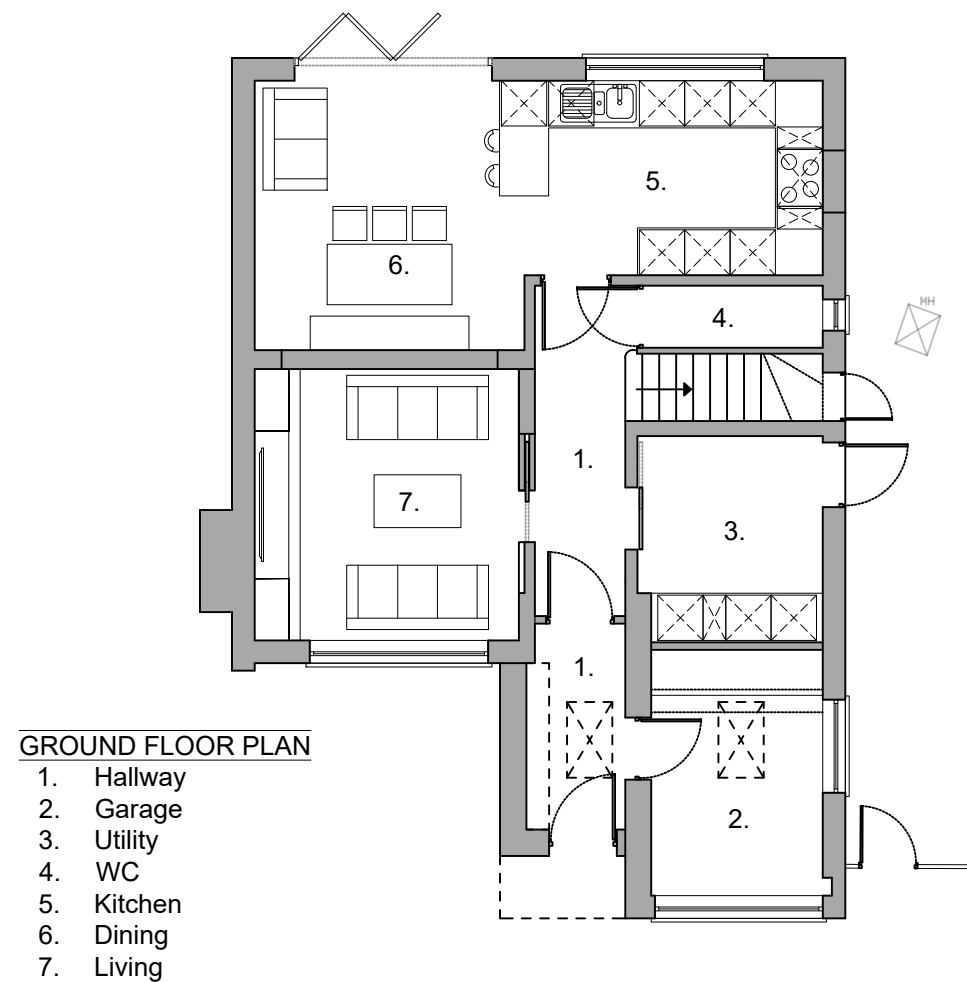

Proposed Ground Floor Plan
Scale 1:100

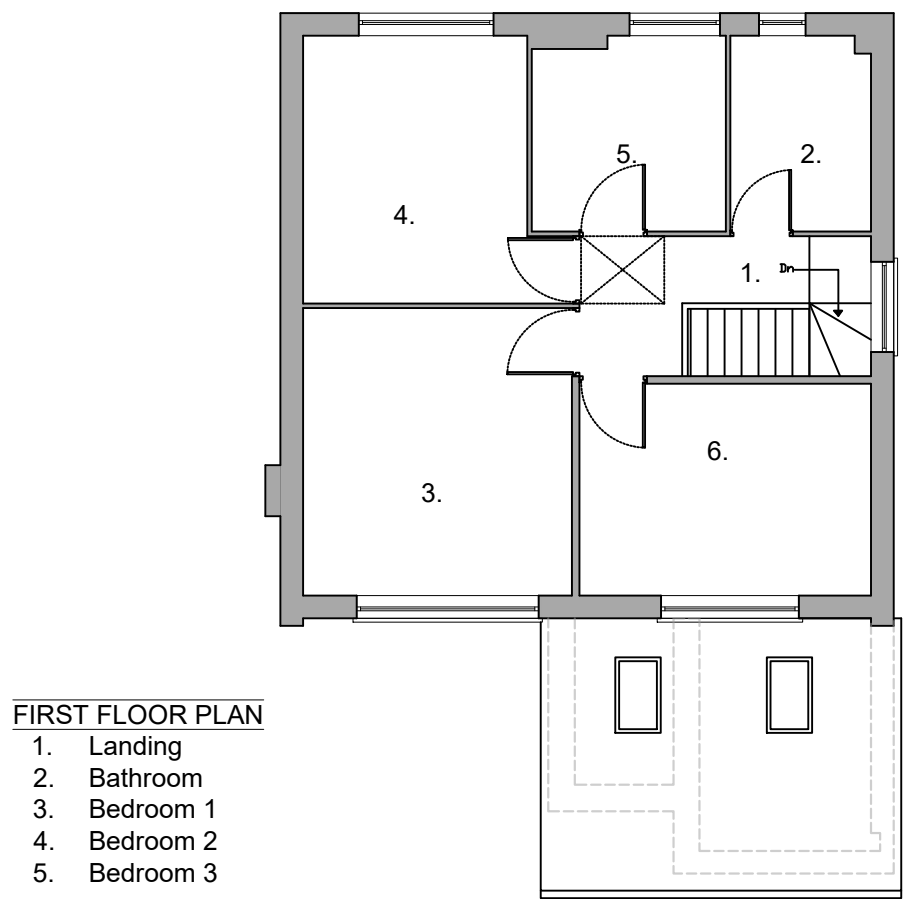


Proposed First Floor Plan
Scale 1:100

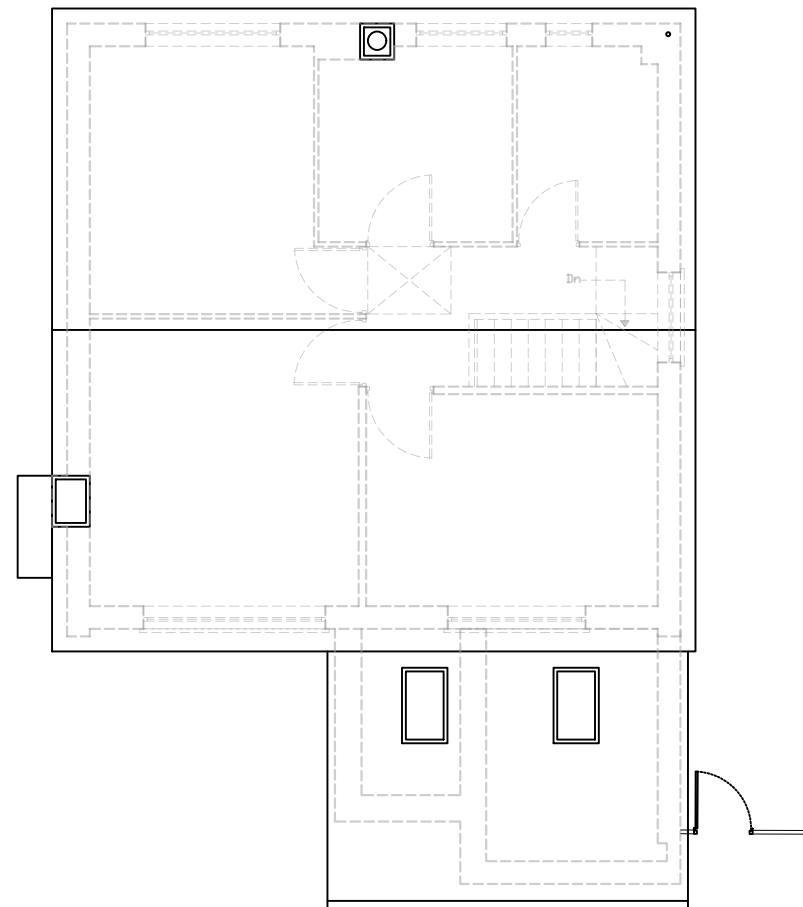

Proposed Roof Plan
Scale 1:100



Proposed Front Elevation
Scale 1:100

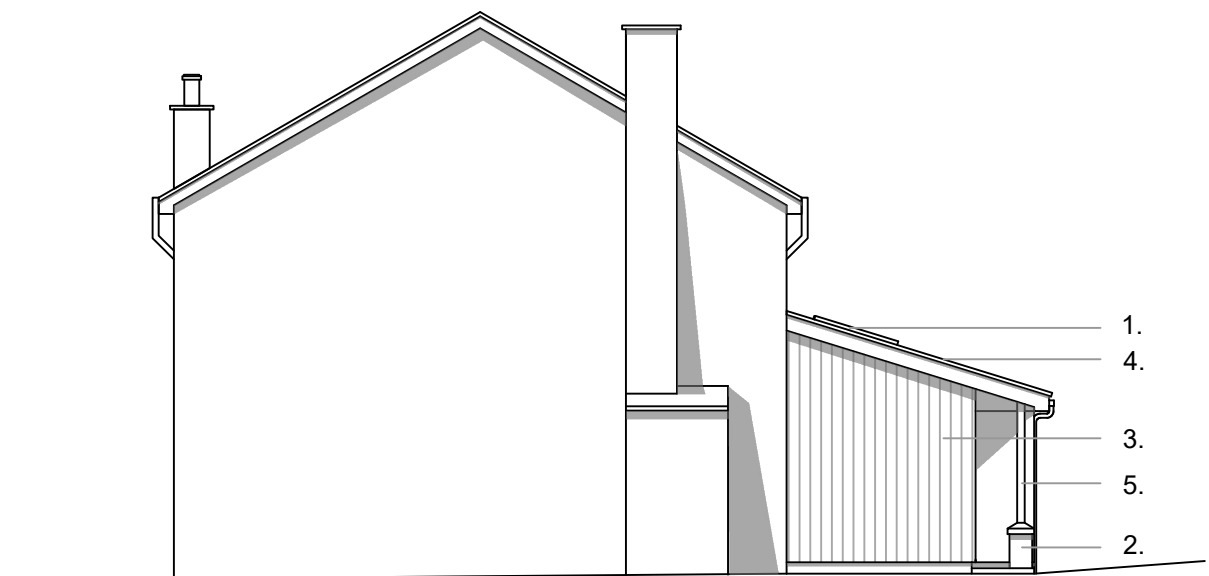

Proposed Side Elevation
Scale 1:100




Proposed Side Elevation
Scale 1:100



- MATERIALS**
- Velux Windows
 - Brickwork to match existing dwelling
 - Composite Timber Cladding (Light Oak)
 - Standing Seam Metal Roof (RAL 7016)
 - Oak Post



Concept Render

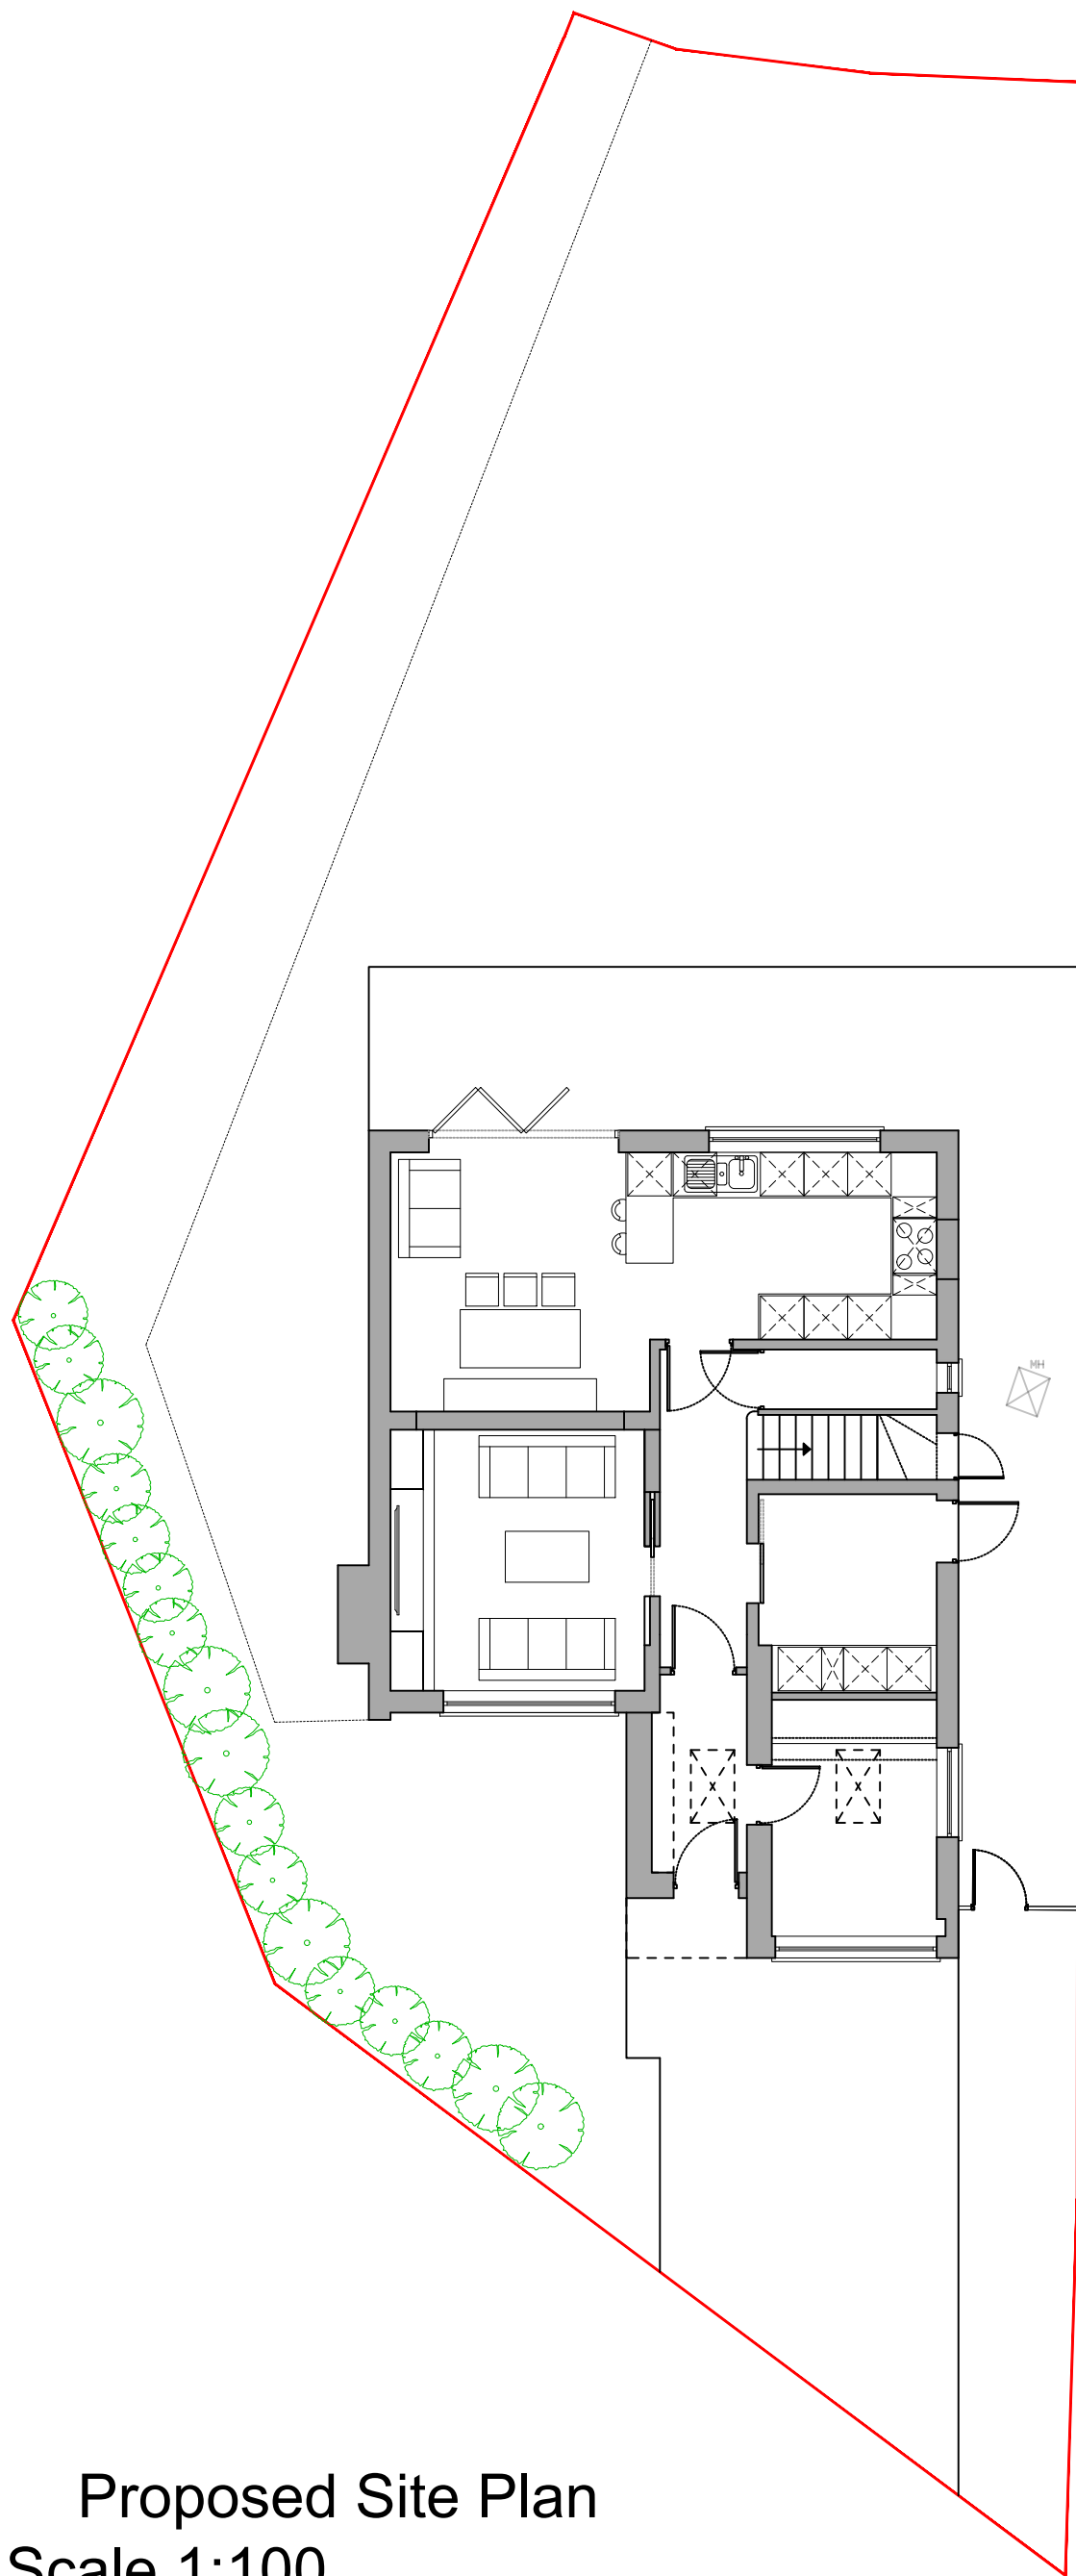

Proposed Site Plan
Scale 1:100

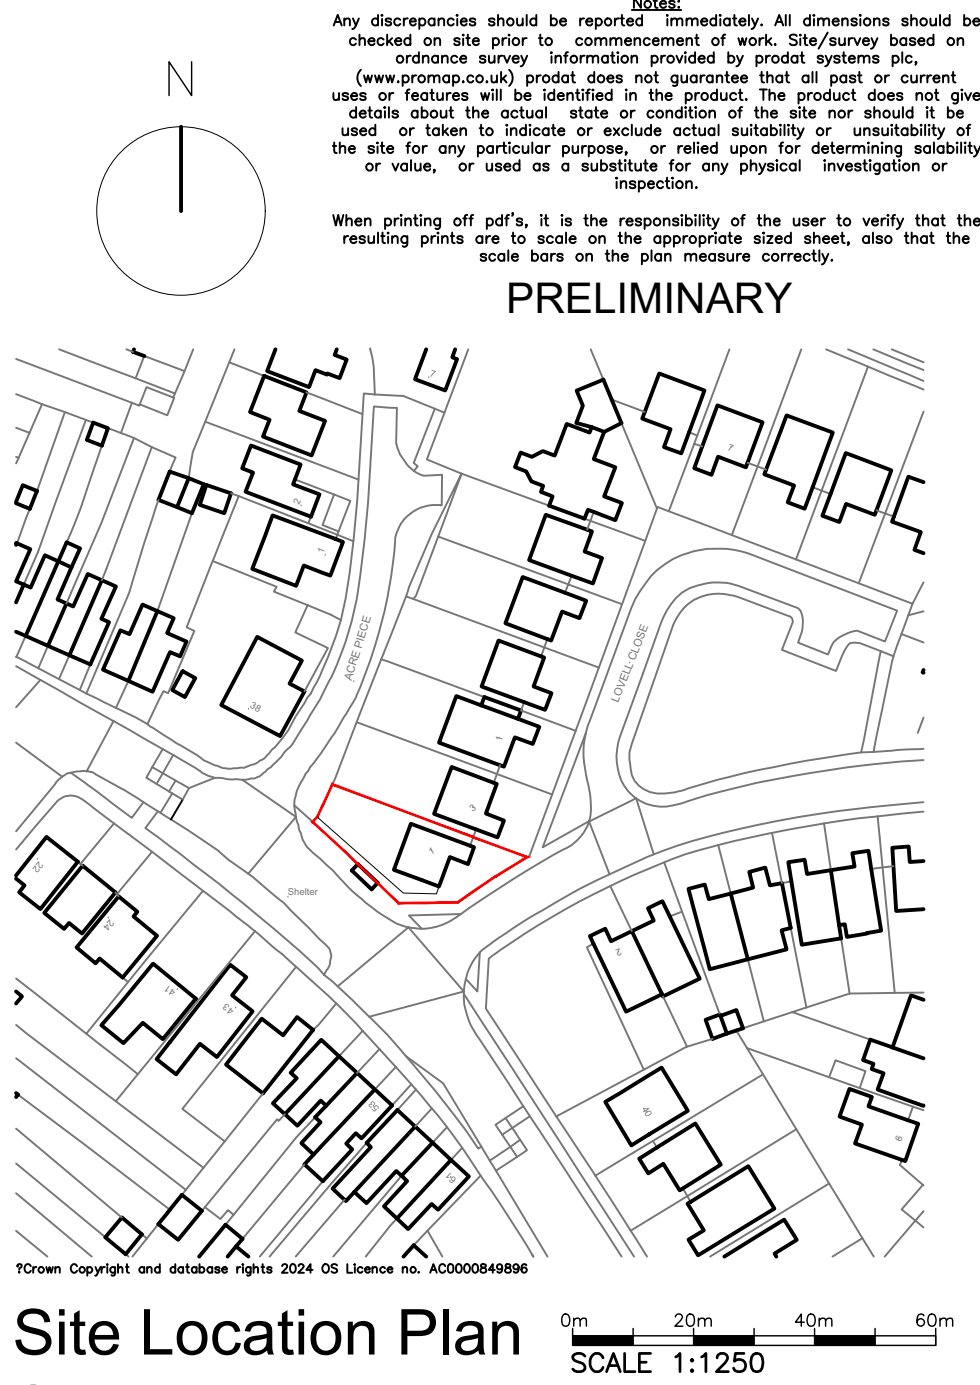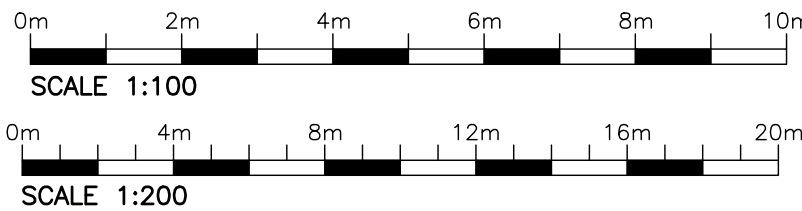

Site Location Plan
Scale 1:1250