


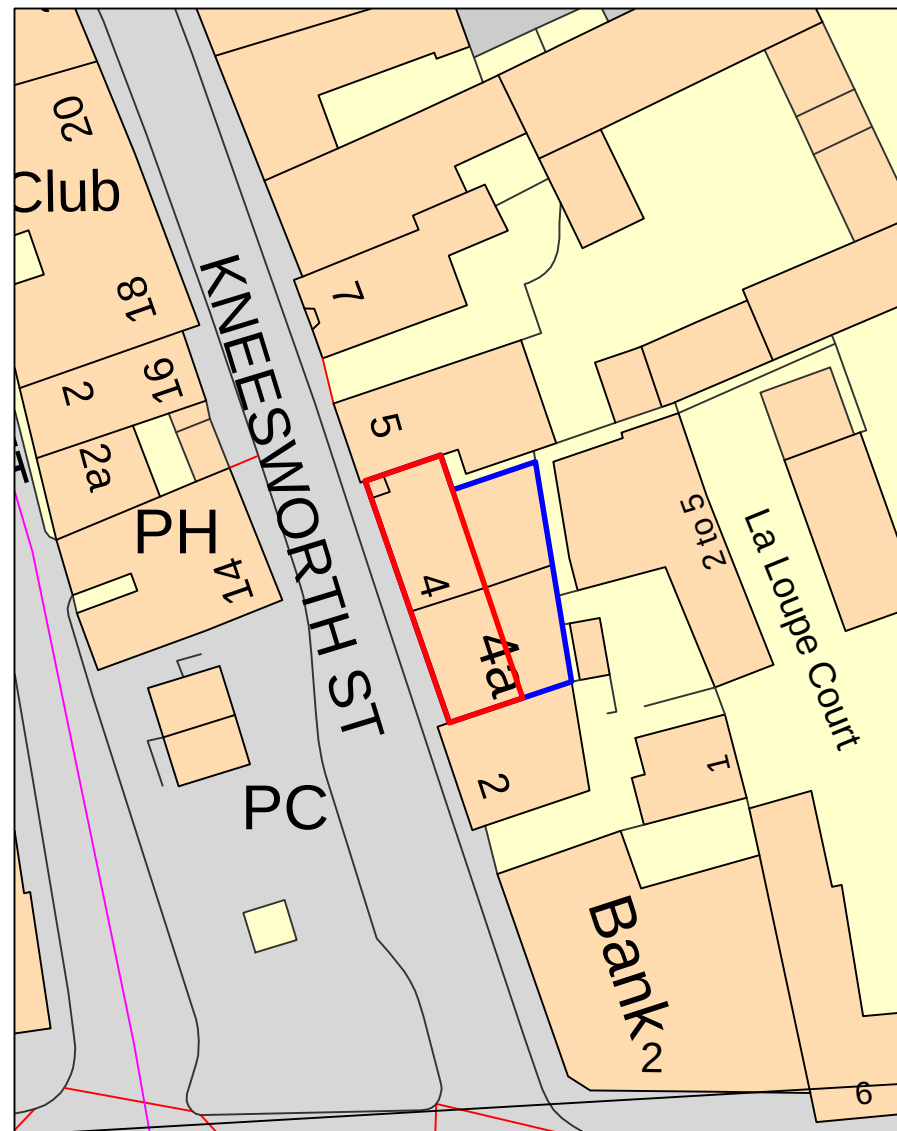


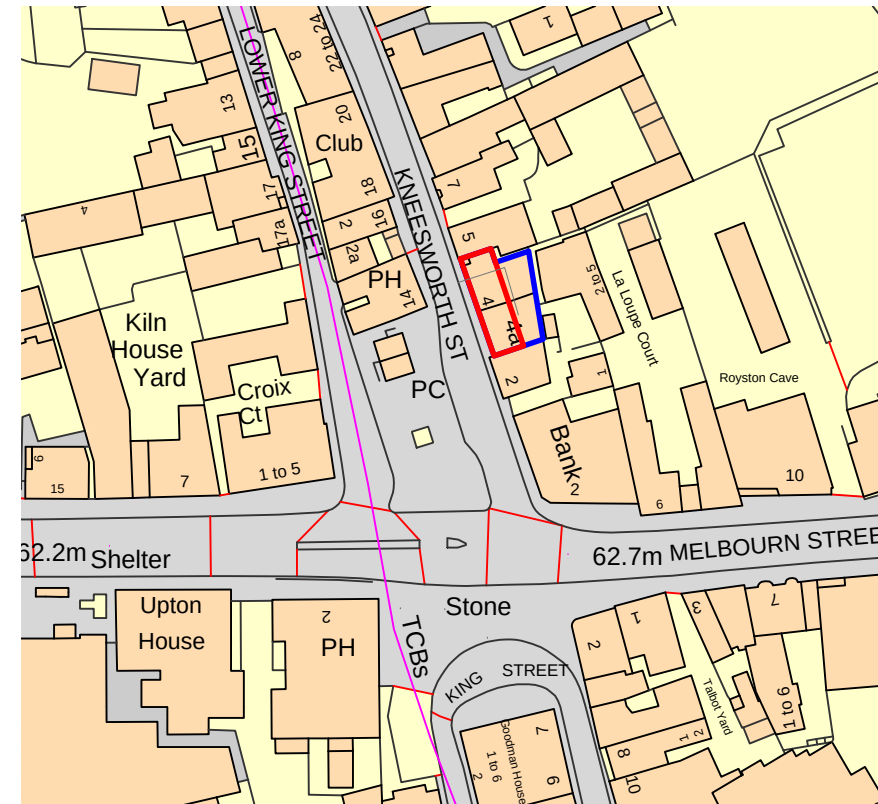

Site plan
1:500

 

Block plan
1:1250

 

LEGEND



Footprint of site



Footprint of surrounding buildings owned by client.

P01 PLANNING

Rev	Revision	Date	By
-----	----------	------	----

NOTES

All setting out dimensions and points will be found on the construction issue drawings

All dimensions to be checked on site prior to commencement of works. Do not scale this drawing

PLANNING

PROJECT

4&4A Kneesworth St, SG8 5AA

TITLE

EXISTING SITE &

BLOCK PLAN

SCALE 1:500/1250 @ A3

DATE 07.10.24

DRAWING NO ROY-00100

REVISION P01



GRAVITY DESIGN

Old Bank Court, Morocco Street, London SE1 3HB
+44(0)20 7089 9134 studio@gravitydesign.uk.com