


Front Elevation
Scale 1:50


Rear Elevation
Scale 1:50

Side Elevation 1
Scale 1:50

Side Elevation 2
Scale 1:50

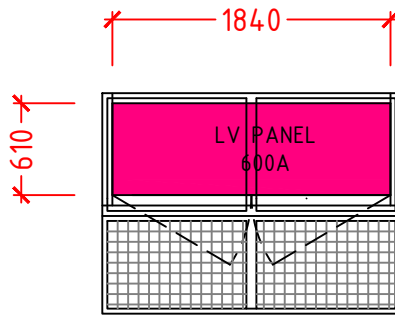

Low Voltage (LV) Feeder Pillar
Floor Plan
Scale 1:50

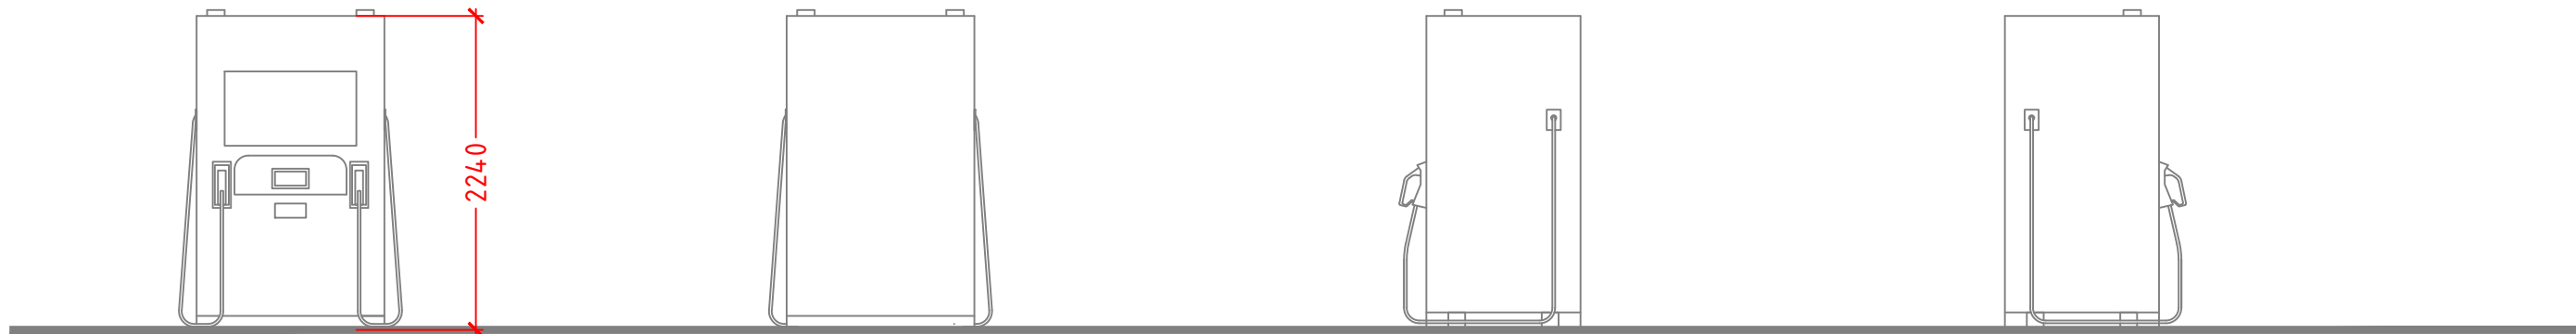


Front Elevation
Scale 1:50

Rear Elevation
Scale 1:50

Side Elevation 1
Scale 1:50

Side Elevation 2
Scale 1:50

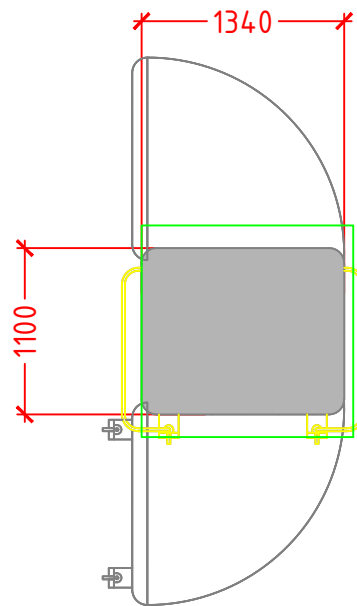

Charger
Floor Plan
Scale 1:50



B	29/10/2024	REVISED AS PER COMMENTS RECEIVED.	DP	ACM
A	25/10/2024	REVISED AS PER INFORMATION RECEIVED.	DP	ACM
REV	DATE		BY	CHK

REVISION	
TSG Driving New Energies	14 Hayhill Industrial Estate Barrow upon Soar Leicestershire LE12 8LD. Phone: +44 (0) 1162 437 476 COPYRIGHT of TSG UK Solutions Ltd. All right reserved. Details of this drawing must not be reproduced or copied without prior written consent. All dimensions to be checked on site.



Site Name
WESTMILL SERVICE STATION
BEDFORD ROAD, HITCHIN, SG5 2UG,

Drawing Title
EV EQUIPMENT DETAILS

Drawn By	Drawing Status		
DP	DEFINE		
Checked By	Security Code	Scale	Media
----	XX	1:50	0
Approver	Drawing No.	Date	Revision
XX	008	2024/10/25	B