

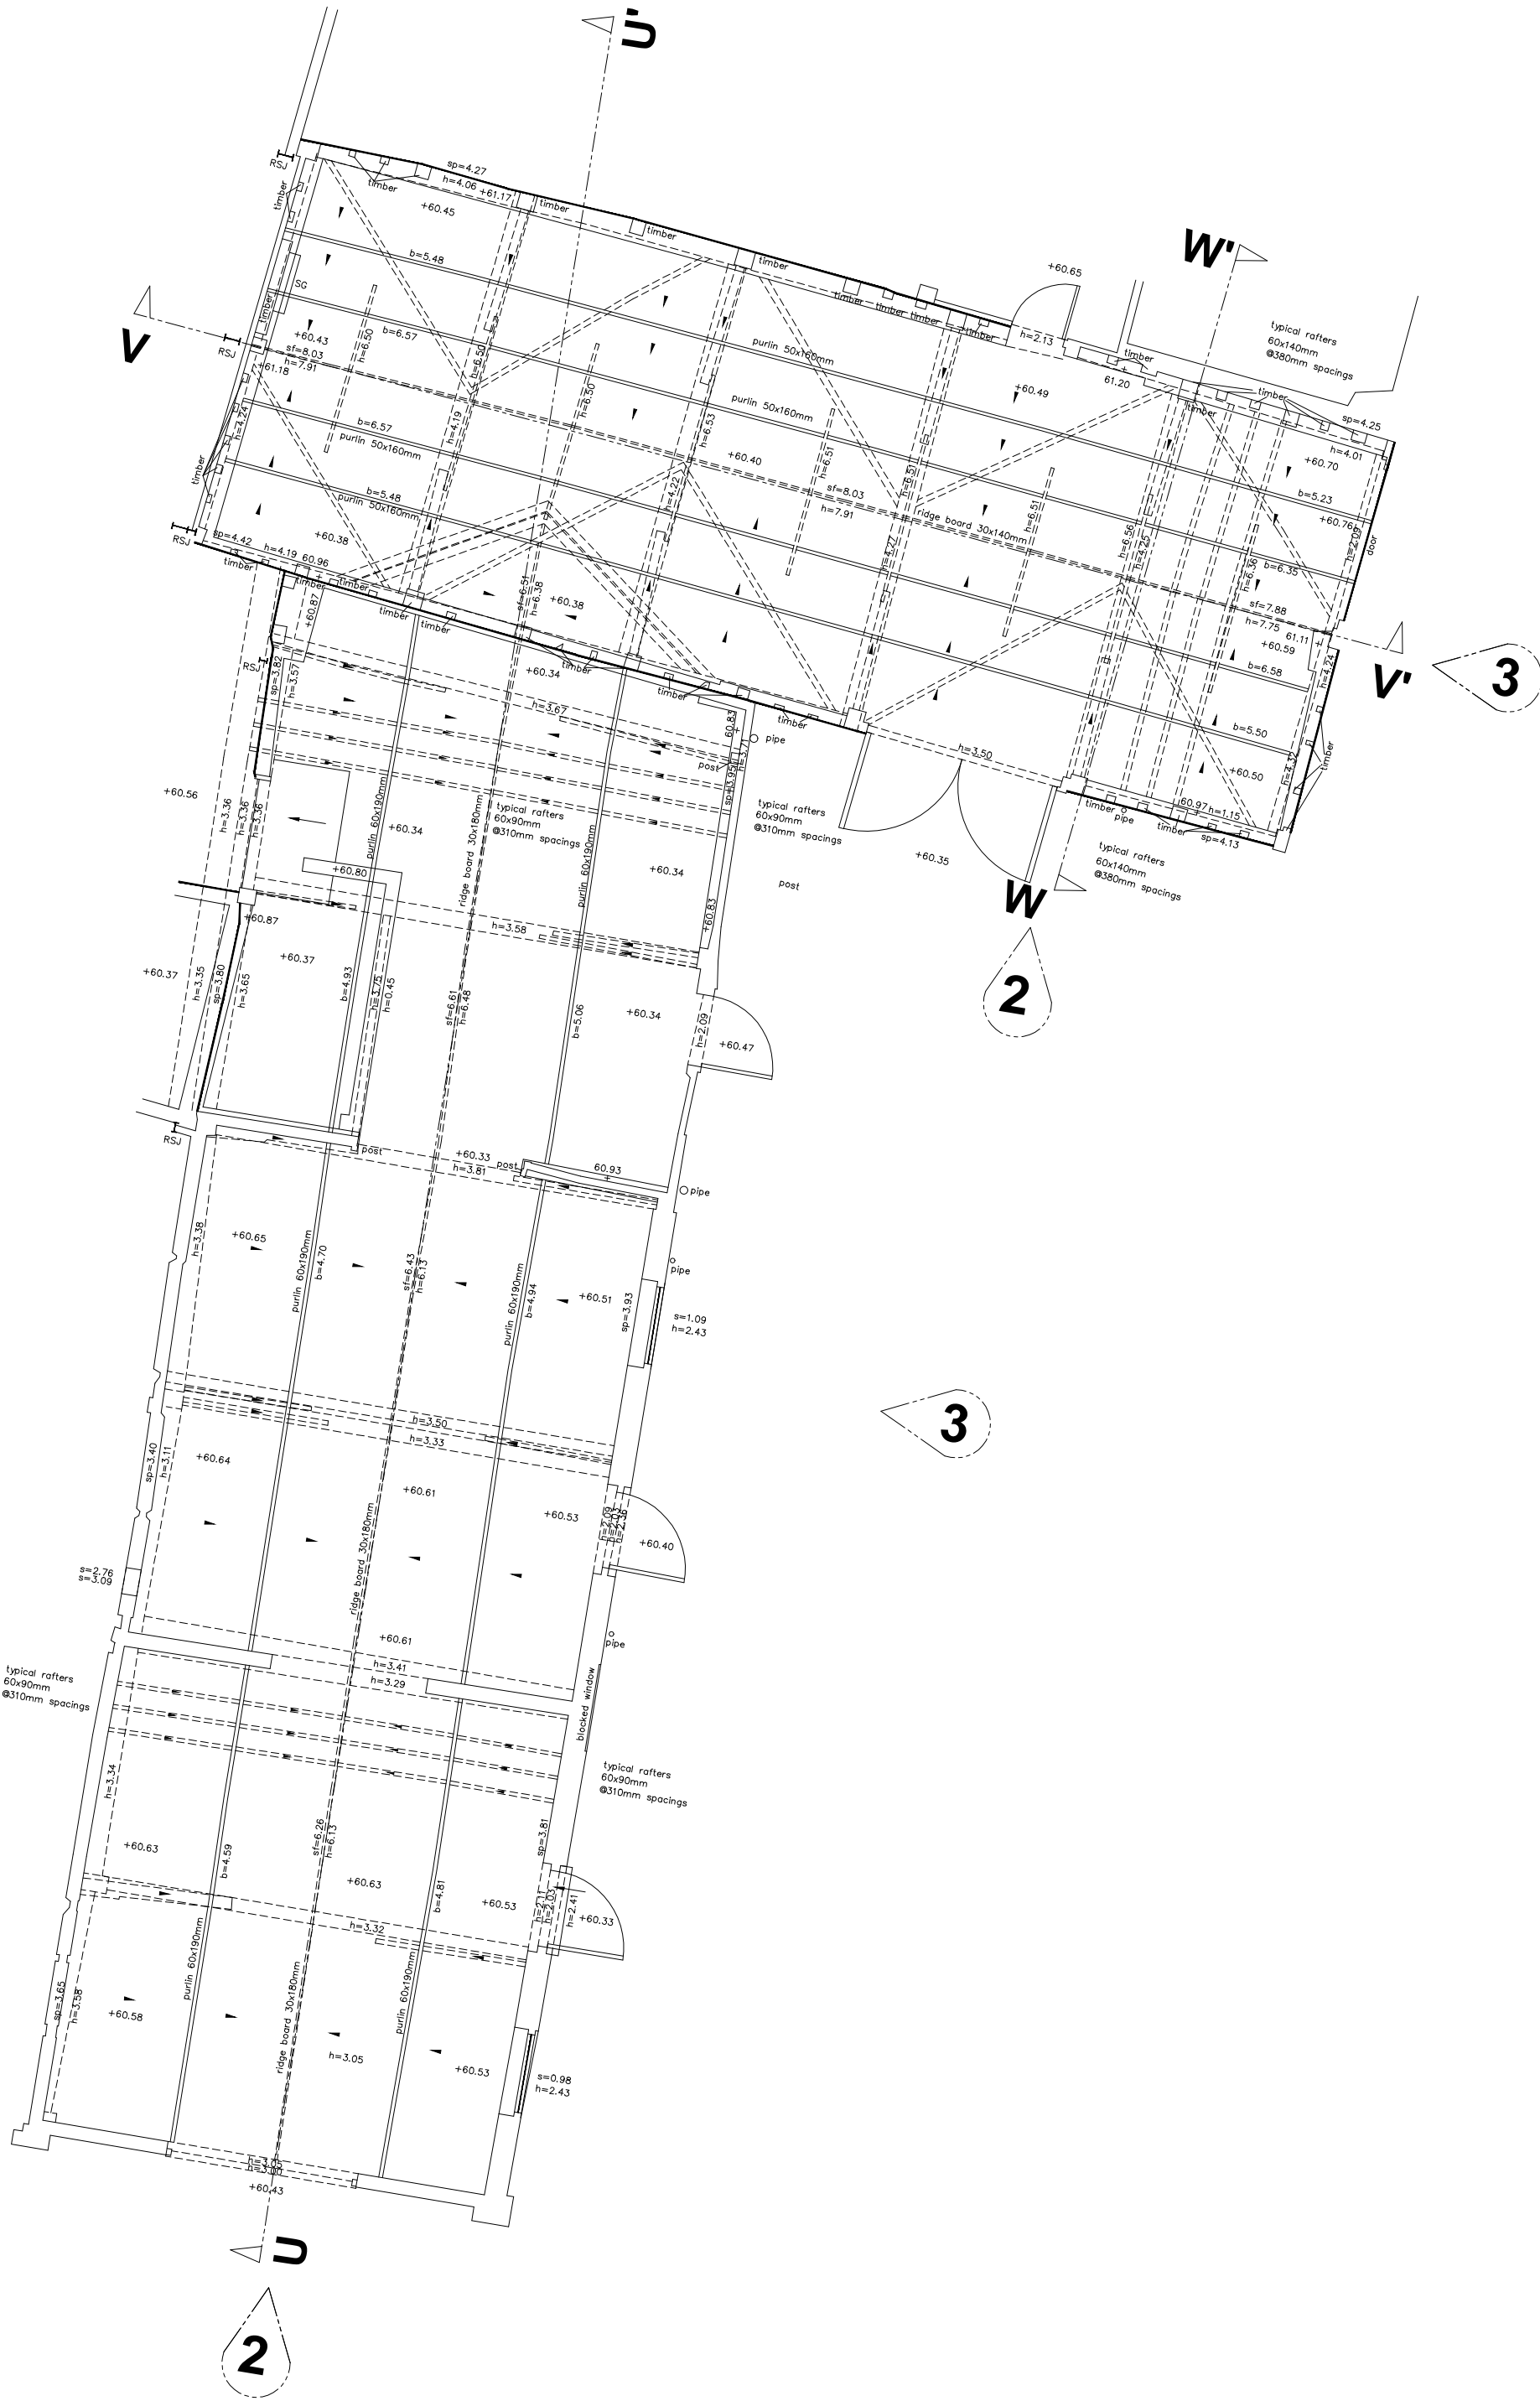


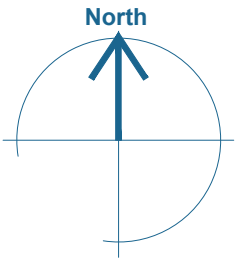


GROUND FLOOR

 

All levels related to Ordnance Survey active GPS network, at survey station 3.

KEY

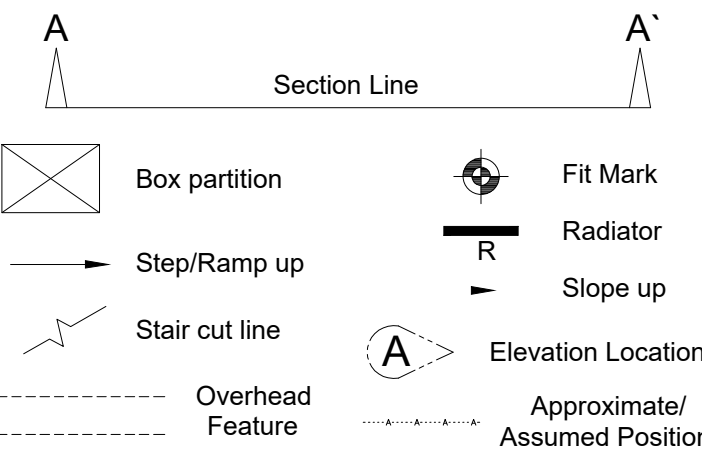

ABBREVIATIONS

p = Plinth Height
s = Sill Height
h = Head Height
c = Ceiling Height
b = Beam Height
sp = Spring Point Height
fc = False Ceiling Height
sc = Structural Ceiling Height
sf = Soffit Height
AB = Air Brick
AHU = Air Handling Unit
AV = Air Vent
CB = Cupboard
RL = Ridge Level
EL = Eaves Level
RFL = Roof Level
SFL = Soffit Level
THL = Threshold Level
FFL = Finished Floor Level
PWL = Parapet Wall Level
+35.20 = Levels
+52.76 = Elevation level
JB = Junction Box
RSJ = Rolled Steel Joist
WT = Worktop
SG = Switch Gear

Client
NETHERDOWN (HERTS) LTD

Project
**LORDSHIP FARM BARNs
PIRTON ROAD
HOLWELL**

Title
FLOOR PLAN

Drawing Number
TS24-542-2

Revision	Description	Rev. By	Date

Scale 1:100@A1 Sheet 1 of 2

Drawn by AT	Checked by PG	Date of Survey OCT 2024
----------------	------------------	----------------------------

