



HOUSE 3

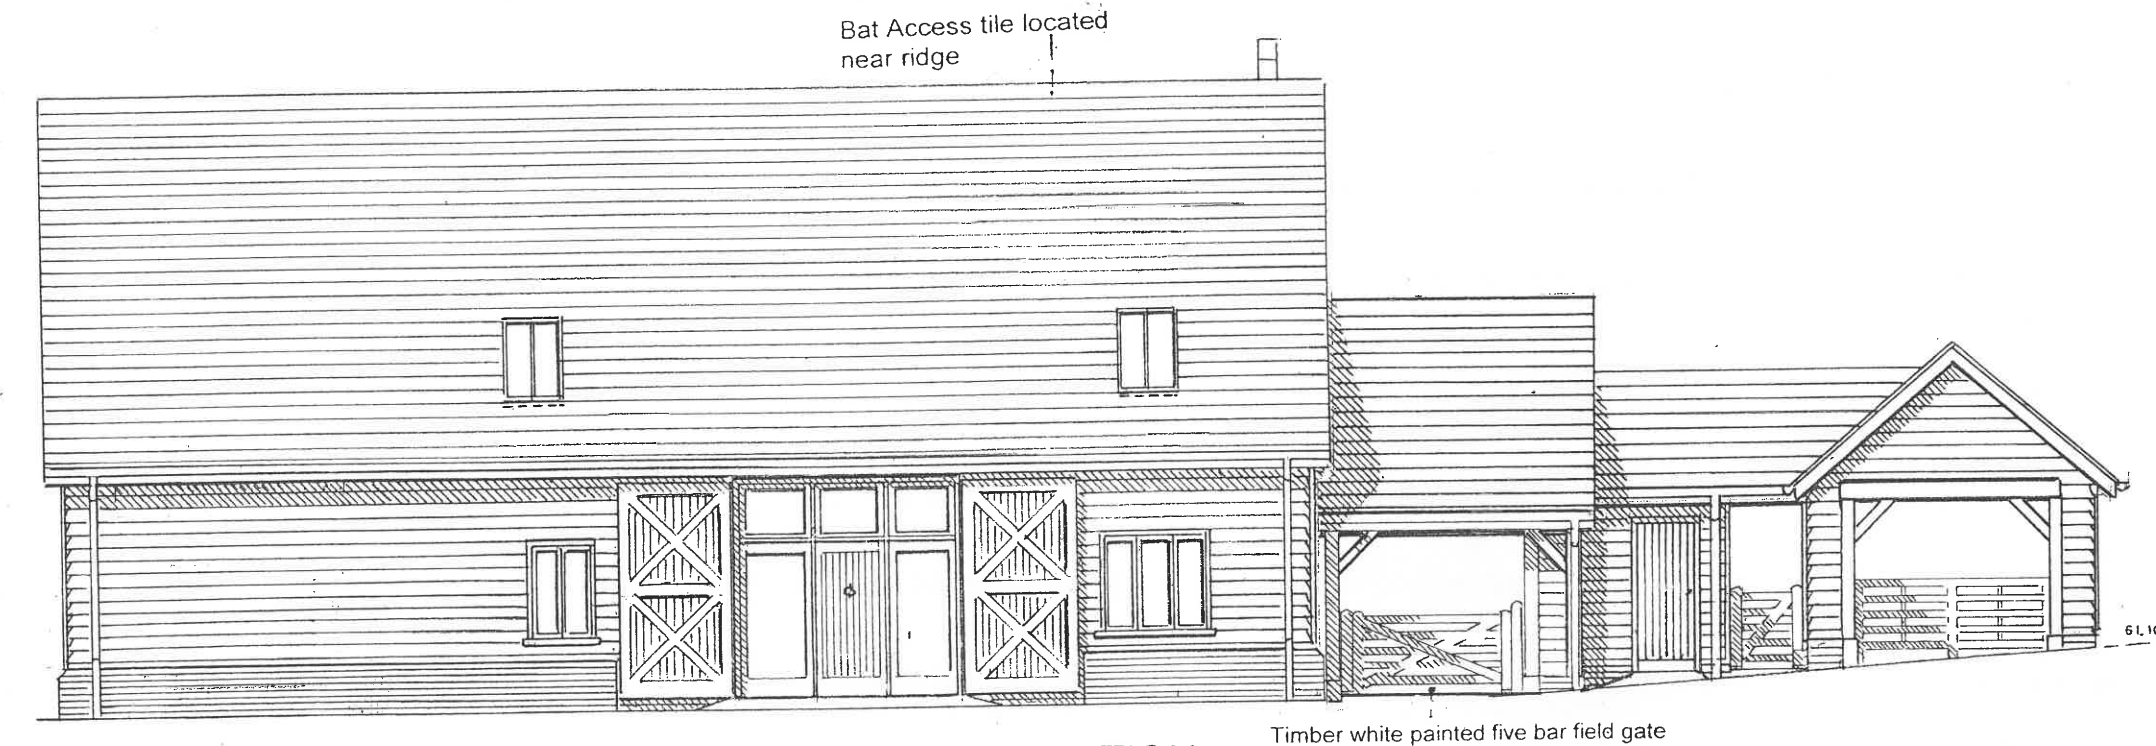


SOUTH WEST ELEVATION

- Roof :- Plain brown hand-made clay tiles
- Walls :- Stained feather-edged boarding
- Plinth :- Soft red stock brickwork
- Fenestration :- Timber narrow module casements , timber glazed doors
- Eaves :- Open eaves with exposed rafters
- Rainwater Goods :- Black half round metal gutters and metal round down pipes
- Skylights :- Low profile conservation roof lights
- Flue Pipe :- Black coated pipe and vent
- Entrance Door :- Natural oak vertically boarded door
- Posts & Brackets :- Natural oak posts and brackets on soft red brick plinths

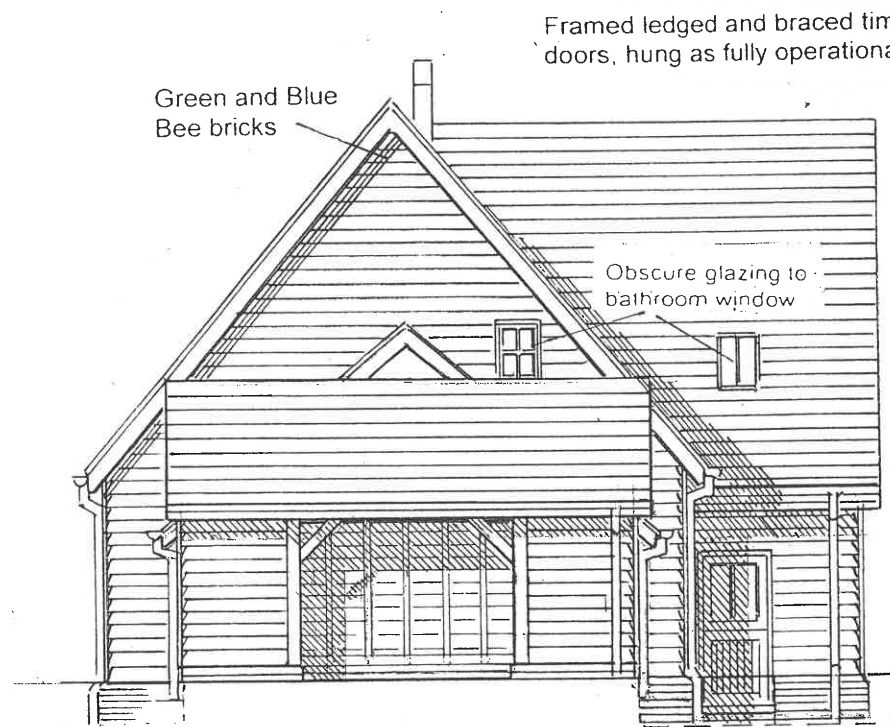

SOUTH EAST ELEVATION

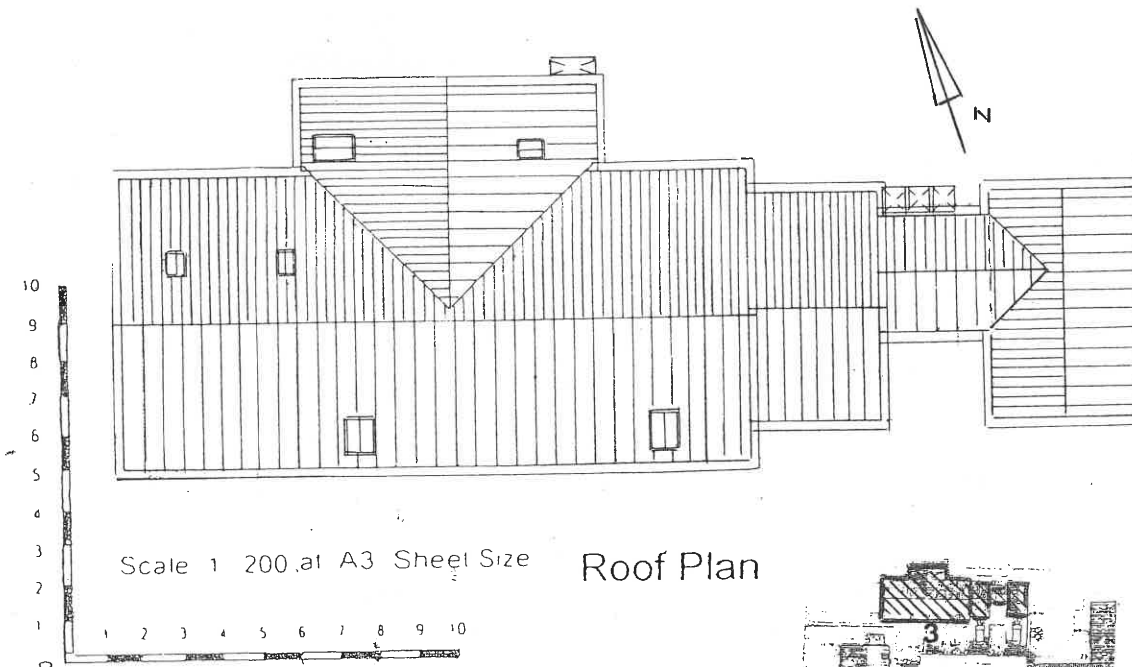

Roof Plan

HOUSE 3

Revised Design for Conversion of Existing Listed Barns and Proposed Four Barn Style Dwellings with Covered Parking and Associated Works at Site West of Lordship Farmhouse, Pirton Road, Holwell Hertfordshire

Ivan J. Clarke & John W. Barrett
Hall Farm East, Letchworth Lane
Letchworth Garden City
Hertfordshire SG6 3NH
Tel. 01462 685 251
e-mail johnandivan@btconnect.com

Scale 1 : 100
Date : Feb.2025
Ref. W317