



HOUSE 4 – HOUSE 5

Roof :-	Natural Grey Slate	Skylights :-	Low profile conservation roof lights
Walls :-	Stained feather-edged boarding	Flue Pipe :-	Black coated pipe and vent
Plinth :-	Soft red stock brickwork	Entrance Door :-	Natural oak vertically boarded door
Fenestration :-	Timber narrow module casements , timber glazed doors	Posts & Brackets :-	Natural oak posts and brackets on soft red brick plinths
Eaves :-	Open eaves with exposed rafters	Field Gate :-	Timber white painted five bar field gate
Rainwater Goods :-	Black half round metal gutters and metal round down pipes		

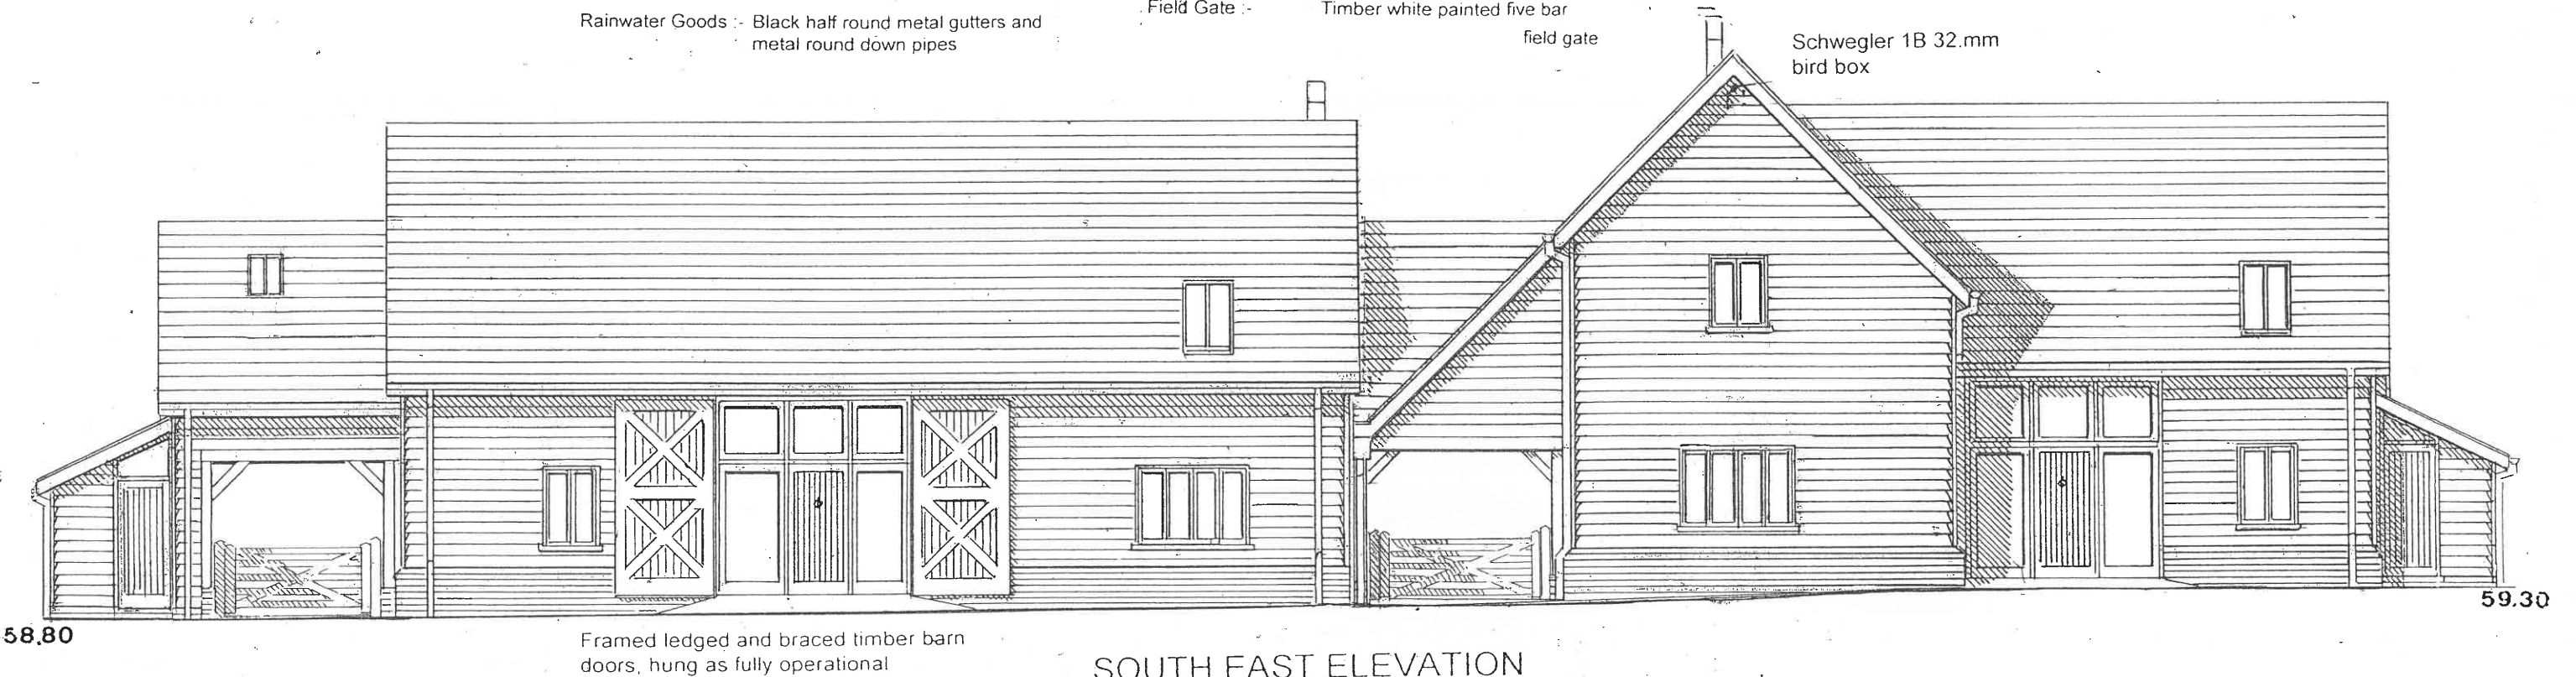

SOUTH EAST ELEVATION

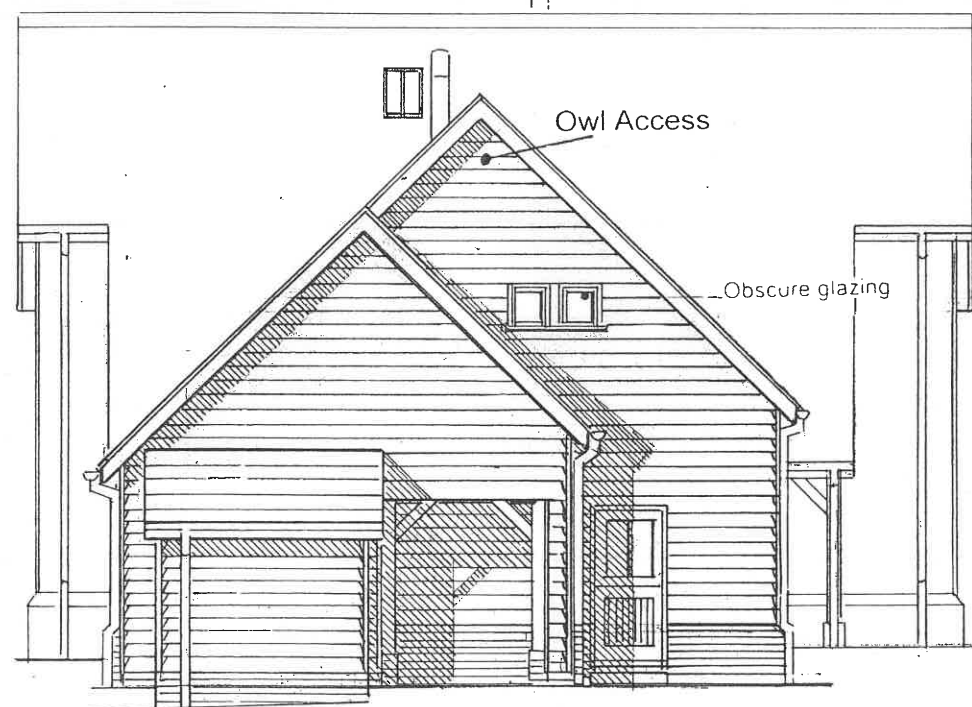

SOUTH WEST ELEVATION

HOUSE 4 – HOUSE 5

Revised Design for Conversion of
Existing Listed Barns and Proposed
Four Barn Style Dwellings with
Covered Parking and Associated
Works at Site West of Lordship
Farmhouse, Pirton Road, Holwell
Hertfordshire

Ivan J. Clarke & John W. Barrett
Hall Farm East, Letchworth Lane
Letchworth Garden City
Hertfordshire SG6 3NH
Tel: 01462 685251
e-mail johnandivan@btconnect.com

Scale 1 : 100
Date : Feb.2025
Ref. W321

