




HOUSE 1

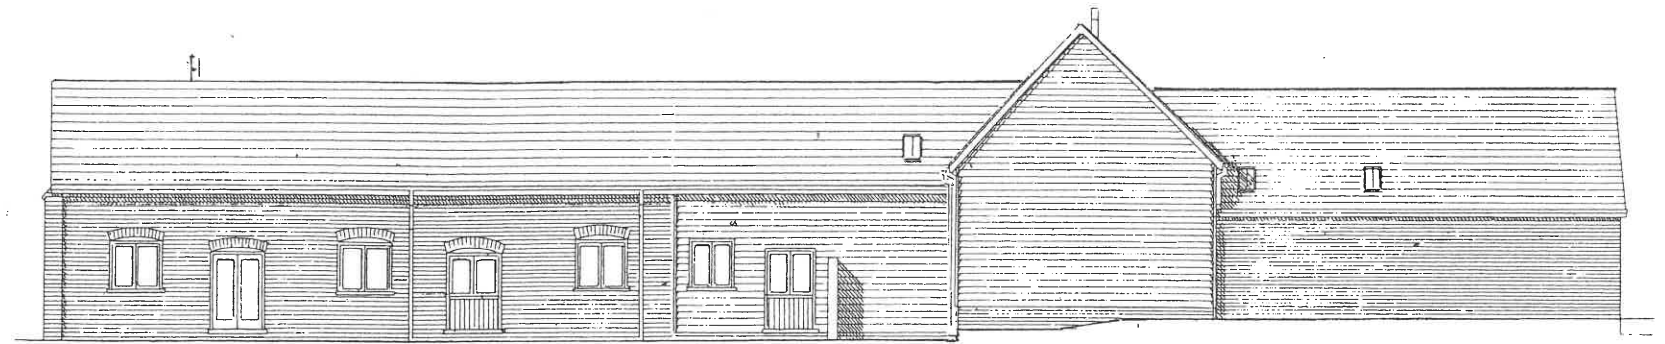

SOUTH EAST ELEVATION

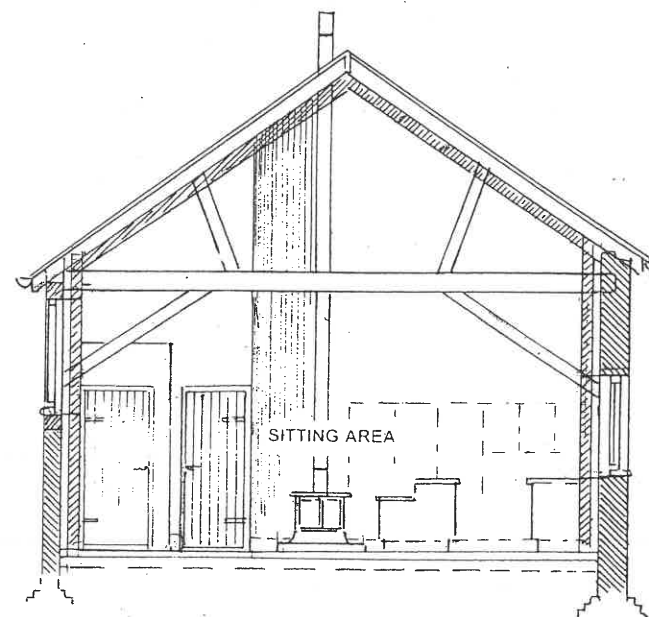

SECTION ZZ

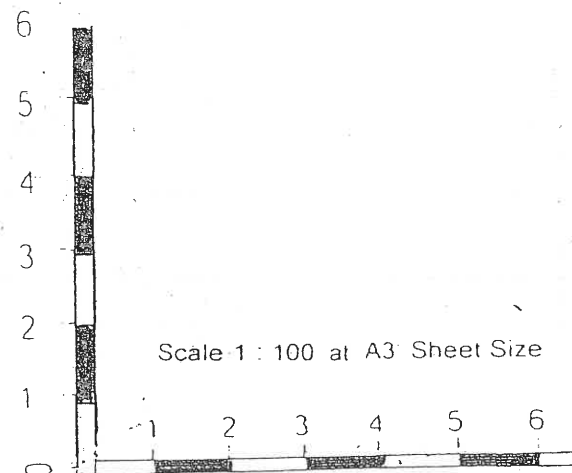

- D. Low profile conservation skylights
- E. Black finish metal rainwater goods
- F. Replacement oak framing
- G. Oak vertically boarded door and adjoining panel
- H. Re-claimed soft red brickwork to match adjoining work with lime based mortar
- J. Timber glazed doors with fanlights
- K. Feather-edged boarding
- L. Timber framed ledged and braced barn doors constructed to be operational
- M. Side hung timber casements within existing openings
- N. Vertical ship-lap boarding
- O. Proposed window opening within existing stud wall
- P. Natural grey slate

HOUSE 1

Revised Design for Conversion of
Existing Listed Barns and Proposed
Four Barn Style Dwellings with
Covered Parking and Associated
Works at Site West of Lordship
Farmhouse, Pirton Road, Holwell
Hertfordshire

Ivan J. Clarke & John W. Barrett
Hall Farm East, Letchworth Lane
Letchworth Garden City
Hertfordshire SG6 3NH
Tel: 01462 685251
e-mail johnandivan@btconnect.com

Scale 1 : 100
Date : Feb.2025
Ref. W311