

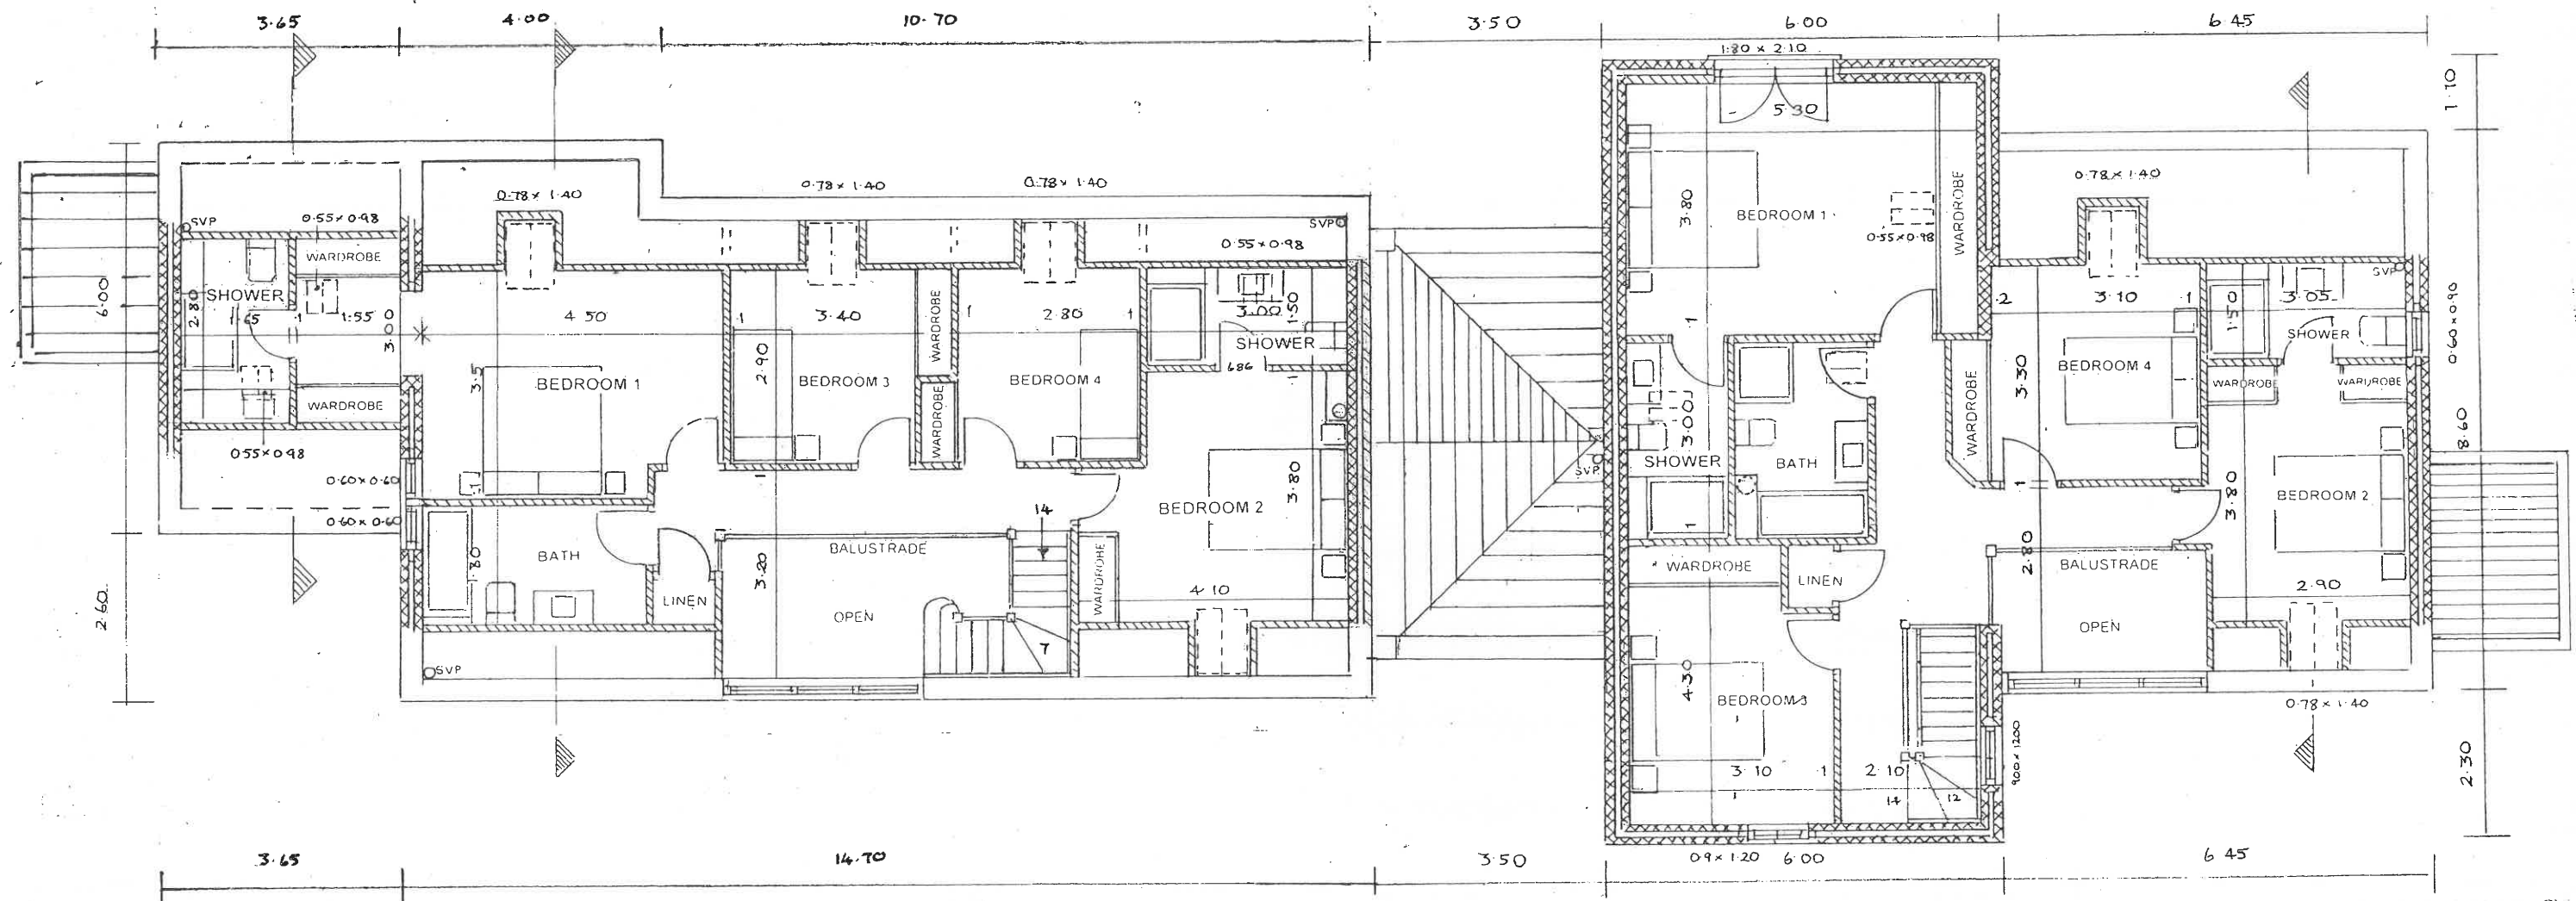
 


# HOUSE 4 – HOUSE 5

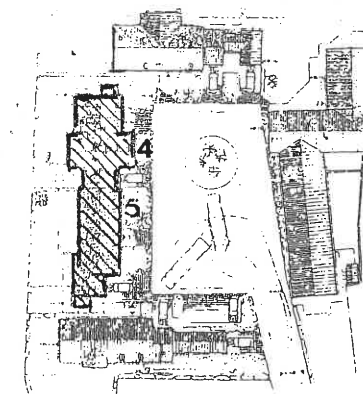

FIRST FLOOR PLAN

HOUSE 4 – HOUSE 5

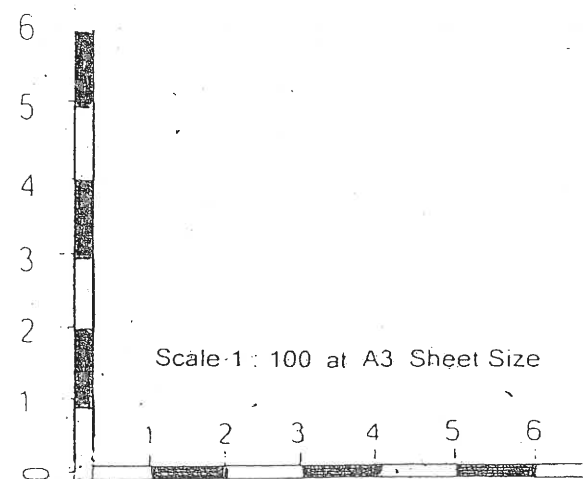

Revised Design for Conversion of  
Existing Listed Barns and Proposed  
Four Barn Style Dwellings with  
Covered Parking and Associated  
Works at Site West of Lordship  
Farmhouse, Pirton Road, Holwell  
Hertfordshire

Ivan J. Clarke & John W. Barrett  
Hall Farm East, Letchworth Lane  
Letchworth Garden City  
Hertfordshire SG6 3NH  
Tel. 01462 685251  
e-mail johnandivan@btconnect.com

Scale 1 : 100  
Date : Feb.2025  
Ref. W323