



HOUSE 6

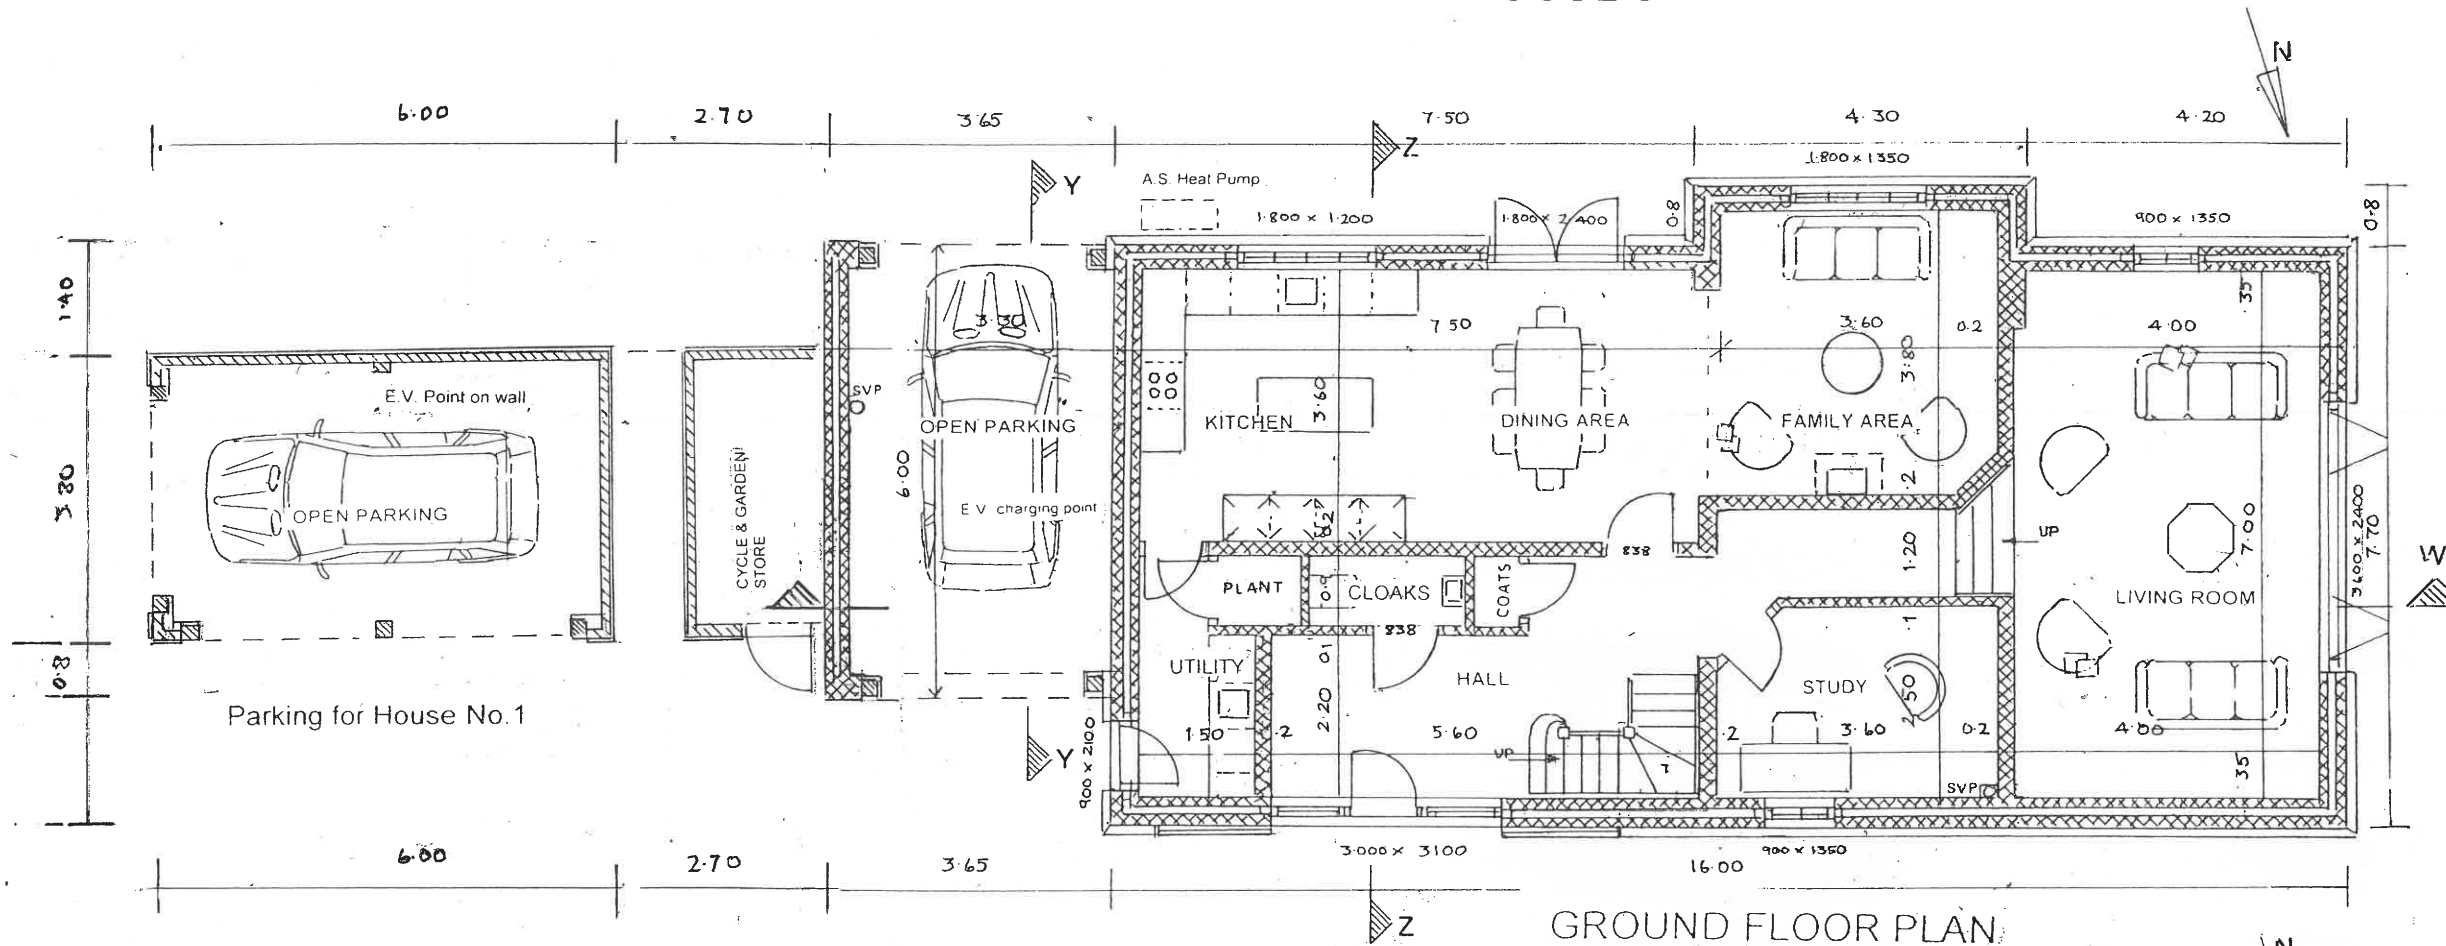

GROUND FLOOR PLAN

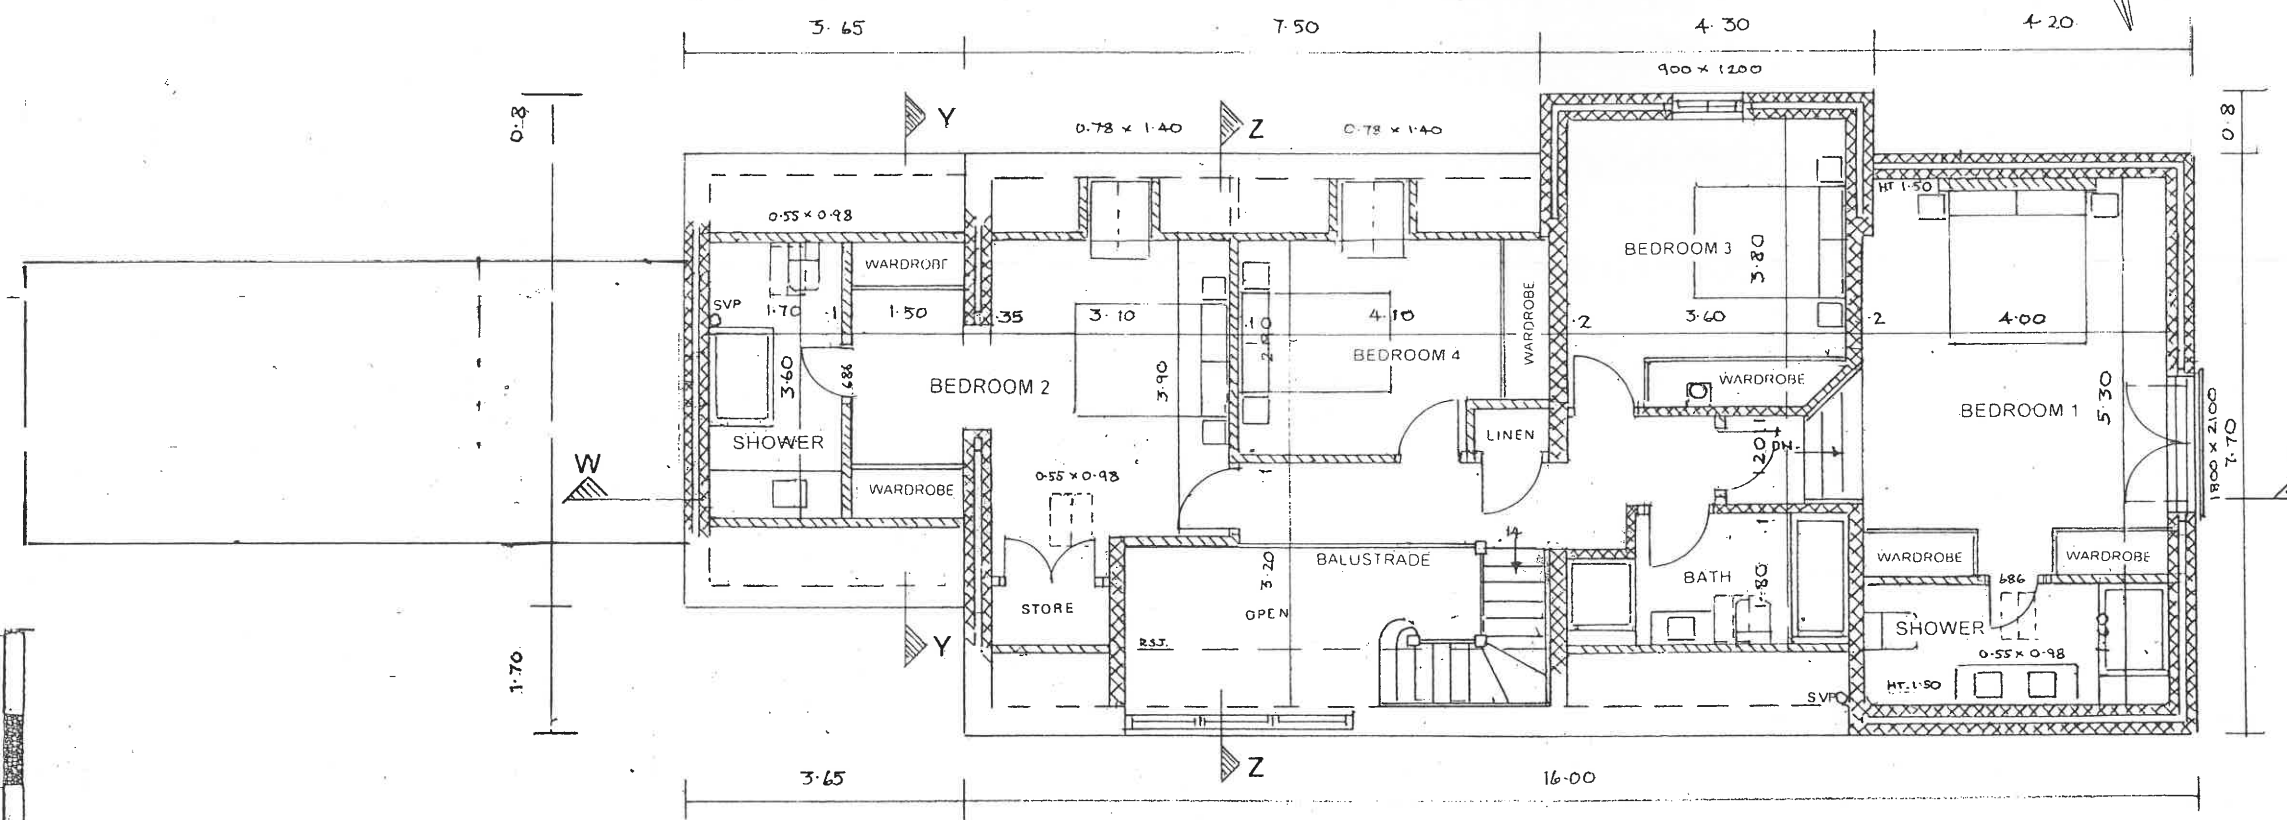

FIRST FLOOR PLAN

Scale 1 : 100 at A3 Sheet Size

1 2 3 4 5 6

HOUSE 6

Revised Design for Conversion of
Existing Listed Barns and Proposed
Four-Barn Style Dwellings with
Covered Parking and Associated
Works at Site West of Lordship
Farmhouse, Pirton Road, Holwell
Hertfordshire

Ivan J. Clarke & John W. Barrett
Hall Farm East, Letchworth Lane
Letchworth Garden City
Hertfordshire SG6 3NH
Tel. 01462 685251
e-mail johnandivan@btconnect.com

Scale 1 : 100
Date : Feb.2025
Ref. W328