



HOUSE 4 — HOUSE 5

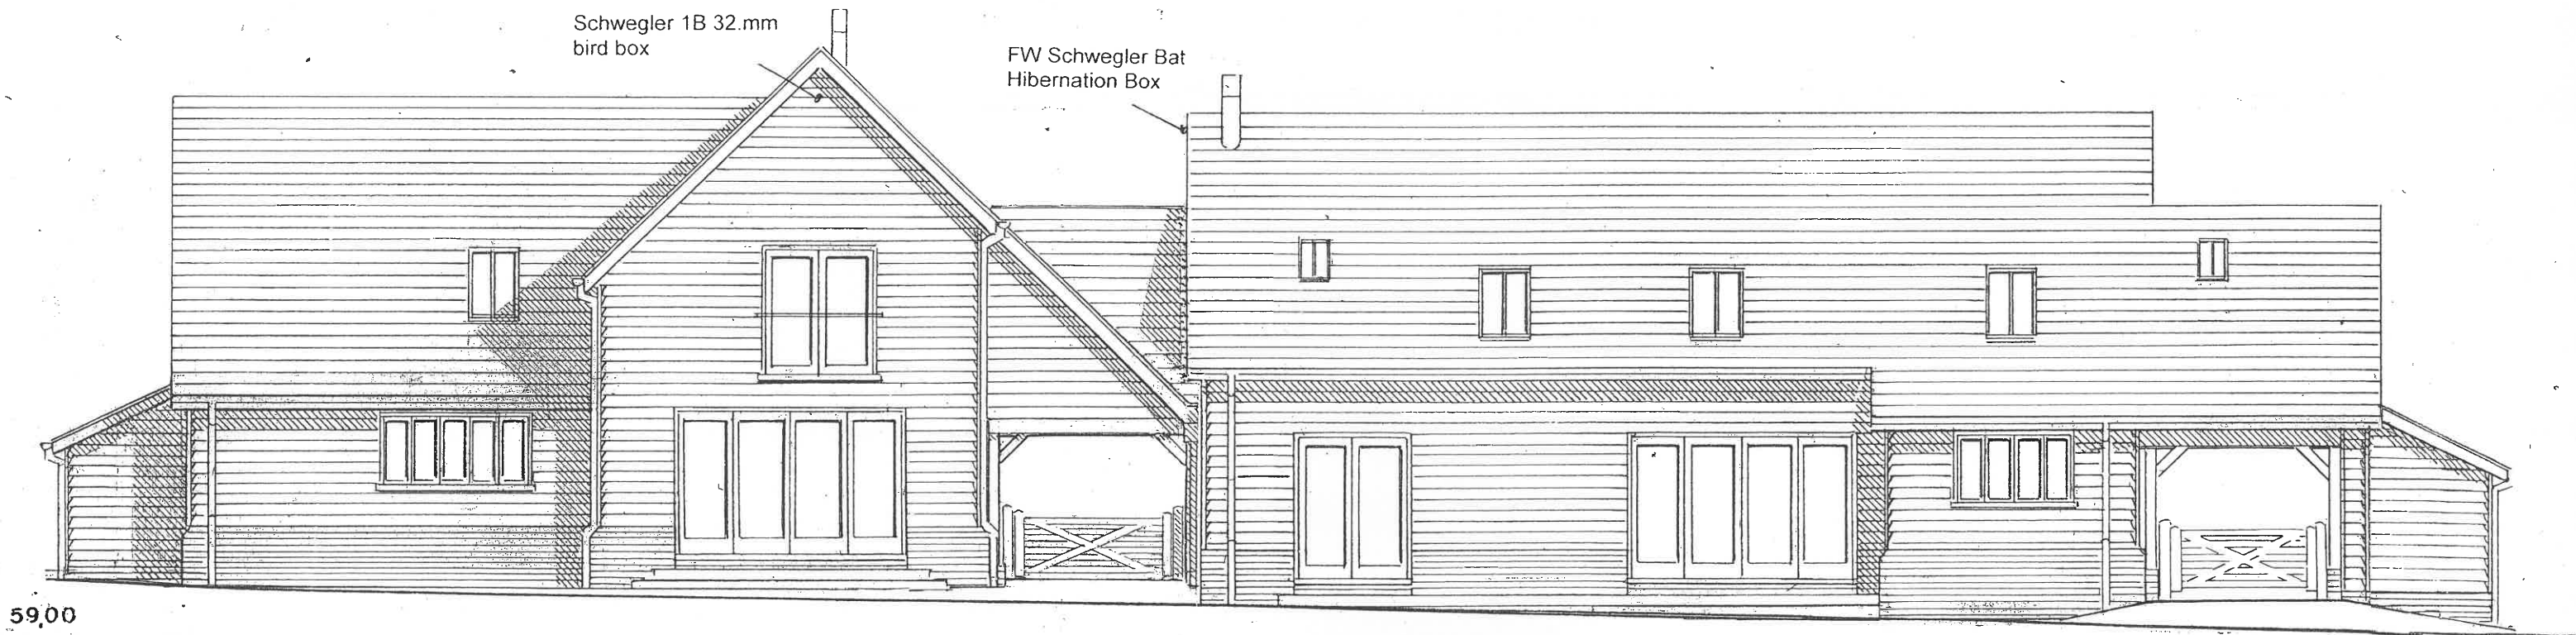

NORTH WEST ELEVATION

Roof :-	Natural Grey Slate
Walls :-	Stained feather-edged boarding
Plinth :-	Soft red stock brickwork
Fenestration :-	Timber narrow module casements, timber glazed doors
Eaves :-	Open eaves with exposed rafters
Rainwater Goods	Black half round metal gutters and metal round down pipes
Skylights :-	Low profile conservation roof lights
Flue Pipe :-	Black coated pipe and vent
Entrance Door :-	Natural oak vertically boarded door
Posts & Brackets	Natural oak posts and brackets on soft red brick plinths
Field Gate :-	Timber white painted five bar field gate

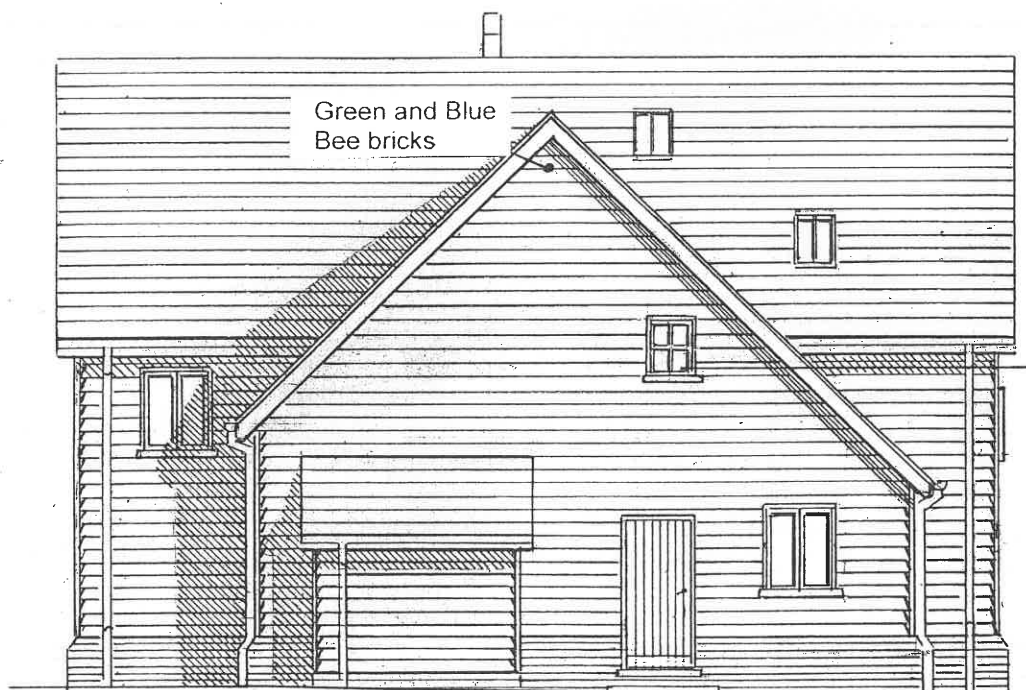

NORTH EAST ELEVATION

HOUSE 4 — HOUSE 5

Revised Design for Conversion of Existing Listed Barns and Proposed Four Barn Style Dwellings with Covered Parking and Associated Works at Site West of Lordship Farmhouse, Pirton Road, Holwell Hertfordshire

Ivan J. Clarke & John W. Barrett
Hall Farm East, Letchworth Lane
Letchworth Garden City
Hertfordshire SG6 3NH
Tel. 01462 685251
e-mail johnandivan@btconnect.com

Scale 1 : 100
Date : Feb.2025
Ref. W324

