



HOUSE 2

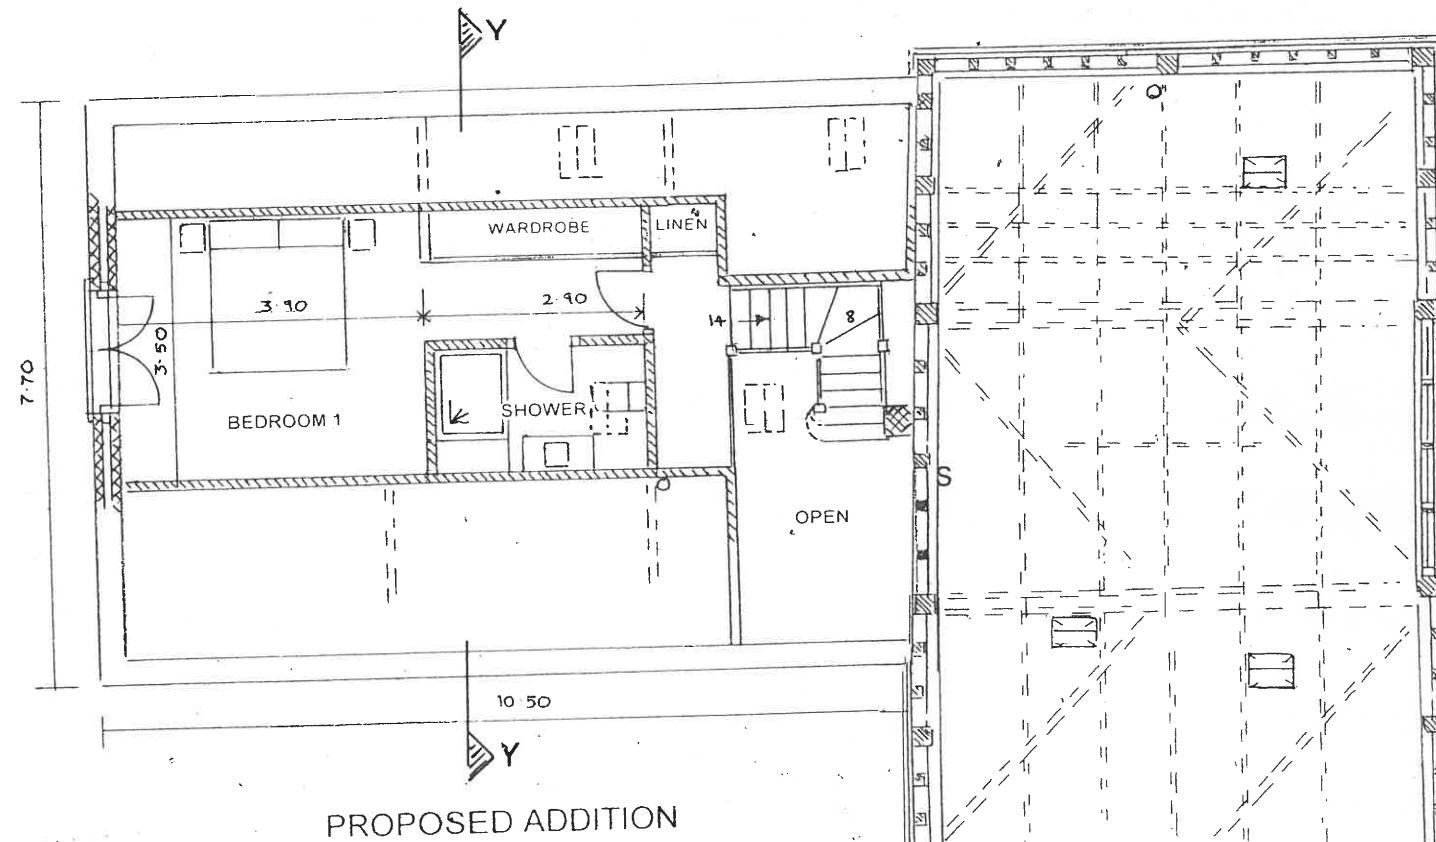


FIRST FLOOR PLAN

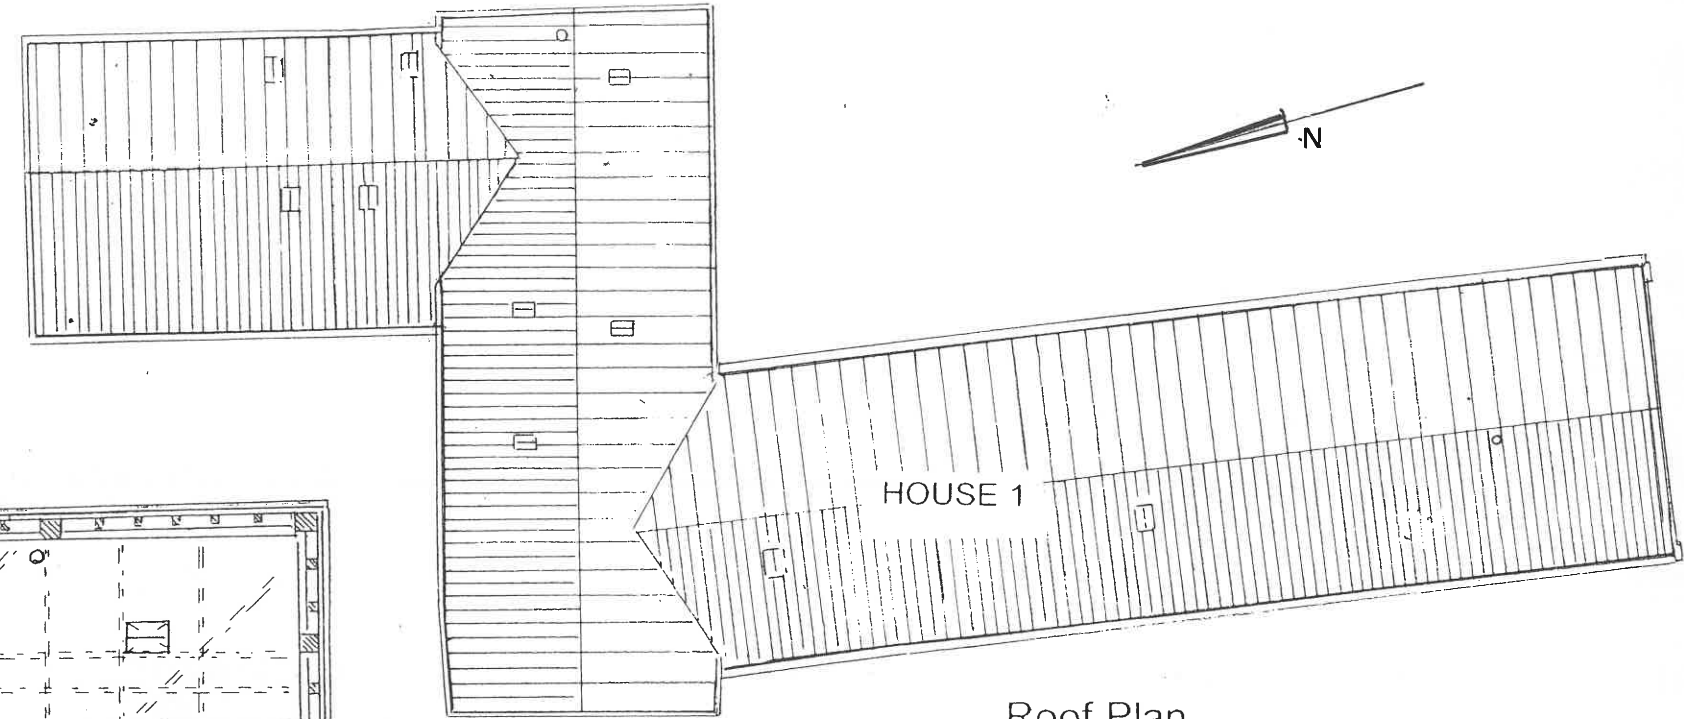

R. Steel frame to be self supporting and independent of Barn Frame

S. Frame left unclad to allow Barn space to be viewed from proposed addition

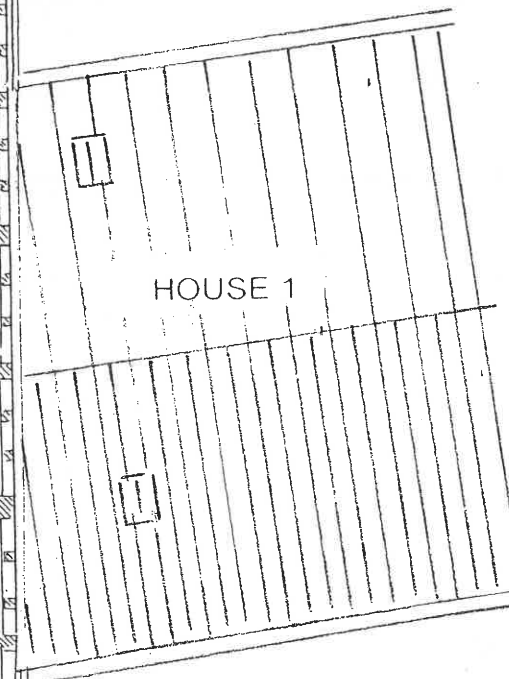

HOUSE 2

Revised Design for Conversion of Existing Listed Barns and Proposed Four Barn Style Dwellings with Covered Parking and Associated Works at Site West of Lordship Farmhouse, Pirton Road, Holwell Hertfordshire

Ivan J. Clarke & John W. Barrett
Hall Farm East, Letchworth Lane
Letchworth Garden City
Hertfordshire SG6 3NH
Tel. 01462 685251
e-mail johnandivan@btconnect.com

Scale 1 : 100
Date : Feb.2025
Ref. W314

