


HOUSE 2

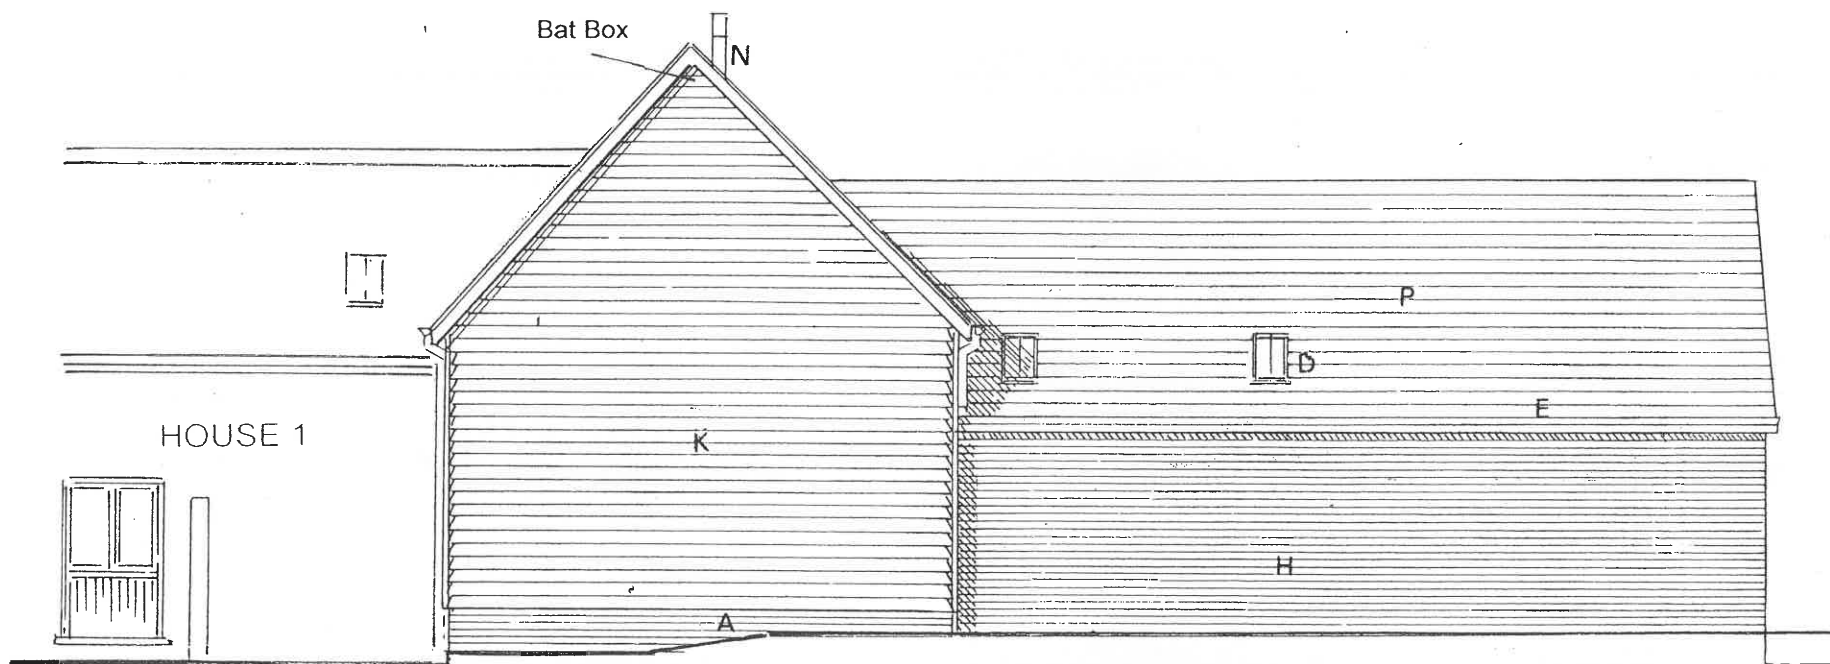

SOUTH EAST ELEVATION

PROPOSED ADDITION


- A. Defective brick replaced with re-claimed soft red brick lime based mortar mixed to match existing work
- B. Timber side hting casements
- C. Timber windows located between studs
- D. Low profile conservation skylights
- E. Black finish metal rainwater goods
- F. Replacement oak framing
- G. Oak vertically boarded door and adjoining glazed panel
- H. Re-claimed soft red brickwork to match adjoining work with lime based mortar
- J. Timber glazed doors with fanlights
- K. Feather-edged boarding
- L. Timber framed ledged and braced barn doors constructed to be operational
- M. Timber glazed doors with glazed balustrade
- N. Black finish flue
- O. Exposed rafters at eaves level
- P. Natural grey slate

HOUSE 2



PROPOSED ADDITION

NORTH EAST ELEVATION

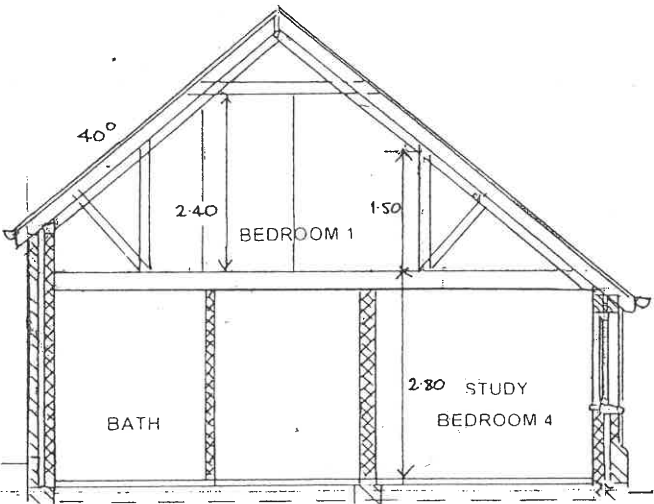

SECTION YY

Revised Design for Conversion of Existing Listed Barns and Proposed Four Barn Style Dwellings with Covered Parking and Associated Works at Site West of Lordship Farmhouse, Pirton Road, Holwell Hertfordshire

Ivan J. Clarke & John W. Barrett
Hall Farm East, Letchworth Lane
Letchworth Garden City
Hertfordshire SG6 3NH
Tel. 01462 685251
e-mail johnandivan@btconnect.com

Scale 1 : 100
Date : Feb.2025
Ref. W315