



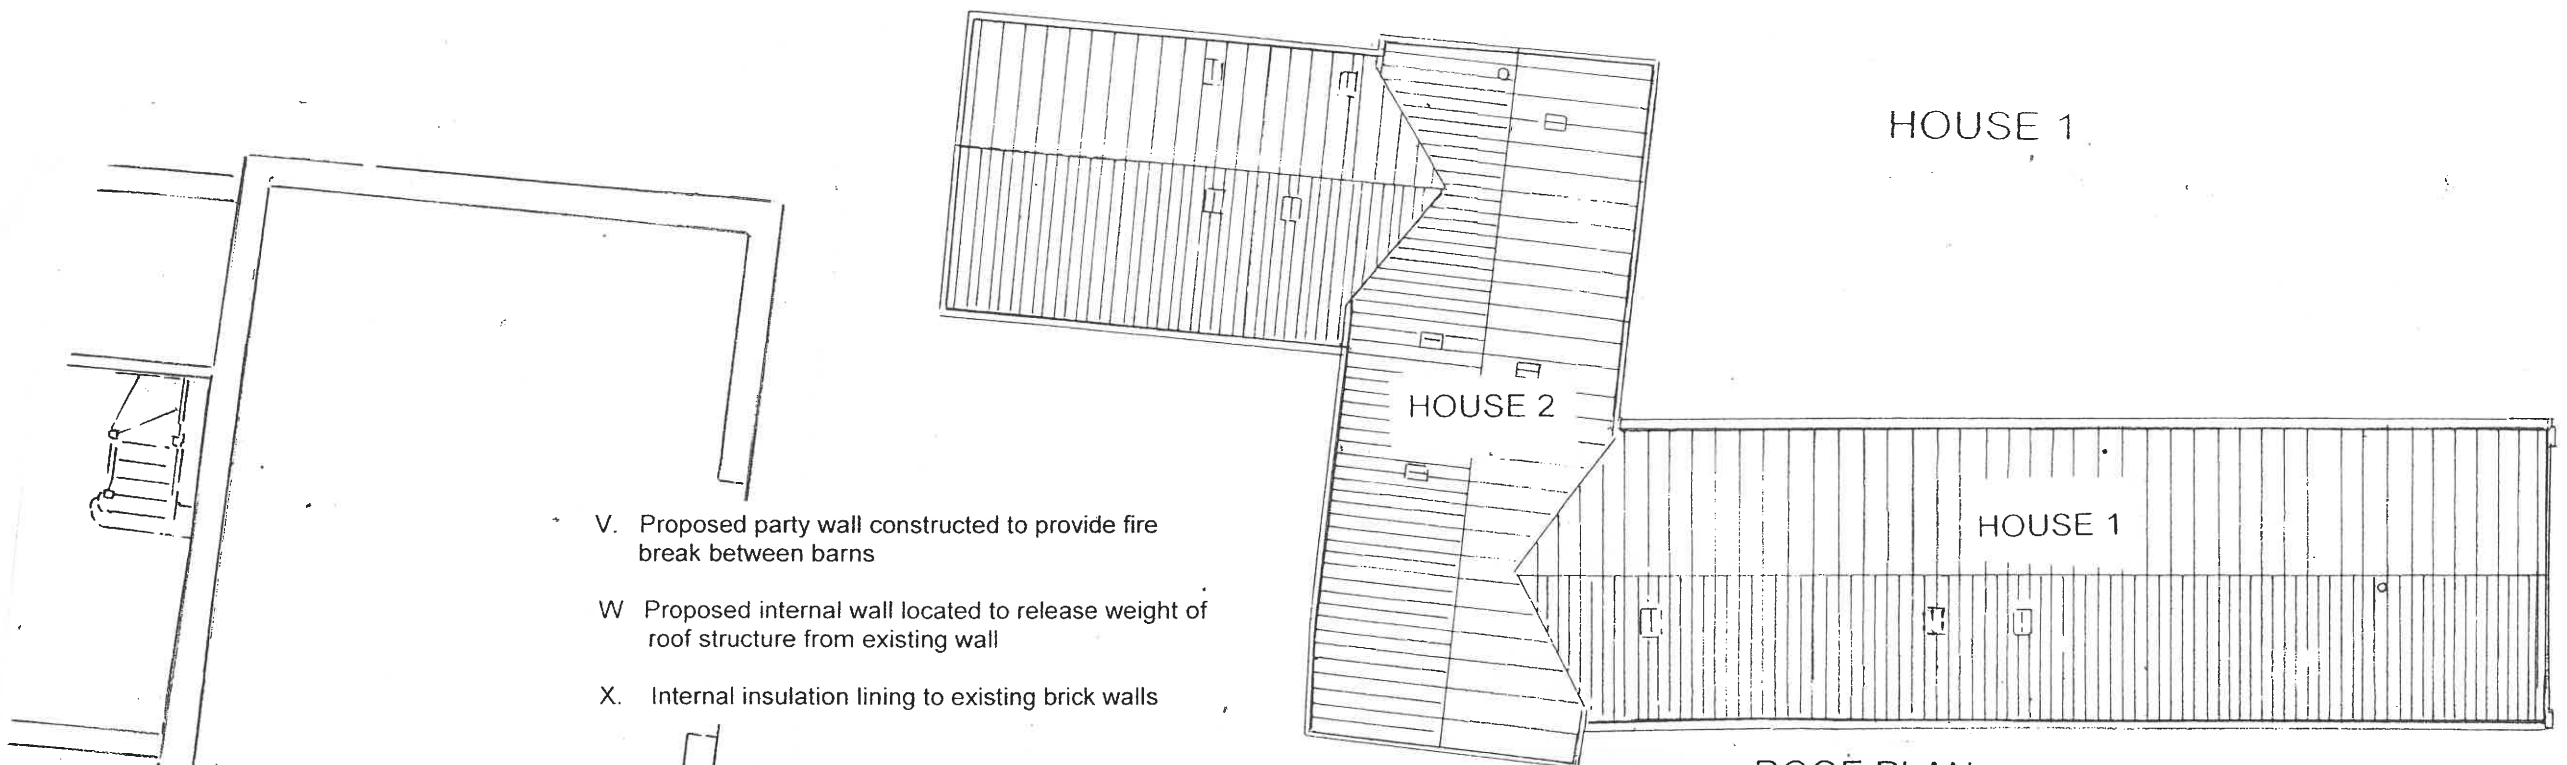


ROOF PLAN

- V. Proposed party wall constructed to provide fire break between barns
- W. Proposed internal wall located to release weight of roof structure from existing wall
- X. Internal insulation lining to existing brick walls

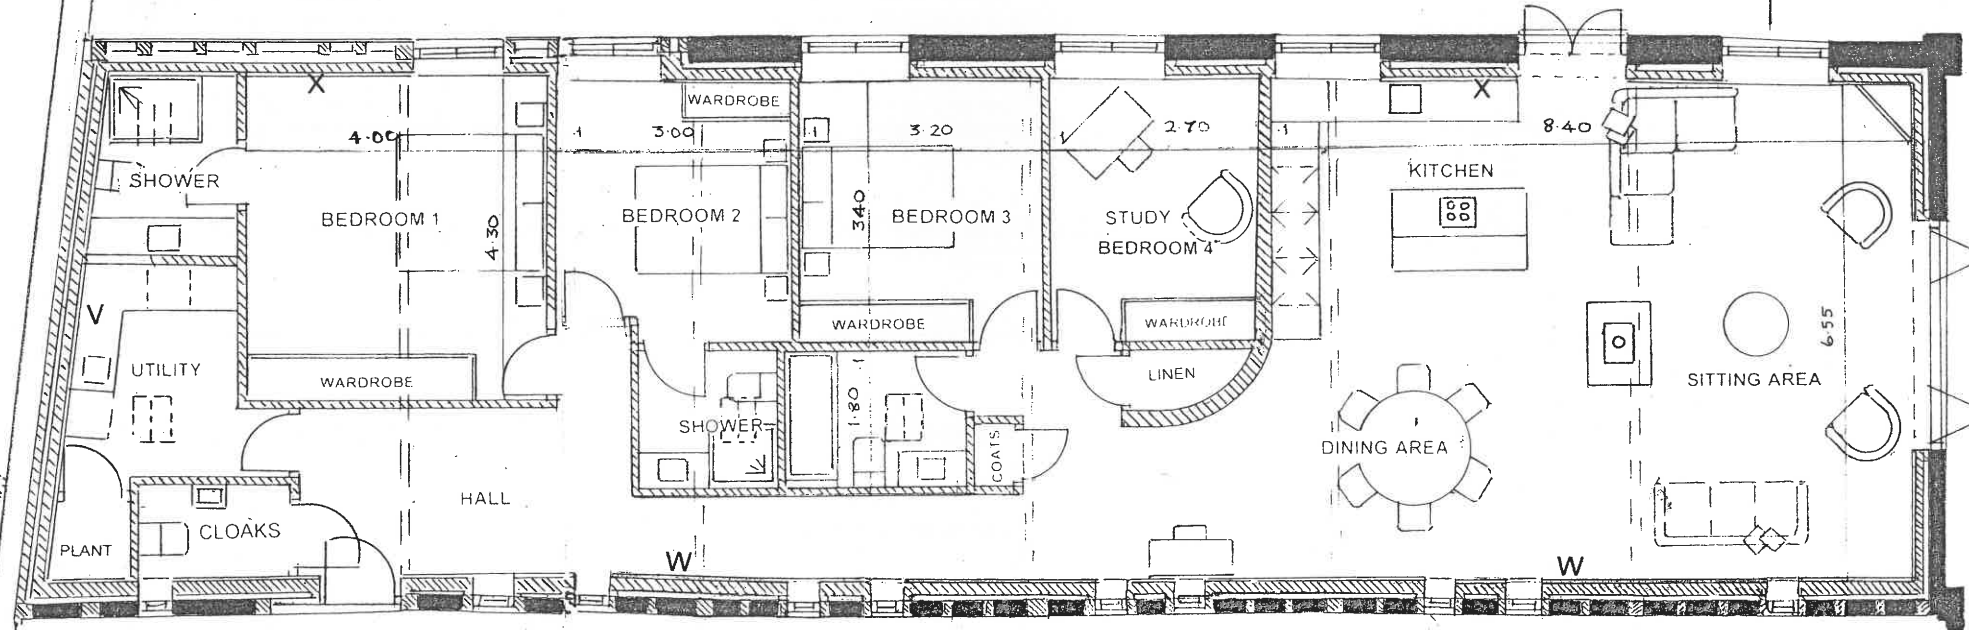

GROUND FLOOR PLAN

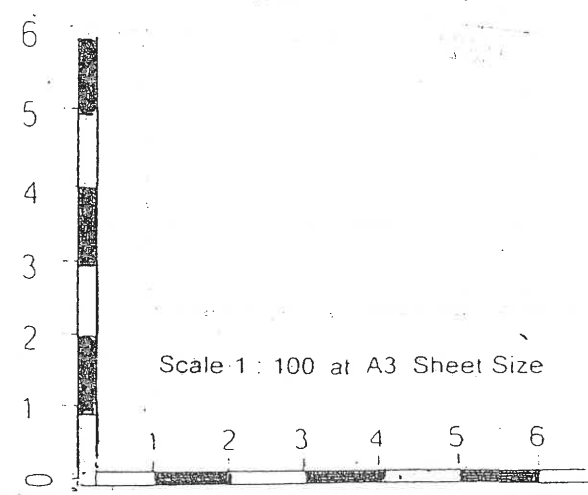

Revised Design for Conversion of
Existing Listed Barns and Proposed
Four Barn Style Dwellings with
Covered Parking and Associated
Works at Site West of Lordship
Farmhouse, Pirton Road, Holwell
Hertfordshire

Ivan J. Clarke & John W. Barrett
Hall Farm East, Letchworth Lane
Letchworth Garden City
Hertfordshire SG6 3NH
Tel. 01462 685251
e-mail: johnandivan@btconnect.com

Scale 1 : 100
Date : Feb.2025
Ref. W310