


HOUSE 2

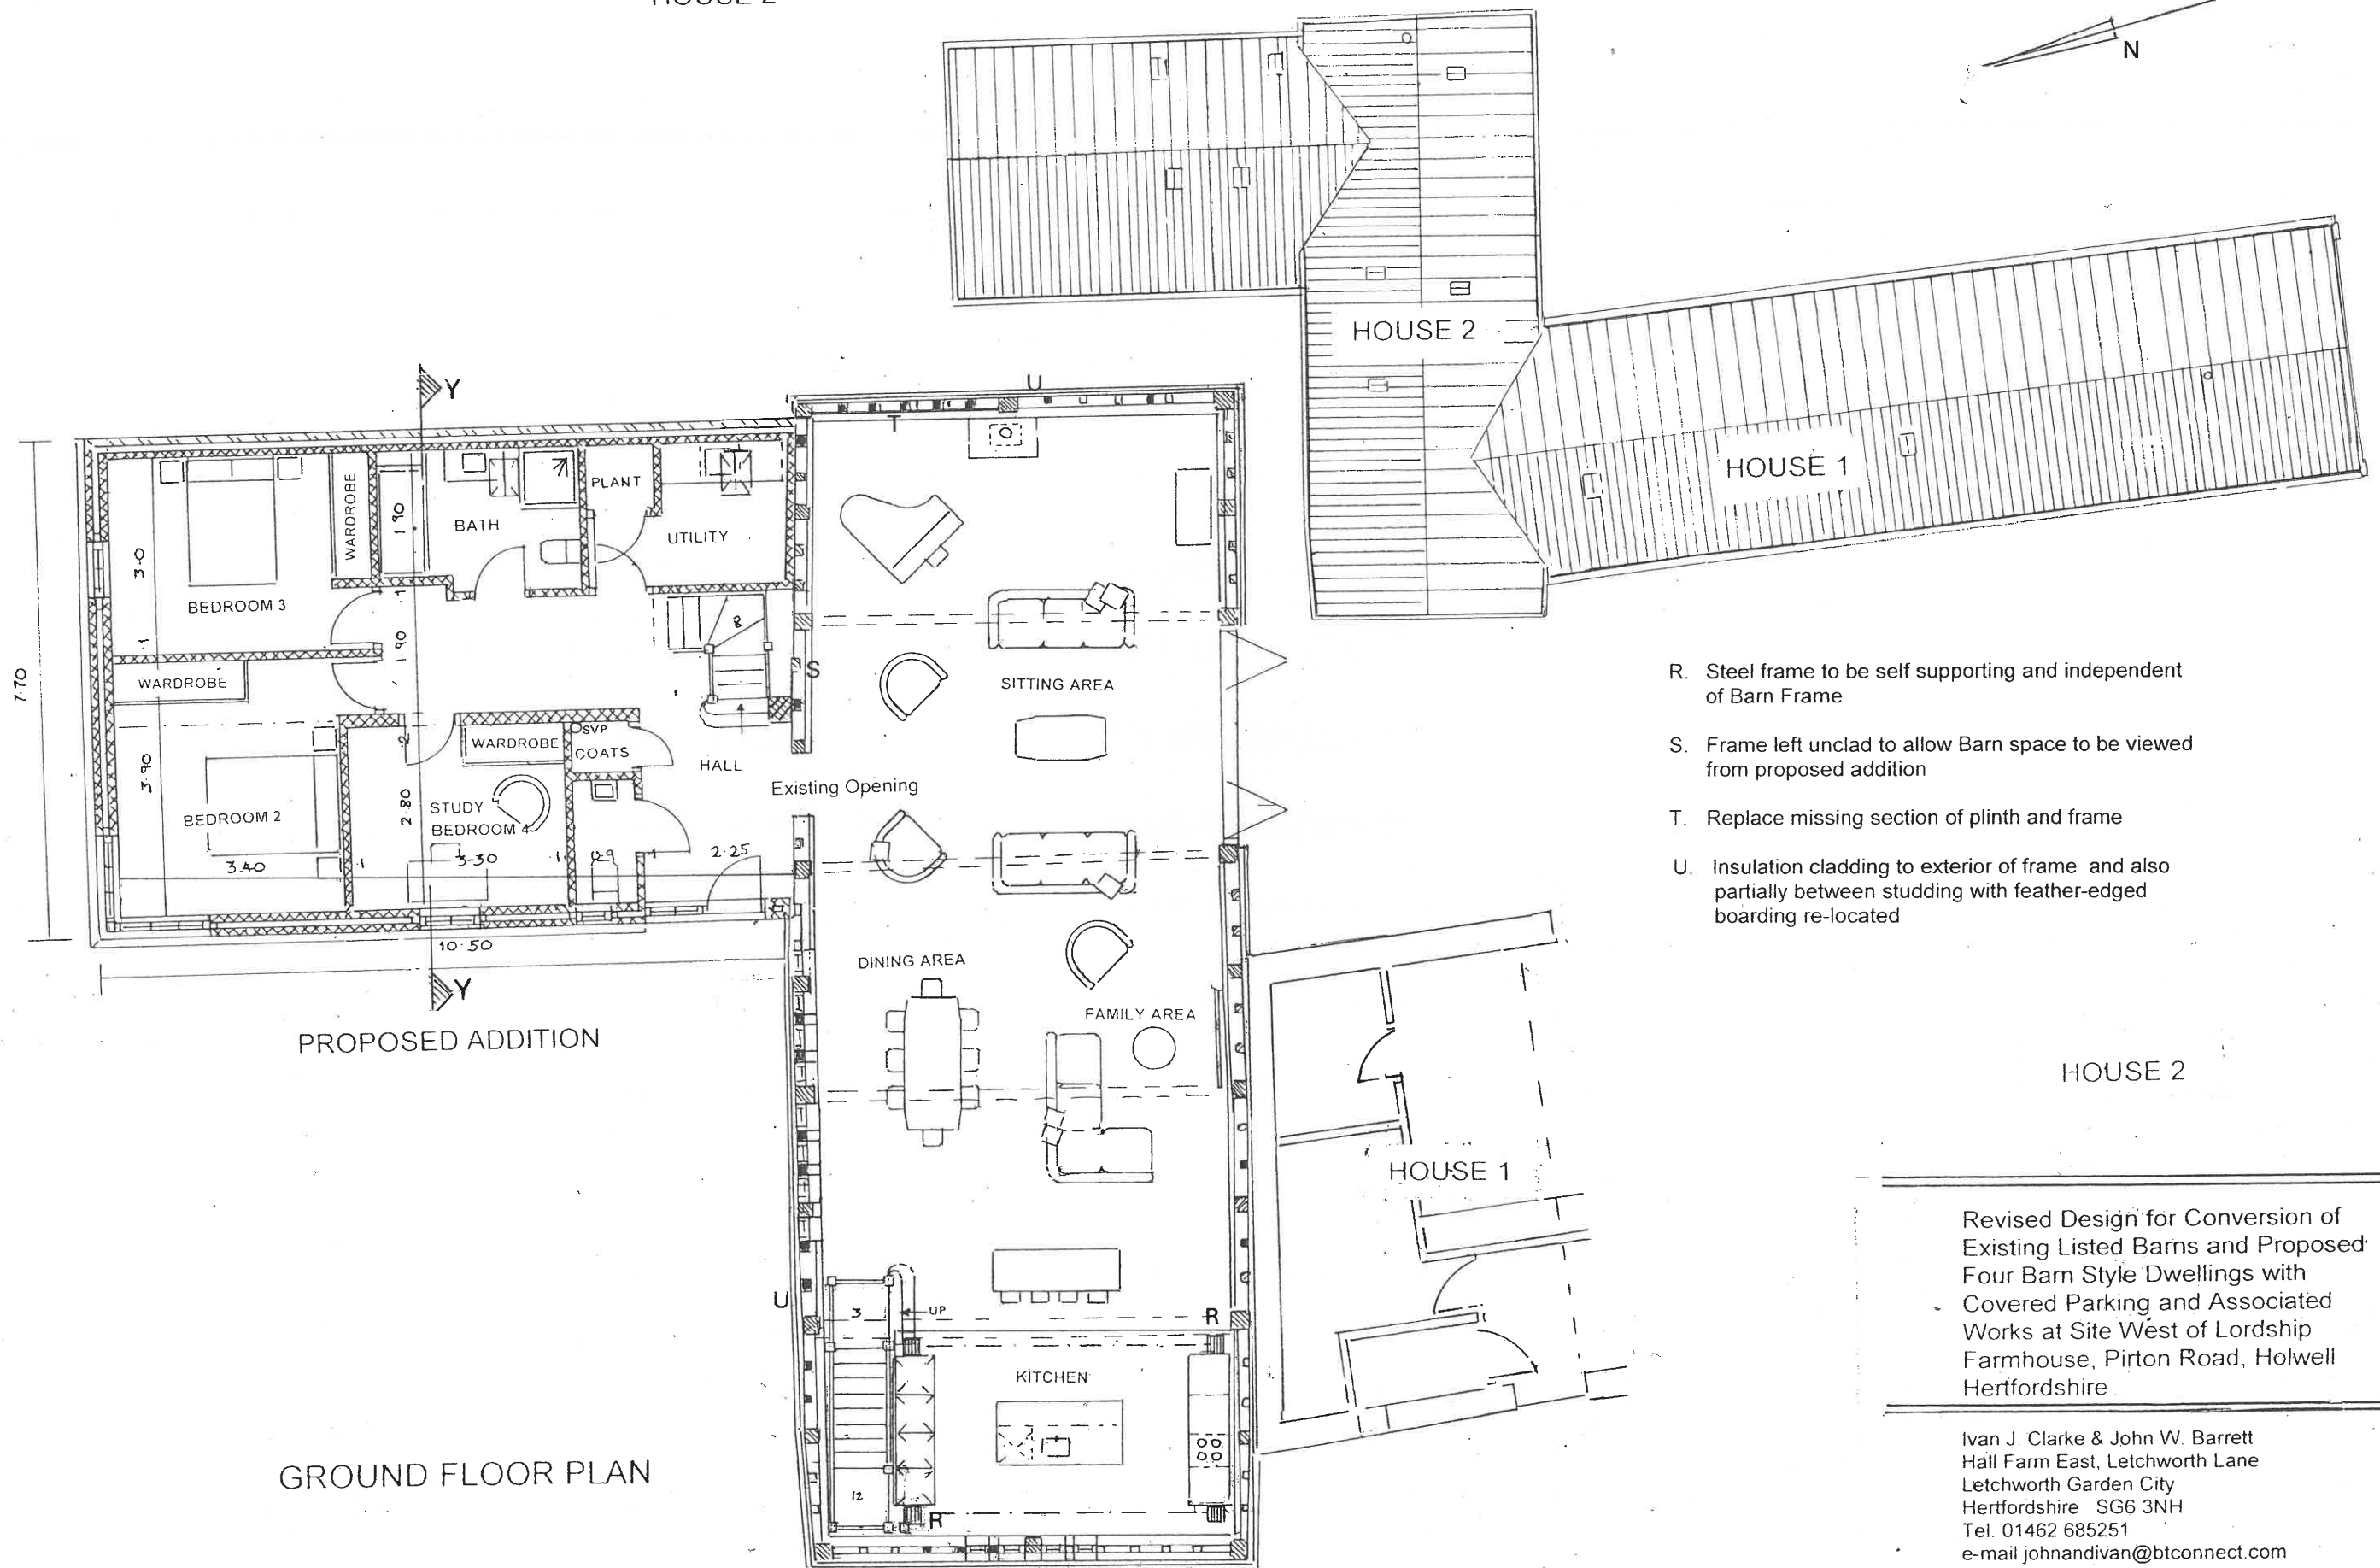

- R. Steel frame to be self supporting and independent of Barn Frame
- S. Frame left unclad to allow Barn space to be viewed from proposed addition
- T. Replace missing section of plinth and frame
- U. Insulation cladding to exterior of frame and also partially between studding with feather-edged boarding re-located

GROUND FLOOR PLAN

Scale 1 : 100 at A3 Sheet Size

Revised Design for Conversion of Existing Listed Barns and Proposed Four Barn Style Dwellings with Covered Parking and Associated Works at Site West of Lordship Farmhouse, Pirton Road, Holwell Hertfordshire

Ivan J. Clarke & John W. Barrett
Hall Farm East, Letchworth Lane
Letchworth Garden City
Hertfordshire SG6 3NH
Tel. 01462 685251
e-mail johnandivan@btconnect.com

Scale 1 : 100
Date : Feb.2025
Ref. W313